

1675

Map of the Village of Middleville


Made by A.C. Wilson

As corrected and changed by

Kenneth H. Larkin, A.D. Badcock, Charles Paul and Jonathan R. Russell

PROCURED AT:
ACT 136 LAWS 1895
IN AUDITOR GENERAL'S OFFICE

June 76 1897
John F. Weinman
Deputy Auditor General

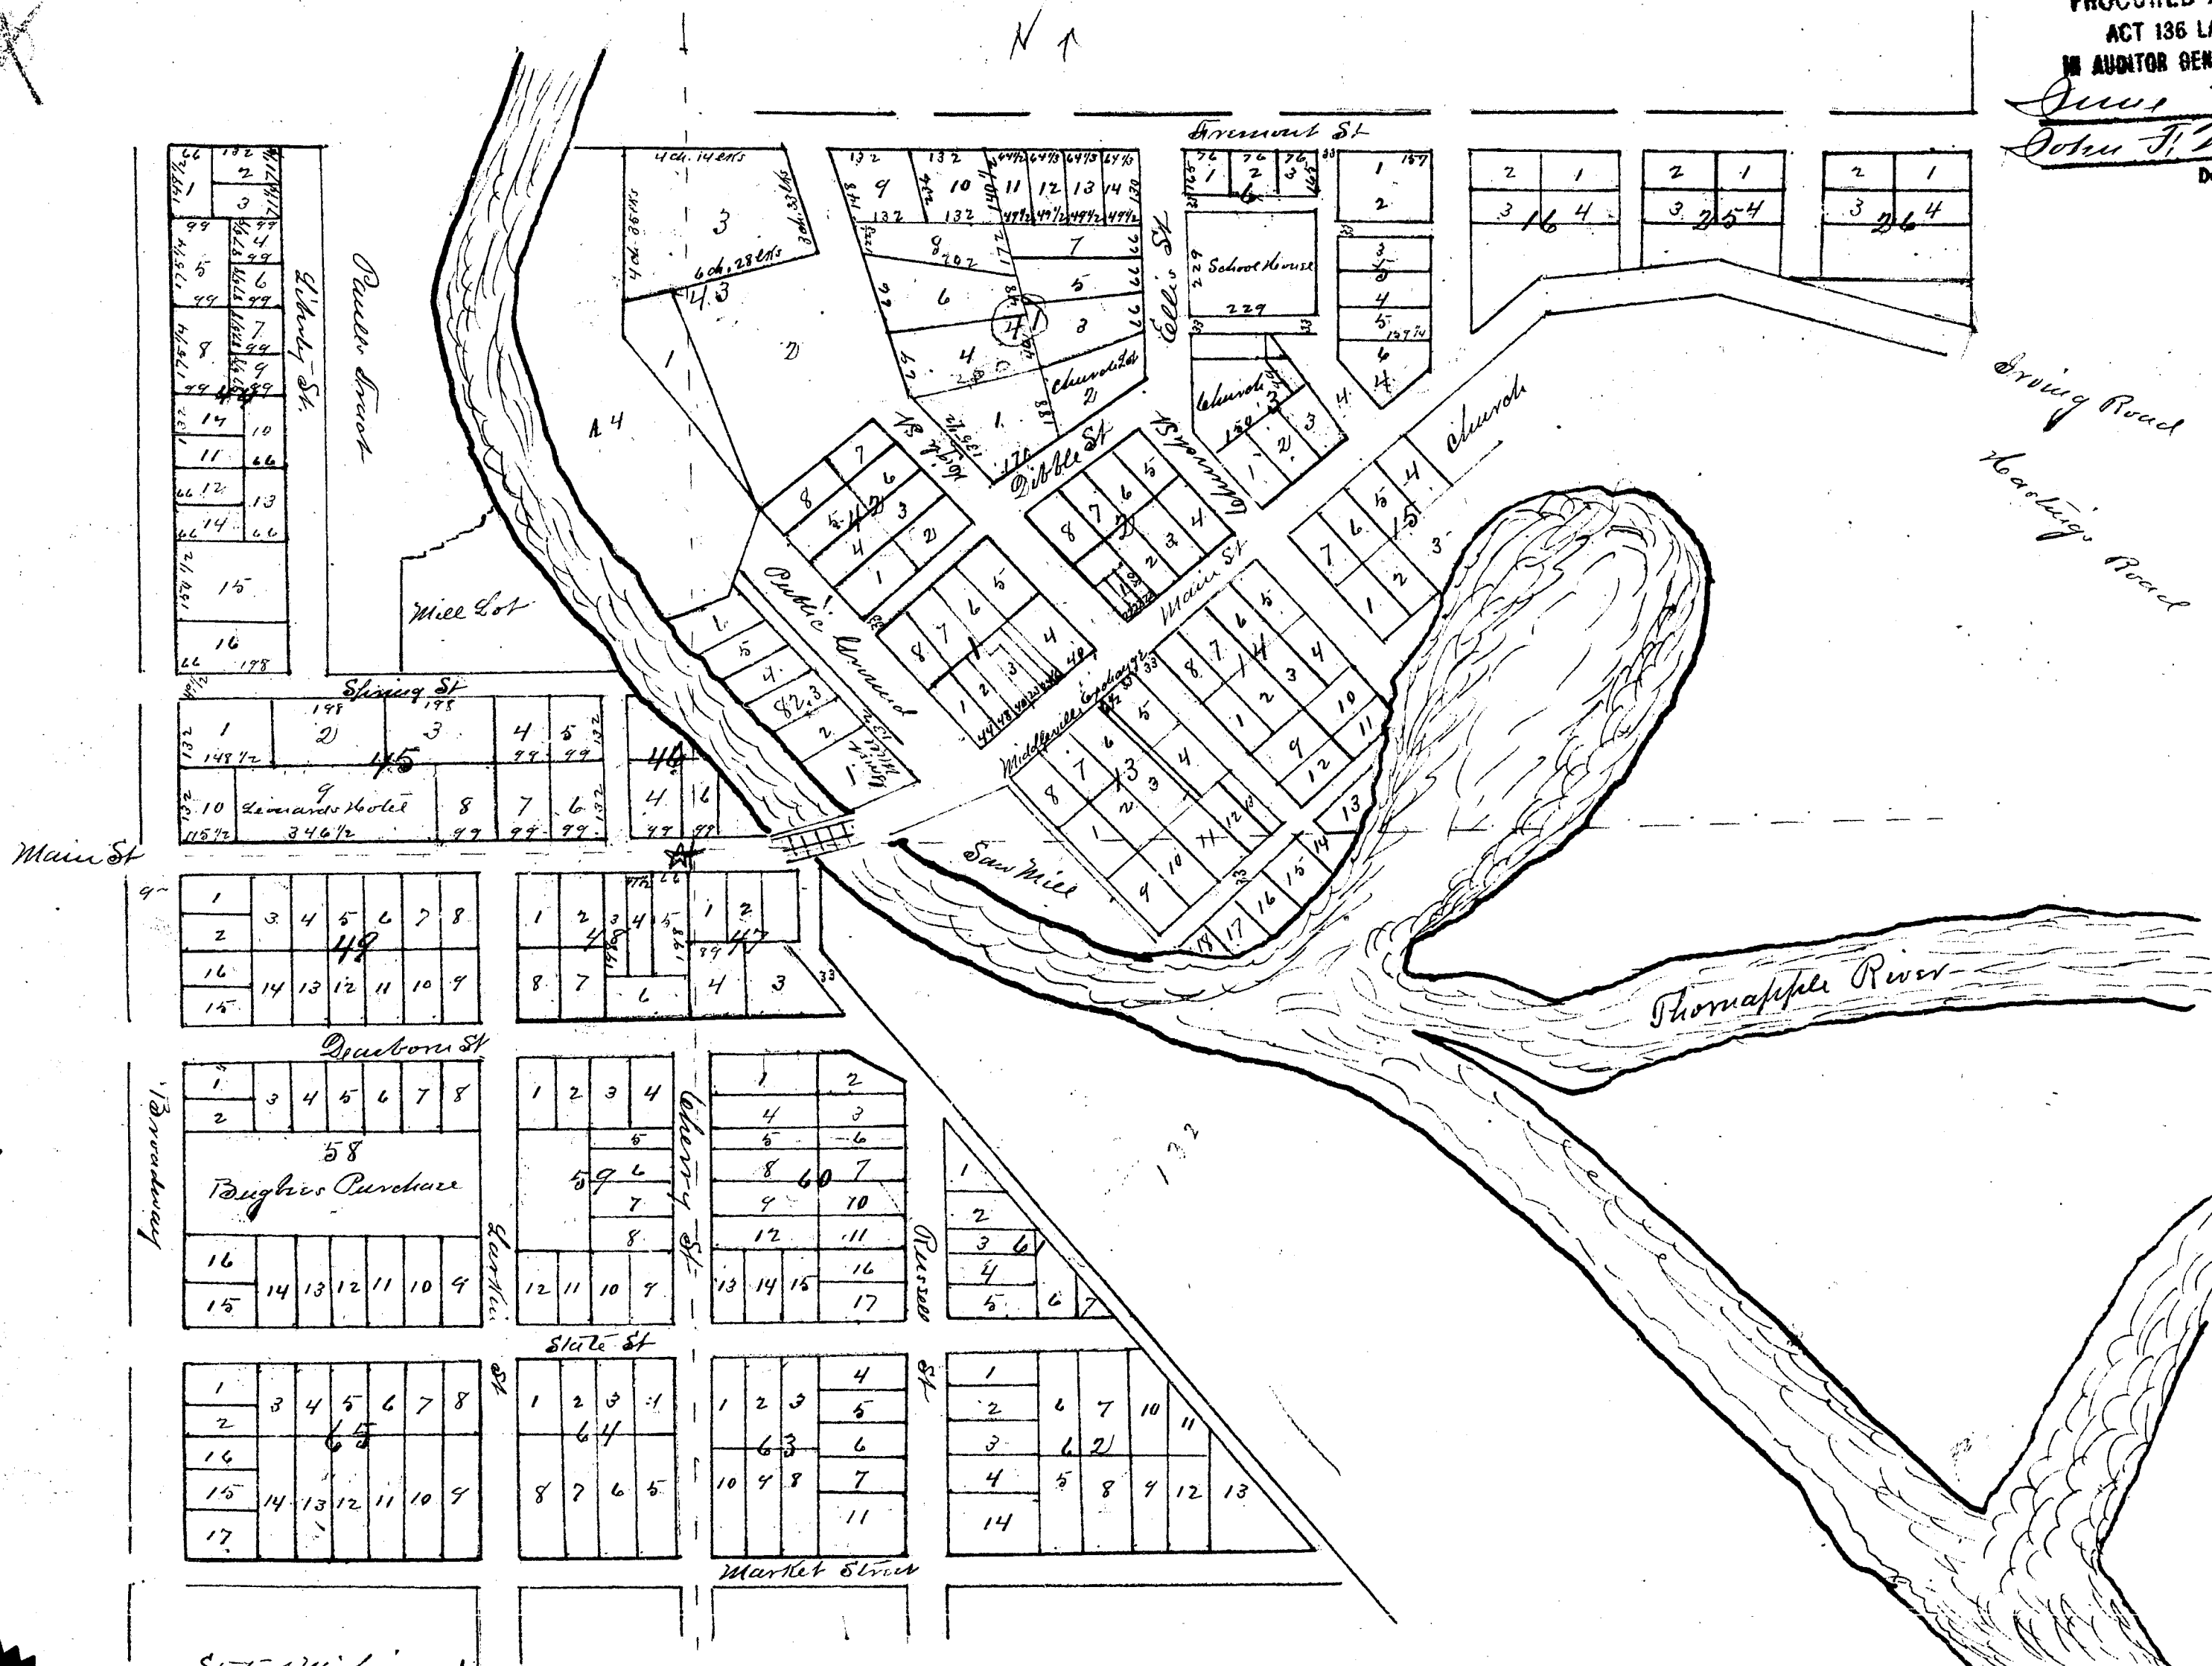

The above Map represents a portion of the Village of Middleville situated in Section Twenty Two (22) Township Three (3) Range Six (6) and Seven (7) Town Four (4) North Range Six (6) West in the County of Barry State of Michigan, and these four sections corner at a point with the above Map represented by a star in the center of Main Street on the West side of the River, and the above is an exact transcript of the Map of said Village heretofore made by A.C. Wilson as heretofore referred to in deeds made and executed by Kenneth H. Larkin, by Wallace J. Larkin and wife, by Charles Paul, by Albert S. Badcock and by Jonathan R. Russell, with the following exceptions: 1st. The above Map does not include any portion of said Village North of Freeman Street or West of Broadway, 2nd. There is a change in the size of the lots in Block Forty Seven, Forty Eight, Forty Nine and Fifty Five; Market Street being moved to the South six rods, 3rd. Lots One and Two Block Forty Seven on the above said Wilson Map are known as Lot one. It is the design that of the parties aforesaid that the above Map shall stand as and for said Wilson Map when referred to be them or either of them in deeds of conveyance heretofore made and executed as aforesaid, and witness whereof we have hereunto set our hands & seals the 8th day of December A.D. 1869.

In presence of
Darius Stender } J.R. Russell
A.S. Badcock
Charles Paul
Kenneth H. Larkin
by Garnett H. Larkin in fact

State of Michigan }
County of Barry }
On this 8th day of December A.D. 1869 before me the subscriber a Notary Public in and for said County personally appeared Albert S. Badcock and Jonathan R. Russell and Charles Paul to me known to be the persons who executed the within instrument, and the said John Larkin acknowledged that he executed the same as the free act and deed.

John Garrett, Notary Public
Barry County Mich.

State of Michigan }
County of Barry }
I, L. Fernando Brown, Register of Deeds in and for said County, do hereby certify that I have compared the foregoing copy of Map of the Village of Middleville with original Plat Map of Middleville made by A.C. Wilson as corrected by Kenneth H. Larkin, A.D. Badcock, Charles Paul and Jonathan R. Russell, and which is affixed in Extra Case of Plats in Page 27, and certify that the same to be a correct copy thereof, reduced one half in size, and of the nature of such original Plat (so reduced in size) in which I have hereunto subscribed and affixed the seal of the Office at the City of Kalamazoo this 14th day of June A.D. 1879.

L. Fernando Brown
Register

State of Michigan }
County of Barry }
On this 8th day of December A.D. 1869 before me the subscriber a Notary Public in and for said County personally appeared John Larkin to me known to be the person who executed the within instrument, and the said John Larkin acknowledged that he executed the same as the free act and deed.

Arnos Thosfield, Notary Public
Barry County Mich.

14417

4675

11675

Map of the Village of Middleville

Made by A.C. Wilson

As corrected and changed by

Kenneth H. Larkin, A.D. Badcock, Charles Paul and Jonathan R. Russell

PROCURED AT:
ACT 136 LAWS 1895
BY AUDITOR GENERAL'S OFFICE

June 26 1897
John T. Weimer
Deputy Auditor General



The above Map represents a portion of the Village of Middleville situated on Section Twenty Two (22) Twenty Three (23) Twenty Six (26) and Twenty Seven (27) Town Four (4) North Range Six (6) West in the County of Barry State of Michigan, and these four Sections corner at a point on the above Map represented by a star in the center of Main Street on the West side of the River, and this town is an exact transcript of the Map of said Village as first made by A.C. Wilson and then corrected and amended by Kenneth H. Larkin, by Wallace J. Larkin and wife, by Charles Paul, by Albert A. Badcock, and by Jonathan R. Russell, with the following exceptions: 1st The above Map does not include any portion of said Village north of Franklin Street or West of Broadway. 2nd There is a change in the size of the lots in Blocks Sixty Six, Sixty Seven, Sixty Eight and Sixty Nine. 3rd The street being moved to the South six rods. 4th Lots One and Two Block Forty Seven in the above said Wilson Map are known as Lot One. It is the design that of the parties aforesaid that the above Map shall stand as and for said Wilson Map when referred to by them or either of them in deeds of conveyance heretofore made and executed as aforesaid, and in witness whereof we have hereunto set our hands and seals the sixth day of December A.D. 1867.

In presence of
Daniel Strober
J. R. Russell
A. D. Badcock
Charles Paul
Kenneth H. Larkin
by Jonathan R. Russell

State of Michigan
County of Barry
On this sixth day of December A.D. 1867 before me the undersigned a Notary Public in and for said County personally appeared Charles Paul and Jonathan R. Russell and Charles Paul to me known to be the persons who executed the within instrument and who severally acknowledged the same to be their free act and deed.

John Canfield, Notary Public
Barry County Mich.

State of Michigan
County of Barry
I, L. H. Hancock, Register of Deeds in and for said County, do hereby certify that the foregoing Map of the Village of Middleville, as first made by A.C. Wilson, as corrected by Kenneth H. Larkin and others, now on record in this office and which is annexed to this Certificate in Page 27, and certified by me to be a correct copy of the same, reduced and enlarged in size, and the whole of which is annexed to this Certificate in size of the original and approved the seal of the Office at the City of Kalamazoo this 14th day of June A.D. 1877.

State of Michigan
County of Barry
On this sixth day of December A.D. 1867 before me the undersigned a Notary Public in and for said County personally appeared John Canfield known to me to be the Notary Public of Barry County, Michigan, and the said John Canfield acknowledged that he executed the same as the within deed of the said Kenneth H. Larkin and others free act and deed.

14417