Plat Renewal


1442

7092

WAGNER'S RESUB.
OF
PART OF BLOCK 22
OF
CRANE AND WESSON'S SECTION
OF
THE FORSYTH FARM

DETROIT, WAYNE CO., MICH.

SCALE 1 INCH = 40 FT.

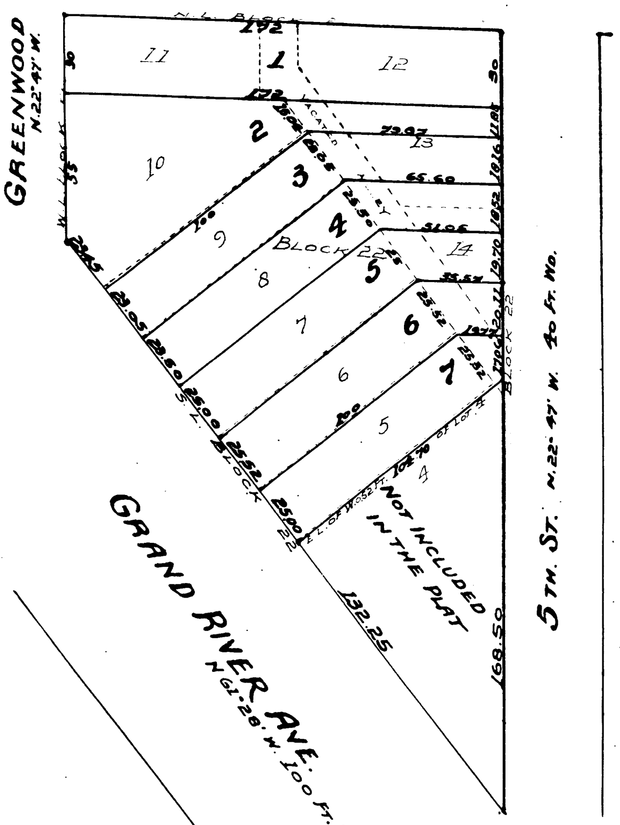

Description: The land embraced in this plat is described as all three parts of Blocks 22 of Crane and Wesson's Sec. of the Forsyth Farm as follows: Lots 5 to 14 inclusive and the Westerly 0.87 ft of Lot 4 together with that portion of the alley lying in rear of above said lots.

I hereby certify that the above plat is correct and that all permanent monuments consisting of iron stakes have been placed in the ground at all angles in the boundaries and at the intersection of all streets or streets and alleys as shown on plat by "O"

Detroit Dec. 11, 1907.

Wm C. King Surveyor

Know all men by these presents that Johannas B. Wagner, a widower, Edward Wagner and Anna Wagner Christopher Wagner and Barbara Wagner, John Wagner and Millie K. Wagner and the Wagner Baking Co., said Wagner Baking Co. by its president Edward Wagner and its secretary Henry Wagner Jr. have caused the land in the above plat to be surveyed and platted to be known as Wagner's Resub. of Part of Block 22 of Crane and Wessons Sec. of the Forsyth Farm Detroit Wayne Co., Mich. and by the above named president and secretary and by the other individual owners the streets shown on the above plat are hereby dedicated to the use of the public.

In Witness whereof the above association has caused its seal to be affixed and presents to be subscribed by the hands of its president and secretary. Witness also the hands and seals of the individual owners the 17th day of December 1907.

In presence of
Fred Guenther
Henrietta Hoorkel

Johannas B. Wagner (L.S.)
Edward Wagner (L.S.)
Anna Wagner (L.S.)
Christopher Wagner (L.S.)
Barbara Wagner (L.S.)
John Wagner (L.S.)
Millie K. Wagner (L.S.)
The Wagner Baking Co.
by Edward Wagner, president
Henry Wagner Jr., Secretary

(Corporate Seal)

Examined and Approved
Dec. 21, 1907
John F. Wilkinson
Deputy Auditor General

State of Michigan } S.S.
County of Wayne }

On this the 18th day of December 1907 before me a notary public in and for said County personally appeared Edward Wagner and Henry Wagner Jr. as president and secretary of the Wagner Baking Co. and Johannas B. Wagner, Edward Wagner, Anna Wagner, Christopher Wagner, Barbara Wagner, John Wagner and Millie K. Wagner known to me to be the same persons who executed the above dedication and who acknowledged the same to be their free act and deed and the free act and deed of the above said Wagner Baking Co.

Fred Guenther
Notary Public
Wayne Co. Mich.

My Commission expires March 4, 1908.

(Notarial Seal)

State of Michigan } S.S.
County of Wayne }

We O. P. Gulley Register of Deeds and Wm C. King, Surveyor Certify that we have carefully compared the annexed copy with the plat of Wagner's Resub. of Part of Block 22 of Crane and Wessons Sections of the Forsyth Farm Detroit, Wayne Co., Mich. now of record in the office of said Register of Deeds and that it is a true transcript therefrom and of the whole of such record.

O. P. Gulley Register of Deeds
Wm C. King, Surveyor

The Streets on the annexed plat conform to the general plan of the City.

C. H. Ludwig
City Engineer

Jany 10 08

J. J. Hauer
Commissioner of Public Works

CITY TREASURER'S OFFICE.
Detroit, Mich. JAN 10 1908

I hereby certify that according to the records of this office, all General City Taxes and special assessments against above described property are paid to date including the General City Taxes for 1907

Max C. Hook.

REGISTER OF DEED'S OFFICE } ss.
WAYNE COUNTY,

This instrument was received for record this 17 day of Dec. 1907 at 2 o'clock P. M. and recorded in Liber 225 of Deeds, on page 14 as proper certificate was furnished in compliance with Sect. 185, of Senate Bill No. 199 File 212, Act of 1893.

O. P. Gulley
Register of Deeds

Filed in Auditor General's Dep't
APR 13 1910
Geo. L. Havens
Deputy Auditor General.

Wm. Stark
Taylor
Mich.


1442

7092

WAGNER'S RESUB.
OF
PART OF BLOCK 22
OF
CRANE AND WESSON'S SECTION
OF
THE FORSYTH FARM

DETROIT, WAYNE CO., MICH.

SCALE 1 INCH = 40 FT.

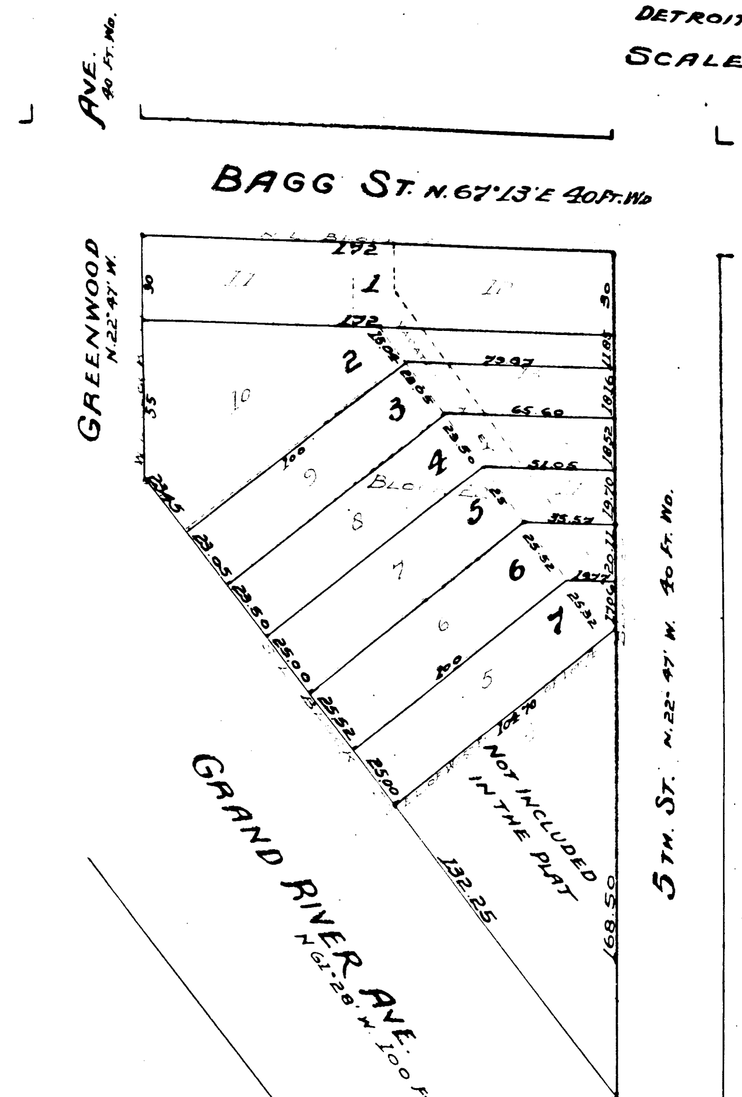

Description: The land embraced in this plat is described as all those parts of Blocks 22 of Crane and Wesson's Sec. of the Forsyth Farm as follows: Lots 5 to 14 inclusive and the Westerly 0.87 Ft of Lot 4 together with that portion of the alley lying in rear of above said lots.

I hereby certify that the above plat is correct and that permanent monuments consisting of iron stakes have been placed in the ground at all angles in the boundaries and at the intersection of all streets or streets and alleys as shown on plat by "O"

Detroit Dec. 11, 1907.

Wm C. King Surveyor

Know all men by these presents that Johannes B. Wagner a widower, Edward Wagner and Emma Wagner Christopher Wagner and Barbara Wagner, John Wagner and Millie K. Wagner and the Wagner Baking Co., said Wagner Baking Co. by its president Edward Wagner and its secretary Henry Wagner Jr. have caused the land in the above plat to be surveyed and platted to be known as Wagner's Resub. of Part of Block 22 of Crane and Wesson's Sec. of the Forsyth Farm Detroit Wayne Co., Mich. and by the above named president and secretary and by the other individual owners the streets shown on the above plat are hereby dedicated to the use of the public.

In Witness Whereof the above association has caused its seal to be affixed and presents to be subscribed by the hands of its president and secretary. Witness also the hands and seals of the individual owners the 17th day of December 1907.

In the presence of
Ford Guenther
Emma Wagner

Johannes B. Wagner (L.S.)
Edward Wagner (L.S.)
Emma Wagner (L.S.)
Christopher Wagner (L.S.)
Barbara Wagner (L.S.)
John Wagner (L.S.)
Millie K. Wagner (L.S.)
The Wagner Baking Co.
by Edward Wagner, president
Henry Wagner Jr., Secretary

(Corporate Seal)

Examined and Approved
Dec. 21, 1907
John T. Wilkinson
Deputy Auditor General

State of Michigan } S.S.
County of Wayne }

On this the 18th day of December 1907 before me a notary public in and for said County personally appeared Edward Wagner and Henry Wagner Jr. as president and secretary of the Wagner Baking Co. and Johannes B. Wagner Edward Wagner, Emma Wagner, Christopher Wagner, Barbara Wagner, John Wagner and Millie K. Wagner known to me to be the same persons described in and who executed the above dedication and who acknowledged the same to be their free act and deed and the free act and deed of the above said Wagner Baking Co.

Ford Guenther
Notary Public
Wayne Co., Mich.

My Commission expires March 4, 1908.

(Notarial Seal)

State of Michigan }
County of Wayne } S.S.

We O. P. Gulley Register of Deeds and Wm C. King, Surveyor hereby certify that we have carefully compared the annexed copy with the original plat of Wagner's Resub. of Part of Block 22 of Crane and Wesson's Section of the Forsyth Farm Detroit, Wayne Co., Mich. now of record in the office of said Register of Deeds and that it is a true transcript therefrom and of the whole of such original map or plat.

O. P. Gulley, Register of Deeds
Wm C. King, Surveyor

State of Michigan }
County of Wayne } S.S.

We O. P. Gulley Register of Deeds and Wm C. King, Surveyor hereby certify that we have carefully compared the annexed copy with the plat of Wagner's Resub. of Part of Block 22 of Crane and Wesson's Section of the Forsyth Farm Detroit, Wayne Co., Mich. now of record in the office of said Register of Deeds and that it is a true transcript therefrom and of the whole of such record.

O. P. Gulley Register of Deeds
Wm C. King, Surveyor

All taxes on the within plat and special plan of the City

W. H. H. Commis
City Engineer

Jany 10 08

J. J. Hauer
Commissioner

CITY TREASURER'S OFFICE.
Detroit, Mich. JAN 10 1908

I hereby certify that no taxes or assessments on the records of this office, all General City Taxes and special assessments against above described property are paid to date including the General City Taxes for 1907.

Max E. Hook.

REGISTER OF DEED'S OFFICE } ss.
WAYNE COUNTY,

This instrument was received for record this 13th day of Jany 1908 at 3:35 o'clock P. M. and recorded in Liber 235 of Deeds on page 76 as proper certificate was furnished in compliance with Sect. 185, of Senate Jun No. 164 File 212, Act of 1893.

O. P. Gulley
Register of Deeds

Filed in Auditor General's Dep't
APR 13 1910
Geo. E. Hawes
Deputy Auditor General