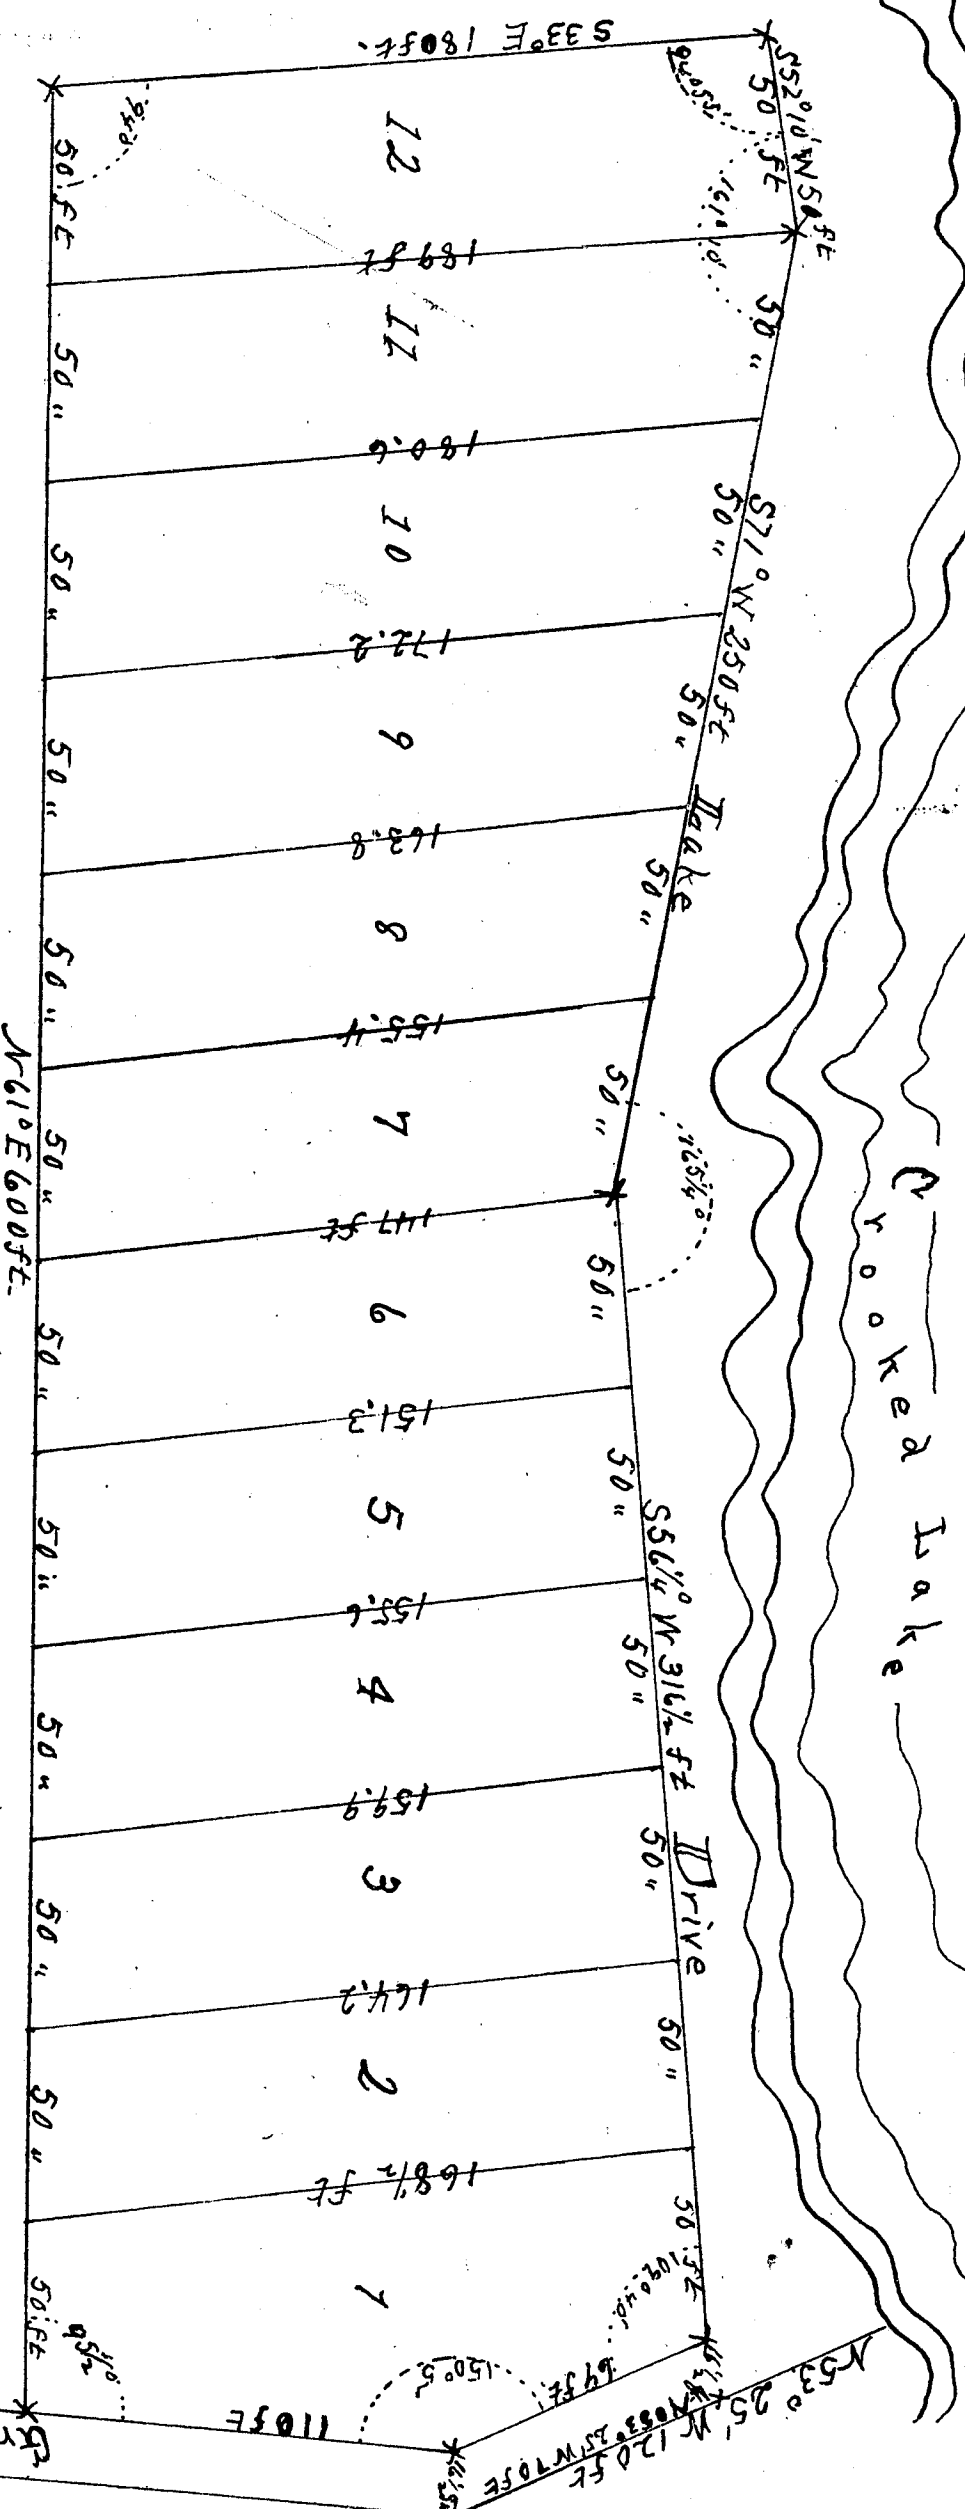


5404

PLAT
OFGWIN'S GROVE
Barry County Mich.

Description of Land Platted The land embraced in the annexed plat of Gwin's Grove is described as follows: Beginning at a stake in the center of the highway which said stake is at the SW corner of land herebefore sold and known as the Crooked Lake Survey and running thence S 51° 10' W 316 feet to an iron stake; thence S 71° 0' W 230 feet to an iron stake; thence S 56° 4' W 316 feet to an iron stake; thence S 53° 25' W 120 feet to an iron stake; thence N 22° 10' W 40.4 feet to place of beginning. Also embracing in said plat all the land lying between the lots and the under in the lake the strip varying in width from 16 feet to 50 feet or more. All on the 1/4 section No. 1, T. 12 N., R. 12 W., Mich. 1st.

Surveyors Certificate I hereby certify that the plat hereon delineated is a correct one and that permanent monuments of iron have been placed at points marked X as shown on said plat and that the boundaries of the land platted, and at the intersection of the Alley and the Highway

Dec'd. 1864 Surveyor

Dedication I now all men by these Presents that we M. C. Gwin as proprietor and Mary I. Gwin his wife have ceded the land embraced in the annexed plat to be surveyed, laid out and platted to be known as Gwin's Grove and that the Alley and the Highway shown on said plat are hereby dedicated to the joint use of all the owners of the plat

Wm. M. C. Gwin
M. C. Gwin
A. Grace Galloway

Mrs. M. C. Gwin
M. C. Gwin
{L.S.}
{I.S.}

State of Michigan } ss.
County of Barry } ss. On this 19th day of November A.D. 1903, before me a Notary Public in and for said County personally came the above named M. C. Gwin and Mary I. Gwin his wife to me known to be the persons who executed the above dedication and acknowledged the same to be their free act and deed.

Commission Expires Aug 7, 1907.

Examined & Approved RECEIVED AND FILED
November 21 1903 IN AUDITOR GENERAL'S OFFICE,
John F. Wilkinson, Sec'y
Dep. Aud. Gen. Dec 5-1903
Deputy Auditor General

State of Michigan } ss.
County of Barry } ss. Me. Aaron Sheer Register of Deeds, and I. E. S. COBB Surveyor, hereby certify that we have each carefully compared this copy with the original plat of Gwin's Grove and that it is an exact copy thereof and of the whole of such original map or plat.


Aaron Sheer Register of Deeds,
Dec'd. 1864 Surveyor

State of Michigan } ss.
County of Barry } ss. Me. Aaron Sheer Register of Deeds, and I. E. S. COBB Surveyor, hereby certify that we have each carefully compared the annexed copy with the plat of Gwin's Grove now of record in the office of said Register of Deeds and that it is a true transcript thereof and of the whole of such record.

Aaron Sheer Register of Deeds,
Dec'd. 1864 Surveyor

RECEIVED OFFICE
LARRY COUNTY
Received for record the 24th
day of November A.D. 1903
at 2 o'clock P.M. and recorded in
Lib. 1. at Plate on page 51.
c. Aaron Sheer
Register of Deeds

GWIN'S CPOVE
Barry County Mich.

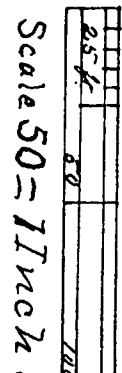

Surveyors Certificate I. hereby certify that the plot herein delineated is a correct one and that permanent monuments of iron have been placed at points marked thus X as thereon shown at all angles in the boundaries of the land plotted, and at the intersection of the Alley and the highway

Attest my hand and the seal of my office this 10th day of July 1884

John W. Smith, Surveyor

in presence of
Ellie & Falkner,
at Grace Falkner's }

Mrs M. L. Quinn,
 M. L. Quinn,
 { L. S. }
 { L. S. }

Commission Expires Aug 7, AD 1907.

Deputy Auditor General

Starr Hunt
Deed Book
Register of Deeds
Surveyor

Leed. Cobb, Surveyor.

Kinship of man