Plat of Walldorff Resort. Barry Co. Mich.

Sec. 28. T. 2. N. R. 9. W.

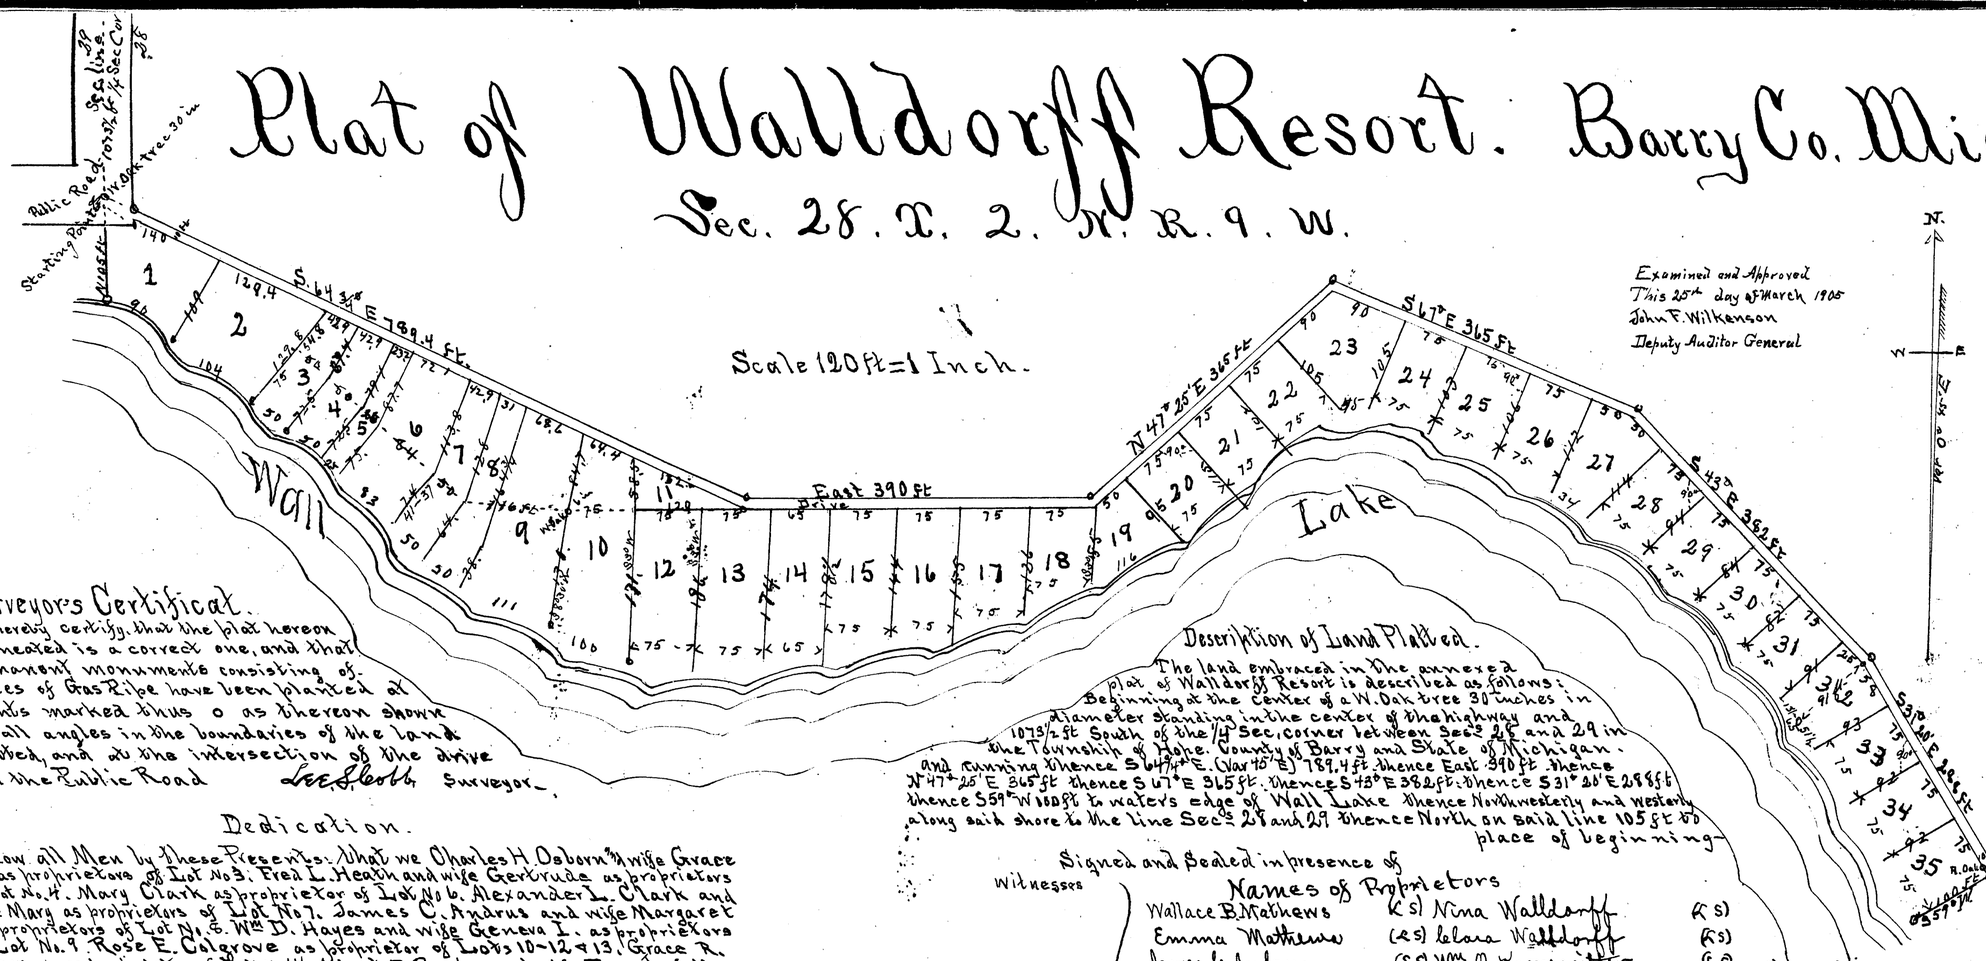

Examined and Approved
This 25th day of March 1905
John F. Wilkenson
Deputy Auditor General

Surveyor's Certificat.

I hereby certify that the plat hereon delineated is a correct one, and that permanent monuments consisting of pieces of Gas Pipe have been planted at points marked thus o as thereon shown at all angles in the boundaries of the land platted, and at the intersection of the drive and the Public Road Lee S. Cobb Surveyor.

Description of Land Platted.

The land embraced in the annexed plat of Walldorff Resort is described as follows: Beginning at the center of a W. Oak tree 30 inches in diameter standing in the center of the highway and 1073/2 ft South of the 1/4 Sec. corner between Secs 28 and 29 in the Township of Hope, County of Barry and State of Michigan. and running thence S 64 3/4° E. (Var 10° E) 389.4 ft thence East 390 ft thence N 47° 25' E 365 ft thence S 47° E 365 ft. thence S 43° E 382 ft. thence S 31° 20' E 288 ft thence S 59° W 100 ft to waters edge of Wall Lake thence Northwesterly and westerly along said shore to the line Secs 28 and 29 thence North on said line 105 ft to place of beginning.

Dedication.

Know all Men by These Presents:- That we Charles H. Osborn & wife Grace M. as proprietors of Lot No 3. Fred L. Heath and wife Gertrude as proprietors of Lot No. 4. Mary Clark as proprietor of Lot No 6. Alexander L. Clark and wife Mary as proprietors of Lot No 7. James C. Andrus and wife Margaret as proprietors of Lot No. 8. Wm D. Hayes and wife Geneva I. as proprietors of Lot No. 9. Rose E. Colgrove as proprietor of Lots 10-12 & 13. Grace R. Stem as proprietor of Lot No 14. Albert E. Renkes and wife Flora J.: Arthur C. Brown and wife Sabird Charles W. Clark and wife Kittie F.: Wm O. Kronewitter and wife Anna K. and John C. Furniss and wife Hattie L. as proprietors of Lot No. 15. R. A. Brooks and wife Libbie: Rose Trego and Fred Trego as proprietors of Lot No 16. Fred Bush and wife Ella. Fred A. Myers and Fannie A. his wife and Carrie Spence, as proprietors of Lot No. 17. Wallace B. Mathews and wife Emma as proprietors of Lot No. 18. Clara Walldorff. Milan A. Walldorff. Harry A. Walldorff and wife Nellie and Nina Walldorff as proprietors of all other Lots or parcels embraced, have caused the land embraced in the annexed plat to be surveyed, laid out and platted, to be known as Walldorff Resort and that the Drive as shown on said plat is hereby dedicated to the joint use of all the owners of the plat.

State of Michigan } ss.
County of Barry }

On this eighteenth day of March 1905 before me a Notary Public in and for said county, personally came the above named Wallace B. Mathews and wife Emma Mathews James le Andrus and wife Margaret Andrus Milan A. Walldorff Wm D. Hayes and wife Geneva I. Hayes. Chas H. Osborn and wife Grace M. Osborn. Alexander L. Clark and wife Mary Clark. Leanie Spence by her attorney in fact F. K. Nansel. Fred O. Bush and wife Ella Bush. Charles W. Clark and wife Kittie F Clark. Fred A. Myers and wife Fannie Myers. Albert E. Renkes and wife Flora J. Renkes. Nina Walldorff. Clara Walldorff. Wm O. Kronewitter and wife Anna K. Kronewitter Fred L. Heath and wife Gertrude Heath. Arthur C. Brown and wife Sabird Brown Grace R. Stem. Rose Trego. Fred Trego. Harry A. Walldorff and wife Nellie Walldorff. Rose E. Colgrove, John Clair Furniss and wife Hattie L Furniss. R. A. Brooks and wife Libbie Brooks to me known to be the same persons described in and who executed the within plat who acknowledged the same to be their free act and deed.

Philo A. Sheldon

Notary Public for Barry County Mich.
My commission expires Jany 5th 1909.

Signed and Sealed in presence of

Witnesses: Philo A Sheldon, Henry S. Sheldon

Names of Proprietors			
Wallace B. Mathews	(L S)	Nina Walldorff	(L S)
Emma Mathews	(L S)	Clara Walldorff	(L S)
James le Andrus	(L S)	Wm O. Kronewitter	(L S)
Margaret Andrus	(L S)	Anna K. Kronewitter	(L S)
Milan A Walldorff	(L S)	Grace M. Osborn	(L S)
Wm D. Hayes	(L S)	Fred L. Heath	(L S)
Alexander L. Clark	(L S)	Arthur le Brown	(L S)
Mary le Clark	(L S)	Sabird Brown	(L S)
Geneva I Hayes	(L S)	Grace R. Stem	(L S)
Leanie Spence by her attorney in fact F.K. Nansel	(L S)	Rose Trego	(L S)
	(L S)	Fred Trego	(L S)
Fred O Bush	(L S)	Harry A Walldorff	(L S)
Mrs Ella Bush	(L S)	Nellie Walldorff	(L S)
Charles W. Clark	(L S)	J. Clair Furniss	(L S)
Fred A Myers	(L S)	Hattie L Furniss	(L S)
Mrs Fannie Myers	(L S)	R. A. Brooks	(L S)
Albert E Renkes	(L S)	Libbie Brooks	(L S)
Flora J. Renkes	(L S)	Gertrude Heath	(L S)
Chas H Osborn	(L S)	Rose E Colgrove	(L S)
Kittie F Clark	(L S)		(L S)
	(L S)		(L S)

RECEIVED AND FILED.
IN AUDITOR GENERAL'S OFFICE,
MAY 10 1905
Deputy Auditor General.

State of Michigan }
County of Barry } ss.

We, John J. Doster, Register of Deeds and Lee S. Cobb, Surveyor, hereby certify that we have each carefully compared this copy with the original plat of Walldorff Resort and that it is an exact copy thereof and of the whole of such original map or plat.

John J Doster Register of Deeds.
Lee S Cobb Surveyor.

State of Michigan }
County of Barry } ss.

We, John J. Doster, Register of Deeds, and Lee S. Cobb, Surveyor, hereby certify that we have each carefully compared the annexed copy with the plat of Walldorff Resort now of record in the office of said Register of Deeds, and that it is a true transcript therefrom and of the whole of such record.

John J Doster Register of Deeds.
Lee S Cobb Surveyor.

14422

Registers Office }
Barry County } ss.
Received for Record this 10th day of April 1905 at 8 o'clock A. M. and Recorded at page 54 in Liber one of Plats.

John J Doster Register of Deeds.

54

Plat of Walldorff Resort. Barry Co. Mich.

Sec. 28. T. 2. N. R. 9. W.

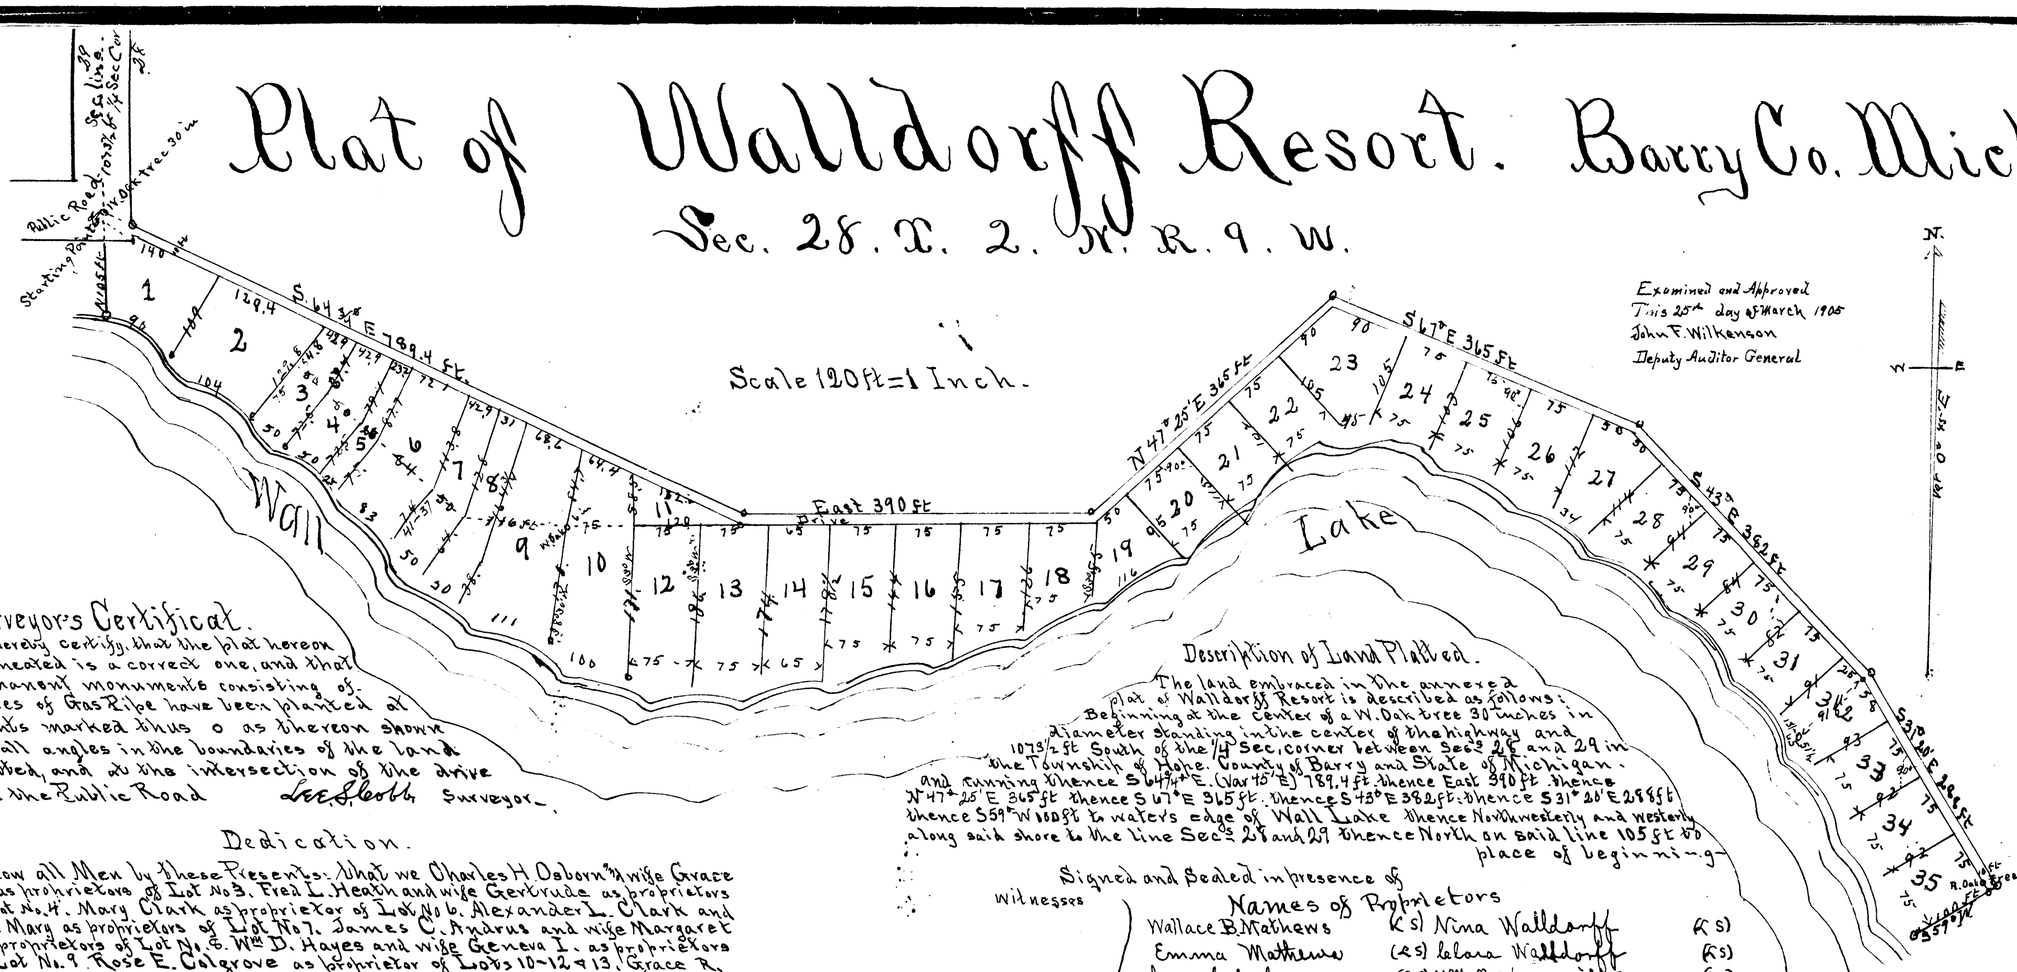

Examined and Approved
This 25th day of March 1905
John F. Wilkenson
Deputy Auditor General

Surveyor's Certificat.

I hereby certify that the plat hereon delineated is a correct one, and that permanent monuments consisting of pieces of Gas Pipe have been planted at points marked thus ○ as thereon shown at all angles in the boundaries of the land platted, and at the intersection of the drive and the Public Road Lee S. Cobb Surveyor.

Description of Land Platted.

The land embraced in the annexed plat of Walldorff Resort is described as follows:
Beginning at the center of a W. Oak tree 30 inches in diameter standing in the center of the highway and 1073/4 ft South of the 1/4 Sec. corner between Secs 28 and 29 in the Township of Hope, County of Barry and State of Michigan. and running thence S 64 3/4° E (Var 45° E) 789.4 ft thence East 390 ft thence N 47° 25' E 365 ft thence S 47° E 365 ft thence S 43° E 382 ft thence S 31° 20' E 288 ft thence S 59° W 100 ft to waters edge of Wall Lake thence Northwesterly and westerly along said shore to the line Secs 28 and 29 thence North on said line 105 ft to place of beginning.

Dedication.

Know all Men by these Presents: That we Charles H. Osborn & wife Grace M. as proprietors of Lot No 3. Fred L. Heath and wife Gertrude as proprietors of Lot No. 4. Mary Clark as proprietor of Lot No 6. Alexander L. Clark and wife Mary as proprietors of Lot No 7. James C. Andrus and wife Margaret as proprietors of Lot No. 8. Wm D. Hayes and wife Geneva I. as proprietors of Lot No. 9. Rose E. Colgrove as proprietor of Lots 10-12 & 13. Grace R. Stem as proprietor of Lot No 14. Albert E. Renkes and wife Flora J. : Arthur C. Brown and wife Sabird Charles W. Clark and wife Kittie F. : Wm O. Kronewitter and wife Anna K. and John C. Furniss and wife Hattie L. as proprietors of Lot No. 15. R. A. Brooks and wife Libbie. Rose Trego and Fred Trego as proprietors of Lot No 16. Fred Bush and wife Ella. Fred A. Myers and Fannie A. his wife and Carrie Spence as proprietors of Lot No. 17. Wallace B. Mathews and wife Emma as proprietors of Lot No 18. Clara Walldorff. Milan A. Walldorff. Harry A. Walldorff and wife Nellie and Nina Walldorff as proprietors of all other Lots or parcels embraced, have caused the land embraced in the annexed plat to be surveyed, laid out and platted, to be known as Walldorff Resort and that the Drive as shown on said plat is hereby dedicated to the joint use of all the owners of the plat.

State of Michigan } ss.
County of Barry }

On this eighteenth day of March 1905 before me a Notary Public in and for said County, personally came the above named Wallace B. Mathews and wife Emma Mathews, James C. Andrus and wife Margaret Andrus, Milan A. Walldorff, Wm D. Hayes and wife Geneva I. Hayes, Chas H. Osborn and wife Grace M. Osborn, Alexander L. Clark and wife Mary L. Clark, Leonie Spence by her attorney in fact P. K. Nansel, Fred O. Bush and wife Ella Bush, Charles W. Clark and wife Kittie F. Clark, Fred A. Myers and wife Fannie Myers, Albert E. Renkes and wife Flora J. Renkes, Nina Walldorff, Clara Walldorff, Wm O. Kronewitter and wife Anna K. Kronewitter, Fred L. Heath and wife Gertrude Heath, Arthur C. Brown and wife Sabird Brown, Grace R. Stem, Rose Trego, Fred Trego, Harry A. Walldorff and wife Nellie Walldorff, Rose E. Colgrove, John Clair Furniss and wife Hattie L. Furniss, R. A. Brooks and wife Libbie Brooks to me known to be the same persons described in and who executed the within plat who acknowledged the same to be their free act and deed.

Philo A. Sheldon

Notary Public for Barry County Mich.
My commission expires Jany 5th 1909.

Signed and Sealed in presence of

Witnesses
Philo A. Sheldon
Henry S. Sheldon

Names of Proprietors			
Wallace B. Mathews	(L S)	Nina Walldorff	(L S)
Emma Mathews	(L S)	Clara Walldorff	(L S)
James C. Andrus	(L S)	Wm O. Kronewitter	(L S)
Margaret Andrus	(L S)	Anna K. Kronewitter	(L S)
Milan A. Walldorff	(L S)	Grace M. Osborn	(L S)
Wm D. Hayes	(L S)	Fred L. Heath	(L S)
Alexander L. Clark	(L S)	Arthur C. Brown	(L S)
Mary L. Clark	(L S)	Sabird Brown	(L S)
Geneva I. Hayes	(L S)	Grace R. Stem	(L S)
Leonie Spence by her attorney	(L S)	Rose Trego	(L S)
in fact P. K. Nansel	(L S)	Fred Trego	(L S)
Fred O. Bush	(L S)	Harry A. Walldorff	(L S)
Mrs Ella Bush	(L S)	Nellie Walldorff	(L S)
Charles W. Clark	(L S)	J. Clair Furniss	(L S)
Fred A. Myers	(L S)	Hattie L. Furniss	(L S)
Mrs Fannie Myers	(L S)	R. A. Brooks	(L S)
Albert E. Renkes	(L S)	Libbie Brooks	(L S)
Flora J. Renkes	(L S)	Gertrude Heath	(L S)
Chas H. Osborn	(L S)	Rose E. Colgrove	(L S)
Kittie F. Clark	(L S)		(L S)

RECEIVED AND FILED.
IN AUDITOR GENERAL'S OFFICE,
MAY 10 1905
Deputy Auditor General.

State of Michigan }
County of Barry } ss.

We John J. Doster Register of Deeds and Lee S. Cobb. Surveyor, hereby certify that we have each carefully compared this copy with the original plat of Walldorff Resort and that it is an exact copy thereof and of the whole of such original map or plat.

John J Doster Register of Deeds.
Lee S Cobb. Surveyor.

State of Michigan }
County of Barry } ss.

We John J. Doster. Register of Deeds, and Lee S. Cobb. Surveyor, hereby certify that we have each carefully compared the annexed copy with the plat of Walldorff Resort now of record in the office of said Register of Deeds, and that it is a true transcript therefrom and of the whole of such record.

John J Doster Register of Deeds.
Lee S Cobb. Surveyor.

14422

Registers Office }
Barry County } ss.

Received for Record this 10th day of April 1905 at 8 o'clock A. M. and Recorded at page 54 in Liber one of Plats.

John J Doster Register of Deeds.

54

CliPDF - www.fastio.com