



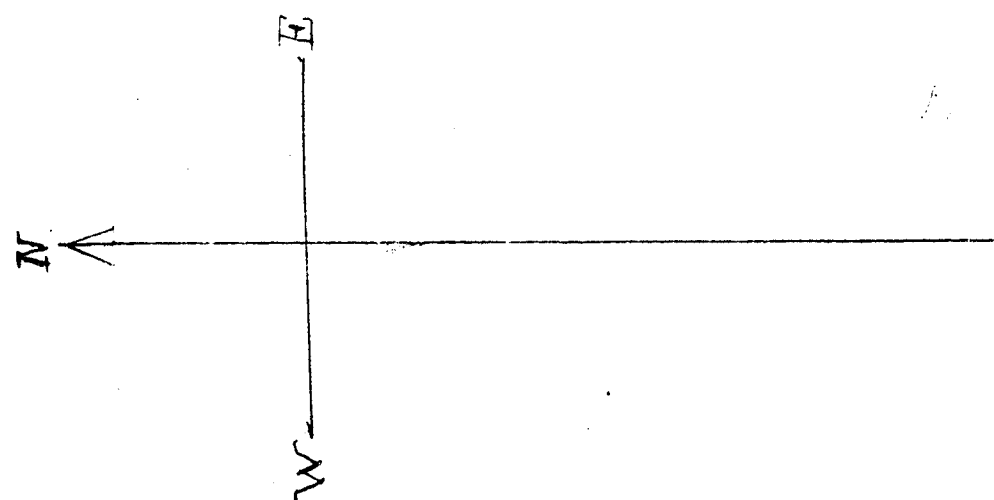

Scale 50 ft Equals 1 inch

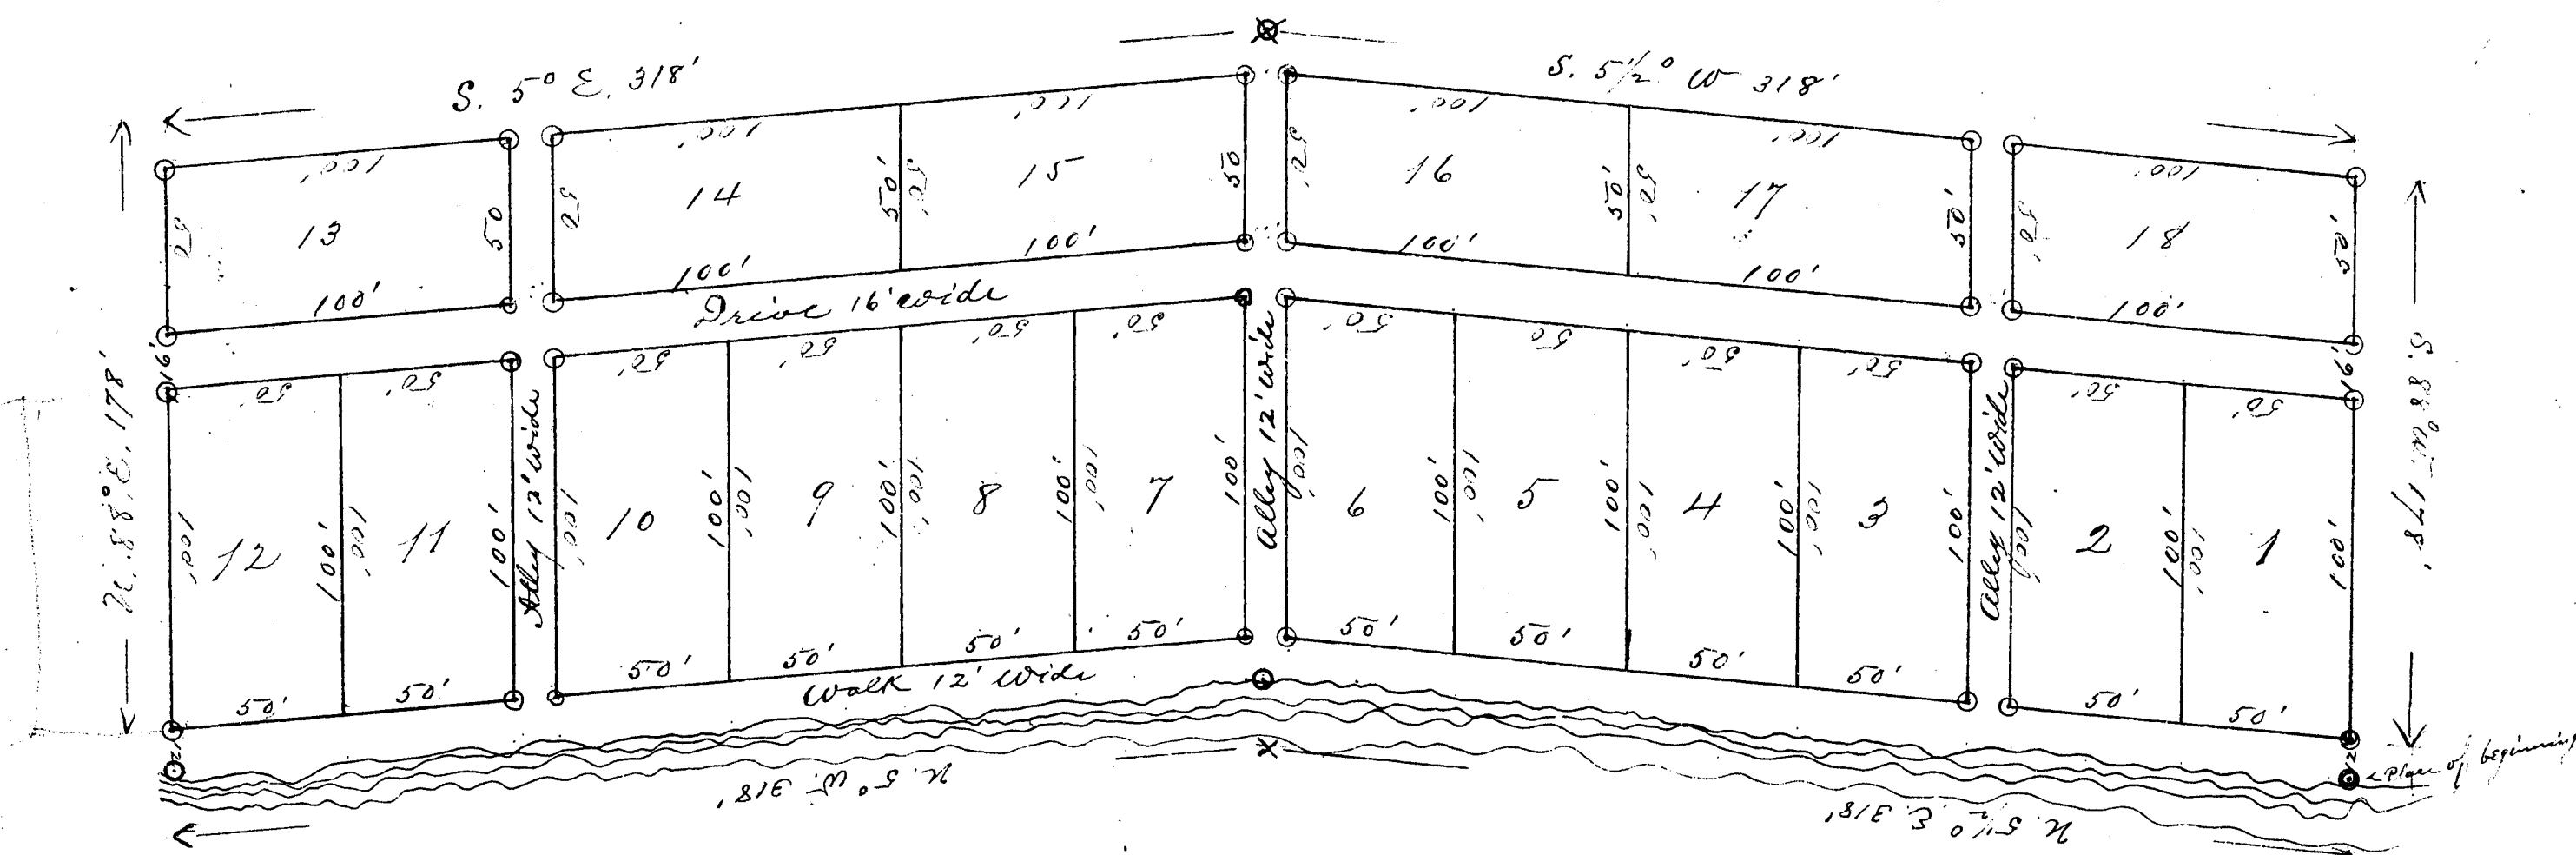

Description

"The Wigwam" is a part of the N.W. 2 quarter of Sect. 4, Town 2 N. Range 10 W. Barry County, Michigan, and more particularly described as beginning at a stake, and bearings, on the shore of Gun Lake. Thence north and eight links N. 2° W. of the quarter line of said Sect. 4. Thence N. 5 1/2° E. 318 ft. Thence N. 5° W. 318 ft. Thence N. 88° E. 178 ft. Thence S. 5° E. 318 ft. Thence S. 5 1/2° W. 318 ft. Thence S. 88° W. 178 ft to the place of beginning.

Bearings of said stake (the place of beginning) being Birch 12" Dia S. 44° E. 10'-7" and Soft Maple 8" Dia N. 44° E. 14'-8"

Dedication

Know all men by these presents that I, William L. Herrick, (unmarried) proprietor of all the lands embraced in the annexed plat, have caused the same to be surveyed, laid out and platted to be known as "The Wigwam"; and that the walk, drive and alleys shown on said plat, are hereby dedicated to the joint use of all the owners of the plat.

Hastings, Dec 14 1905

William L. Herrick

In presence of
J. W. Bentley
O. A. Sheldon

State of Michigan } ss.
County of Barry }

On this 11th day of January A.D. 1906 before me, a Notary Public in and for said County personally appeared the above named William L. Herrick (unmarried) known to me to be the person who executed the above dedication and acknowledged the same to be his free act and deed.

Phil A. Sheldon
Notary Public

My Com' expires July 5, 1909

Surveyors Certificate

I hereby certify that the plat heron delineated, is a correct one, and that permanent monuments, consisting of pieces of gas-pipe have been planted at points marked there on said plat and at all angles in the boundaries of the land platted, and at the intersections of the drive, walk and alleys.

J. W. Bentley
Surveyor

Examined and Approved
Jan'y 13 1906
John F. Wilkinson
Deputy Auditor General.

State of Michigan } ss.
County of Barry }

We John J. Doster, Register of Deeds, and J. W. Bentley Surveyor, hereby certify that we have each carefully compared the annexed copy with the original Plat of "The Wigwam", and with the copy now of record in the office of said Register of Deeds, and that it is a true transcript thereof and of the whole.

RECEIVED AND FILED
IN AUDITOR GENERAL'S OFFICE,
Hastings, Mich.
January 24 1906

John F. Wilkinson
Deputy Auditor General


John J. Doster Register of Deeds
J. W. Bentley
Surveyor

State of Michigan } ss.
County of Barry }


We, John J. Doster, Register of Deeds, and J. W. Bentley Surveyor, hereby certify that we have each carefully compared the annexed copy with the Plat of "The Wigwam", now of record in the office of said Register of Deeds; and that it is a true transcript thereof, and of the whole of such record.

John J. Doster Register of Deeds
J. W. Bentley
Surveyor

REGISTERS OFFICE,
BARRY COUNTY, MICH.
Received for Record the 19th day of January A.D. 1906
at 10 o'clock A.M. and Recorded in Lib. of Plats on Page 56
John J. Doster
Register of Deeds

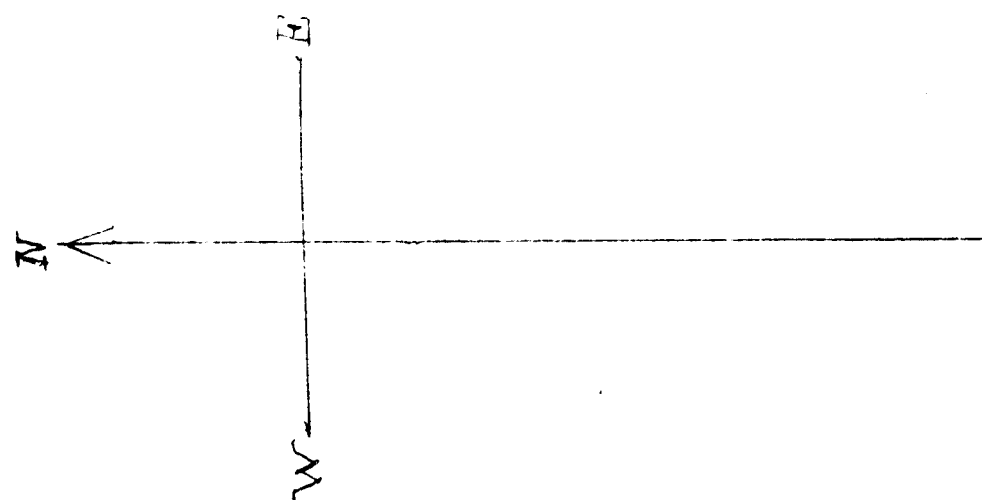

Scale 50 ft Equals 1 Inch

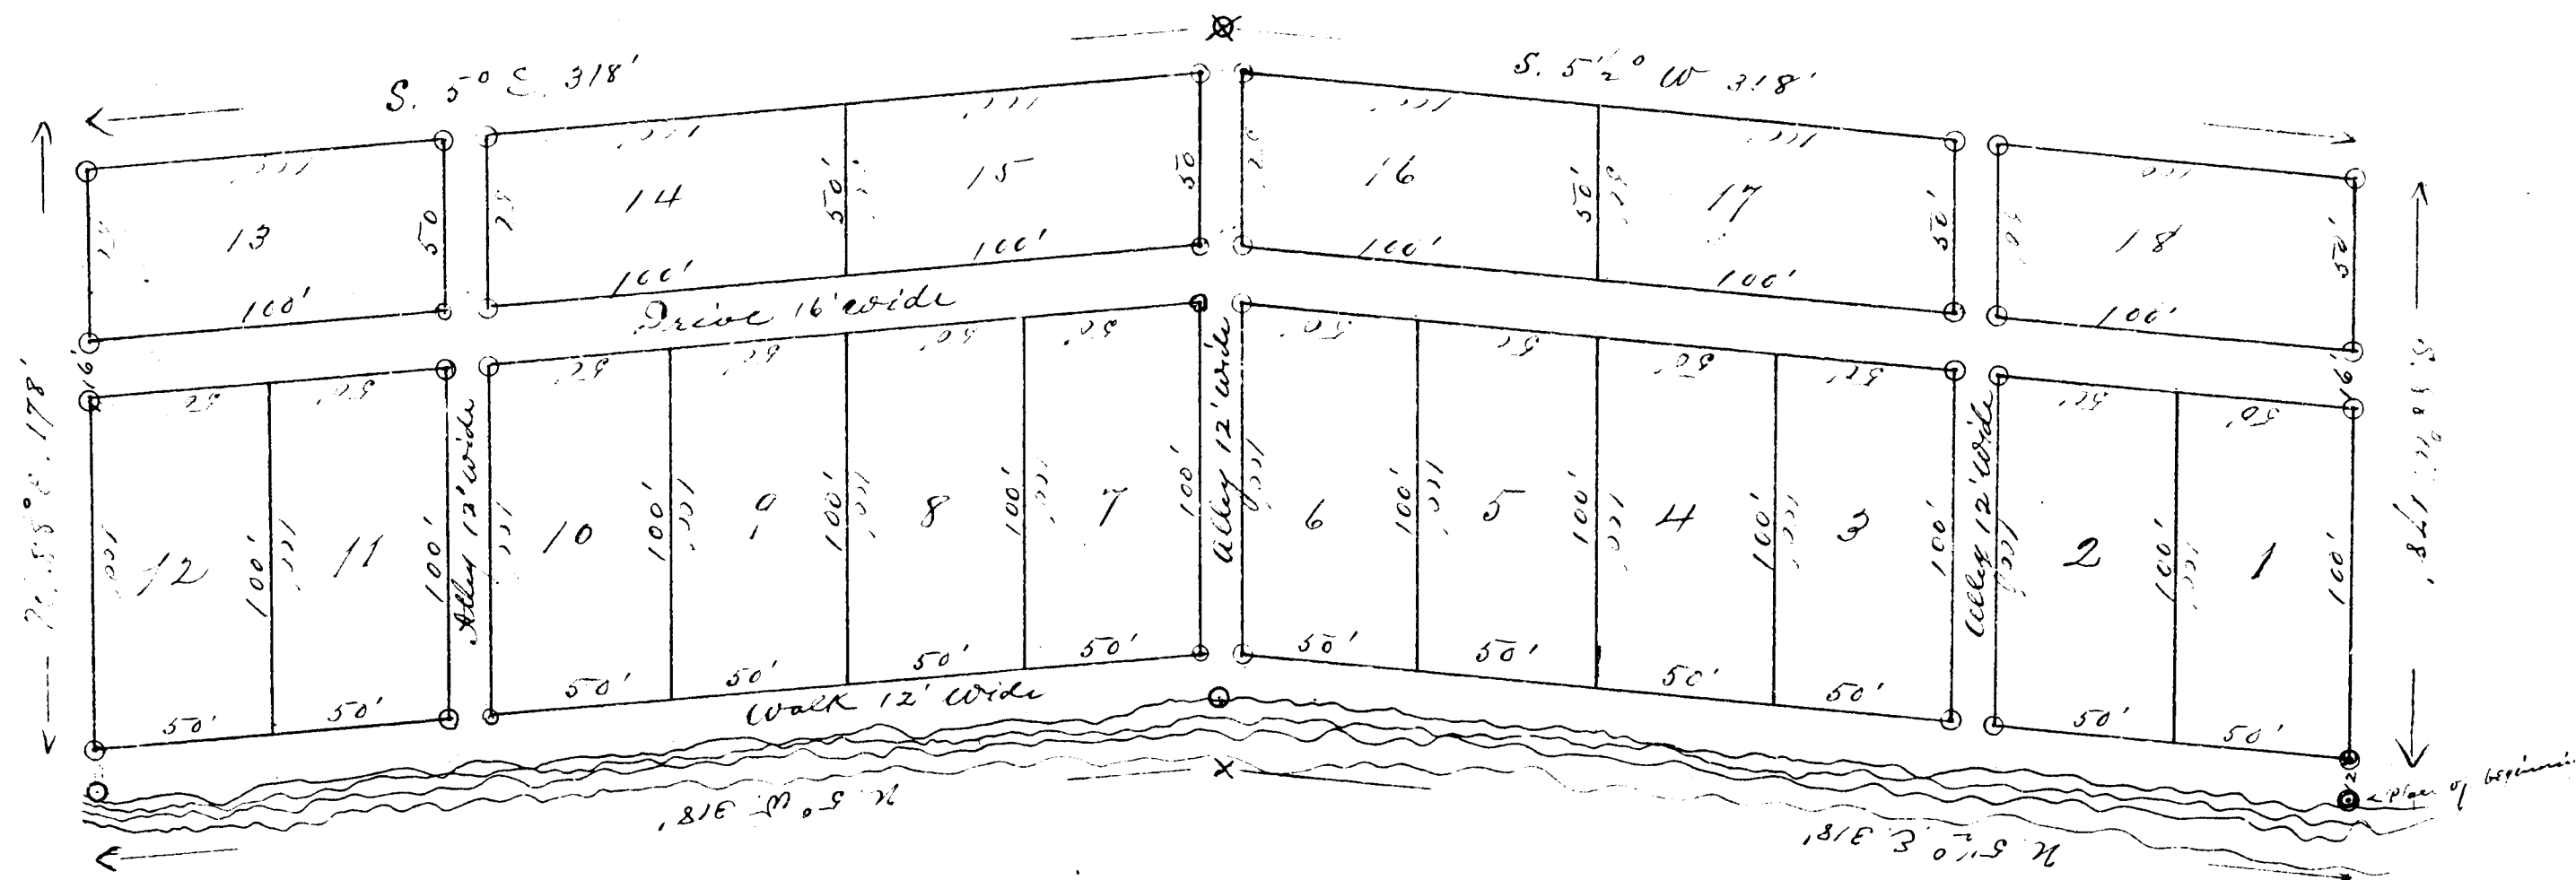

Description

"The Wigwam" is a part of the N.W. Quarter of Sect. 4, Town 2 N. Range 10 W. Barry County, Michigan, and more particularly described as beginning at a stake, and bearings, on the shore of Gum Lake Thirteen rods and Eight Links N. 2° W. of the quarter line of said Sect. 4. Thence N. 5 1/2° E. 318 ft. Thence N. 5° W. 318 ft. Thence N. 88° E. 178 ft. Thence S. 5° E. 318 ft. Thence S. 5 1/2° W. 318 ft. Thence S. 88° W. 178 ft to the place of beginning.

Bearings of said stake (the place of beginning) being Birch 12" Dia S. 44° E. 10'-4" and Soft Maple 8" Dia N. 44° E. 14'-8"

Dedication

Know all men by these presents that J. William, L. Herrick, unmanied proprietor of all the lands embraced in the annexed plat, have caused the same to be surveyed, laid out and platted: to be known as "The Wigwam"; and that the Walk, Drive and Alleys shown on said plat, are hereby dedicated to the joint use of all the owners of the plat.

Hastings Dec 1 1905
J. William & L. Herrick (S.S.)

In presence of
J. W. Bentley
O. A. Sheldon

State of Michigan } ss.
County of Barry }

On this 11th day of January A.D. 1906 before me, a Notary Public in and for said County personally appeared the above named William L. Herrick (unmanied) known to me to be the person who executed the above dedication and acknowledged the same to be his free act and deed

Phil A. Sheldon
Notary Public

My Comm. expires July 5, 1909

Surveyors Certificate

I hereby certify that the plat hereon delineated, is a correct one, and that permanent monuments, consisting of pieces of gas pipe have been planted at points marked thereon on said plat and at all angles in the boundaries of the land platted, and at the intersections of the drive, walk and alleys.

J. W. Bentley
Surveyor

Examined and Approved
Jan'y 13, 1906
John F. Wilkinson
Deputy Auditor General.

State of Michigan } ss.
County of Barry }
We, John J. Dooley, Register of Deeds, and J. W. Bentley Surveyor, hereby certify that we have each carefully compared the annexed copy with the original Plat of "The Wigwam", and with the copy now of record in the office of said Register of Deeds, and that it is a true transcript thereof and of the whole.

RECEIVED AND FILED
IN AUDITOR GENERAL'S OFFICE,
March 24, 1906

John J. Dooley Register of Deeds
J. W. Bentley
Surveyor

State of Michigan } ss.
County of Barry }
We, John J. Dooley, Register of Deeds, and J. W. Bentley Surveyor, hereby certify that we have each carefully compared the annexed copy with the Plat of "The Wigwam", now of record in the office of said Register of Deeds, and that it is a true transcript thereof, and of the whole of such record

John J. Dooley Register of Deeds
J. W. Bentley
Surveyor

RECEIVED FOR RECORD
Barry County, ss.
Received for Record the 19th day of January A.D. 1906
at 10 o'clock P.M. and Recorded in Liber 1 of Plats on Page 56
John J. Dooley
Register of Deeds