

John Lickety's First Addition To the City of

Hastings Michigan.

Scale: One Inch = 60 Feet
1906.

Dedication

Know all Men by these Presents, That we John Lickety as, husband and Susan E. Lickety his wife, have caused the land embraced in the annexed plat to be surveyed, laid out and platced, to be known as John Lickety's 1st Addition to the City of Hastings, and that the street as shown on said plat is hereby dedicated to the use of the public.

Renae & Co. J. Lickety
Les & Co. J. Lickety

(L.S.) (L.S.)

State of Michigan }
County of Barry } ss On this 18th day of April 1906 before me a Notary Public in and for said County, personally came the above named John Lickety and Susan E. Lickety his wife, known to me to be the persons who executed the above dedication and acknowledged the same to be their free act and deed.

Les & Co.
Notary Public, Barry Co., Mich.
My Commission Expires Feb. 22, 1910.

Description of Land Platted

The land embraced in the annexed plat of John Lickety's 1st Addition to the City of Hastings is described as follows: Beginning at a point on the west line of the E 1/2 of Sec No. 12 of T 3 N. R 8 W. M. 4. where said line intersects the south line of Bond St. Running thence East 119.5 feet thence angling to the right 46° 0' for a distance of 458.6 ft; thence west 440 ft to said west line thence north 330 ft to place of beginning

Surveyor's Certificate.

I hereby certify, that the plat herein delineated is a correct one, and that permanent monuments consisting of iron pipe have been placed at all points marked thus O, and at all angles in the boundaries of the land platted, and at the intersection of Madison and State Streets, and iron stakes at all lot corners.

Les & Co.

Surveyor.

Presented to and Approved by the Common Council of the City of Hastings Mich.
Dated April 20th A.D. 1906

By

John Patterson
Clerk.

Wm. Barry
Mayor.

Examined and Approved


April 21st 1906.

John D. Williams
Dep. Aud. Gen.

Received for Record this 23rd day of April A.D. 1906 at 6 O'clock P.M.
and Recorded in Liber One of Plats at Page 58

John D. Dozier
Register of Deeds.

Bond St.

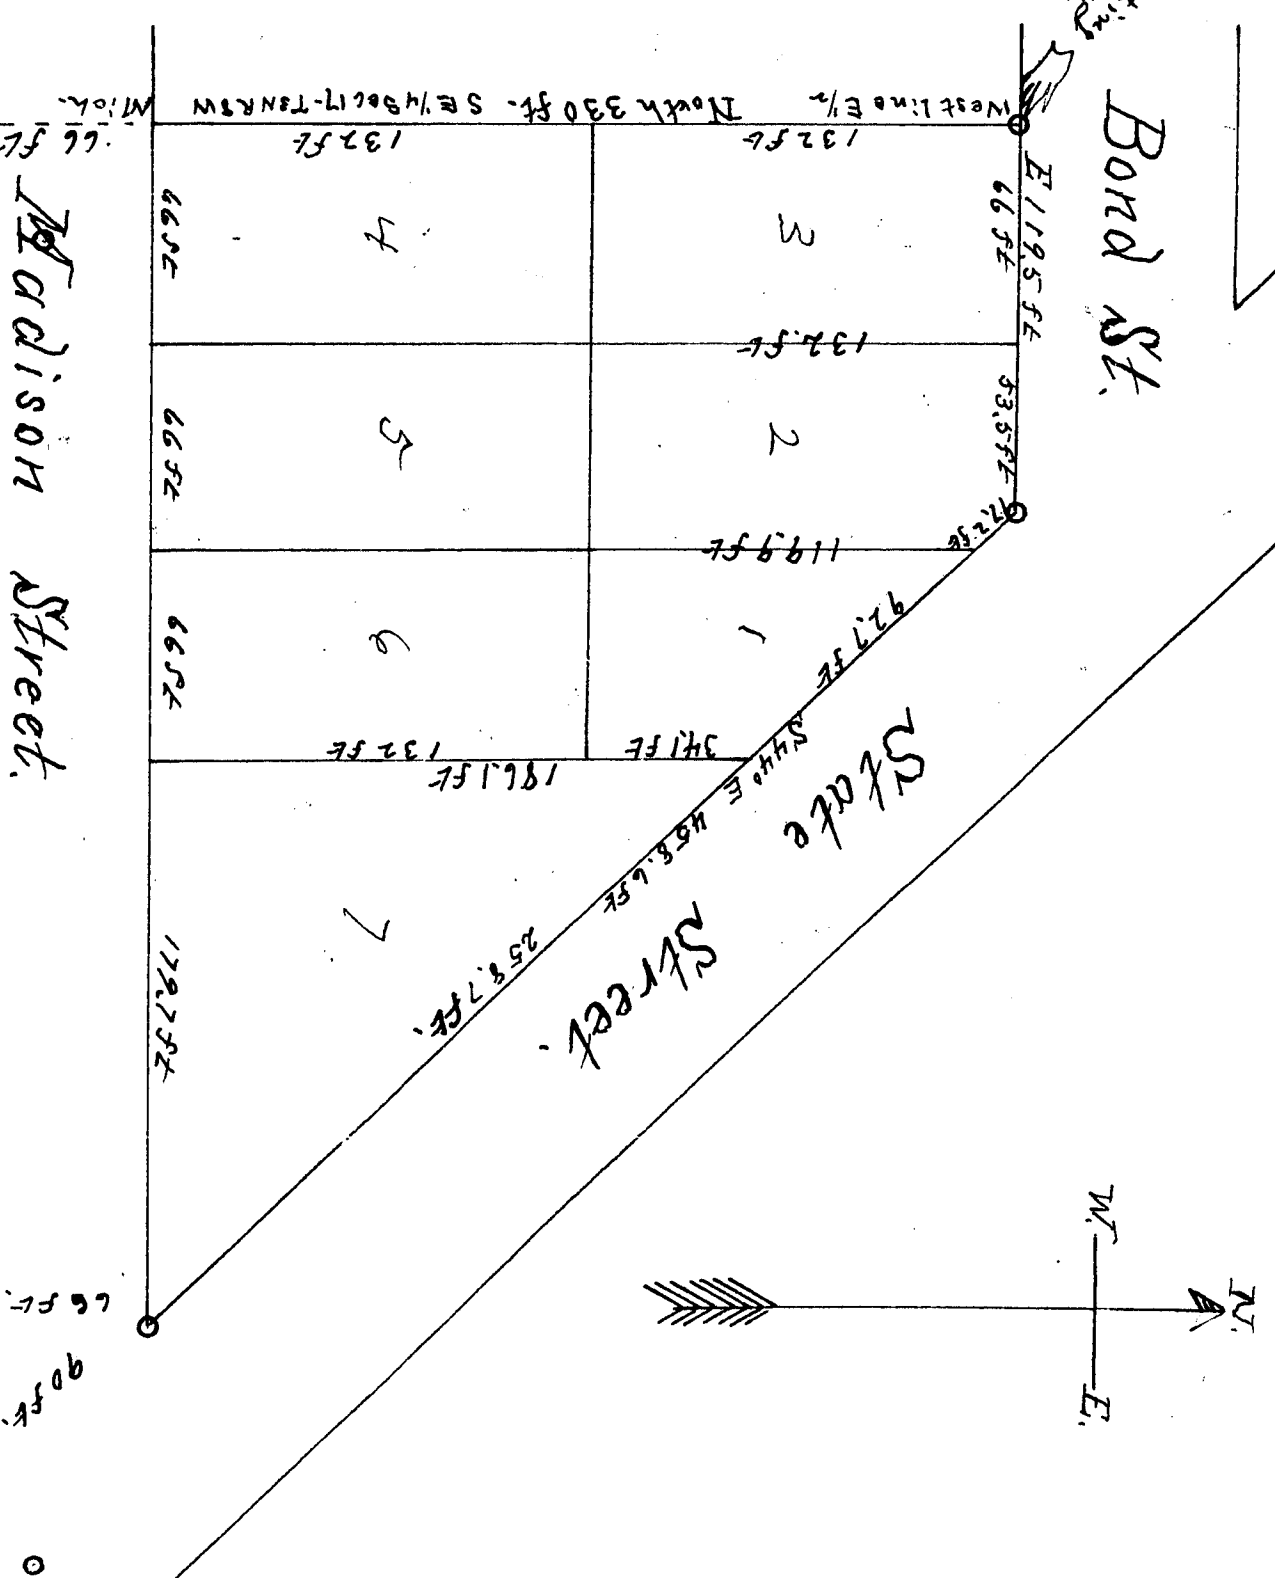

West 440 ft

Madison Street

State Street

State of Michigan }
County of Barry } ss We, John D. Dozier Register of Deeds, and Les & Co. Surveyor, hereby certify that we have each carefully compared this copy with the original plat of John Lickety's 1st Addition to the City of Hastings and that it is an exact copy thereof and of the whole of such original map or plat

John D. Dozier Register of Deeds.
Les & Co. Surveyor.

State of Michigan }
County of Barry } ss We, John D. Dozier Register of Deeds, and Les & Co. Surveyor, hereby certify that we have each carefully compared this copy with the original plat of John Lickety's 1st Addition to the City of Hastings and that it is an exact copy thereof and of the whole of such original map or plat

John D. Dozier Register of Deeds.
Les & Co. Surveyor.

RECEIVED AND FILED,
IN AUDITOR GENERAL'S OFFICE,
May 9, 1906
John D. Dozier
Deputy Auditor General

5797
John Litchby's First Addition
To the City of

Hastings Michigan.
Scale: One Inch = 60 Feet
1906.

Dedication

Know all Men by these Presents, That we John Litchby as, hybridizer and Susan E. Litchby his wife, have caused the land embraced in the annexed plat to be surveyed, laid out and platted, to be known as John Litchby's 1st Addition to the City of Hastings, and that the street as shown on said plat is hereby dedicated to the use of the public.

Witness our hands and Sealed in presence of
Rosa Cobb } John Litchby
Lester Cobb } Susan E. Litchby

State of Michigan)
County of Barry) ss
On this 18th day of April 1906 before me a Notary Public in and for said County, personally came the above named John Litchby and Susan E. Litchby his wife, known to me to be the persons who executed the above dedication and acknowledged the same to be their free act and deed.

Lester Cobb
Notary Public Barry Co. Mich.
My Commission Expires Feb 25 1910.

Description of Land Platted

The land embraced in the annexed Plat of John Litchby's 1st Addition to the City of Hastings is described as follows: Beginning at a point on the west line of the E 1/2 on S E 1/4 of Sec No 17 of T 3 N. R 8 W. Mich. where said line intersects the south line of Bond St.; Running thence East 119.5 ft. thence angling to the right 46° for a distance of 456.6 ft.; thence west 440 ft to said west line thence north 330 ft to place of beginning

Surveyor's Certificate.

I hereby certify that the plat herein delineated is a correct one, and that permanent monuments consisting of iron pipe have been planted at all points marked thus O at all angles in the boundaries of the land platted and at the intersection of Madison and State Streets and iron stakes at all lot corners.

Lester Cobb
Surveyor.

Presented to, and Approved by the Common Council of the City of Hastings Mich.
Dated April 20th AD 1906

Joe Wm. Patterson
Clerk.

Alfred Perry
Mayor.


Examined and Approved

April 21st 1906

John C. Miller
Dep. Aud. Gen.

Received for Record this 23rd day of April AD 1906 at 6 O'clock P M
and Recorded in Liber One of Plats at Page 58

John J. Butler
Register of Deeds.

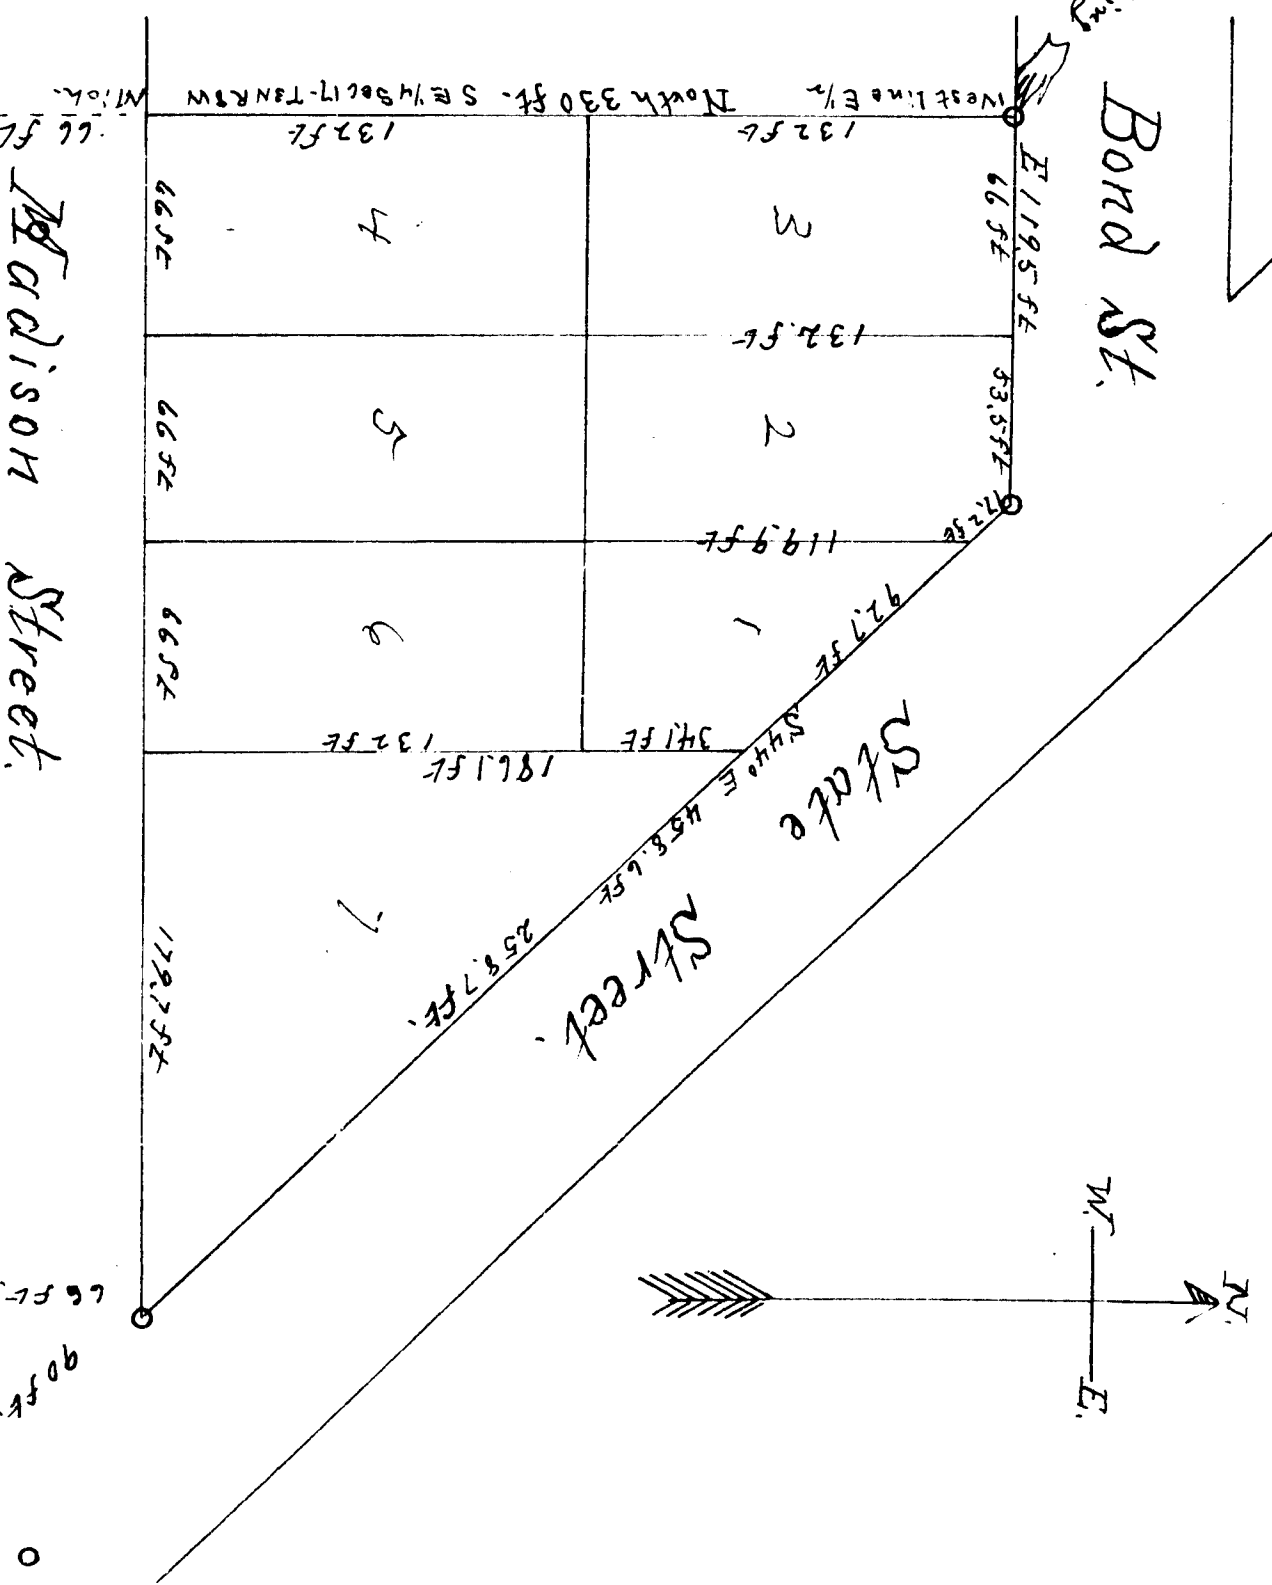

State of Michigan) ss
County of Barry) ss
We John J. Butler Register of Deeds, and Lee S. Cobb Surveyor, hereby certify that we have each carefully compared this copy with the original plat of John Litchby's 1st Addition to the City of Hastings now of record in the office of said Register of Deeds, and that it is a true transcript therefrom and of the whole of such original map or plat

John J. Butler Register of Deeds.
Lester Cobb Surveyor.

State of Michigan) ss
County of Barry) ss
We John J. Butler Register of Deeds, and Lee S. Cobb Surveyor, hereby certify that we have each carefully compared the annexed copy with the plat of John Litchby's 1st Addition to the City of Hastings now of record in the office of said Register of Deeds, and that it is a true transcript therefrom and of the whole of such record

John J. Butler Register of Deeds.
Lester Cobb Surveyor.

RECEIVED MAY 2 1906
IN AUDITOR'S OFFICE
May 2, 1906
John J. Butler
Register of Deeds