
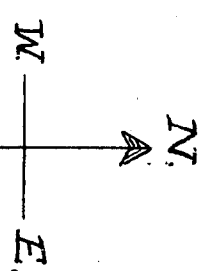


2796<sup>th</sup>  
Robert I. Hendershott's 1<sup>st</sup> Addition

14427

To the City of  
Hastings Michigan.  
1906.

Scale: One Inch = 82.5 Feet.

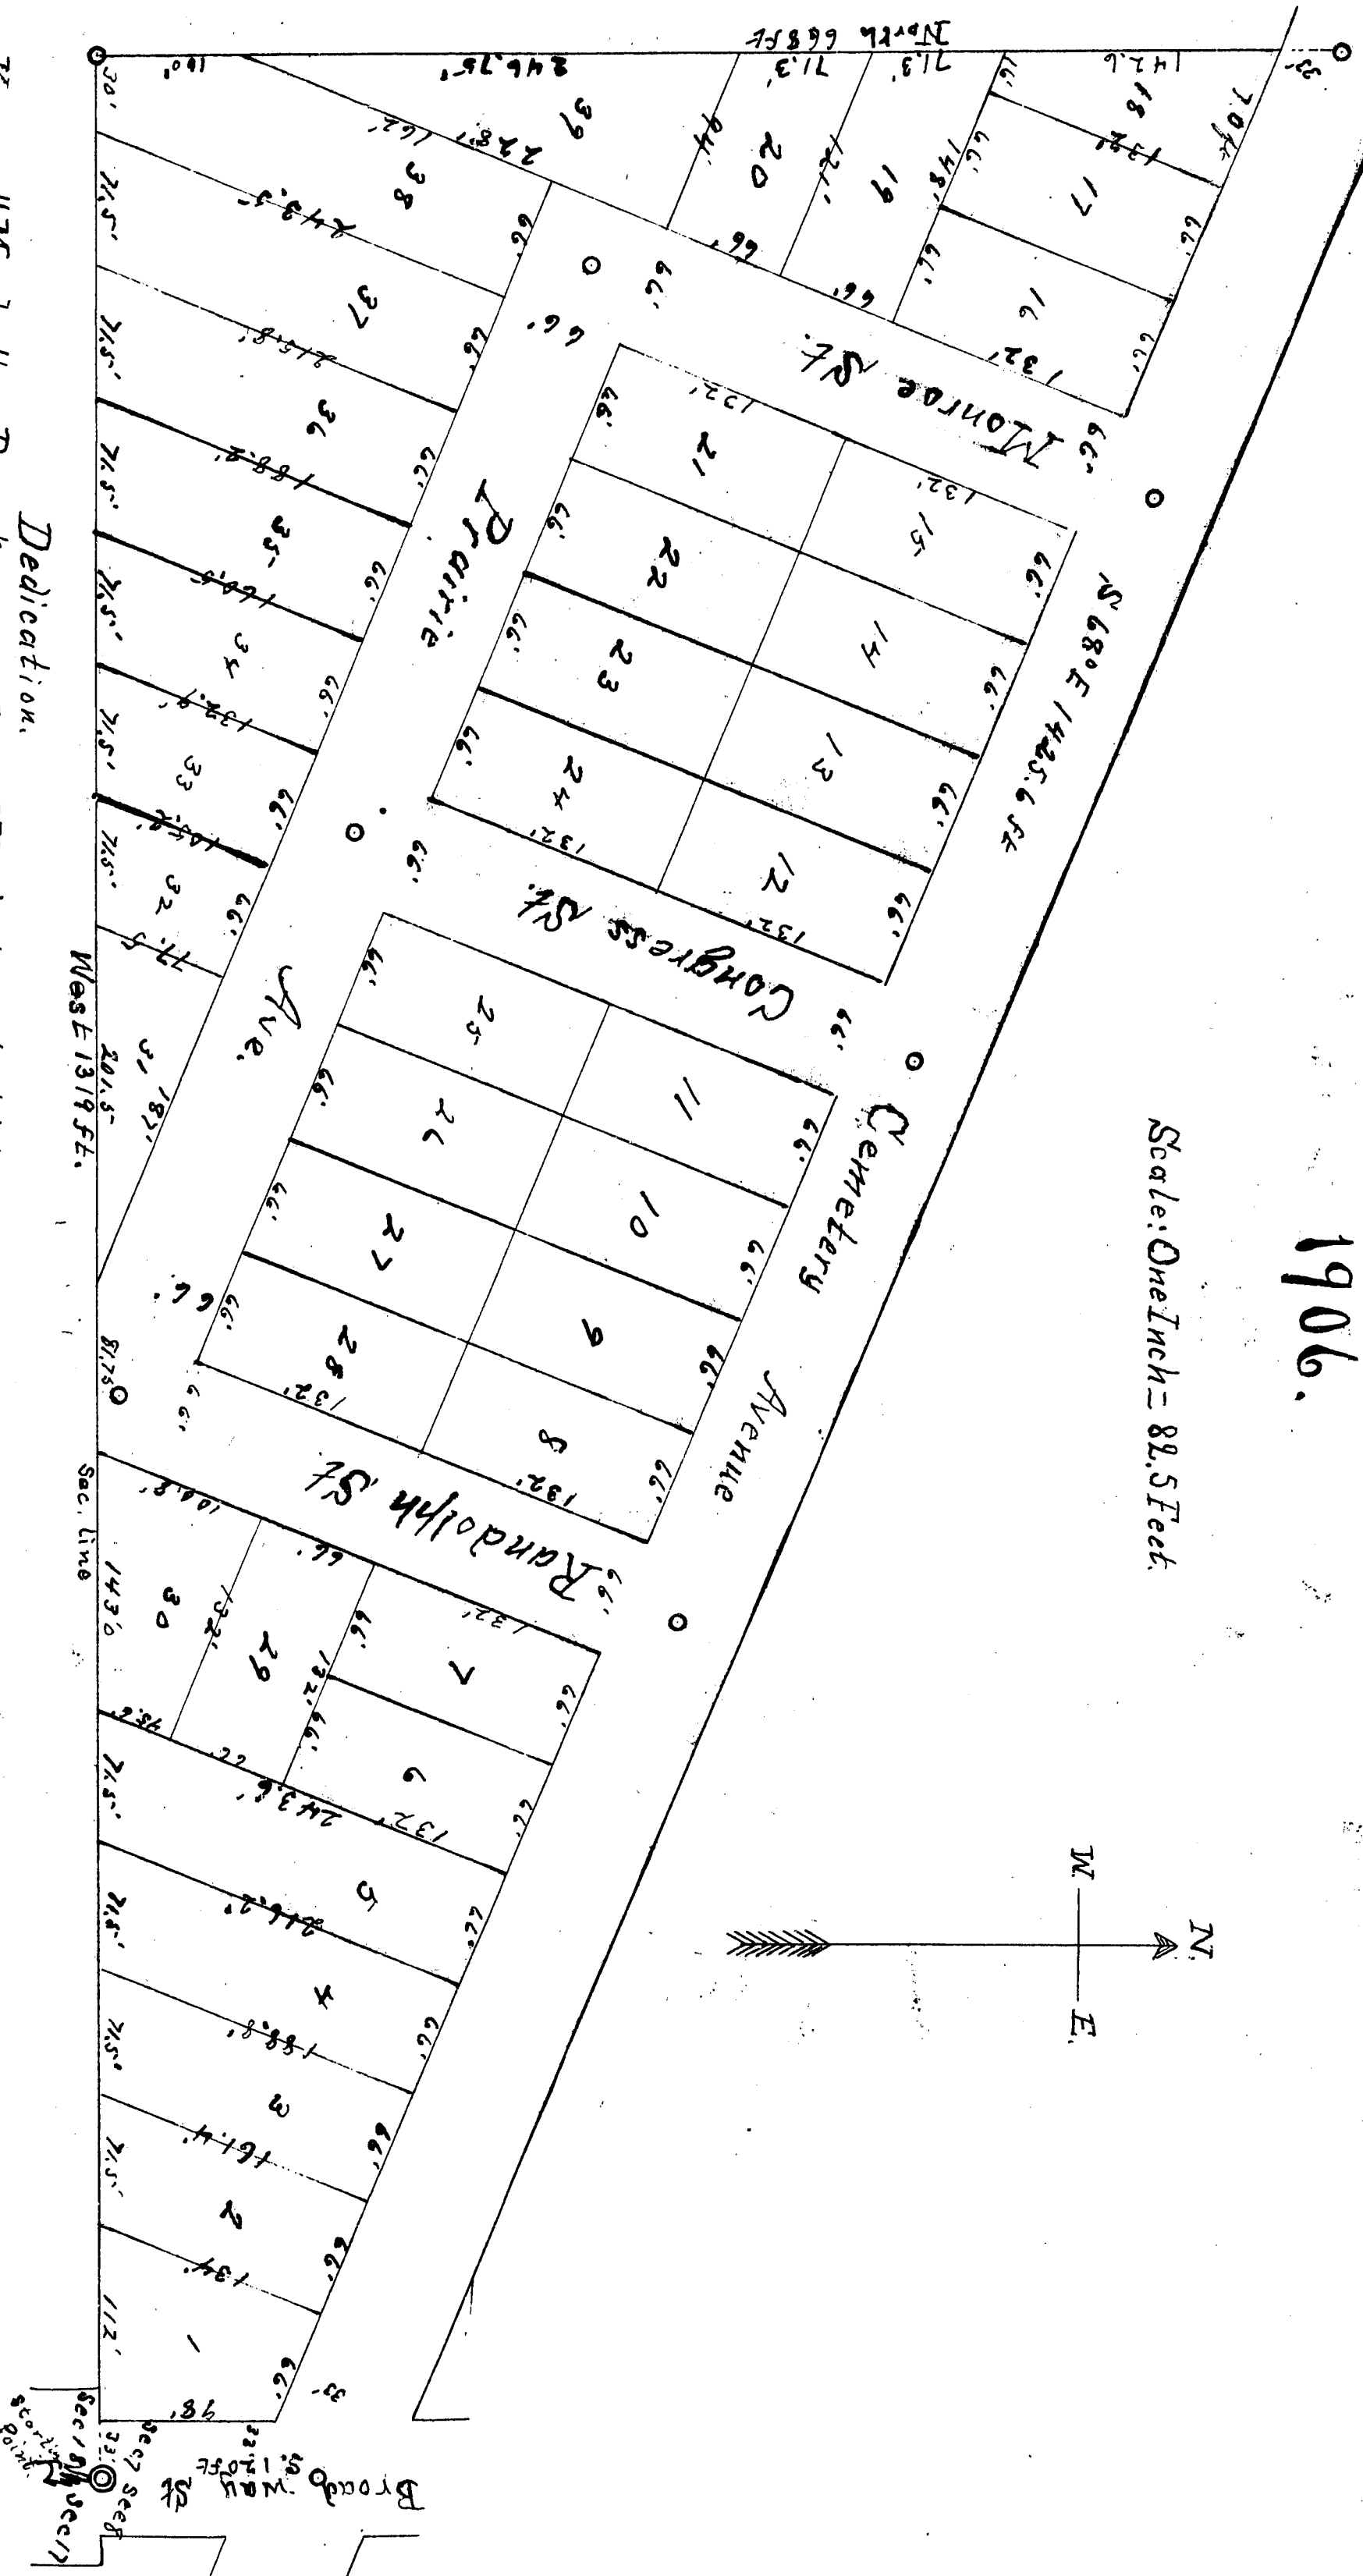

Dedication.

Now all Men by these Presents That we Robert I. Hendershott as proprietor, and Mary B. Hendershott his wife have caused the land embraced in the annexed plat to be surveyed, laid out and platted, to be known as Robert I. Hendershott's 1<sup>st</sup> Addition to the City of Hastings, and that the streets as shown on said plat are hereby dedicated to the use of the public.

Signed and sealed in presence of

Robert I. Hendershott  
Mary B. Hendershott

State of Michigan

County of Barry On this 26<sup>th</sup> day of April 1906 before me a Notary Public in and for said County, personally came the above named Robert I. Hendershott and Mary B. Hendershott his wife, known to me to be the persons who executed the above dedication and acknowledged the same to be their free act and deed.

Tested at

Notary Public Barry Co. Mich.  
My Commission Expires Feb. 21<sup>st</sup> 1910.

Description of Land Platted.

The land embraced in the annexed plat of Robert I. Hendershott's 1<sup>st</sup> Addition to the City of Hastings, is described as follows: Beginning at the corner to Sects 7-8-17 T. 18 N. R. 8 W. M. 14. and running thence west in the Sec. line 131.97 ft. to the S.W. corner of S.E. 1/4 Sec. 7 thence north 66.8 ft. to the center of Cemetery Ave. thence S. 66.8 ft. to the center of Broadway Ave. thence south 120 ft. to place of beginning; Co. 2<sup>nd</sup> Sec. 17 and Cemetery Ave. West 10 S.E. 1/4 Sec. 17 thence north 116.8 ft. to others near.

Surveyor's Certificate

I hereby certify, that the plat herein delineated is a correct one, and that permanent monuments consisting of iron pipe 2 inches in diameter have been planted at the intersection of all streets as shown thereon at points marked thus: O and smaller pipe at the angles and all lot corners, City monument at point marked thus: @

Presented to and Approved by the Common Council of the City of Hastings Mich.  
Dated May 14<sup>th</sup> A.D. 1906

James M. Patton  
Clerk.

James M. Patton  
Mayor

Examined and Approved

April 28<sup>th</sup> 1906.

John F. Wilkinson,  
Dep. Aud. Gen.

Received for Record this 3<sup>rd</sup> day of May A.D. 1906 at 8 O'Clock A.M.  
and Recorded in Liber One of Plats at Page 59

John F. Doster  
Register of Deeds

State of Michigan  
County of Barry We John F. Doster Register of Deeds, and LEE S. COBB Surveyor, hereby certify that we have each carefully compared this copy with the original plat of Robert I. Hendershott's 1<sup>st</sup> Addition to the City of Hastings and that it is an exact copy thereof and of the whole of such original map or plat.

John F. Doster  
Register of Deeds



State of Michigan  
County of Barry We John F. Doster Register of Deeds, and LEE S. COBB Surveyor, hereby certify that we have each carefully compared the annexed copy with the plat of Robert I. Hendershott's 1<sup>st</sup> Addition to the City of Hastings and that it is a true transcript thereof and of the whole of such record.

John F. Doster  
Register of Deeds

RECEIVED AND FILED  
IN AUDITOR GENERAL'S OFFICE,  
May 24, 1906  
James M. Patton  
Deputy Auditor General

3796  
Robert I. Hendershott, 1<sup>st</sup> Addition  
To the City of  
Hastings Michigan.  
1906.

Scale: One Inch = 88.5 Feet.

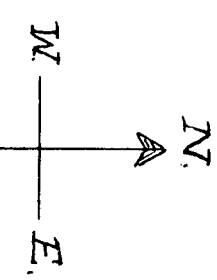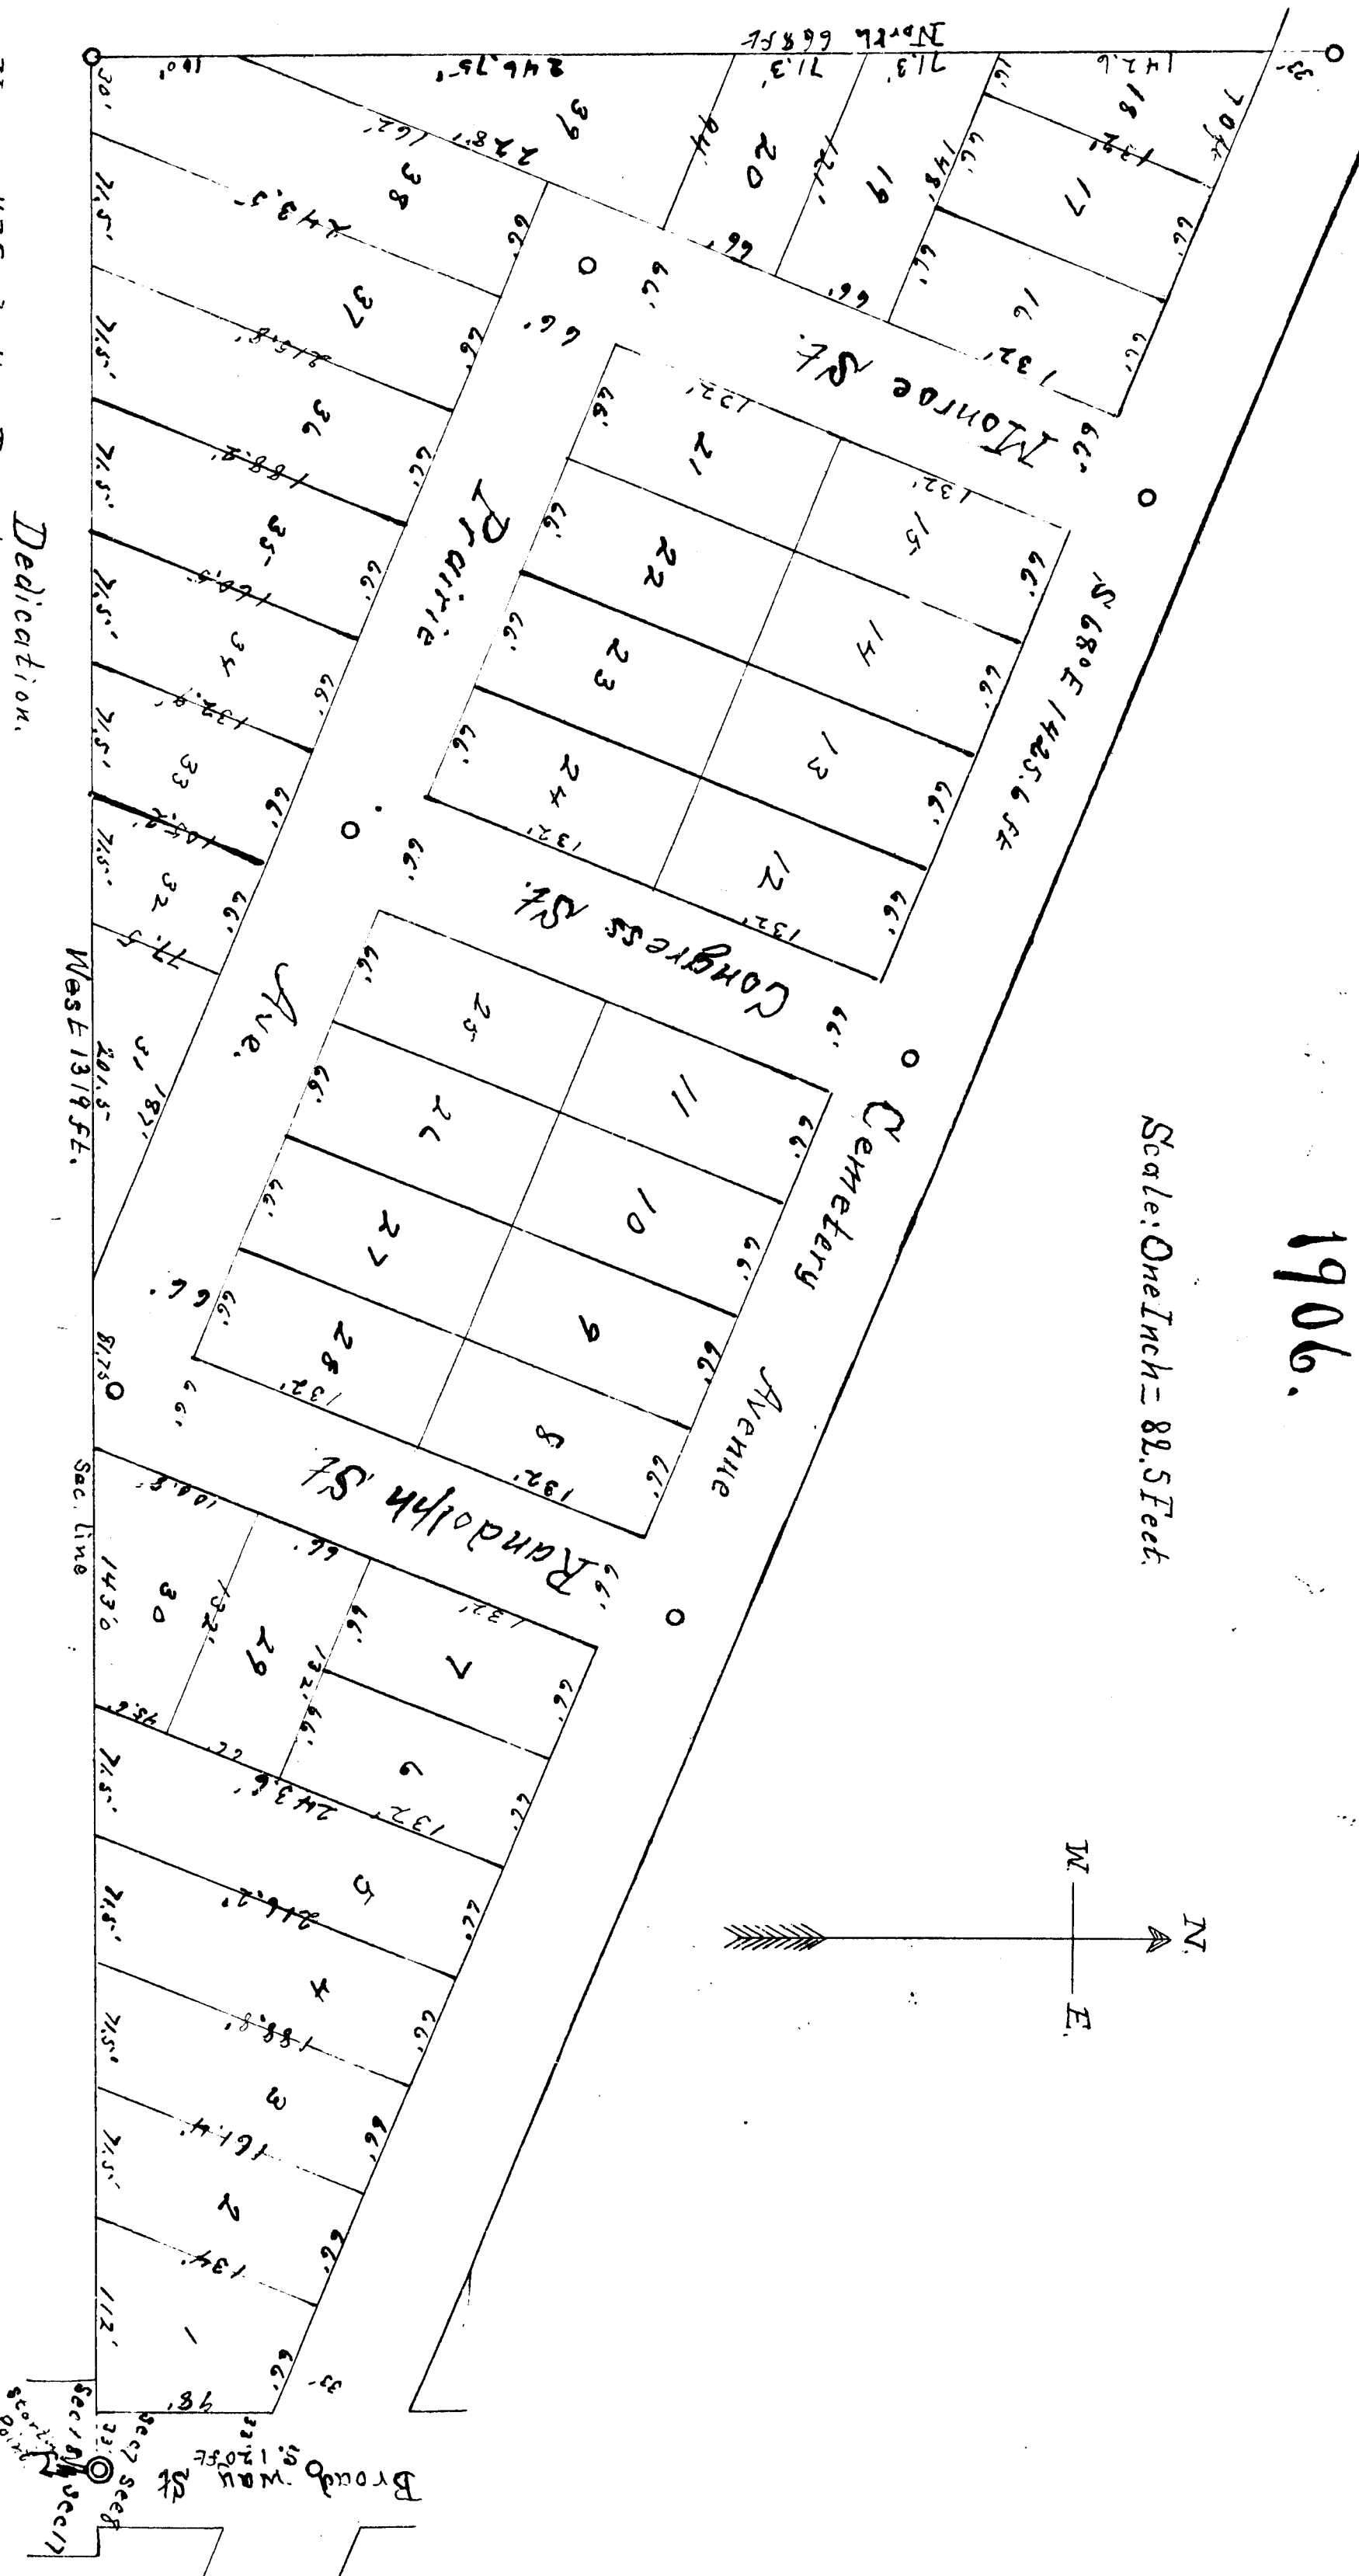

Dedication.

Know all Men by these Presents, That we Robert I. Hendershott as proprietor, and Mary B. Hendershott his wife, have caused the land embraced in the annexed plat to be surveyed, laid out and platted to be known as Robert I. Hendershott's 1<sup>st</sup> Addition to the City of Hastings and that the streets as shown on said plat are hereby dedicated to the use of the public.

Signed and sealed in presence of

J. P. Morgan  
Lee A. Clark  
State of Michigan  
County of Barry  
On this 24<sup>th</sup> day of April 1906 before me a Notary Public in and for said County, personally came the above named Robert I. Hendershott and Mary B. Hendershott his wife, known to me to be the persons who executed the above dedication and acknowledged the same to be their free act and deed.

Lee A. Clark  
Notary Public Barry Co. Mich.  
My Commission Expires Feb. 25/1910.

Description of Land Platted.

The land embraced in the annexed plat of Robert I. Hendershott's 1<sup>st</sup> Addition to the City of Hastings, is described as follows: Beginning at the corner to Secs. 7-5-17 T. 8 N. R. 3 W. M. 4. and running thence west in the Sec. line 13.75 ft. to the SW. cor. E. 1/2 of S. E. 1/4 Sec. 7 thence North 66.87 ft. to the center of Cemetery Ave thence South 120 ft. to place of beginning bearings; Cor. east of Cemetery Ave West 10 S. E. 85.97 ft. North 20 West 116.78 ft. No others near.

Surveyor's Certificate

I hereby certify that the plat herein delineated is a correct one, and that permanent monuments consisting of iron pipe 2 inches x 4 ft long have been planted at the intersection of all streets as shown thereon at points marked thus: O and smaller pipe at the angles and all lot corners, City monument at point marked thus: @

Lee A. Clark  
Surveyor

Presented to and Approved by the Common Council of the City of Hastings, Mich.  
Dated May 14<sup>th</sup> A.D. 1906

James H. Patton  
Clerk.

Examined and Approved

April 28<sup>th</sup> 1906.  
John T. W. McKenson,  
Dep. Aud. Gen.

Received for Record this 3<sup>rd</sup> day of May A.D. 1906 at 8 O'Clock A.M.  
and Recorded in Liber One of Plats at Page 34

John J. Boutler  
Register of Deeds.

State of Michigan  
County of Barry  
We John J. Foster Register of Deeds, and LEE A. CLARK Surveyor, hereby certify that we have each carefully compared this copy with the original plat of Robert I. Hendershott's 1<sup>st</sup> Addition to the City of Hastings and that it is an exact copy thereof and of the whole of such original map or plat.

John J. Boutler  
Register of Deeds.  
Lee A. Clark  
Surveyor

State of Michigan  
County of Barry  
We John J. Foster Register of Deeds, and LEE A. CLARK Surveyor, hereby certify that we have each carefully compared the annexed copy with the plat of Robert I. Hendershott's 1<sup>st</sup> Addition to the City of Hastings now of record in the office of said Register of Deeds, and that it is a true transcript therefrom and of the whole of such record.

RECEIVED AND FILED,  
IN AUDITOR GENERAL'S OFFICE,  
May 7<sup>th</sup> 1906  
John J. Boutler  
Register of Deeds  
Lee A. Clark  
Surveyor