

Dedication

Know all men by these presents that we John T. Crawford and Myrtle E. Crawford (his wife) as proprietors, have caused the land embraced in the annexed plat to be surveyed, laid out, and platted to be known as Wildwood, and that the Dime, Walk and Alleys shown on said plat are hereby dedicated to the joint use of all the owners of the plat.


Signed Sealed and delivered this 26th day of May A.D. 1906 in presence of
George Simpson } John T. Crawford
William W. Potter } Myrtle E. Crawford

Wildwood
Town two (2) North, Range 10, West
Barry County, Michigan.

State of Michigan } ss.
County of Barry }

On this 26th day of May A.D. 1906 before me, a Notary Public in and for said County personally came the above named John T. Crawford and Myrtle E. Crawford (his wife) known to me to be the persons who executed the above dedication and acknowledged the same to be their free act and deed.

William W. Potter
Notary Public
Comm. expires Jan. 20, 1909, Barry Co., Mich.

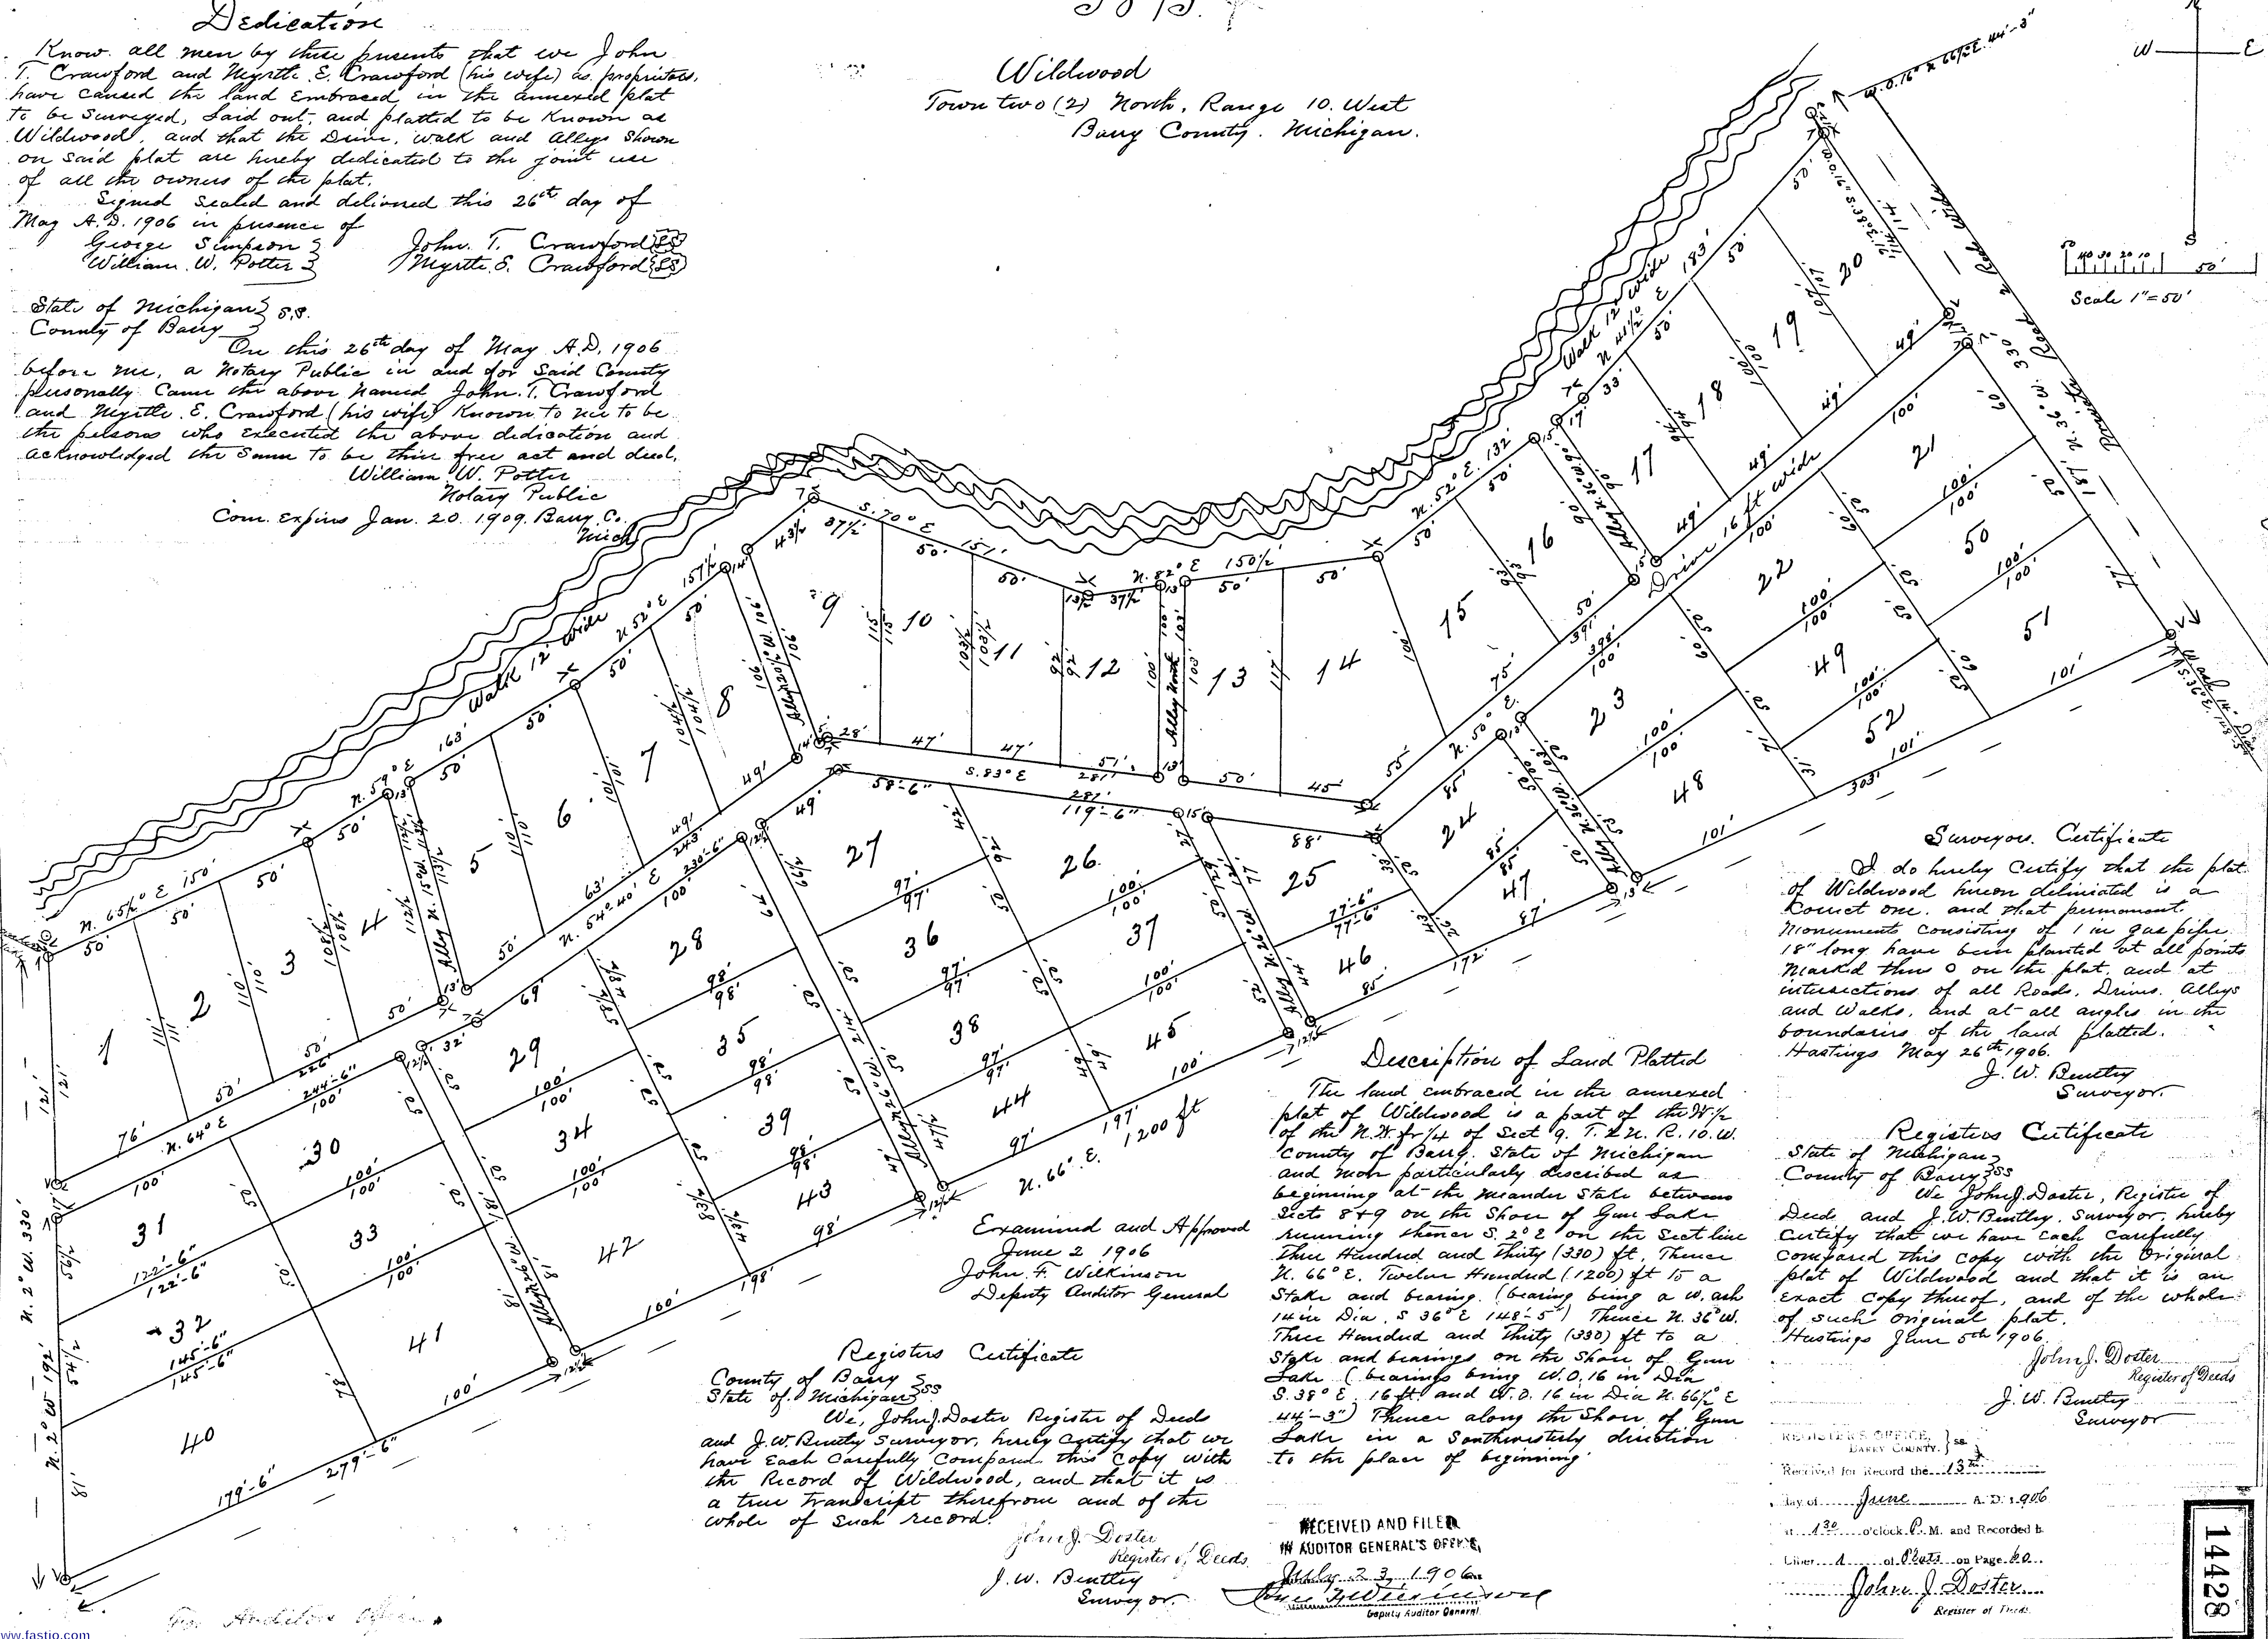

Description of Land Platted

The land embraced in the annexed plat of Wildwood is a part of the NW 1/4 of the N. 2 1/2 E. 1/4 of Sect. 9, T. 2 N., R. 10 W., County of Barry, State of Michigan and more particularly described as beginning at the corner between Sects 8 & 9 on the shore of Gun Lake running thence S. 2° E. on the Sect line three hundred and thirty (330) ft. Thence N. 66° E. Twelve Hundred (1200) ft to a stake and bearing (bearing being a W. ash 14 in Dia. S. 36° E. 148'-5") Thence N. 36° W. Three Hundred and thirty (330) ft to a stake and bearings on the shore of Gun Lake (bearing being W. 0.16 in Dia. S. 38° E. 16 ft. and W. 0.16 in Dia. N. 66° E. 44'-3") Thence along the shore of Gun Lake in a southerly direction to the place of beginning.

Examined and Approved
June 2 1906
John F. Wilkinson
Deputy Auditor General

Registers Certificate

County of Barry } ss.
State of Michigan }

We, John J. Doster, Register of Deeds and J. W. Bentley, Surveyor, hereby certify that we have each carefully compared this copy with the Record of Wildwood, and that it is a true transcript therefrom and of the whole of such record.

John J. Doster
Register of Deeds
J. W. Bentley
Surveyor

Surveyors Certificate

I do hereby certify that the plat of Wildwood herein delineated is a correct one, and that permanent monuments consisting of 1 in gas pipe 18" long have been planted at all points marked thereon on the plat, and at intersections of all Roads, Drives, Alleys and Walks, and at all angles in the boundaries of the land platted.

Hastings May 26th 1906.
J. W. Bentley
Surveyor

Registers Certificate

State of Michigan } ss.
County of Barry }

We, John J. Doster, Register of Deeds and J. W. Bentley, Surveyor, hereby certify that we have each carefully compared this copy with the Original plat of Wildwood, and that it is an exact copy thereof, and of the whole of such original plat.

Hastings June 5th 1906.
John J. Doster
Register of Deeds
J. W. Bentley
Surveyor

RECEIVED AND FILED
IN AUDITOR GENERAL'S OFFICE

July 3 1906
John J. Doster
Deputy Auditor General

RECEIVED FOR RECORD
BARRY COUNTY, MICH.

Received for Record the 13th

day of June A.D. 1906

at 1:30 o'clock P.M. and Recorded by

Librarian A. J. Doster on Page 22

John J. Doster

Register of Deeds

14428

Dedication

Know all men by these presents that we John T. Crawford and Myrtle E. Crawford (his wife) as proprietors, have caused the land embraced in the annexed plat to be surveyed, laid out, and platted to be known as Wildwood, and that the Drive, Walk and Alleys shown on said plat are hereby dedicated to the joint use of all the owners of the plat.

Signed, sealed and delivered this 26th day of May A.D. 1906 in presence of
George Simpson
William W. Potter


John T. Crawford
Myrtle E. Crawford

5873
Wildwood
Town two (2) North, Range 10. West
Barry County, Michigan.

State of Michigan
County of Barry

On this 26th day of May A.D. 1906 before me, a Notary Public in and for said County personally came the above named John T. Crawford and Myrtle E. Crawford (his wife) known to me to be the persons who executed the above dedication and acknowledged the same to be their free act and deed.

William W. Potter
Notary Public
Comm. expires Jan. 20, 1909, Barry Co., Mich.

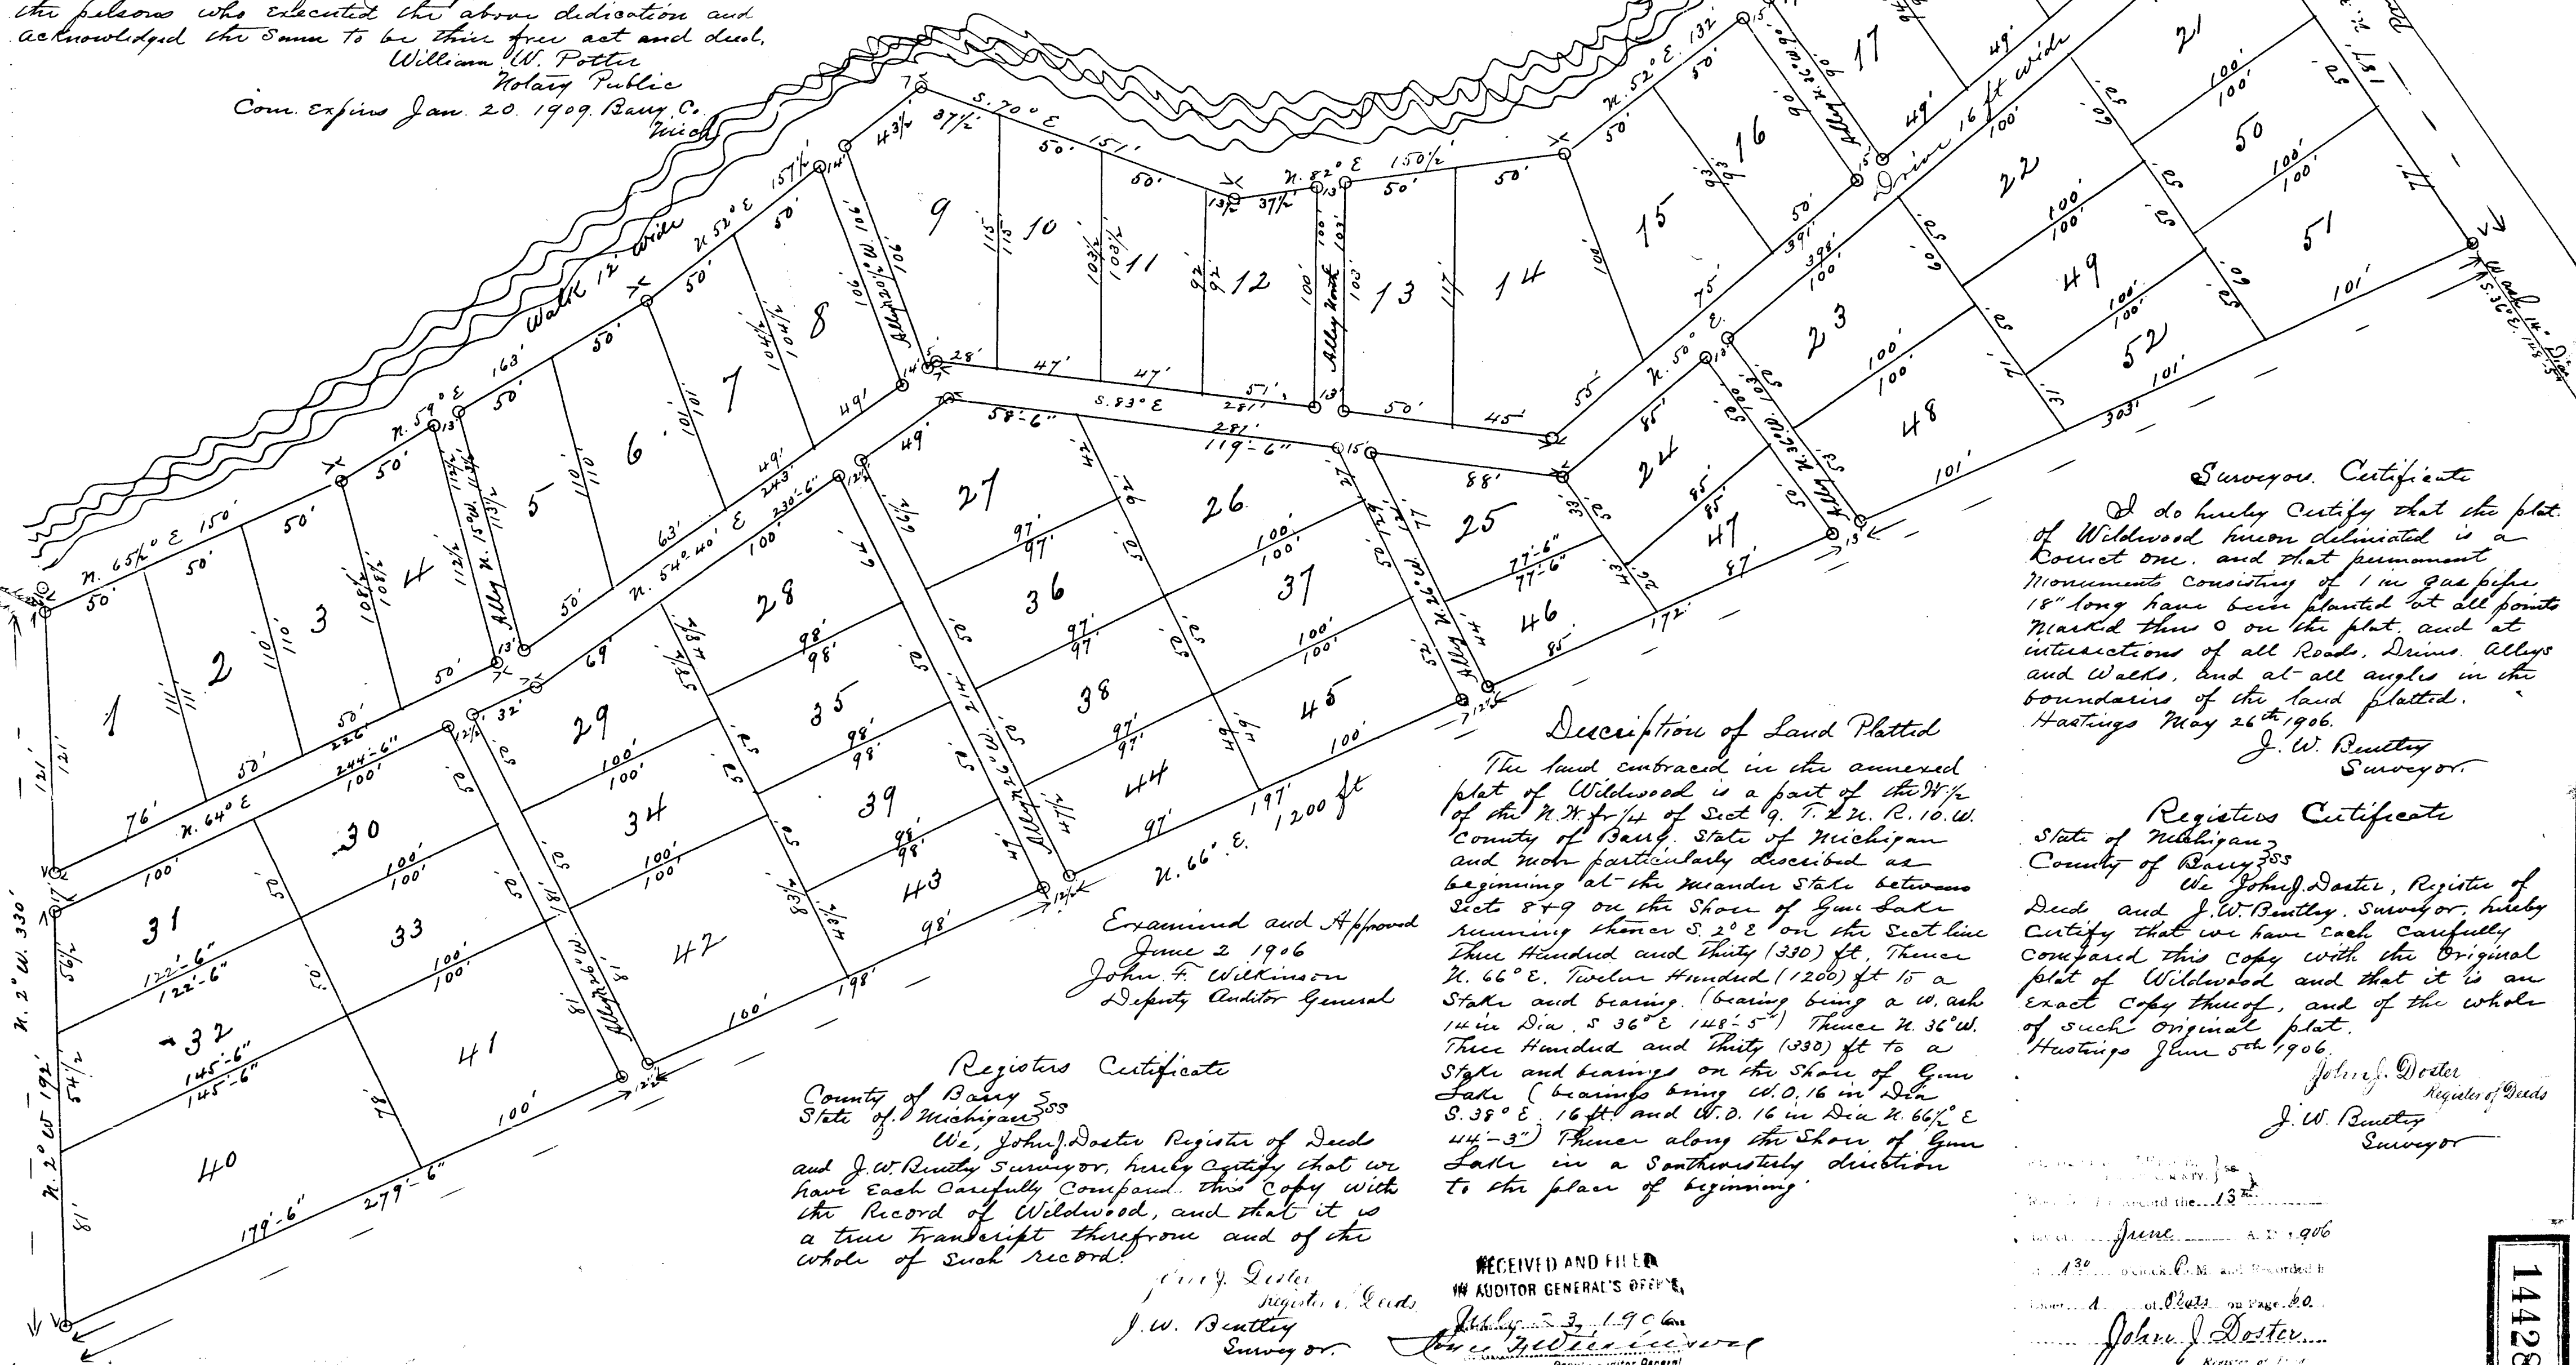

Surveyor's Certificate
I do hereby certify that the plat of Wildwood herein delineated is a correct one, and that permanent monuments consisting of 1 in gas pipe 18" long have been planted at all points marked thereon on the plat, and at intersections of all Roads, Drives, Alleys and Walks, and at all angles in the boundaries of the land platted.
Hastings May 26th 1906.
J. W. Bentley
Surveyor.

Register's Certificate
State of Michigan
County of Barry
We, John J. Doster, Register of Deeds and J. W. Bentley, Surveyor, hereby certify that we have each carefully compared this copy with the original plat of Wildwood, and that it is an exact copy thereof, and of the whole of such original plat.
Hastings June 5th 1906.
John J. Doster
Register of Deeds
J. W. Bentley
Surveyor

Description of Land Platted
The land embraced in the annexed plat of Wildwood is a part of the N. 1/4 of the N. 1/4 of Sect 9, T. 2 N., R. 10 W., County of Barry, State of Michigan and more particularly described as beginning at the corner of the State between Sect 8 & 9 on the shore of Gun Lake running thence S. 2° E. on the Sect line Three Hundred and Thirty (330) ft., thence N. 66° E. Twelve Hundred (1200) ft. to a stake and bearing (bearing being a W. ash 14 in dia. S. 36° E. 148'-5") thence N. 36° W. Three Hundred and Thirty (330) ft. to a stake and bearing on the shore of Gun Lake (bearing being W. D. 16 in dia. S. 38° E. 16 ft. and W. D. 16 in dia. N. 66° E. 44'-3") thence along the shore of Gun Lake in a southeasterly direction to the place of beginning.

Examined and Approved
June 2 1906
John F. Wilkinson
Deputy Auditor General

Register's Certificate
County of Barry
State of Michigan
We, John J. Doster, Register of Deeds and J. W. Bentley, Surveyor, hereby certify that we have each carefully compared this copy with the Record of Wildwood, and that it is a true transcript therefrom and of the whole of such record.

RECEIVED AND FILED
IN AUDITOR GENERAL'S OFFICE

June 3, 1906
John J. Doster
Deputy Auditor General

June 3, 1906
John J. Doster
Register of Deeds

14428