

U 374


6374

1443

# WHITNEY'S SUBDIVISION

OF PART OF  
QUARTER SECTIONS 39 AND 42  
10000 ACRE TRACT  
BEING IN THE

CITY OF DETROIT AND VILLAGE OF HAMTRAMCK  
WAYNE COUNTY, MICHIGAN.

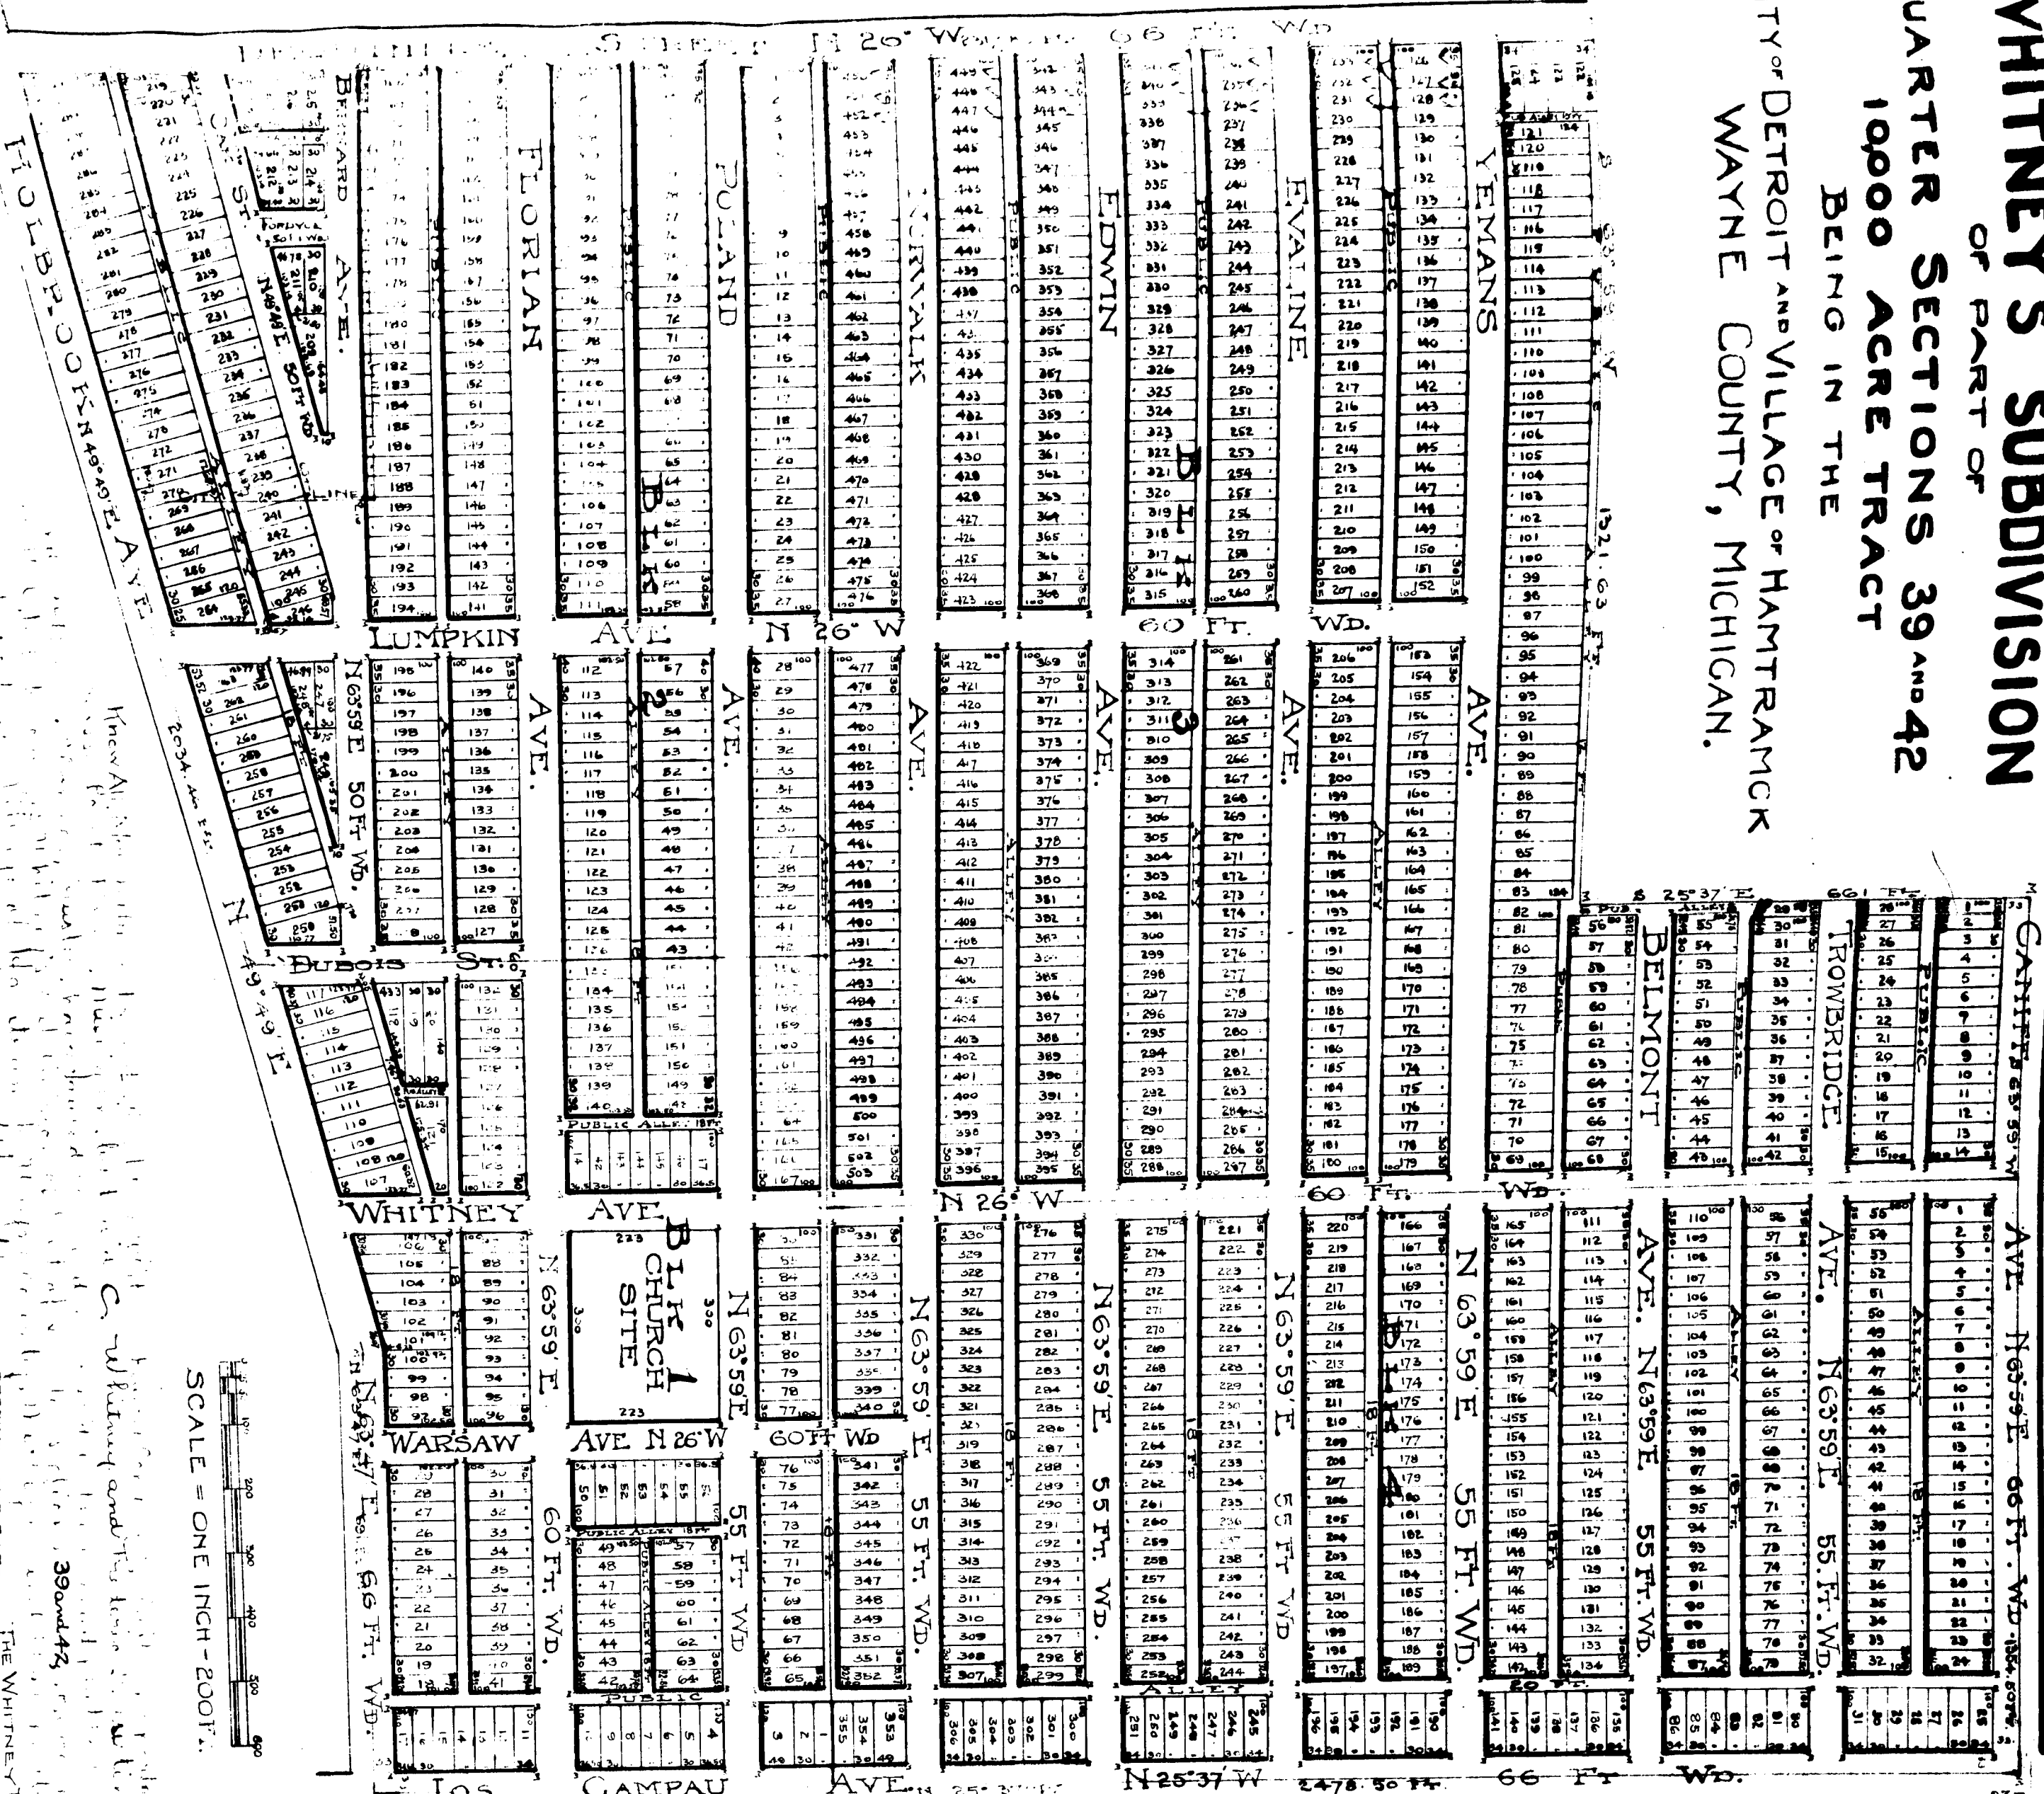

City of Detroit  
Department of Public Works  
Office of the City Engineer  
1215 City Hall  
Detroit, Mich.  
January 14, 1908  
Approved and  
Signed  
City Engineer

Received and Filed  
IN AUDITOR GENERAL'S OFFICE  
January 16, 1908  
Auditor General

THE WHITNEY TRUST COMPANY, LIMITED  
Trustees  
10000 Acre Tract  
Hamtramck, Mich.

City of Detroit  
Department of Public Works  
Office of the City Engineer  
1215 City Hall  
Detroit, Mich.  
January 14, 1908  
Approved and  
Signed  
City Engineer

14 Jan. 1908

14

City of Detroit  
Department of Public Works  
Office of the City Engineer  
1215 City Hall  
Detroit, Mich.  
January 14, 1908  
Approved and  
Signed  
City Engineer

City Engineer

City Engineer

City Engineer

Village of Hamtramck, Wayne County, Michigan  
I hereby certify that the above plat was approved  
by the Village Council of the Village of Hamtramck  
at a meeting held on January 13, 1908.  
Secretary

Examined and Approved  
January 14, 1908  
Auditor General

City Engineer


6374

6374

1443

# WHITNEY'S SUBDIVISION

OF PART OF  
QUARTER SECTIONS 39 AND 42  
10,000 ACRE TRACT  
BEING IN THE  
CITY OF DETROIT AND VILLAGE OF HANTRAMCK  
WAYNE COUNTY, MICHIGAN.

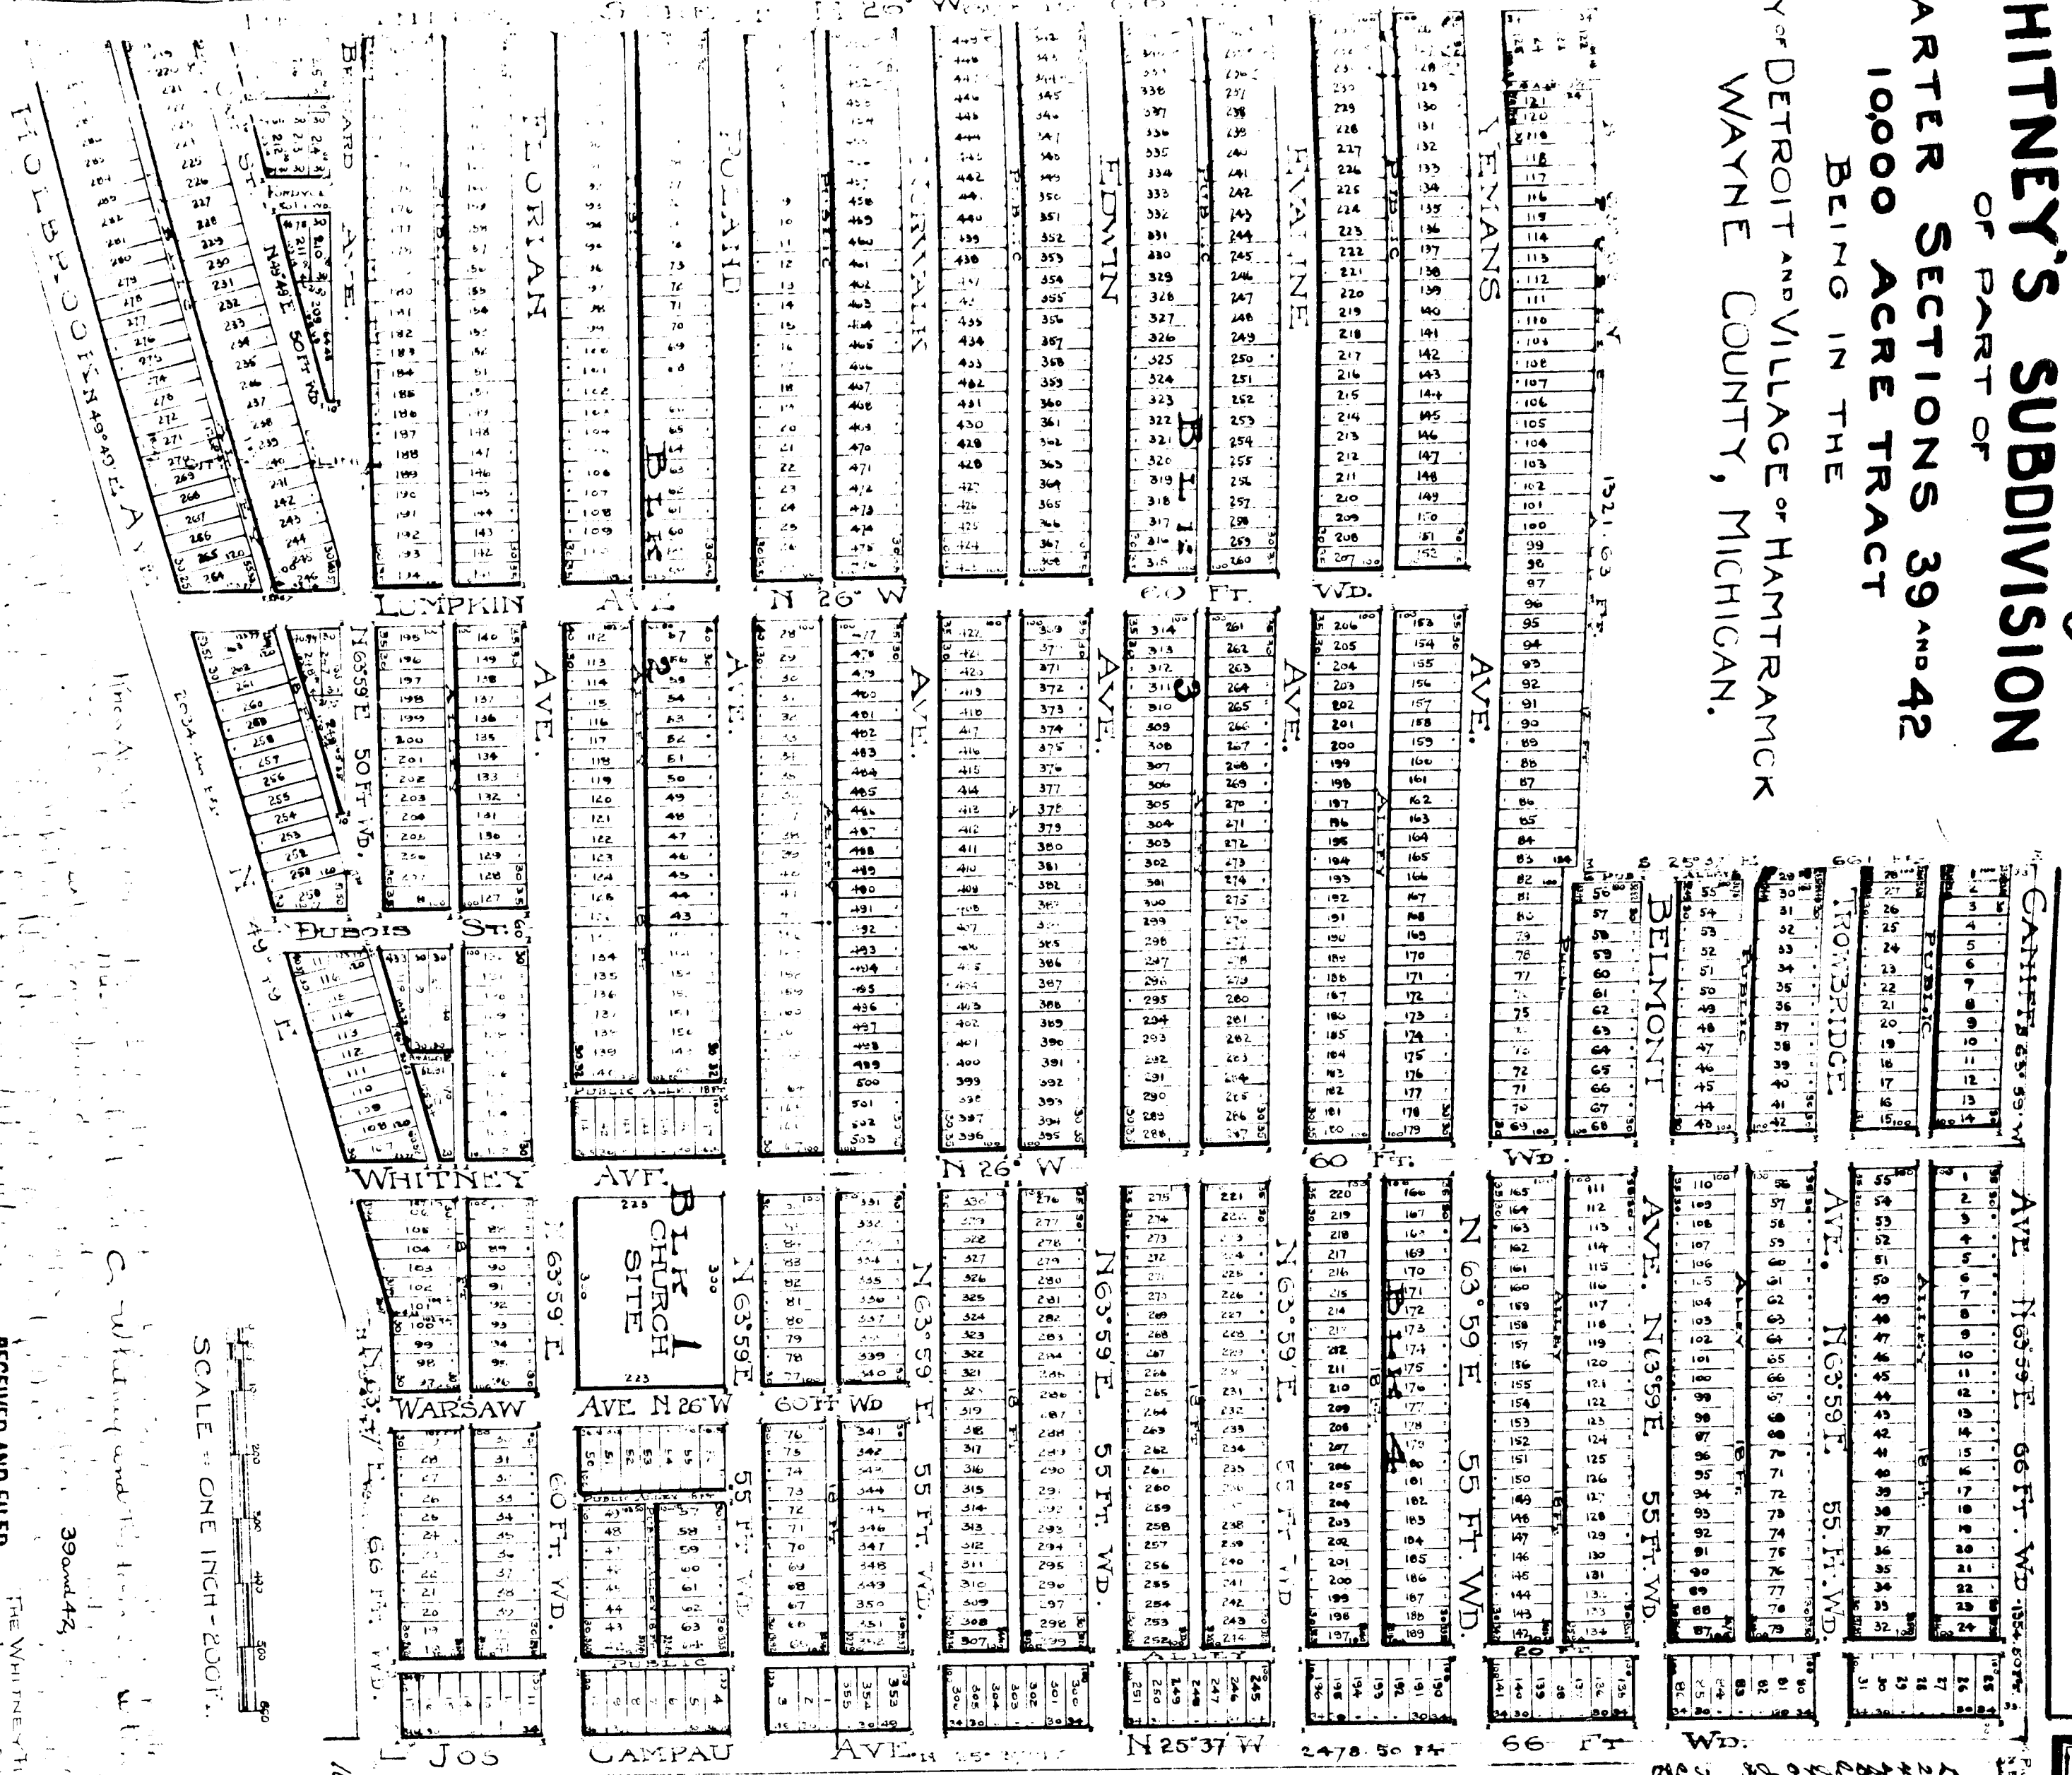

SCALE - ONE INCH = 200 FT.

RECEIVED AND FILED  
IN AUDITOR GENERAL'S OFFICE  
JANUARY 16 1908

THE WHITNEY TRUST COMPANY, LIMITED  
Auditor General

W. H. C. C. C. C.

W. H. C. C. C. C.

Jan 15 1908

W. H. C. C. C. C.

W. H. C. C. C. C.

Village of Hamtramck, Wayne County, Michigan  
of the Village of Hamtramck  
of the Village of Hamtramck  
of the Village of Hamtramck

Examined and Approved  
January 14 1908  
Auditor General

W. H. C. C. C. C.

PLAT ----- VACATION OF ELMWOOD MANOR SUBDIVISION NUMBER ONE.

In the matter of the  
petition of Clifford P.  
Davidson to vacate a  
portion of said plat.

Feb. 28, 1917.

Alfred J. Murphy,  
Circuit Judge.

ORDERED that all that part of said Subdivision as re-  
corded in Liber 35 of Plats, page 32, lying between Abbott  
and Howard Streets, bounded on the north by St. Cosme Ave.  
and on the south by the southerly line of said plat,  
be vacated.

Voucher 227 --- 1917.

Vol. 37 page 2359

PLAT ----- KIRBY, SORGE, FELSKE COMPANY SIBLEY PARK SUBDIVISION.

In the matter of the  
petition of Walter F.  
Haass et al. to vacate  
a portion of the plat  
known as Kirby, Sorge,  
Felske Co. Sibley Park  
Subdivision of part of  
N. 1/2 of Fractional Sec.  
Seven, T. Four  
Eleven east.

Feb. 27, 1917.

Alfred J. Murphy,  
Circuit Judge.

Voucher 239 -- 1917.

Vol. 36 page 2295

ORDERED that the portion of said plat described as  
beginning at the intersection of the southerly line of New  
York Ave. extended westerly with the westerly line of  
Marry St.; thence north 88 deg. 30 min. e. along the  
southerly line of New York Ave. 1170 ft. to the easterly  
line of an alley; thence south 1 deg. 30 min. e. 463 ft.;  
thence north 88 deg. 30 min. e. 648.20 ft. to the westerly  
line of Washington St.; thence south 1 deg. 30 min. e.  
485 ft.; thence north 88 deg. 30 min. e. 180.80 ft. to the  
easterly line of an alley; thence south 1 deg. 30 min. e.  
240 ft. to the northerly line of Buffalo St. thence along  
the northerly line of Buffalo St. north 88 deg. 30 min. e.  
418 ft.; to the easterly line of Detroit Ave.; thence  
south 1 deg. 30 min. e. along the easterly line of Detroit  
Ave. 32 ft.; thence north 88 deg. 30 min. e. 130.44 ft.  
to the westerly line of the Solway Process Right of Way;  
thence south 18 deg. 11 min. w. 553.93 ft. to a monument;  
thence south 63 deg. 51 min. w. 283.27 ft. to a monument;  
thence north 72 deg. 29 min. w. 411.38 ft. to a monument;  
thence north 25 deg. 49 min. w. 825 ft. to a monument;  
thence north 47 deg. 38 min. w. 372.33 ft. to a monument; thence north 76 deg. 1 min. w.  
703.65 ft. to a monument; thence north 57 deg. 57 min. w. 326.60 ft. to a monument;  
thence south 88 deg. 32 min. w. 233.83 ft. to a monument; thence north 1 deg. 30 min. w.  
130.89 ft. to the point of beginning.

PLAT ---- WHITNEY'S SUBDIVISION OF QUARTER SECTIONS THIRTY-NINE AND FORTY-TWO,  
TEN THOUSAND ACRE TRACT, IN HAMTRAMCK.

In the matter of the  
petition of Whitney  
Realty Co. Ltd. to vacate  
a part of Whitney's Sub-  
division of said Sections


Jan. 29, 1917.

Alfred J. Murphy,  
Circuit Judge.

Voucher 255 --- 1917.

Vol. 22 page 1443

ORDERED that the following portion of said plat be  
vacated:  
Lots 126-127-128-232-233, that portion of the public  
alley extending from Dequindre St. to Lumpkin Ave. lying  
between said lots;  
Lots 234-235-236-340-341 and that portion of the  
public alley extending from Dequindre St. to Lumpkin Ave.  
and lying between said lots;  
Lots 342-343-344-447-448-449, together with that por-  
tion of the public alley extending from Dequindre St. to  
Lumpkin Ave. and lying between said lots.  
Lots 450-451-452.

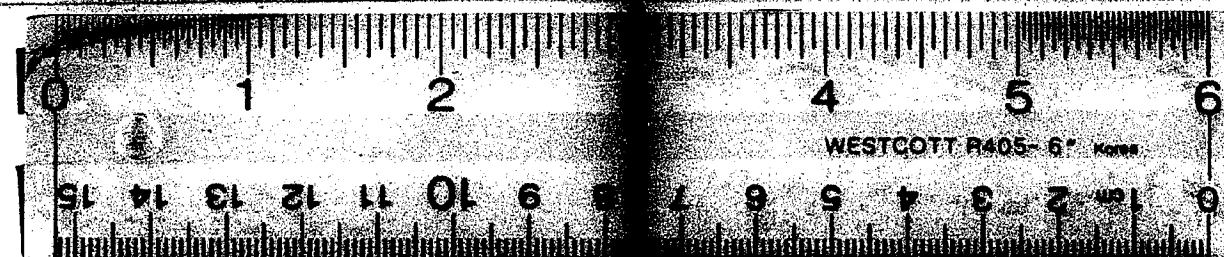

16 X