


Dedication

Know all men by these presents, that
J. William L. Herrick (unmarried) as proprietor
have caused this land embraced in the annexed
plat to be surveyed, laid out, and platted, to
be known as Lake View Park, and that the
Streets, Walks, Lanes, Drives and Alleys shown
on said plat are hereby dedicated to the joint
use of all the owners of the plat.

Signed sealed and delivered this 12th
day of July 1906.
In presence of } William L. Herrick {S.S.}
J. W. Bentley }
J. E. Bentley }

5935.
Lake View Park
Town 3. N. R. 10. W.
Barry County, Mich.

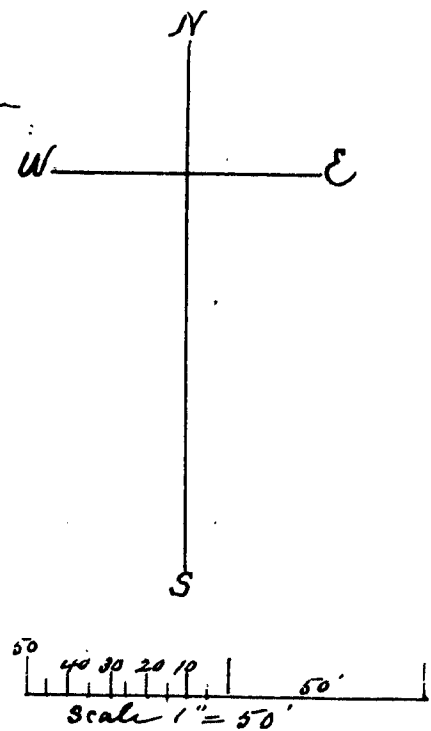

State of Michigan } S.S.
County of Barry }

On this 12th day of July 1906
before me, a Notary Public in and for said
County personally came the above named
William L. Herrick (unmarried) known to
me to be the person who executed the above
dedication and acknowledged the same to
be his free act and deed.

Gutendo S. Bentley

Notary Public

My Commission Expires Aug 26-06 Barry Co.

Description of Land Platted.

The land embraced in the annexed plat
of Lake View Park is a part of the S.E. 1/4 of
Bert. 32. T. 3. N. R. 10. W. Barry County, Michigan
described as follows, commencing at a stake
on the shore of Gun Lake on the section line
between Sects 32 and 33. Said stake witnessed by
Elm 28" dia S. 48° E. 17'-5" and Elm 24" dia S. 54° W.
35'-1". Thence S. 1° E. on sect line Three Hundred
forty one (341) ft. Thence S. 57 1/2° W. four Hundred
thirteen (413) ft. Thence S. 15 1/2° W. twenty five
(75) ft. Thence S. 48° E. two Hundred fifty six
(256) ft. Thence S. 5 1/2° W. two Hundred forty four
(244) ft. to a stake on the shore of Gun Lake
witnessed by Soft Maple 8" dia N. 54° E. 31' and
Black Ash 16" dia N. 7 1/2° E. 17' thence northwesterly
along the shore of Gun Lake to a stake on the
shore of said lake on the East line of land
deeded to R. J. Henderson and W. E. Powers.
Witnessed by B.O. 10" dia S. 82° E. 14'-5" and Sassafras
6" dia South 3'-3". Thence north two Hundred
twenty two (222) ft. to a stake on the shore of
Gun Lake witnessed by W.W. 30" dia S. 59° W.
31'-5" and R.O. 36" dia N. 25° W. 41'-6". Thence
northeasterly along the shore of said lake to
the place of beginning.

Surveyors Certificate

I do hereby certify that the Plat of
Lake View Park herein delineated is a
correct one and that permanent monuments
consisting of one inch Gas pipe Eighteen
inches long have been planted at all points
marked thus O on the plat, and at the
intersections of all roads, Drives, Walks,
and Alleys, and at all angles in the
boundaries of the land platted.

Dated Hastings July 12th 1906.

J. W. Bentley
Surveyor.

Examined and Approved
July 21, 1906.


John F. Wilkinson
Deputy Auditor General

NOTED FOR FILE
JULY 21 1906
August 10 1906
One Photo attached

John J. Doster
Auditor of Deeds

RECEIVED AND FILED
IN AUDITOR GENERAL'S OFFICE

October 13, 1906
J. W. Bentley
Deputy Auditor General

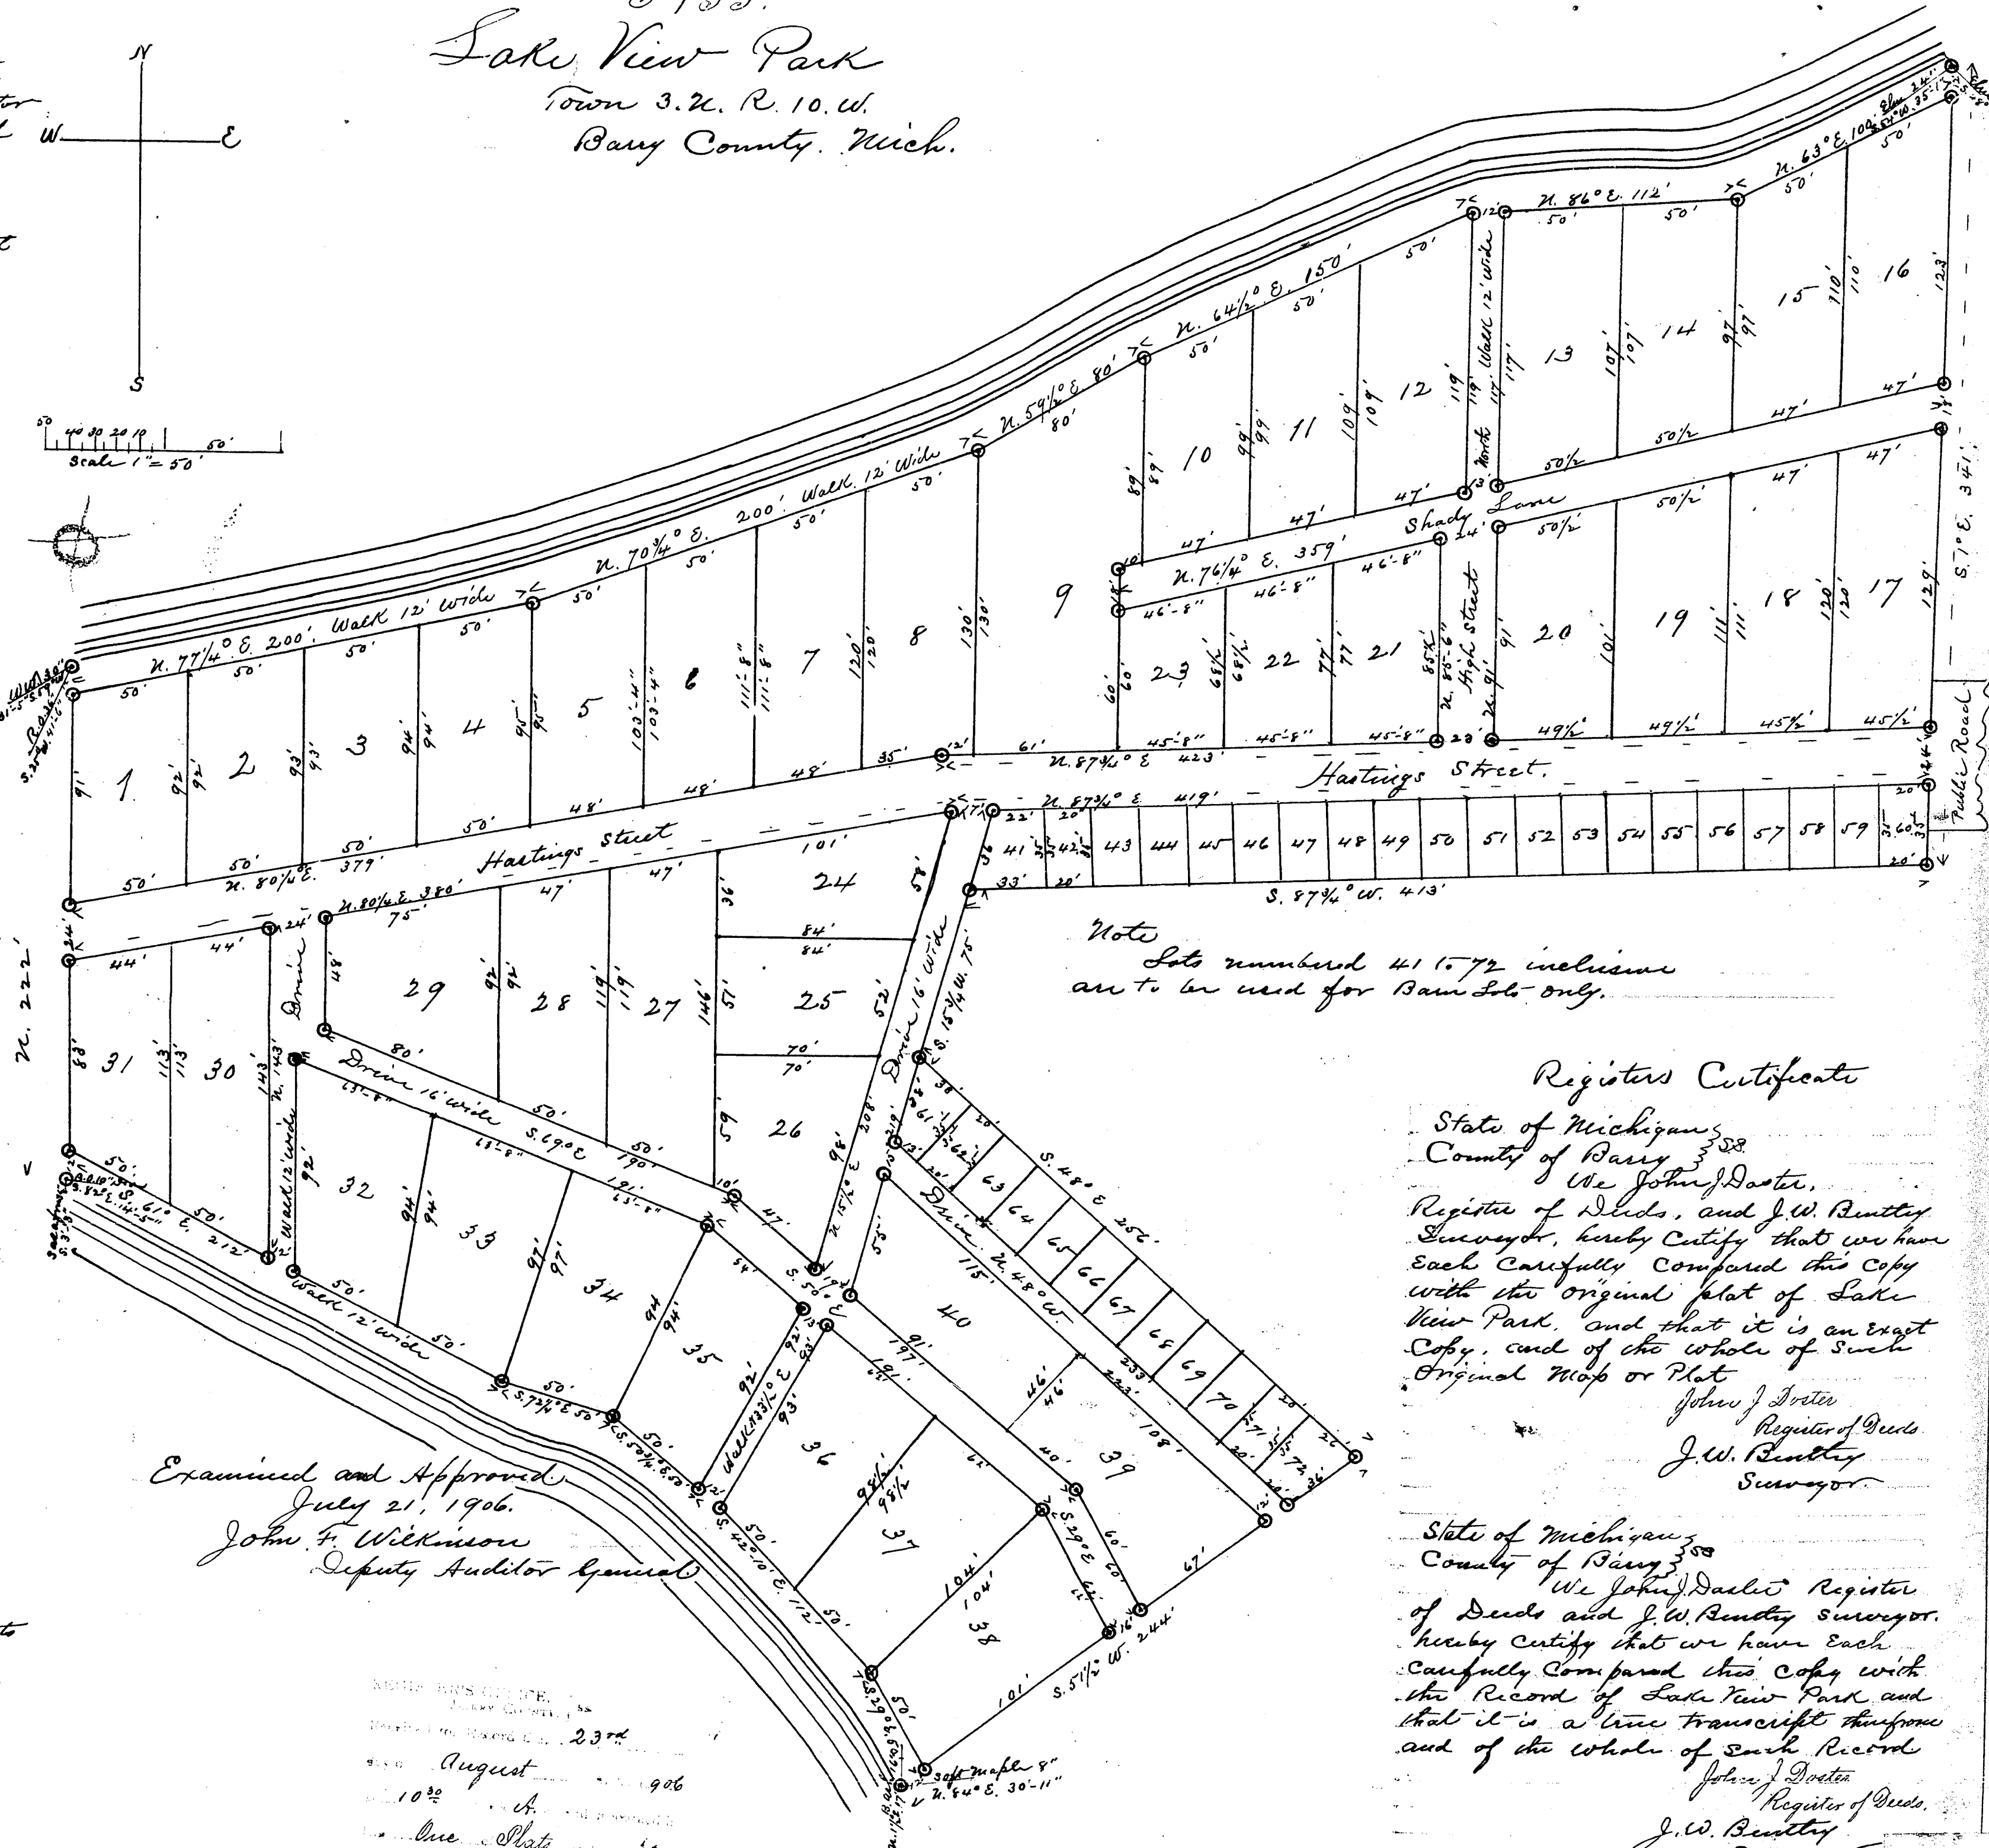

Note
Lots numbered 41 to 60 inclusive
are to be used for Barn Lots only.

Registers Certificate

State of Michigan } S.S.
County of Barry }

We John J. Doster,
Register of Deeds, and J. W. Bentley
Surveyor, hereby certify that we have
each carefully compared this copy
with the original plat of Lake
View Park, and that it is an exact
copy, and of the whole of such
Original Map or Plat.

John J. Doster
Register of Deeds
J. W. Bentley
Surveyor

State of Michigan } S.S.
County of Barry }

We John J. Doster, Register
of Deeds and J. W. Bentley Surveyor,
hereby certify that we have each
carefully compared this copy with
the Record of Lake View Park and
that it is a true transcript thereof
and of the whole of such Record.

John J. Doster
Register of Deeds
J. W. Bentley
Surveyor

14430

Dedication

Know all men by these presents, that S. William L. Herrick (unmarried) as proprietor have caused the land embraced in the annexed plat to be surveyed, laid out, and platted, to be known as Lake View Park, and that the streets, walks, lanes, drives and alleys shown on said plat are hereby dedicated to the joint use of all the owners of the plat.

Signed sealed and delivered this 12th day of July 1906.
In presence of } William L. Herrick {S.
J. W. Bentley
G. E. Bentley }

Lake View Park Town 3. N. R. 10. W. Barry County, Mich.

State of Michigan } S.
County of Barry }

On this 12th day of July 1906 before me, a Notary Public in and for said County personally came the above named William L. Herrick (unmarried) known to me to be the person who executed the above dedication and acknowledged the same to be his free act and deed.

Gutendo S. Bentley
Notary Public

My Commission Expires Aug 26-06 Barry Co.

Description of Land Platted.



The land embraced in the annexed plat of Lake View Park is a part of the S.E. 1/4 of Sect. 32, T. 3. N. R. 10. W. Barry County, Michigan described as follows, commencing at a stake on the shore of Gun Lake on the Section line between Sects 32 and 33, said stake witnessed by Elm 28" Dia S. 48° E. 17'-5" and Elm 24" Dia S. 54° W. 35'-1". Thence S. 1° E. on sect line Three Hundred forty one (341) ft. Thence S. 57° W. four Hundred thirteen (413) ft. Thence S. 15° W. Seventy five (75) ft. Thence S. 48° E. two Hundred fifty six (256) ft. Thence S. 5° W. two Hundred forty four (244) ft. to a stake on the shore of Gun Lake witnessed by Soft Maple 8" Dia N. 84° E. 31' and Black ash 16" Dia N. 74° E. 17' thence northwesterly along the shore of Gun Lake to a stake on the shore of said Lake on the east line of land divided to R. J. Henderson and W. E. Powers, witnessed by B. O. 10" Dia S. 52° E. 14'-5" and Sassafras 6" Dia South 3'-3". Thence northwesterly two hundred twenty two (222) ft. to a stake on the shore of Gun Lake witnessed by W. W. 30" Dia S. 59° W. 31'-5" and R. O. 36" Dia N. 25° W. 41'-6". Thence northwesterly along the shore of said Lake to the place of beginning.

Surveyors Certificate

I do hereby certify that the Plat of Lake View Park herein delineated is a correct one and that permanent monuments consisting of one inch gas pipe Eighteen inches long have been planted at all points marked thus O on the plat, and at the intersections of all roads, drives, walks, and alleys, and at all angles in the boundaries of the land platted.

Dated Hastings July 12th 1906.

J. W. Bentley
Surveyor.

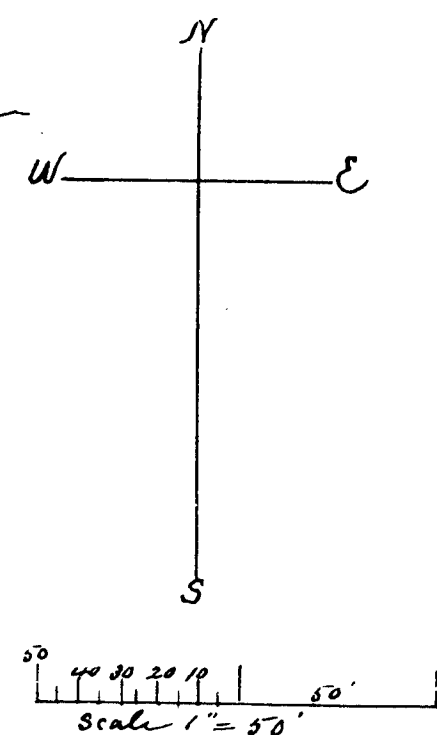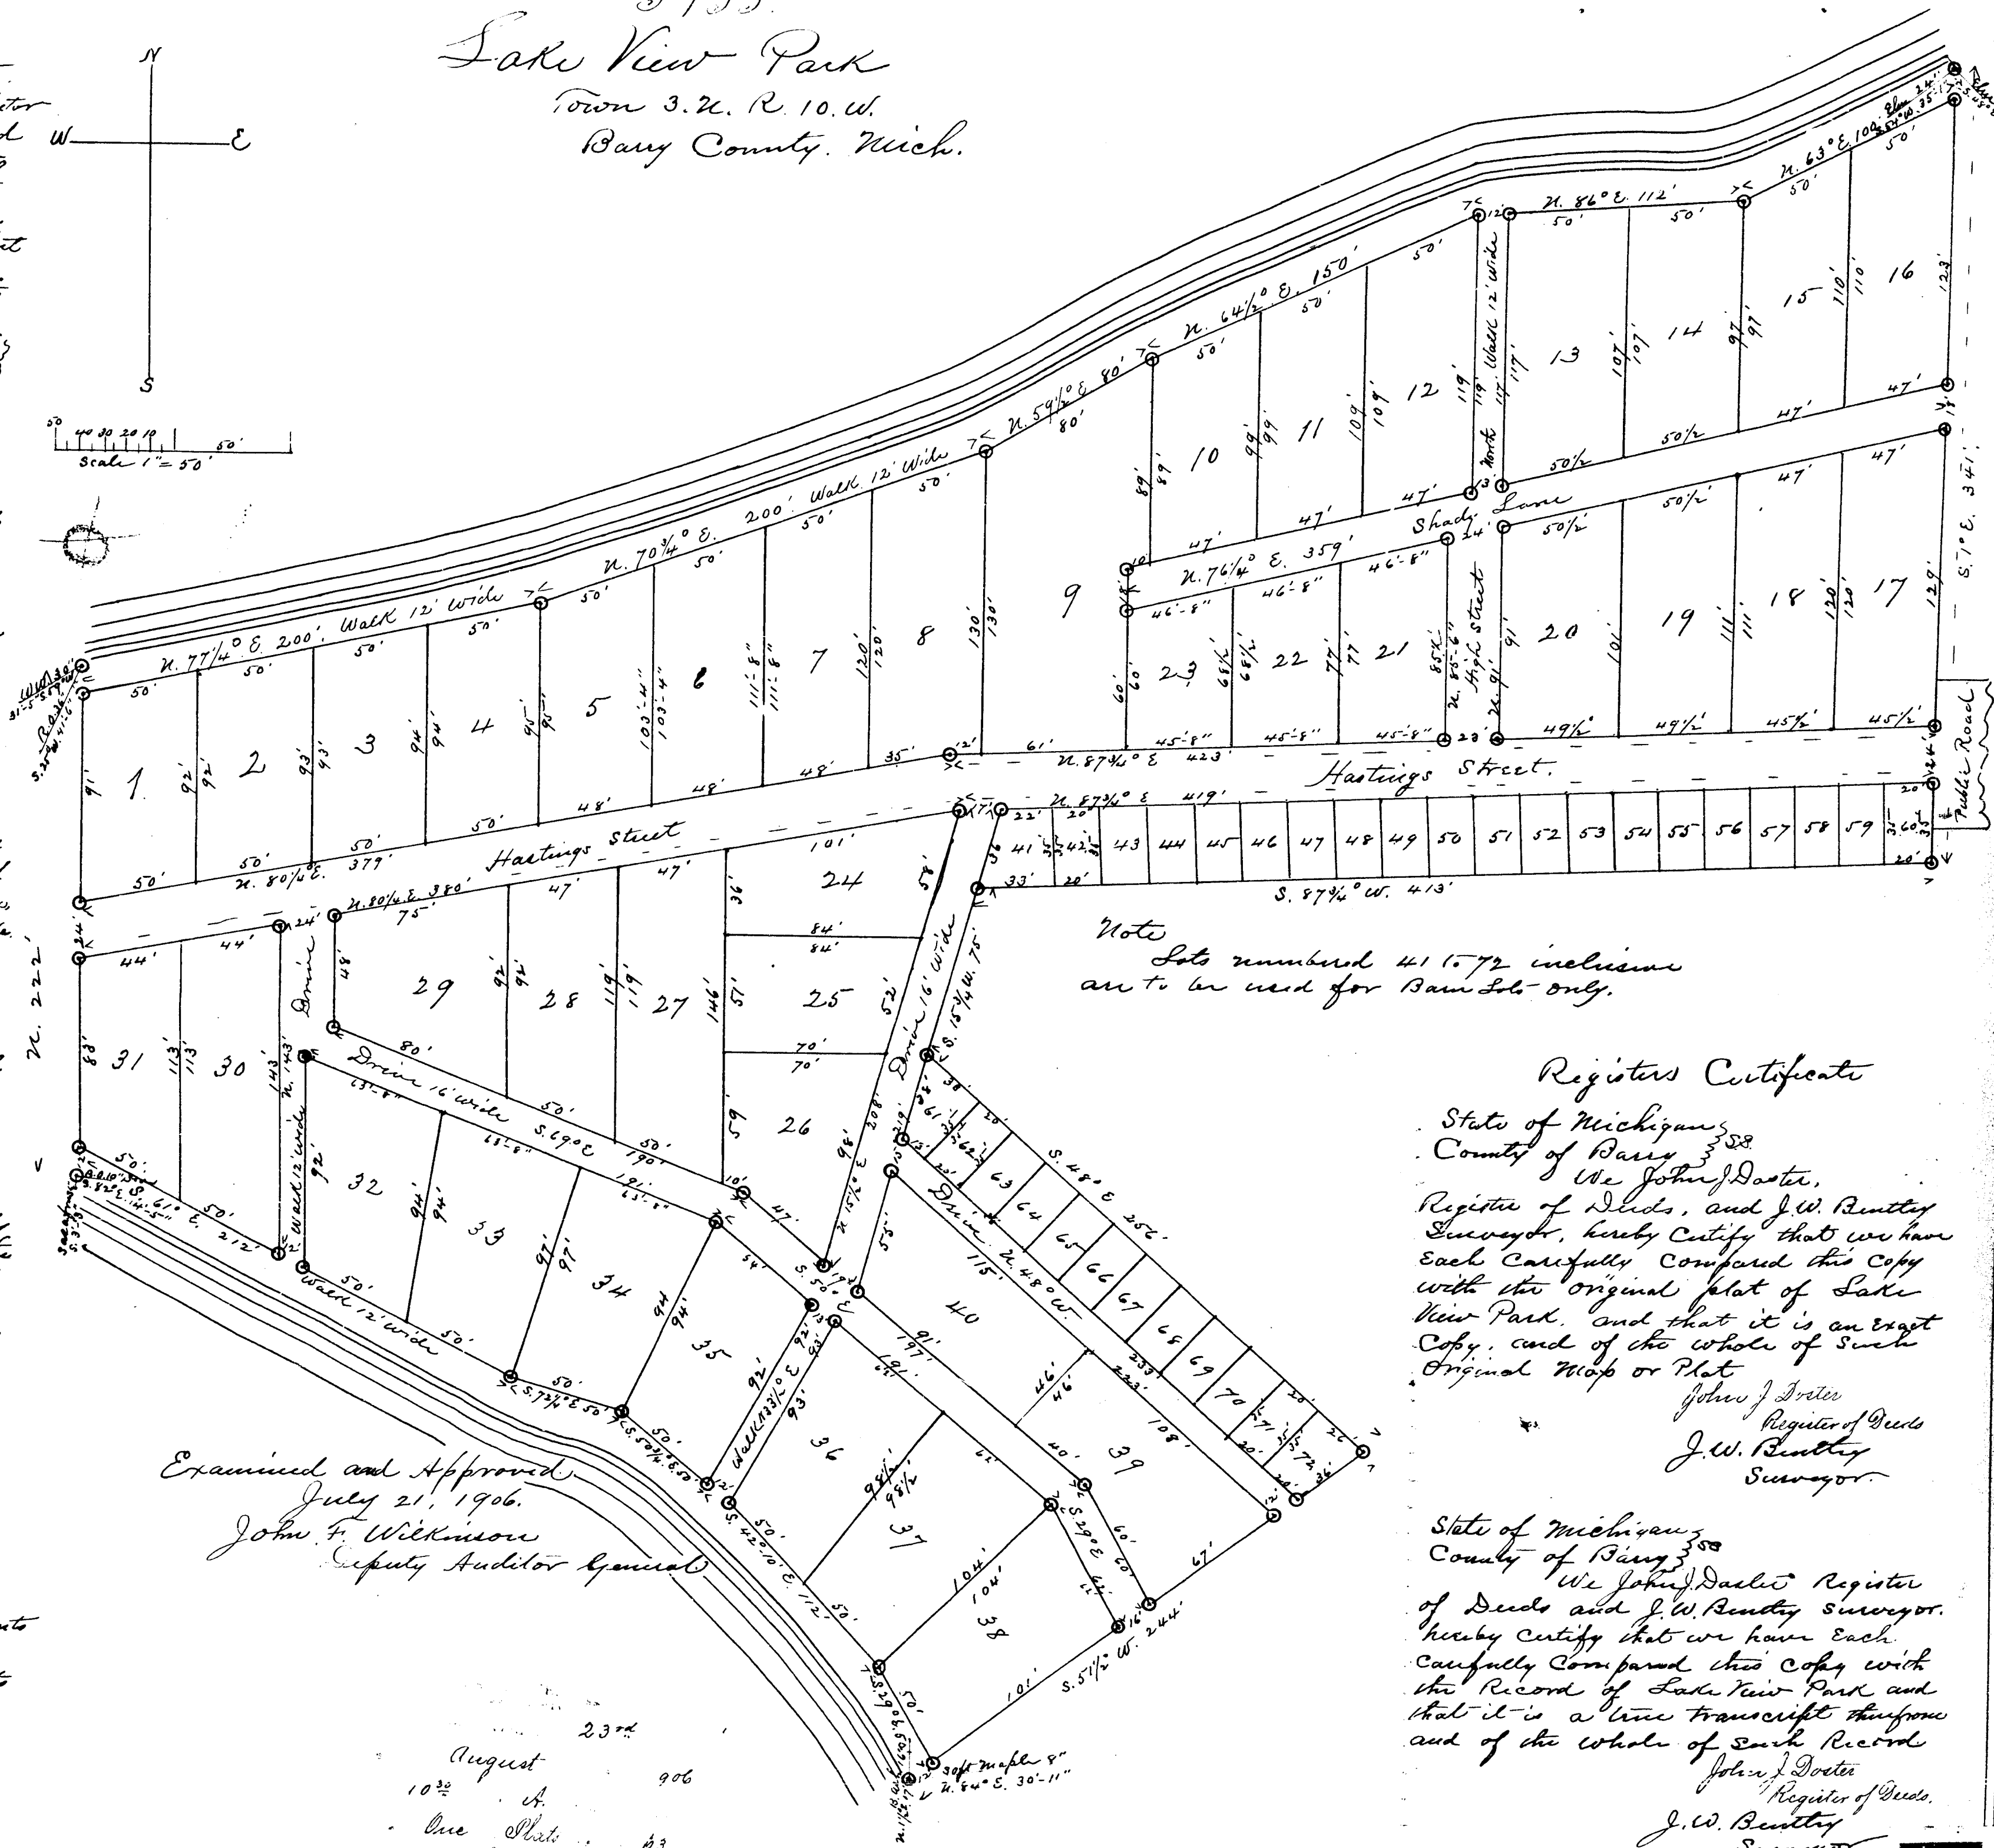

Note
Lots numbered 41 to 72 inclusive
are to be used for Barns only.

Examined and Approved
July 21, 1906.
John F. Wilkinson
Deputy Auditor General

August 10th 1906
One Plat
J. W. Bentley

RECEIVED AND FILED
IN AUDITOR GENERAL'S OFFICE
August 13, 1906
J. W. Bentley

Registers Certificate

State of Michigan } S.
County of Barry }
We John J. Doster, Register of Deeds, and J. W. Bentley Surveyor, hereby certify that we have each carefully compared this copy with the original plat of Lake View Park, and that it is an exact copy, and of the whole of such Original Map or Plat.
John J. Doster
Register of Deeds
J. W. Bentley
Surveyor.

State of Michigan } S.
County of Barry }
We John J. Doster, Register of Deeds, and J. W. Bentley Surveyor, hereby certify that we have each carefully compared this copy with the Record of Lake View Park and that it is a true transcript thereof and of the whole of such Record.
John J. Doster
Register of Deeds
J. W. Bentley
Surveyor.

14430