

Dedication.

Know All Men by these Presents, That we John D. Murdock, Emma C. Murdock, his wife, John M. Payne, Edna B. Payne, his wife, David K. Titman, Iva L. Titman, his wife, Edward H. Burton and Belle H. Burton, his wife have caused the land embraced in the annexed plat to be surveyed, laid out and platted, to be known as

Bechwood, Barry County, Michigan,

and that the streets, alleys, boulevards and drives as shown on said plat together with the right of way as now used over and across sections thirtytwo and thirtythree to the public highway on the south side of said section thirtythree, granted to the owners of said platted lands and their assigns, are hereby dedicated to the sole and exclusive use of the property owners.

Signed and sealed
in the presence of

John D. Murdock *Emma C. Murdock* *John M. Payne* *Edna B. Payne*
David K. Titman *Iva L. Titman* *Edward H. Burton* *Belle H. Burton*

STATE OF MICHIGAN, } S.S. On this 9th day of March, 1906.
County of Barry

before me, a Notary Public in and for said county personally came the above named John D. Murdock, Emma C. Murdock, his wife, John M. Payne, Edna B. Payne, his wife, David K. Titman, Iva L. Titman, his wife, Edward H. Burton and Belle H. Burton, his wife, known to me to be the same persons who executed the above dedication, and acknowledged the same to be their free act and deed.

John D. Murdock

Notary Public Barry Co., Mich.

MY COMMISSION EXPIRES
JANUARY 16th, 1908.

Description of Land Platted.

The land embraced in the annexed plat of Bechwood is described as follows: All that portion of the north east quarter of section thirtytwo in township two north, range nine west, Barry County, Michigan, lying north of an east and west line passing through a point one hundred fifty seven feet north, 18 $\frac{3}{4}$ degrees west (variation 1 degree east) from a certain meander corner established by United States survey and returned in original field notes as nine and 55 chains north of a quarter section corner on east side of said section thirtytwo.

Also the right of way as now used extending from the south side of said lands over and across the adjacent lands to the public highway on the south side of section thirtythree in said township.

The metes and bounds of said land are as follows; to wit: Starting at said meander corner, running thence north, 18 $\frac{3}{4}$ degrees west, one hundred fifty seven feet to south line of said land at the shore line of Wall Lake, for place of beginning, thence west four hundred twelve and one-half feet to shore line of said lake on westerly side of said land, thence along said shore line, north, 16 $\frac{1}{2}$ degrees west, two hundred one feet; north, 31 $\frac{1}{4}$ degrees west, one hundred ninety two feet; north, 31 $\frac{1}{4}$ degrees east, two hundred eleven and one-third feet; south, 18 $\frac{3}{4}$ degrees east, two hundred sixty four feet; south, 56 $\frac{1}{2}$ degrees east, four hundred sixty two feet; south, 27 $\frac{1}{2}$ degrees east, one hundred sixty two and two-thirds feet; south, 21 degrees east, three hundred thirty feet to place of beginning.

The land is divided into lots numbering in large figures from one to twentyseven inclusive and a drive entirely around lot twentyseven and on the westerly side of lots thirteen to seventeen inclusive; smaller figures at the sides of the lots and in the drive denote measurements in feet.

Surveyor's Certificate.

I hereby certify that the plat hereon delineated is a correct one, and that permanent monuments consisting of iron well points and one inch iron pipe have been planted at places marked in red ink numbering from one to twentyseven inclusive as thereon shown at all angles in the boundaries of the land platted and at all intersections of all streets or drives.

STATE OF MICHIGAN

SS.

Walter Heath

Surveyor.

COUNTY OF BARRY

SS.

We John J. Doster, Register of Deeds and Walter Heath, Surveyor, hereby certify that we have each carefully compared this copy with the original plat of Bechwood, Barry County, Michigan, and that it is an exact copy of the whole of such original map of plat.

Register of Deeds Office

Received for record this 23rd day of June A.D. 1906 at 2 o'clock P.M. and recorded as page 1 of plat.

John J. Doster
Register of Deeds

Walter Heath
Surveyor

State of Michigan }
County of Barry }
I, John J. Doster, Register of Deeds, and Walter Heath, Surveyor, hereby certify that we have each carefully compared this copy with the original plat of Bechwood, Barry County, Michigan, and that it is an exact copy of the whole of such original map of plat.

John J. Doster

Register of Deeds

Deputy Auditor General.

John E. Wilkinson,

Examined and approved

Mar 31, 1906.

RECEIVED AND FILED
IN AUDITOR GENERAL'S OFFICE.

S.E. 4 Sec. 36,
Sec. 33.


Quarter Line.

4 Sec. Cor.

North East Quarter Section 32.

From 4 section corner to Meander Corner 9.35 chains, 617 feet.

Section Line.

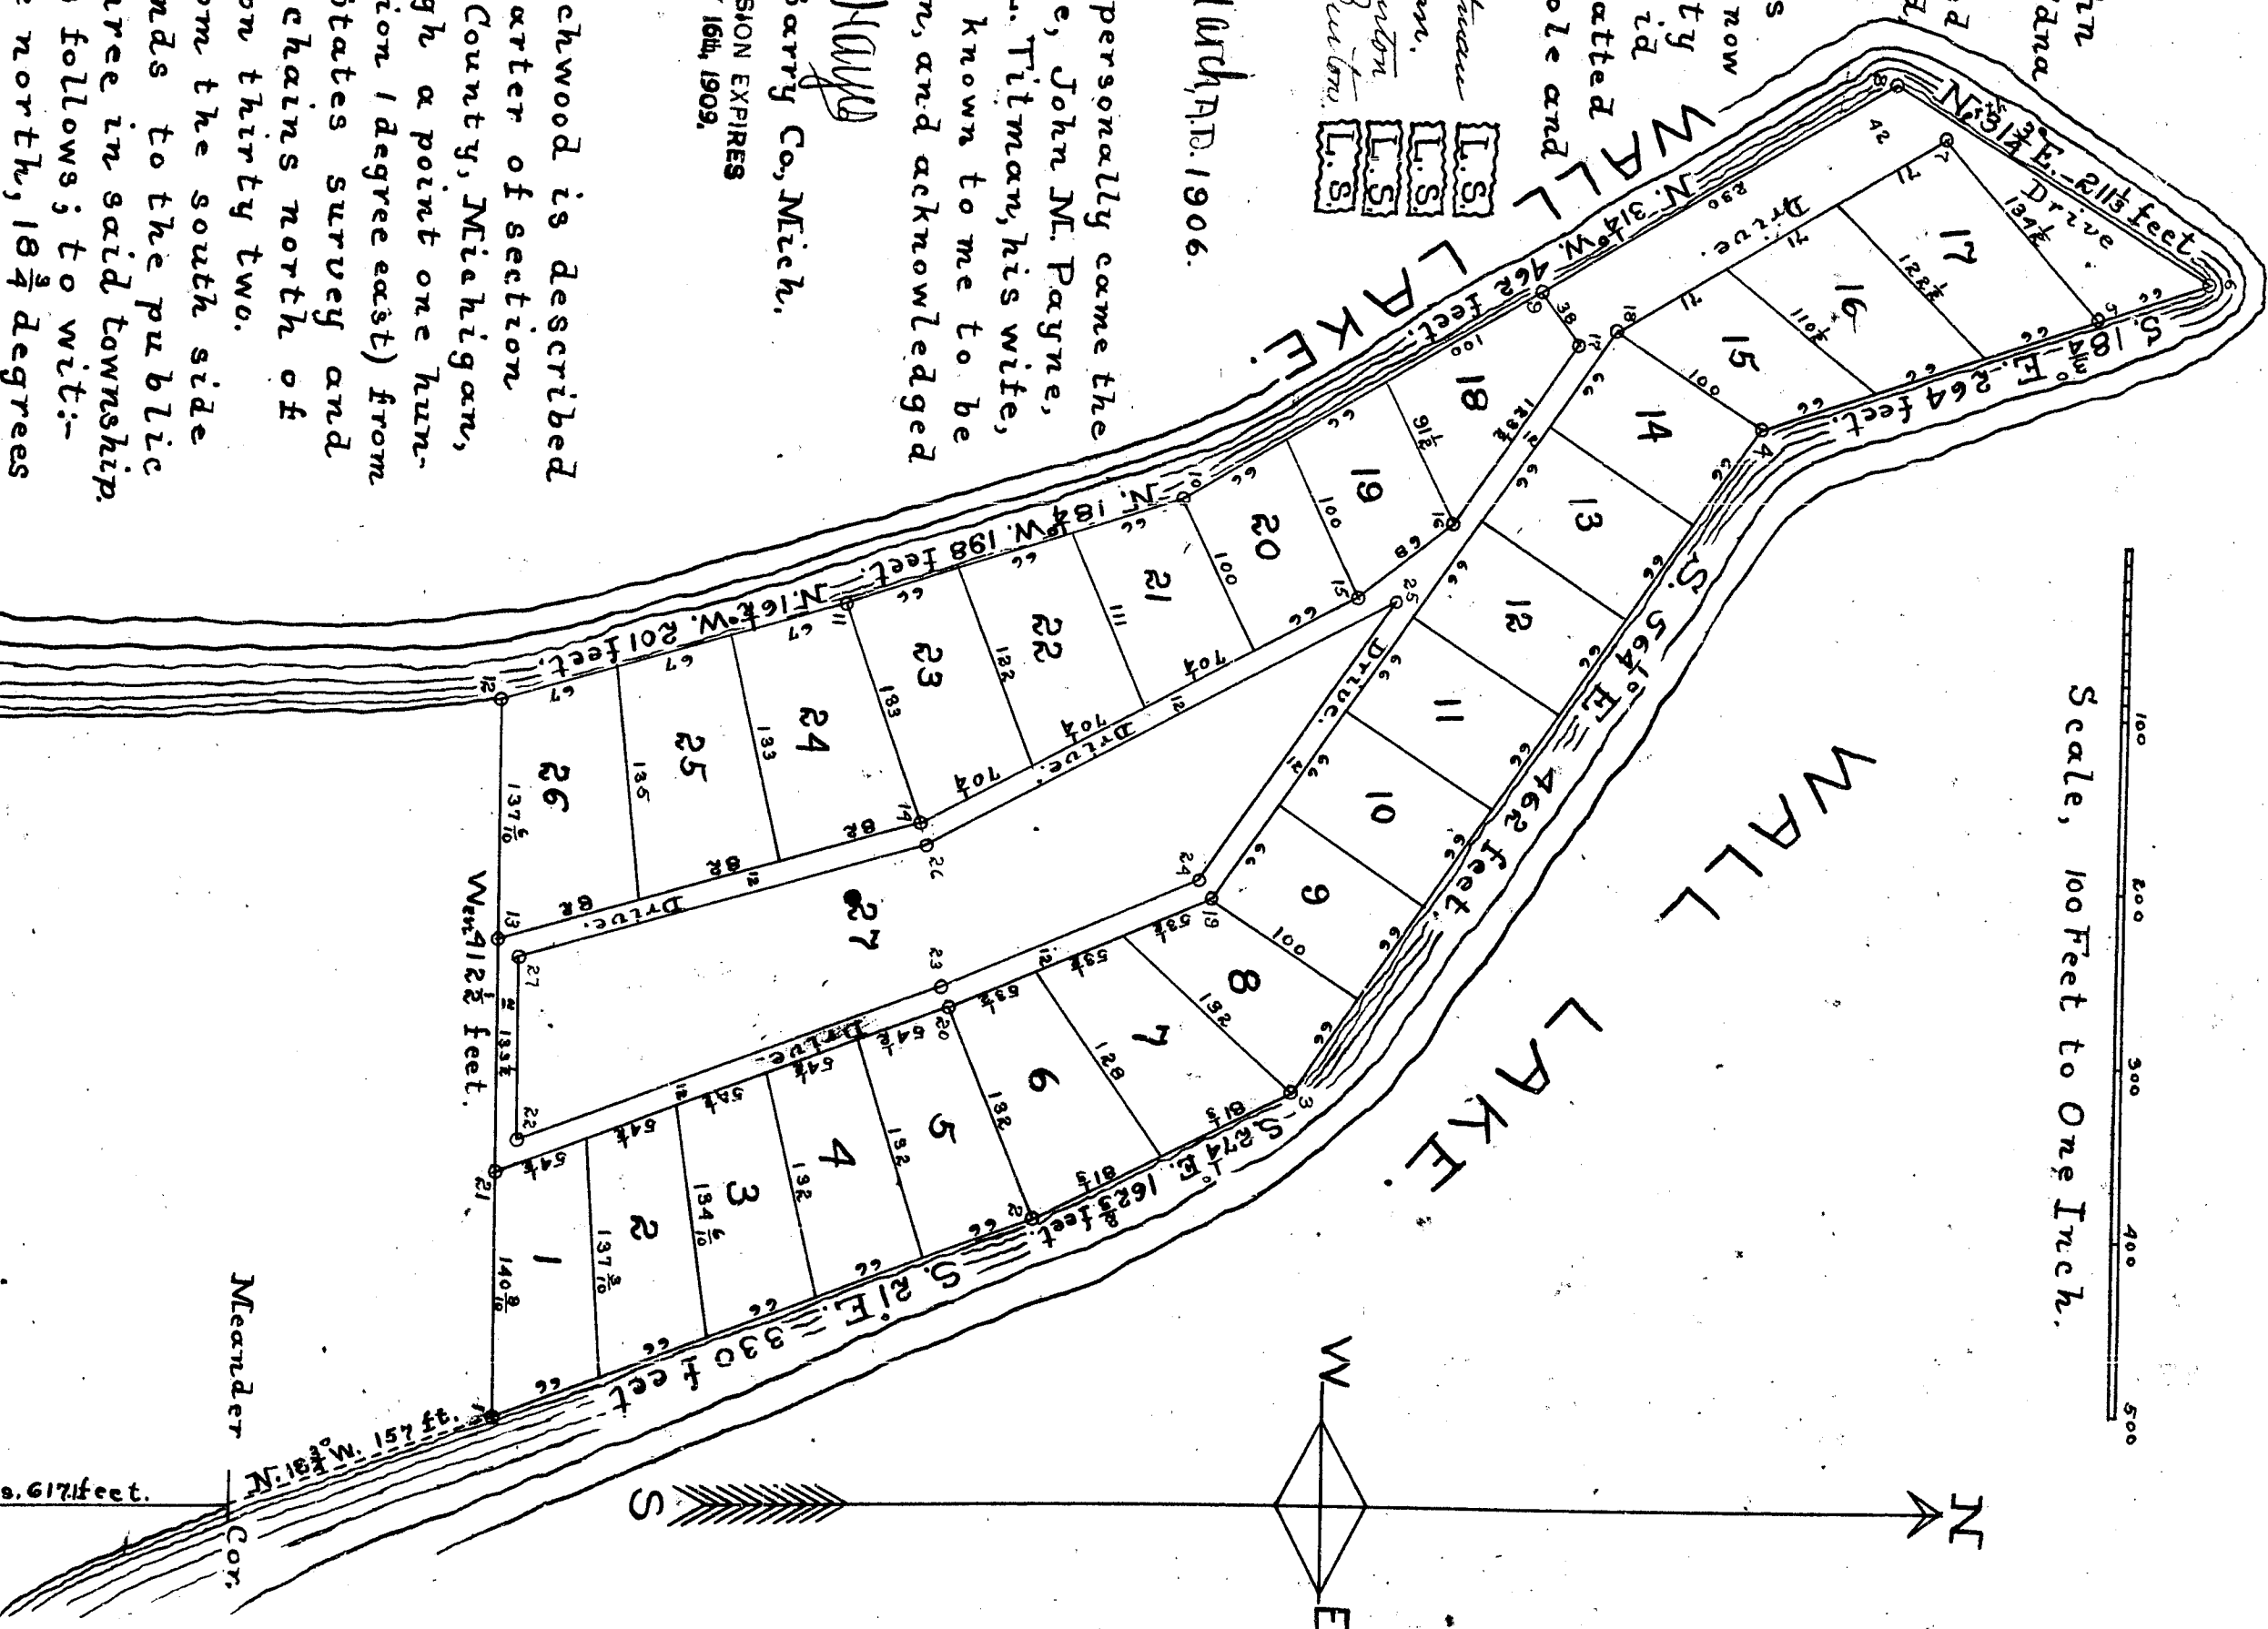

Scale, 100 Feet to One Inch.

Dedication.

Know All Men by these Presents, That we John D. Murock, Emma C. Murock, his wife, John M. Payne, Edna B. Payne, his wife, David K. Titman, Iva L. Titman, his wife, Edward H. Burton and Belle H. Burton, his wife, have caused the land embraced in the annexed plat to be surveyed and laid out and platted, to be known as

Beechwood, Barry County, Michigan,

and that the streets, alleys, boulevards and drives as shown on said plat together with the right of way as now used over and across sections thirty-two and thirty-three to the public highway on the south side of said Section thirty-three, granted to the owners of said lands and their assigns, are hereby dedicated to the sole and exclusive use of the property owners.

Signed and sealed in the presence of
Emma C. Murock *David K. Titman*
John M. Payne *Iva L. Titman*
Edward H. Burton *Belle H. Burton*
John D. Murock *Edna B. Payne*

STATE OF MICHIGAN, } S.S. On this 9th day of March A.D. 1906.
 County of Barry }

before me, a Notary Public in and for said county personally came the above named John D. Murock, Emma C. Murock, his wife, John M. Payne, Edna B. Payne, his wife, David K. Titman, Iva L. Titman, his wife, Edward H. Burton and Belle H. Burton, his wife, known to me to be the same persons who executed the above dedication, and acknowledged the same to be their free act and deed.

Wm D. Murock

Notary Public Barry Co, Mich.

MY COMMISSION EXPIRES
 JANUARY 16th, 1909.

Description of Land Platted.

The land embraced in the annexed plat of Beechwood is described as follows: All that portion of the north east quarter of section thirty-two in township two north, range nine west, Barry County, Michigan, lying north of an east and west line passing through a point one hundred fifty seven feet north, $18\frac{3}{4}$ degrees west (variation 1 degree east) from a certain meander corner established by United States survey and returned in original field notes as nine and $\frac{1}{10}$ chains north of quarter section corner on east side of said section thirty-two.

Also the right of way as now used extending from the south side of said lands over and across the adjacent lands to the public highway on the south side of section thirty-three in said township.

The metes and bounds of said land are as follows; to wit:-

Starting at said meander corner, running thence north, $18\frac{3}{4}$ degrees west, one hundred fifty seven feet to south line of said land at the shore line of Wall Lake, for place of beginning, thence west four hundred twelve and one-half feet to shore line of said lake on westerly side of said land, thence along said shore line, north, $16\frac{1}{2}$ degrees west, two hundred one feet; north, $18\frac{3}{4}$ degrees west, one hundred ninety eight feet; north, $31\frac{1}{4}$ degrees west, four hundred sixty two feet; north, $18\frac{3}{4}$ degrees east, two hundred eleven and one-third feet; south, $18\frac{3}{4}$ degrees east, two hundred sixty four feet; south, $56\frac{1}{2}$ degrees east, four hundred sixty two feet; south, $27\frac{1}{4}$ degrees east, one hundred sixty two and two-thirds feet; south, 21 degrees east, three hundred thirty feet to place of beginning.

The land is divided into lots numbering in large figures from one to twenty seven inclusive and a drive entirely around lot twenty seven and on the westerly side of lots thirteen to seventeen inclusive; smaller figures in the sides of the lots and in the drive denote measurements in feet.

Surveyor's Certificate.

I hereby certify that the plat hereon delineated is a correct one, and that permanent monuments consisting of iron well points and one inch iron pipe have been planted at places marked in red ink numbering from one to twenty seven inclusive as thereon shown at all angles in the boundaries of the land platted and at all intersections of all streets or drives.

STATE OF MICHIGAN }

S.S.

Walter Heath

Surveyor.

COUNTY OF BARRY }

We John D. Murock, Register of Deeds and Walter Heath, Surveyor, hereby certify that we have each carefully compared this copy with the original plat of Beechwood, Barry County, Michigan, and that it is an exact copy of the whole of such original map or plan.

Register of Deeds Office
 Barry County

Received for record this 23rd day of June A.D. 1906 at 2 o'clock P.M. and recorded at page 67 of Liber 1 of plats.

Walter Heath
 Register of Deeds

John D. Murock
 Register of Deeds

State of Michigan }
 County of Barry }
 I, John D. Murock, Register of Deeds, and Walter Heath, Surveyor, hereby certify that we have each carefully compared the annexed copy with the original plat of Beechwood, Barry County, Michigan, and that it is an exact copy of the whole of such original map or plan.

John D. Murock
 Register of Deeds

John E. Wilkinson,
 Deputy Auditor General.

Examined and approved
 Mar 31, 1906.

Quarter Line.

RECEIVED AND FILED,
 IN AUDITOR GENERAL'S OFFICE,

S.E. $\frac{1}{4}$ Sec. 36,

Sec. 33.

North East Quarter Section 32.

From $\frac{1}{4}$ section corner to Meander Corner 9.95 chains, 617 feet.

Section Line.

