


PLAT OF THE FIRST ADDITION TO

GRWIN'S GROVE

14432

Barry Co Mich.

C-r-o-o-k-e-d Lake.

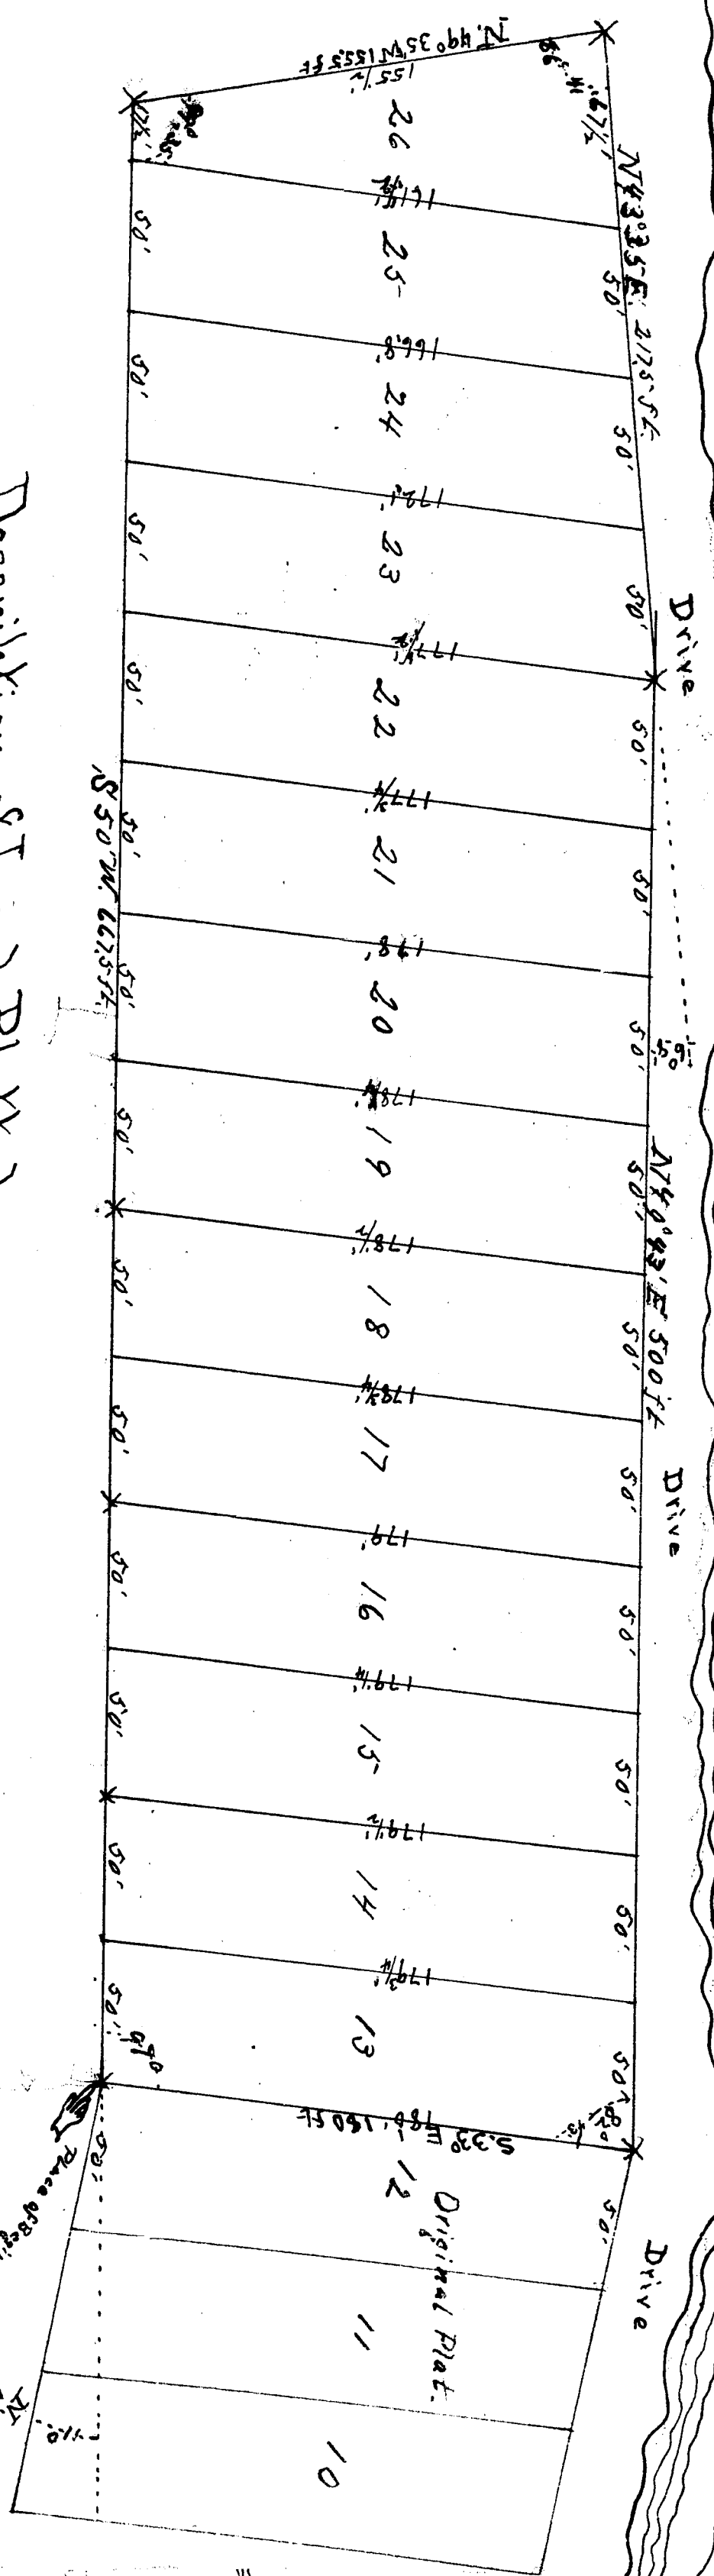

Description of Land Platted.

The land embraced in the annexed plat of The First Addition to GRWIN'S GROVE is described as follows: Beginning at the South corner of Lot Twelve (12) of the original plat of GRWIN'S GROVE and running thence S 35° W 50 feet to the West corner of said Lot Twelve (12); thence along the side of said Lot S 33° E 150 feet to the place of beginning; including all land lying between the lots and the water in Crooked Lake. All on N 49° 35' E 217.5 ft of Sec. 1, T13N, R13E, Mich.

Surveyor's Certificate.

I hereby certify that the plat hereon delineated is a correct one, and that permanent monuments consisting of iron beside a wood stake have been placed at points marked thus X as shown hereon at all angles in the boundaries of the land platted; and at lot corners, as shown.

For Clerk Surveyor

Scale: 50 Feet = One Inch.

State of Michigan.
County of Barry } ss. On this 25 day of January 1907 before me a Notary Public in and for said County personally came the above named M. C. Grwin and Mary L. Grwin his wife, known to me to be the persons who executed the above dedication and acknowledged the same to be their free act and deed.

Ellis E. Falkner
Notary Public Barry Co. Mich.
My Commission Expires August 7th 1907

Ellis E. Falkner
R. A. Polley

Mervin C. Grwin.
Mary L. Grwin.

at 12
2.18

Received for Record at 8 O'clock A. M.
this 24th day of Jan. 1907 and Recorded in
Liber One of Plats at Page 64

Register of Deeds Barry Co. Mich.

Examined and Approved.
January 26th 1907
John F. Wilkinson
Dep. Aud. Gen.

State of Michigan. ss. We John J. Foster Register of Deeds, County of Barry, hereby certify that we have each and IEE S. COBB Surveyor, hereby certify that we have each carefully compared this copy with the original plat of The First Addition to Grwin's Grove now of record in the office of said Register of Deeds, and that it is a true and correct copy thereof and of the whole of such record.

John J. Foster Register of Deeds.
For Clerk Surveyor

State of Michigan. ss. We John J. Foster Register of Deeds, County of Barry, hereby certify that we have each and IEE S. COBB Surveyor, hereby certify that we have each carefully compared this copy with the original plat of The First Addition to Grwin's Grove and that it is an exact copy thereof and of the whole of such original map or plat.

John J. Foster Register of Deeds.
For Clerk Surveyor


RECEIVED AND FILED.
IN AUDITOR GENERAL'S OFFICE,
Jan. 13, 1907
John F. Wilkinson
Deputy Auditor General.

PLAT OF THE FIRST ADDITION TO GWIN'S GROVE

14432

Barry Co Mich.

C-r-o-o-k-e-d L-a-k-e

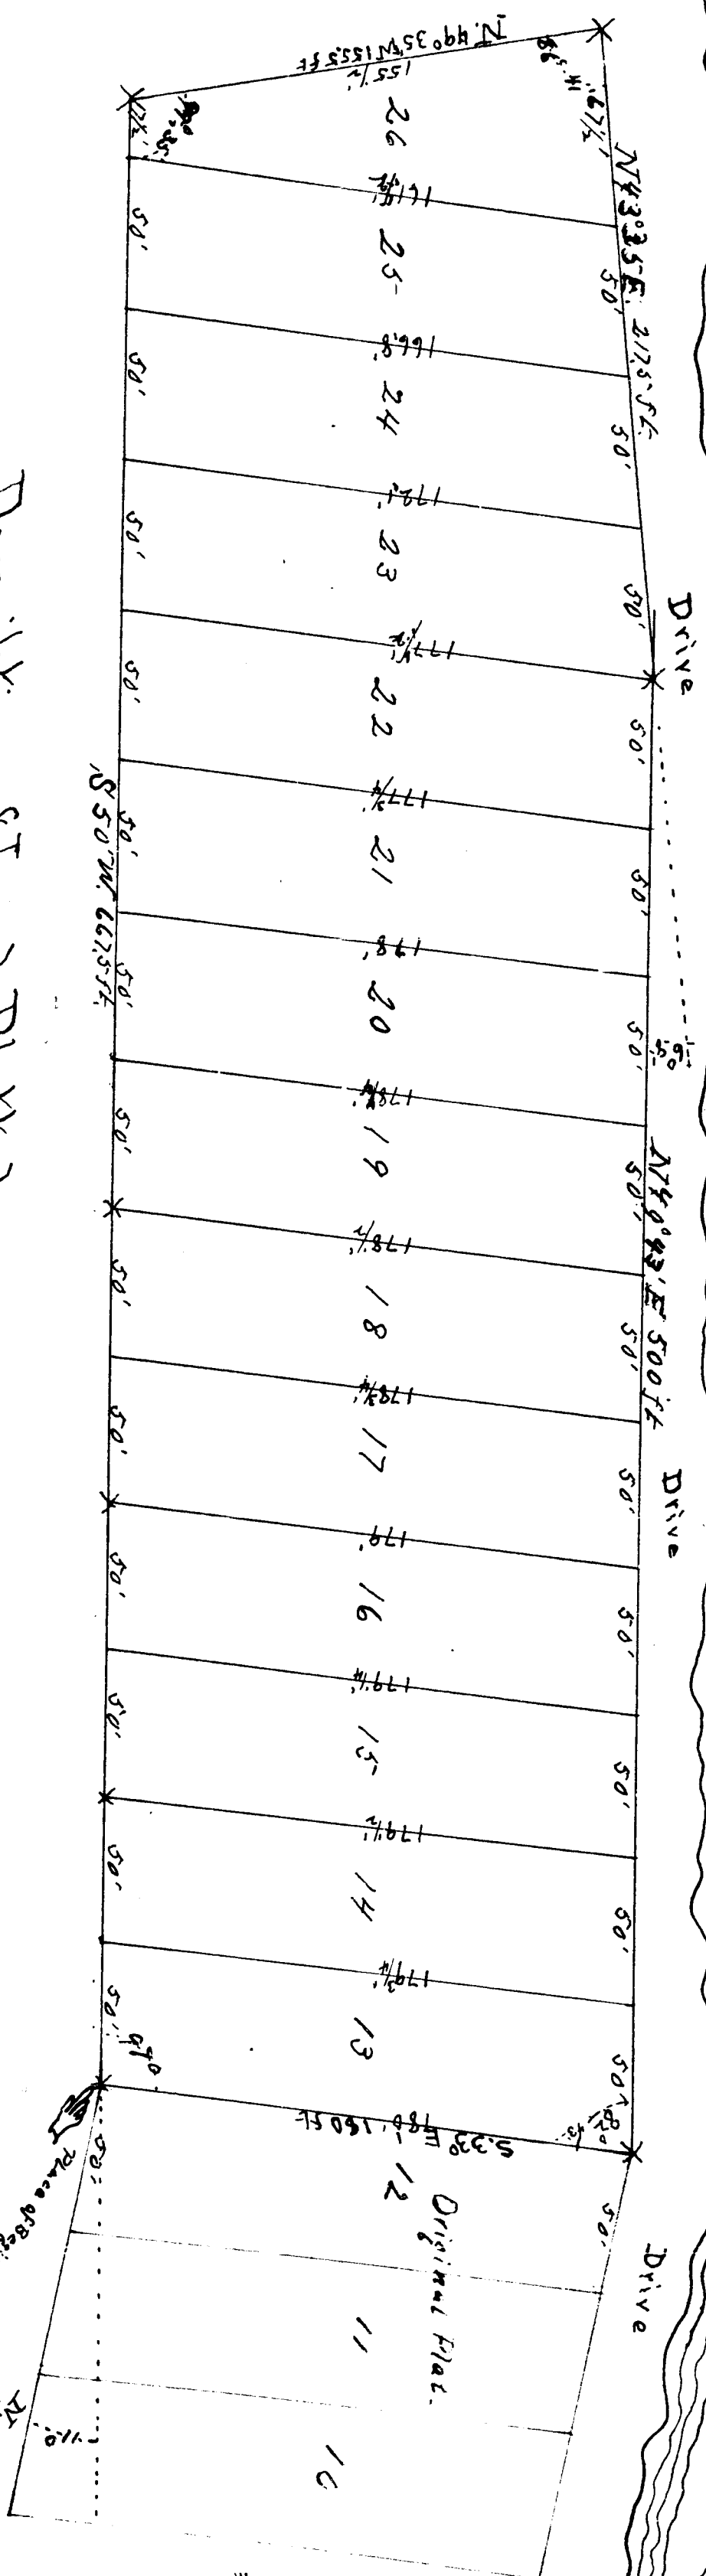

Description of Land Platted.

The land embraced in the annexed plat of The First Addition to GWIN'S GROVE is described as follows: Beginning at the South corner of Lot Twelve (12) of the original plat of GWIN'S GROVE, and running thence S. 50° W. 167.5 feet, thence N 49° 35' W. 152.5 feet, thence N 43° 35' E. 273.5 feet, thence N 43° 35' E. 500 feet to the West corner of said lot twelve (12), thence along the side of said lot S 33° 15' E. 150 feet to the place of beginning, including all land lying between the lots and the water in Crooked Lake. All on N. W. 1/4 of Sec. 1, T. 1 N. of R. 6 W. Michigan.

Surveyor's Certificate.

I hereby certify that the plat hereon delineated is a correct one, and that permanent monuments consisting of iron beside a wood stake have been placed at points marked thus X as shown hereon at all angles in the boundaries of the land platted; and at lot corners, as shown.

Sanford Surveyor

Scale: 50 Feet = One Inch.

Dedication.

State of Michigan } ss. On this 25 day of January 1907 before me a County of Barry }
Notary Public in and for said county personally came the above named M. C. Gwin and Mary L. Gwin his wife, known to me to be the persons who executed the above dedication and acknowledged the same to be their free act and deed.

Ellis E. Falkner
Notary Public Barry Co. Mich.

My Commission Expires August 7th 1907

Ellis E. Falkner
R. A. Polley

Mervin C. Gwin.
Mary L. Gwin.

LS
LS

Received for Record at 8 O'clock A. M.
this 24th day of Jan. 1907 and Recorded in
Liber One of Plats at Page 64

Register of Deeds Barry Co. Mich.

Examined and Approved.
January 26th 1907
John F. Wilkinson
Dep. Aud. Gen.

State of Michigan } ss. We John A. Doster Register of Deeds,
County of Barry } hereby certify that we have each
and IEE S. COBB Surveyor, hereby certify that we have each
carefully compared the annexed copy with the plat of The First
Addition to Gwin's Grove now of record in the office of said
Register of Deeds and that it is a true transcript thereof and of the
whole of such record.

John A. Doster Register of Deeds,
Barry Co. Mich. Surveyor

State of Michigan } ss. We John A. Doster Register of Deeds,
County of Barry } hereby certify that we have each
and IEE S. COBB Surveyor, hereby certify that we have each
carefully compared this copy with the original plat of The First
Addition to Gwin's Grove and that it is an exact copy thereof
and of the whole of such original map or plat.

John A. Doster Register of Deeds,
Barry Co. Mich. Surveyor

RECEIVED AND FILED,
IN AUDITOR GENERAL'S OFFICE,

Jan. 13, 1907

John F. Wilkinson
Deputy Auditor General.