


PLAT OF THE BUTLER ADDITION TO THE CITY OF HASTINGS BARRY CO. MICH. 1907

Scale: 1 Inch = 80 Feet.

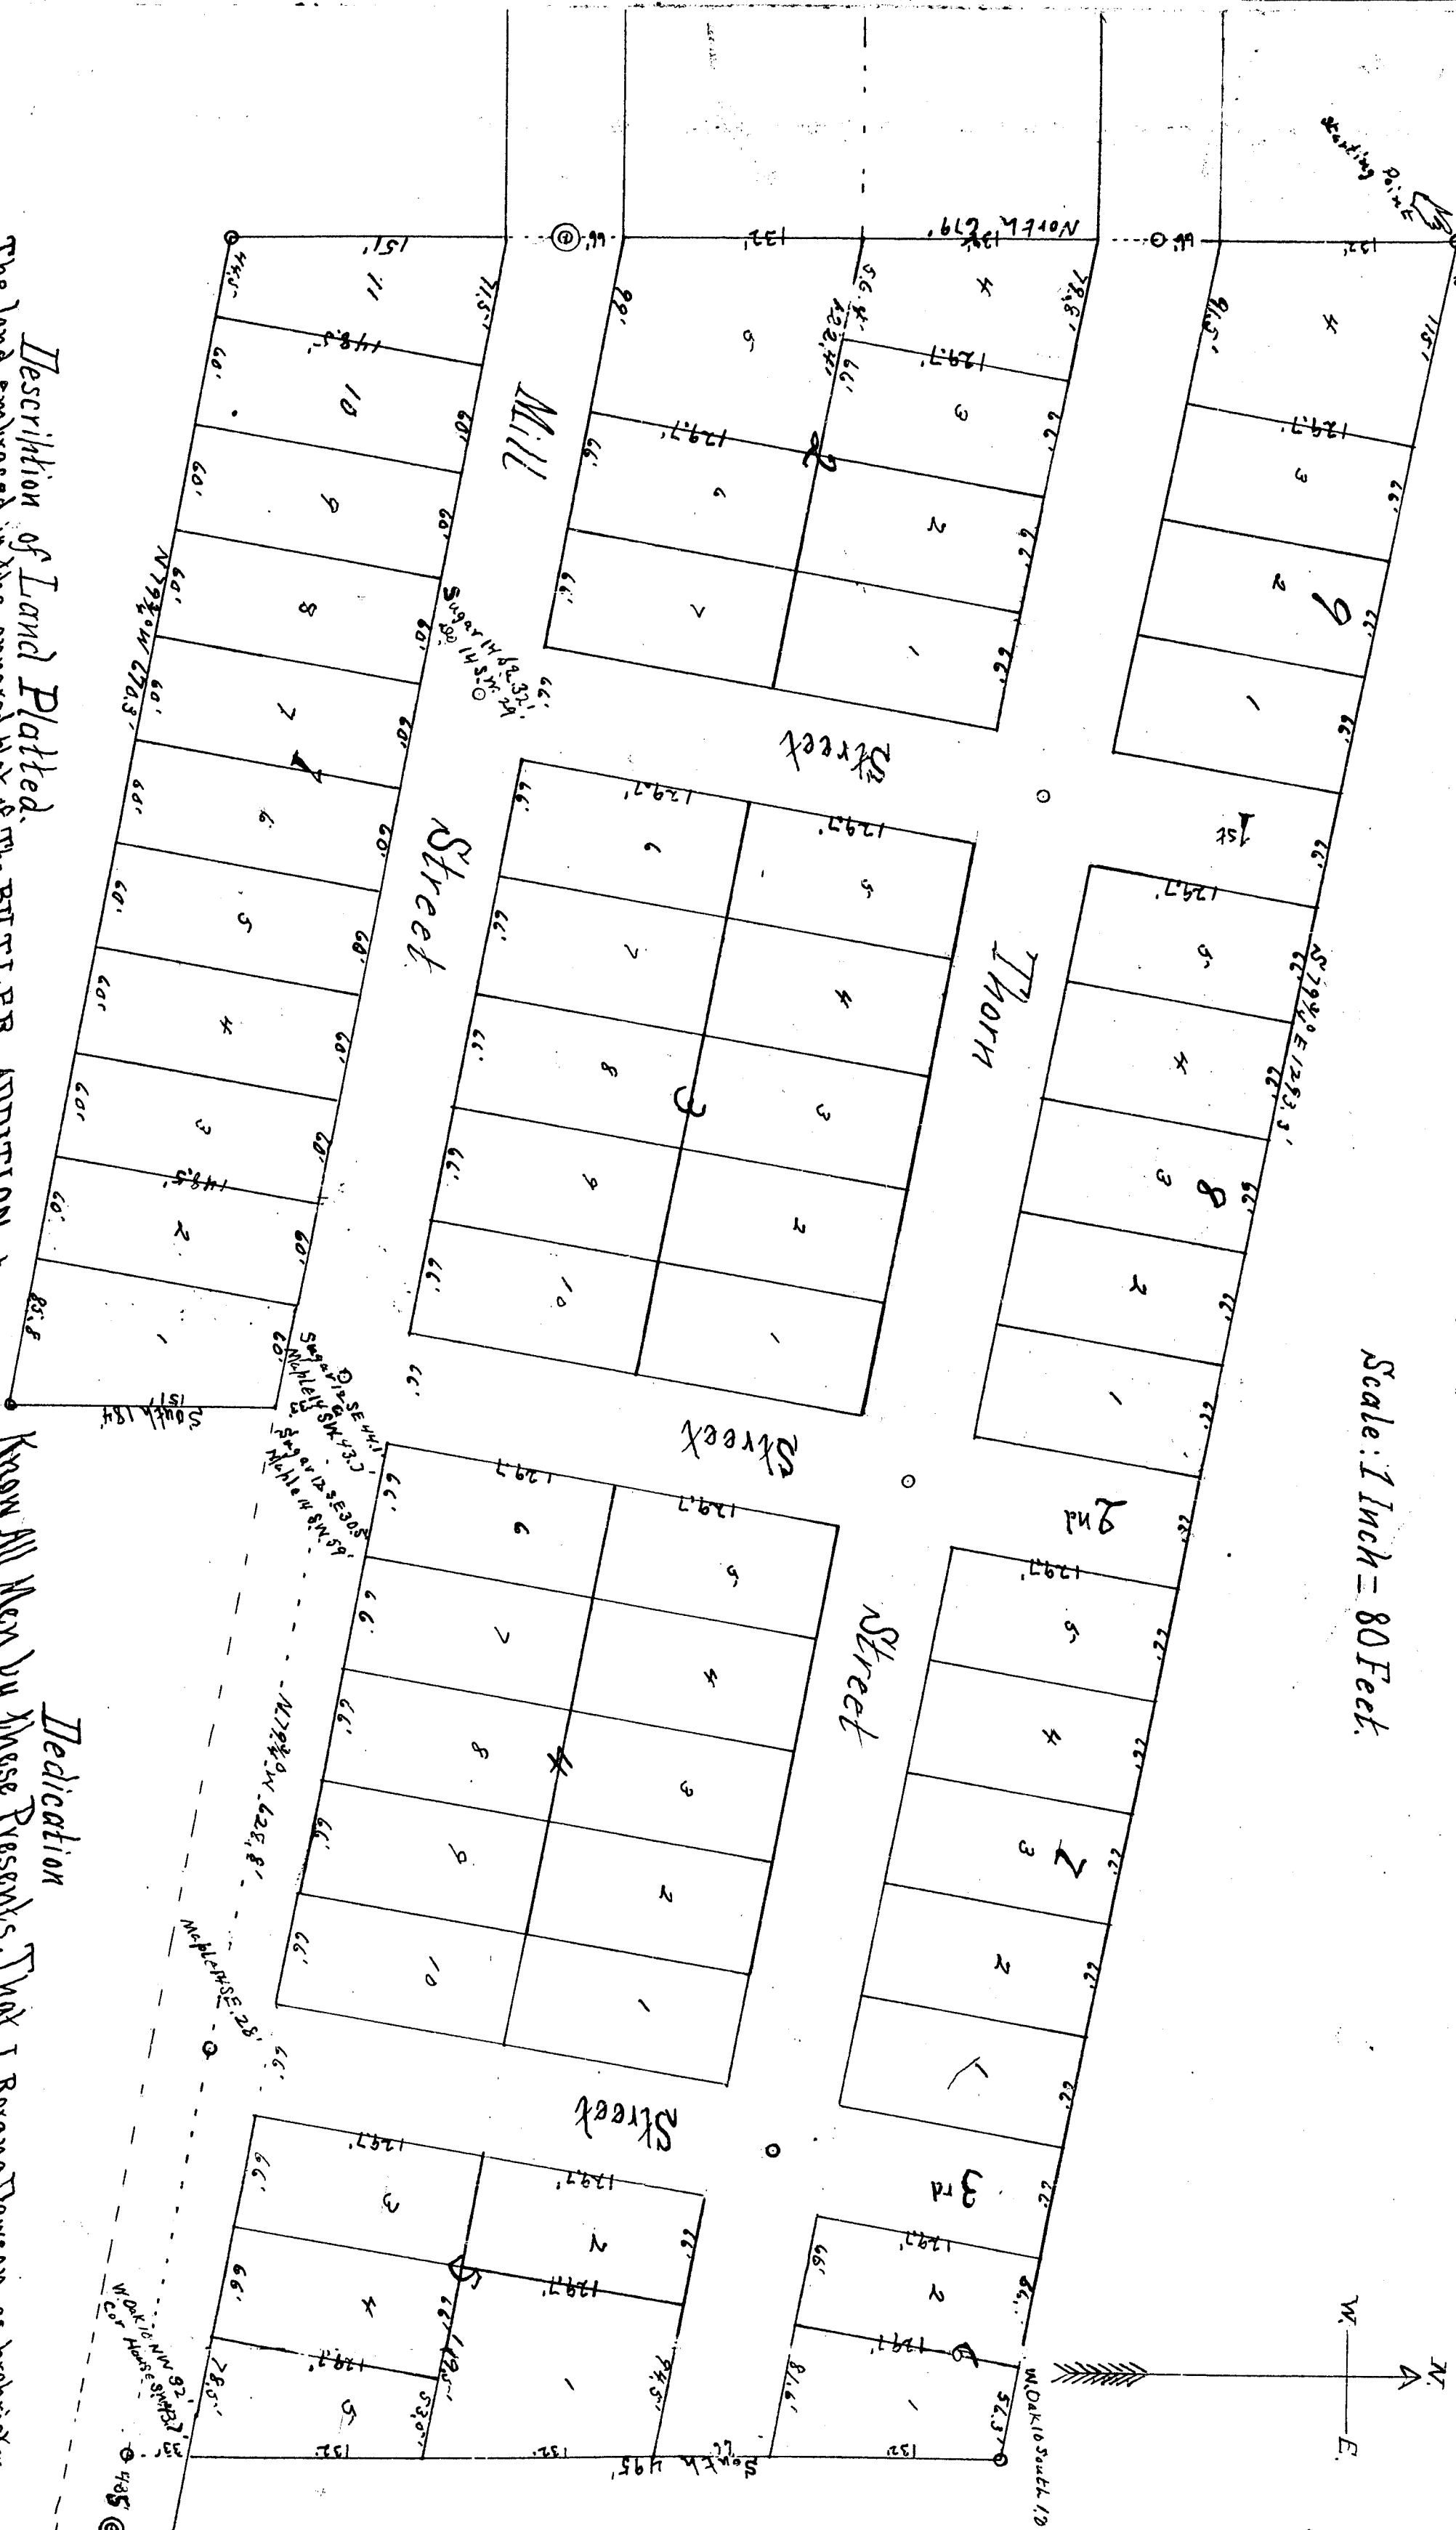

Description of Land Platted.

The land embraced in the annexed plat of the BUTLER ADDITION to the City of HASTINGS is described as follows: Beginning at an iron stake on the N. 1/4 Sec. 17, 1/2 Sec. 17, and 1/4 Sec. 17, and that is 594 ft. south of the 1/4 Sec. 17, 1/2 Sec. 17, and 1/4 Sec. 17, and running thence S. 1/4 E. 1293.3 ft. thence South 45° E. to the center of Mill St. thence N. 79° W. 622.3 ft. thence South 1/4 E. thence N. 79° W. 622.3 ft. to the said N. 1/4 Sec. 17, 1/2 Sec. 17, and 1/4 Sec. 17, thence North on said line 179 ft. to the place of beginning.

Surveyors Certificate
I hereby certify that the above described is a correct one, and that permanent monuments consisting of galvanized 4 ft. long have been placed at points marked thus O and that city monuments are at points marked thus X as shown on the plat in the numbers of the land platted, and all intersections of streets and of the angles in the streets. Bearings noted when convenient.

Jack Leach Surveyor

Presented to and Approved by the Common Council of the City of Hastings Mich.
May 17th 1907.

Joe M. Patton Clerk
J. A. Weston Mayor

State of Michigan } ss.

County of Barry } We John J. Foster Register of Deeds, and LEE S. COBB
Surveyor hereby certify that we have each carefully compared this copy with the original
plat of the Butler Addition to the City of Hastings, and that it is an exact copy
thereof and of the whole of such original map or plat.

State of Michigan } ss.

County of Barry } We John J. Foster Register of Deeds, and LEE S. COBB
Surveyor hereby certify that we have each carefully compared the annexed copy with the
plat of the Butler Addition to the City of Hastings now of record in the office of
said Register of Deeds, and that it is a true transcript therefrom and of the whole of
such record.

John J. Foster Register of Deeds.
Lee S. Cobb Surveyor.

Dedication

Know All Men by these Presents, That I ROBERT DAWSON as Proprietor
have caused the land embraced in the annexed plat to be conveyed to the City of Hastings
and platted to be known as the BUTLER ADDITION to the City of Hastings
and that the streets as shown on said plat are hereby dedicated to the use of the
public and sealed in Presence of
Jack Leach
Minnie Runk. }
Robert Dawson

State of Michigan } ss.
County of Barry } On this 6th day of May 1907 before me a
Notary Public in and for said county personally appeared the above named
Robert Dawson, known to me to be the person who executed the above
dedication and acknowledged the same to be his free act and deed.

Jack Leach
My commission expires Feb. 2nd 1910.

Examined and Approved.
May 11th 1907.
John F. Wilkinson
Dep. Aud. Gen.

RECORDING OFFICE,
BARRY COUNTY, } ss.
Received for Record this 18th
day of May 1907.
Attest: *W. A. Foster* Reg. of Deeds.

Attest: *W. A. Foster* Reg. of Deeds.
Attest: *W. A. Foster* Reg. of Deeds.

RECEIVED AND FILED,
IN AUDITOR GENERAL'S OFFICE,
May 29, 1907
John F. Wilkinson
Dep. Aud. Gen.

PLAT OF THE BUTLER ADDITION TO THE CITY OF HASTINGS BARRY CO. MICH.

1907

Scale: 1 Inch = 80 Feet.



Description of Land Platted.
The land embraced in the annexed plat of the BUTLER ADDITION to the City of HASTINGS is described as follows: Beginning at an iron stake on the N. 1/4 Sec. 17 of T. 33 N. R. 3 W. M. 1/4 Sec. 17, and that is 594 ft. South of the 1/4 Sec. 17 between Sec. 8 and 11 and running thence S. 79° E. 1293.3 ft. thence South 49.5 ft. to the center of Mill St. thence N. 79° W. 622.8 ft. thence South 184 ft. thence N. 79° W. 603 ft. to the said N. 1/4 Sec. 17 line. thence North on said line 19 ft. to the place of beginning.

Surveyors Certificate
I hereby certify that the foregoing delineated is a correct one and that permanent monuments consisting of galvanized 4 ft. long have been placed at points marked thus O and that city monuments are at points marked thus, as shown at all angles in the boundaries of the 1/4 block, and of all intersections of streets and at the angles in the streets. Bearings noted when convenient.

Dedication
Know All Men by These Presents That I Roxana Dawson as Proprietor have caused the land embraced in the annexed plat to be surveyed, laid out and platted to be known as the BUTLER ADDITION to the City of HASTINGS and that the streets as shown on said plat are hereby dedicated to the use of the public and sealed in Presence of
Jesse Leach
Minnie Runk.
Roxana Dawson

Presented to and Approved by the Common Council of the City of Hastings Mich
May 17th 1907.

Jos. W. Fatten Clerk
J. A. Webster Mayor.

State of Michigan
County of Barry We John J. Foster Register of Deeds, and LEE S. COBB Surveyor hereby certify that we have each carefully compared this plat with the original plat of the Butler Addition to the City of Hastings, and that it is an exact copy thereof and of the whole of such original map or plat.

State of Michigan
County of Barry We John J. Foster Register of Deeds and LEE S. COBB Surveyor hereby certify that we have each carefully compared the annexed copy with the plat of the Butler Addition to the City of Hastings now of record in the office of said Register of Deeds, and that it is a true transcript therefrom and of the whole of such record.

John J. Foster Register of Deeds.
Lee S. Cobb Surveyor.

Examined and Approved
May 11th 1907.
John F. Wilkinson.
Dep. Aud. Gen.

RECEIVED AND FILED
IN AUDITOR GENERAL'S OFFICE
May 25 1907
Jesse Leach
Auditor General

My Commission Expires Feb. 2nd 1910.
Jesse Leach