14439

7821

Plat of Woodlawn

Barry

Barry County

W 400 ft

GROVE ST

MAIN

MAIN ST

S Easterly along Lake to Base Line 1359 ft

S 32° 32' E

N 341 ft

W 436½ ft

BASELINE ST

E 576½ ft

Base line

Scale 75 feet to 1 inch

10 20 50 100 200 300

Filed in Auditor General's Dep't
AUG 12 1909
Chas. R. Hansen
Deputy Auditor General.

Being 12 acres of land. Lying in the SE ¼ of the SW ¼ of Sec 31 T 1 N R 9 W - Commencing at the S ¼ Post and running Thence N 297 ft - Thence W 436½ ft - Thence N 341 ft - Thence N 38° W 822 ft - Thence W 400 ft - Thence S 33° W 117 ft to Lake - Thence S E 1359 ft along Lake to Base Line - Thence E 576½ ft to beginning - 20 ots extend to the water ±.

Surveyed April 1. 1909. E Strong Surveyor

Dedication

We Ernest M Cadwallader Katherine B Cadwallader his wife Wilson T Hogue and Emma V Hogue his wife as proprietors have surveyed platted and named Woodlawn plat and dedicated fully by us the streets and alleys herein shown are given to public use.

In presence of

Willis M Rockwell — Ernest M. Cadwallader (Seal)
Edwin Binell — Katherine B. Cadwallader (Seal)
E B. Middleton — Wilson T. Hogue (Seal)
Clara M. Hogue — Emma V. Hogue (Seal)

State of Michigan } ss
County of Barry }

On this 3rd day of June 1909 before me a Notary Public in and for said county personally came the above named Ernest M. Cadwallader and Katherine B Cadwallader his wife Wilson T. Hogue and Emma V. Hogue his wife known to me to be the persons who executed this plat and acknowledged the same to be their free act and deed. Sarah Bess Rockwell Notary Public, Barry Co. Mich.
My Commission expires April 20, 1910

State of Michigan } ss
County of Barry }

We Columbus W. Backus Register of Deeds and E Strong Surveyor hereby certify that we have each carefully compared this copy with the original plat of Woodlawn plat and that it is an exact copy thereof and of the whole of such original plat.
E Strong Surveyor.
Columbus W. Backus
Register of Deeds

State of Michigan } ss
County of Barry }

We Columbus W. Backus Register of Deeds and E Strong Surveyor hereby certify that we have each carefully compared the annexed copy with the plat of Woodlawn now of record in the office of said Register of Deeds and that it is a true transcript therefrom and of the whole of such record. E Strong Surveyor
Columbus W. Backus
Register of Deeds

Received for for record July 13th 1909 at 9 o'clock A. M and recorded in Book One of Plats on page 71 as a proper certificate was provided in compliance with Section 135 Act 154 Public Acts of 1895.
Certificate No 3717
Columbus W. Backus Register of Deeds

Examined and approved June 25 1909
Nathan T. Simpson Deputy Auditor General.

Monuments

Sts	B Walnut 8 in 42½° W	3½ ft
"	Tile of Rel. Secs 6 and 1 W	118.8 "
"	3 iron rods if former survey	
	Meander Post lost in Lake	
d	Locust 10 in 60° E	5 "
c	Maple 12 S 45° W	13.2 "
"	B Oak 6 in 60° W	12 "
e	V Oak 7 S 50° E	6 "
f	" 12 in 45° E	15 "
g	Hickory 5 S 30° W	2 "
"	Fence in	16½ "
h	Willow 20 E° (2nd from in)	24 "
i	Hickory 12 on the line	
o	Set iron Stake round 20" X ½"	

I hereby certify that I have made a survey of the above titled plat of land and as represented and have planted iron for for monuments as described at o at all intersections of streets and alleys and angles of the plat. marked o. E Strong Surveyor


7821

14439

Plat of Woodlawn

Barry

Barry County

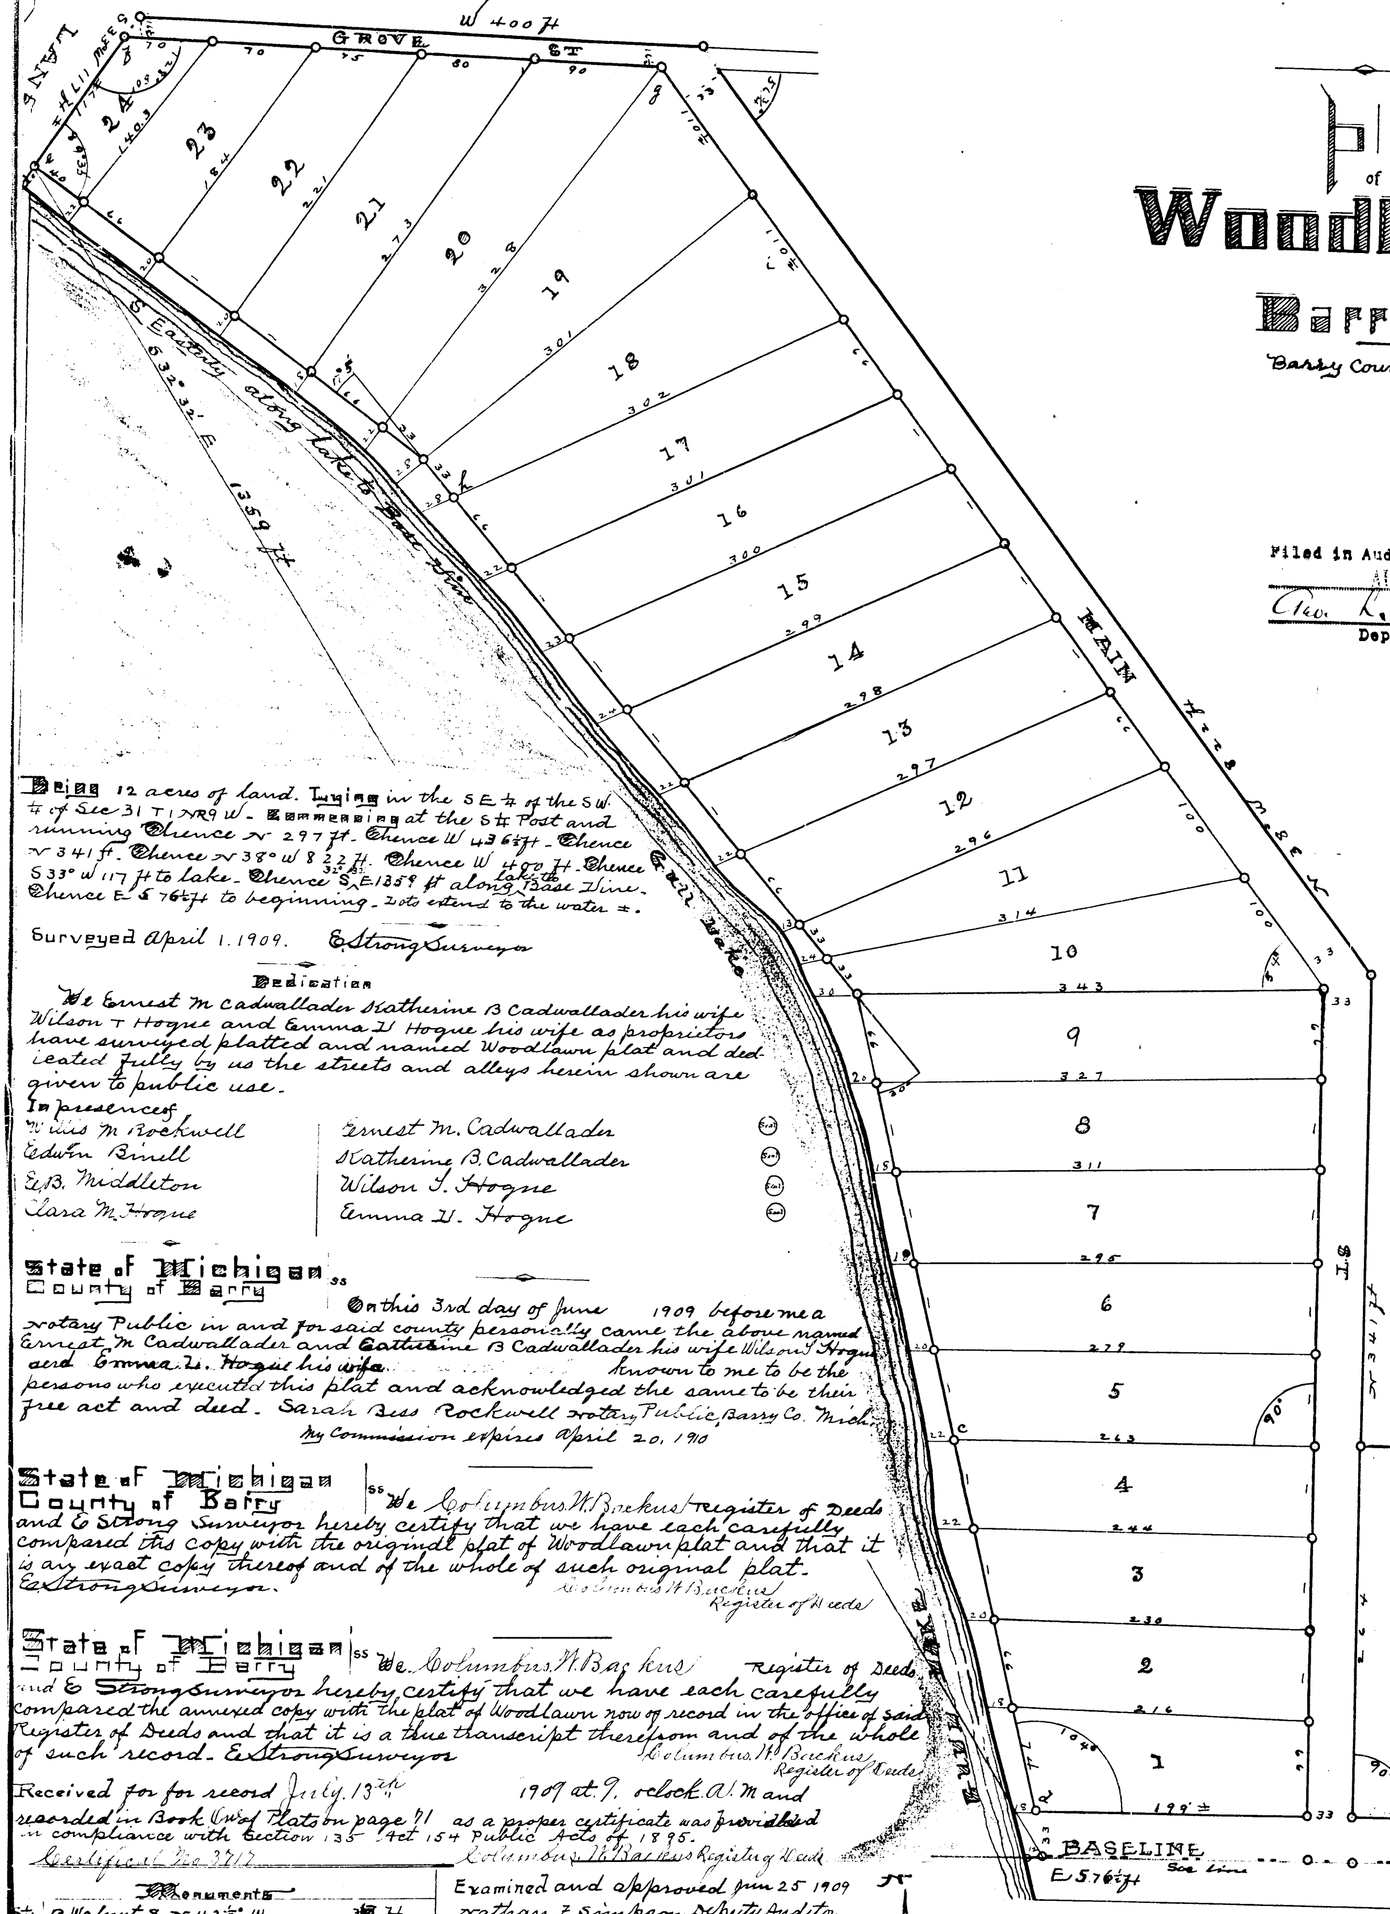

Filed in Auditor General's Dep't
AUG 12 1909
Geo. L. Harvey
Deputy Auditor General.

Being 12 acres of land. Lying in the SE ¼ of the SW ¼ of Sec 31 T 1 N R 9 W - Commencing at the S ¼ Post and running thence N 297 ft. thence W 436 ft. thence N 341 ft. thence N 38° W 822 ft. thence W 480 ft. thence S 33° W 117 ft to lake. thence S E 1359 ft along lake to the Base Line. thence E 576 ft to beginning. Lots extend to the water ±.

Surveyed April 1. 1909. E Strong Surveyor

Dedication

We Ernest M Cadwallader Katherine B Cadwallader his wife Wilson T Hogue and Emma V Hogue his wife as proprietors have surveyed platted and named Woodlawn plat and dedicated fully by us the streets and alleys herein shown are given to public use.

In presences of

Willis M Rockwell — Ernest M. Cadwallader (Seal)
Edwin Binell — Katherine B. Cadwallader (Seal)
E B. Middleton — Wilson T. Hogue (Seal)
Clara M. Hogue — Emma V. Hogue (Seal)

State of Michigan } ss
County of Barry

On this 3rd day of June 1909 before me a Notary Public in and for said county personally came the above named Ernest M Cadwallader and Katherine B Cadwallader his wife Wilson T Hogue and Emma V. Hogue his wife known to me to be the persons who executed this plat and acknowledged the same to be their free act and deed. Sarah Bess Rockwell Notary Public, Barry Co. Mich.
My Commission expires April 20, 1910

State of Michigan } ss
County of Barry

We Columbus W Backus Register of Deeds and E Strong Surveyor hereby certify that we have each carefully compared this copy with the originl plat of Woodlawn plat and that it is an exact copy thereof and of the whole of such original plat.
E Strong Surveyor.
Columbus W Backus
Register of Deeds

State of Michigan } ss
County of Barry

We Columbus W Backus Register of Deeds and E Strong Surveyor hereby certify that we have each carefully compared the annexed copy with the plat of Woodlawn now of record in the office of said Register of Deeds and that it is a true transcript therefrom and of the whole of such record. E Strong Surveyor
Columbus W Backus
Register of Deeds

Received for for record July 13th 1909 at 9. o'clock A. M and recorded in Book C of Plats on page 71 as a proper certificate was provided in compliance with Section 135 Act 154 Public Acts of 1895.
Certificate No 3712
Columbus W Backus Register of Deeds

Examined and Approved June 25 1909
Nathan T Simpson Deputy Auditor General.

Monuments

St	B Walnut 8 in 42½° W	3.8 ft
"	Tile of 1/4 Sec's 6 and 1 W	118.8 "
"	3 iron rods of former survey	—
Meander Post lost in lake		—
d	Locust 10 in 60° E	5 "
C	Maple 12 S 45° W	13.2 "
"	B Oak 6 in 60° W	12 "
e	V Oak 7 S 50° E	6 "
f	" 12 in 45° E	15 "
g	Hickory 5 S 30° W	2 "
"	Fence N	16½ "
h	Willow 20 E° (2nd from N)	2½ "
i	Hickory 12 on the line	—
o	Set iron Stake round 20" x ½"	—

I hereby certify that I have made a survey of the above titled plat of land and as represented and have planted iron for monuments as discribed at all intersections of streets and alleys and angles of the plat marked o. E Strong Surveyor

CamScanner - www.tapscan.com