

"Island Plat."
 Prairieville Township,
 Barry County,
 Michigan.

Description of Land Platted.

The land embraced in the annexed plat of "Island Plat" is described as follows: That part of Island No. 1 in Pine Lake on Section 6, T. 1 N. R. 10 W. N. 1/2 of Section 6, as shown by returns of U. S. Survey and more particularly described as: Beginning at quarter corner on south side section six, 226 1/2 feet to quarter corner on west side of section six, thence along shore of lake, N. 41 1/2 degrees E. 66 feet, N. 76 3/4 degrees E. 132 feet, S. 73 1/2 degrees E. 58 1/2 feet to quarter line, and on same course in SE. quarter 73 1/2 feet, N. 54 1/2 degrees E. 33 feet, N. 34 1/2 degrees W. 22 1/2 feet, N. 55 1/2 degrees W. 66 feet to quarter line, and on same course in SW. quarter 199 feet, N. 73 1/2 degrees W. 22 1/2 feet, N. 17 1/2 degrees W. 165 feet, N. 33 degrees E. 99 feet, S. 81 1/2 degrees E. 22 1/2 feet, S. 31 degrees E. 132 feet, S. 54 1/2 degrees E. 99 feet to quarter line, and on same course in SE. quarter 33 feet, S. 22 degrees E. 115 1/2 feet, S. 89 1/2 degrees E. 111 1/2 feet, N. 36 1/2 degrees E. 165 feet, N. 11 1/2 degrees E. 22 1/2 feet, S. 85 1/2 degrees E. 66 feet, S. 61 degrees W. 270 1/2 feet, S. 5 1/2 degrees W. 173 feet to Meander corner on east side of island at shore of lake, thence north on south side of island 322 1/2 feet to quarter line, and Place of Beginning. Containing Four and 3/4 Acres.



Surveyor's Certificate.— I hereby certify that the plat herein delineated is a correct one, and that permanent monuments consisting of iron stakes and gas pipes have been planted at points marked thus "O", as thereon shown, at all angles in the boundaries of the land platted, and at all angles, intersections, and termini of alleys.

Walter Heath, Surveyor

Examined and Approved

JUL 14 1910

Nathan Simpson
 Deputy Auditor General.

Office of County Treasurer,
 Barry County,
 Hastings, Michigan Sept 22nd 1910

I hereby certify that there are no tax liens or titles held by the State on the lands described below, and that there are no tax liens or titles held by individuals on said lands, and that all taxes on said lands for the five years preceding the 22nd day of September, 1910, are fully paid, as shown by the records of this office.


DESCRIPTION.— That part of Island No. 1 in Pine Lake on SE. and SW. quarters of section six T. 1 N. R. 10 W., as shown by returns of U. S. Survey. Charles F. Cook
 County Treasurer.

I hereby certify that this copy is a true copy of the MAP or PLAT forwarded the Register of Deeds for recording.
 Compared Oct 18-1910
 Nathan Simpson
 Deputy Auditor General.

COPY
 REGISTER'S OFFICE,
 Barry COUNTY, MI.
 PLAT OF
Island Plat
 WAS RECORDED THIS 20th DAY OF Oct A. D. 1910 AT 8 O'CLOCK
A. M. IN BOOK 1 OF Plat
 ON PAGE 73
W. M. Backus
 REGISTER OF DEEDS
 ORIGINAL ON FILE

Filed in Auditor General's Dep't
 OCT 24 1910
 Nathan Simpson
 Deputy Auditor General.

Boniface Point
 On Main Land

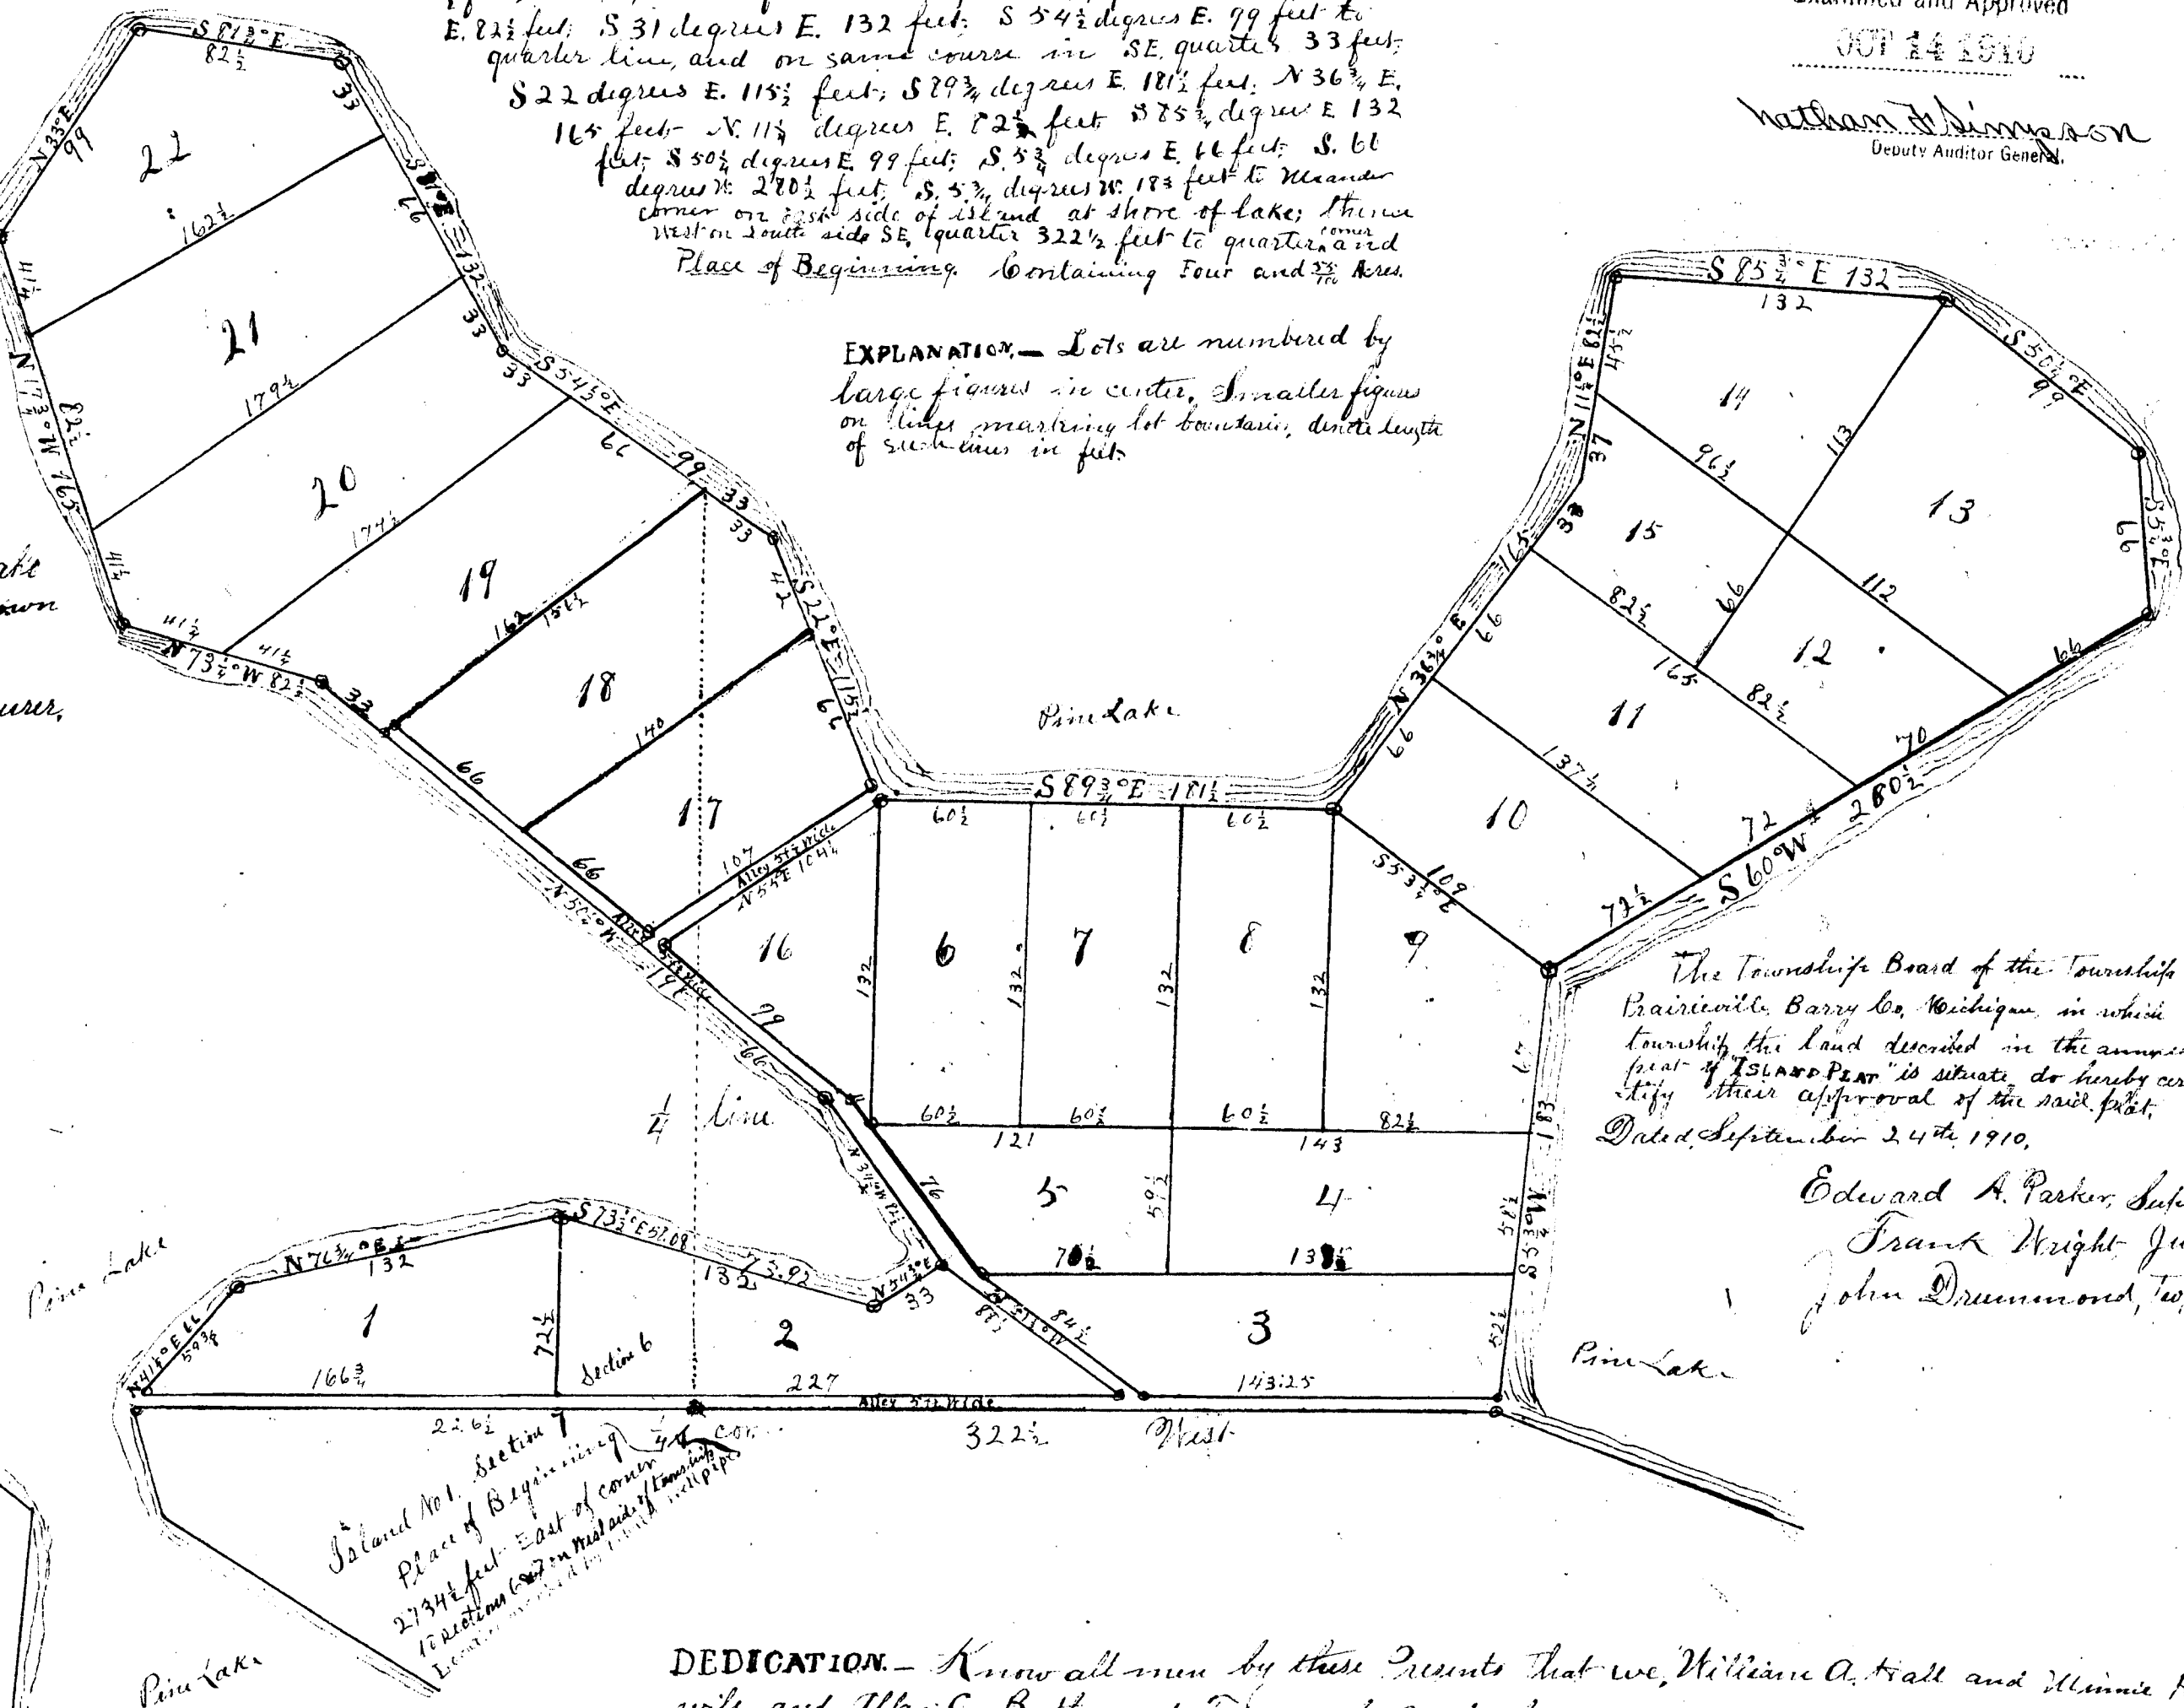

EXPLANATION.— Lots are numbered by large figures in center. Smaller figures on lines measuring lot boundaries, double length of such lines in feet.

The Township Board of the Township of Prairieville, Barry Co., Michigan, in which township the land described in the annexed plat of "Island Plat" is situated, do hereby certify their approval of the said plat.
 Dated September 24th 1910.

Edward A. Parker, Supervisor
 Frank Wright, Justice,
 John Drummond, Twp. Clerk.

DEDICATION.— Know all men by these presents that we, William A. Hall and Minnie R. Hall his wife, and Allan C. Butler and Fannie S. Butler his wife, as proprietors, have caused the land embraced in the annexed plat to be surveyed laid out and divided to be known as "Island Plat", and that the streets and alleys as shown on said plat are hereby dedicated to the use of the public.

State of Michigan)
 County of Allegan) ss. On this 18th day of August 1910 before me a Notary Public in and for said County personally came the above named William A. Hall and Minnie R. Hall and Allan C. Butler known to me to be the persons who executed the above dedication, and acknowledged the same to be their free act and deed.
 Rowland L. Smale
 Notary Public for Allegan Co., Mich.
 My Commission Expires Feb. 17, 1913.

State of Michigan)
 County of Benzie) ss. On this 22nd day of August 1910, before me a Notary Public in and for said County, personally came the above named Fannie S. Butler known to me to be the person who executed the above dedication and acknowledged the same to be her free act and deed.

Edwin S. Nevins
 Notary Public.

Signed and Sealed in Presence of
 R. L. Smale
 W. M. Fullerton
 William A. Hall [S]
 Minnie R. Hall [S]
 Allan C. Butler [S]
 Fannie S. Butler [S]
 Edwin S. Nevins [S]
 Justice A. Marshall [S]

"Island Plat"
 Prairieville Township,
 Barry County,
 Michigan.

Description of Land Plotted.

The land embraced in the annexed plat of "Island Plat" is described as follows: That part of Island No. 1 in Pine Lake on SE and SW quarter of Section six T. 18 N. R. 10 W. as shown by returns of U.S. Survey and more particularly described as - Beginning at quarter corner on south side section six T. 18 N. R. 10 W. on south line of quarter 226; feet to corner on west side of same at shore of lake thence along shore of lake N. 71 1/2 degrees E. 166 feet N. 76 3/4 degrees E. 132 feet S. 73 degrees E. 58 1/2 feet to quarter corner and on same course to SE quarter 72 1/2 feet N. 54 1/2 degrees E. 33 feet N. 34 degrees E. 22 1/2 feet N. 54 degrees W. 66 feet to quarter corner and on same course to SE corner 199 feet N. 73 degrees W. 12 1/2 feet N. 173 degrees E. 99 feet S. 73 degrees E. 22 1/2 feet S. 31 degrees E. 132 feet S. 54 1/2 degrees E. 99 feet to quarter corner and on same course to SE quarter 33 feet S. 22 degrees E. 115 feet S. 73 degrees E. 10 1/2 feet N. 36 degrees E. 165 feet N. 113 degrees E. 72 1/2 feet S. 75 degrees E. 132 feet S. 50 degrees E. 99 feet S. 53 degrees E. 11 feet S. 61 degrees W. 270 feet S. 53 degrees W. 183 feet to corner on east side of lake thence on east side of lake at shore of lake thence north on south side SE quarter 322 1/2 feet to quarter corner Place of Beginning. Containing Four and 7/8 Acres.



Surveyor's Certificate. I hereby certify that the plat herein delineated is a correct one, and that permanent monuments consisting of iron stakes or gages have been planted at points marked thereon as thereon shown, at all angles to the boundaries of the land plotted, and at all angles intersections and terminations of alleys.

Walter H. Hattie, Surveyor.

Examined and Approved

William H. Simpson
 Deputy Auditor General.

Office of County Treasurer,
 Barry County,
 Hastings, Michigan Sept 22nd 1910

I hereby certify that there are no tax liens or taxes levied by the State on the lands described below, and that there are no tax liens or taxes held by individuals on said lands, and that all taxes on said lands for the five years preceding the 22nd day of September, 1910, are fully paid as shown by the records of this office.


DESCRIPTION. That part of Island No. 1 in Pine Lake on SE and SW quarter of Section six T. 18 N. R. 10 W. as shown by returns of U.S. Survey. Charles F. Cook, County Treasurer.

I hereby certify that this copy is a true copy of the MAP or PLAT forwarded the Register of Deeds for recording.
 Compared Oct 18-1910
 William H. Simpson
 Deputy Auditor General.

COPY
 REGISTER'S OFFICE,
 Barry COUNTY, MI.
 PLAT OF
 Island Plat
 WAS RECORDED THIS 20th DAY OF
 Oct. 1910 AT 10 O'CLOCK
 A. M. IN BOOK 1 OF PLAT
 ON PAGE 73
 W. M. Brooking
 DEPUTY CLERK

Filed in Auditor General's Dep't
 OCT 23 1910
 William H. Simpson
 Deputy Auditor General.

Boniface Point
 On Main Land

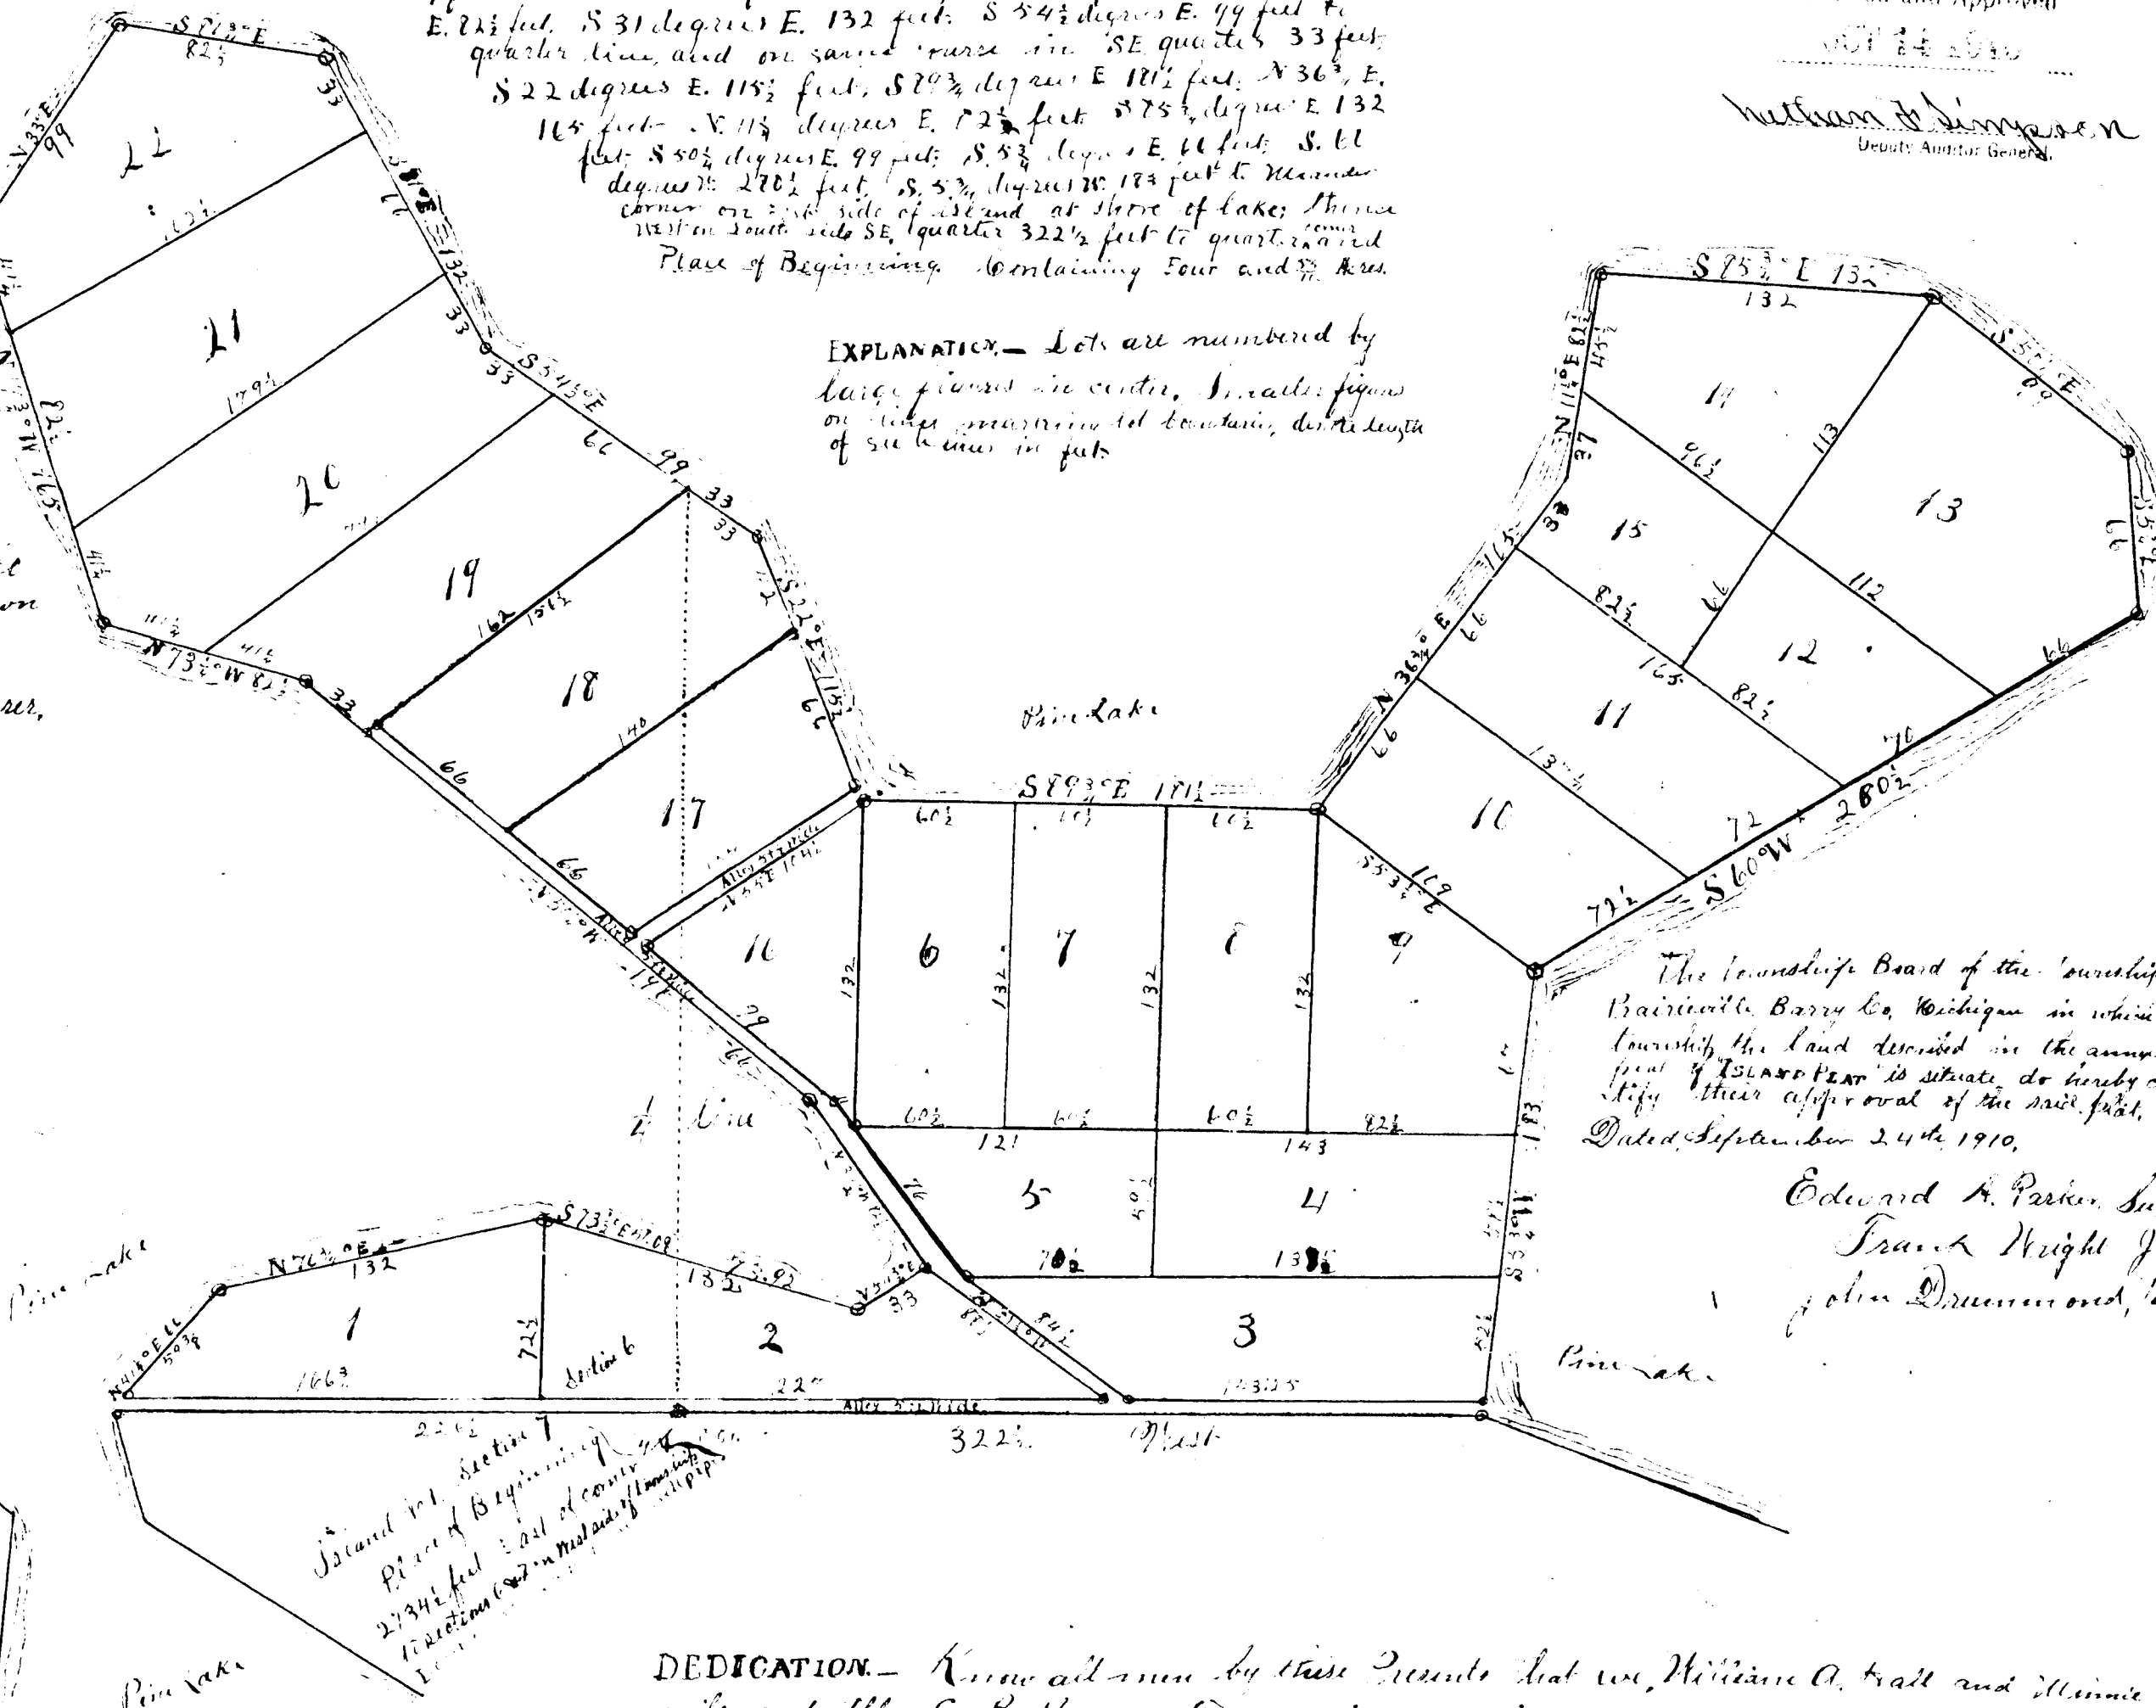

EXPLANATION. Lots are numbered by large figures in center. Smaller figures on sides measuring lot boundaries, distances of such lines in feet.

The Township Board of the Township of Prairieville, Barry Co., Michigan in which township the land described in the annexed plat of "Island Plat" is situated, do hereby certify their approval of the said plat.
 Dated September 24th 1910.

Edward A. Parker, Supervisor.
 Frank Wright, Justice.
 John Drummond, Clerk.

DEDICATION. Know all men by these presents that we, William A. Hall and Minnie R. Hall his wife, and Allan C. Butler and Annie S. Butler his wife, as proprietors, have caused the land embraced in the annexed plat to be surveyed laid out and written to be known as "Island Plat", and that the streets and alleys as shown on said plat are hereby dedicated to the use of the public.

State of Michigan }
 County of Allegan }
 On this 12th day of August 1910 before me a Notary Public in and for said County personally came the above named William A. Hall and Minnie R. Hall and Allan C. Butler known to me to be the persons who executed the above dedication, and acknowledged the same to be their free act and deed.

State of Michigan }
 County of Benzie }
 On this 22nd day of August 1910 before me a Notary Public in and for said County personally came the above named Annie S. Butler known to me to be the person who executed the above dedication and acknowledged the same to be her free act and deed.

Signed and Sealed in Presence of
 L. L. Smith
 W. H. Fullerton
 Edward S. Kivins
 Arthur A. Marshall
 William A. Hall [L.S.]
 Minnie R. Hall [L.S.]
 Allan C. Butler [L.S.]
 Annie S. Butler [L.S.]

Edwin S. Kivins
 Notary Public.