


FINE

LAKE

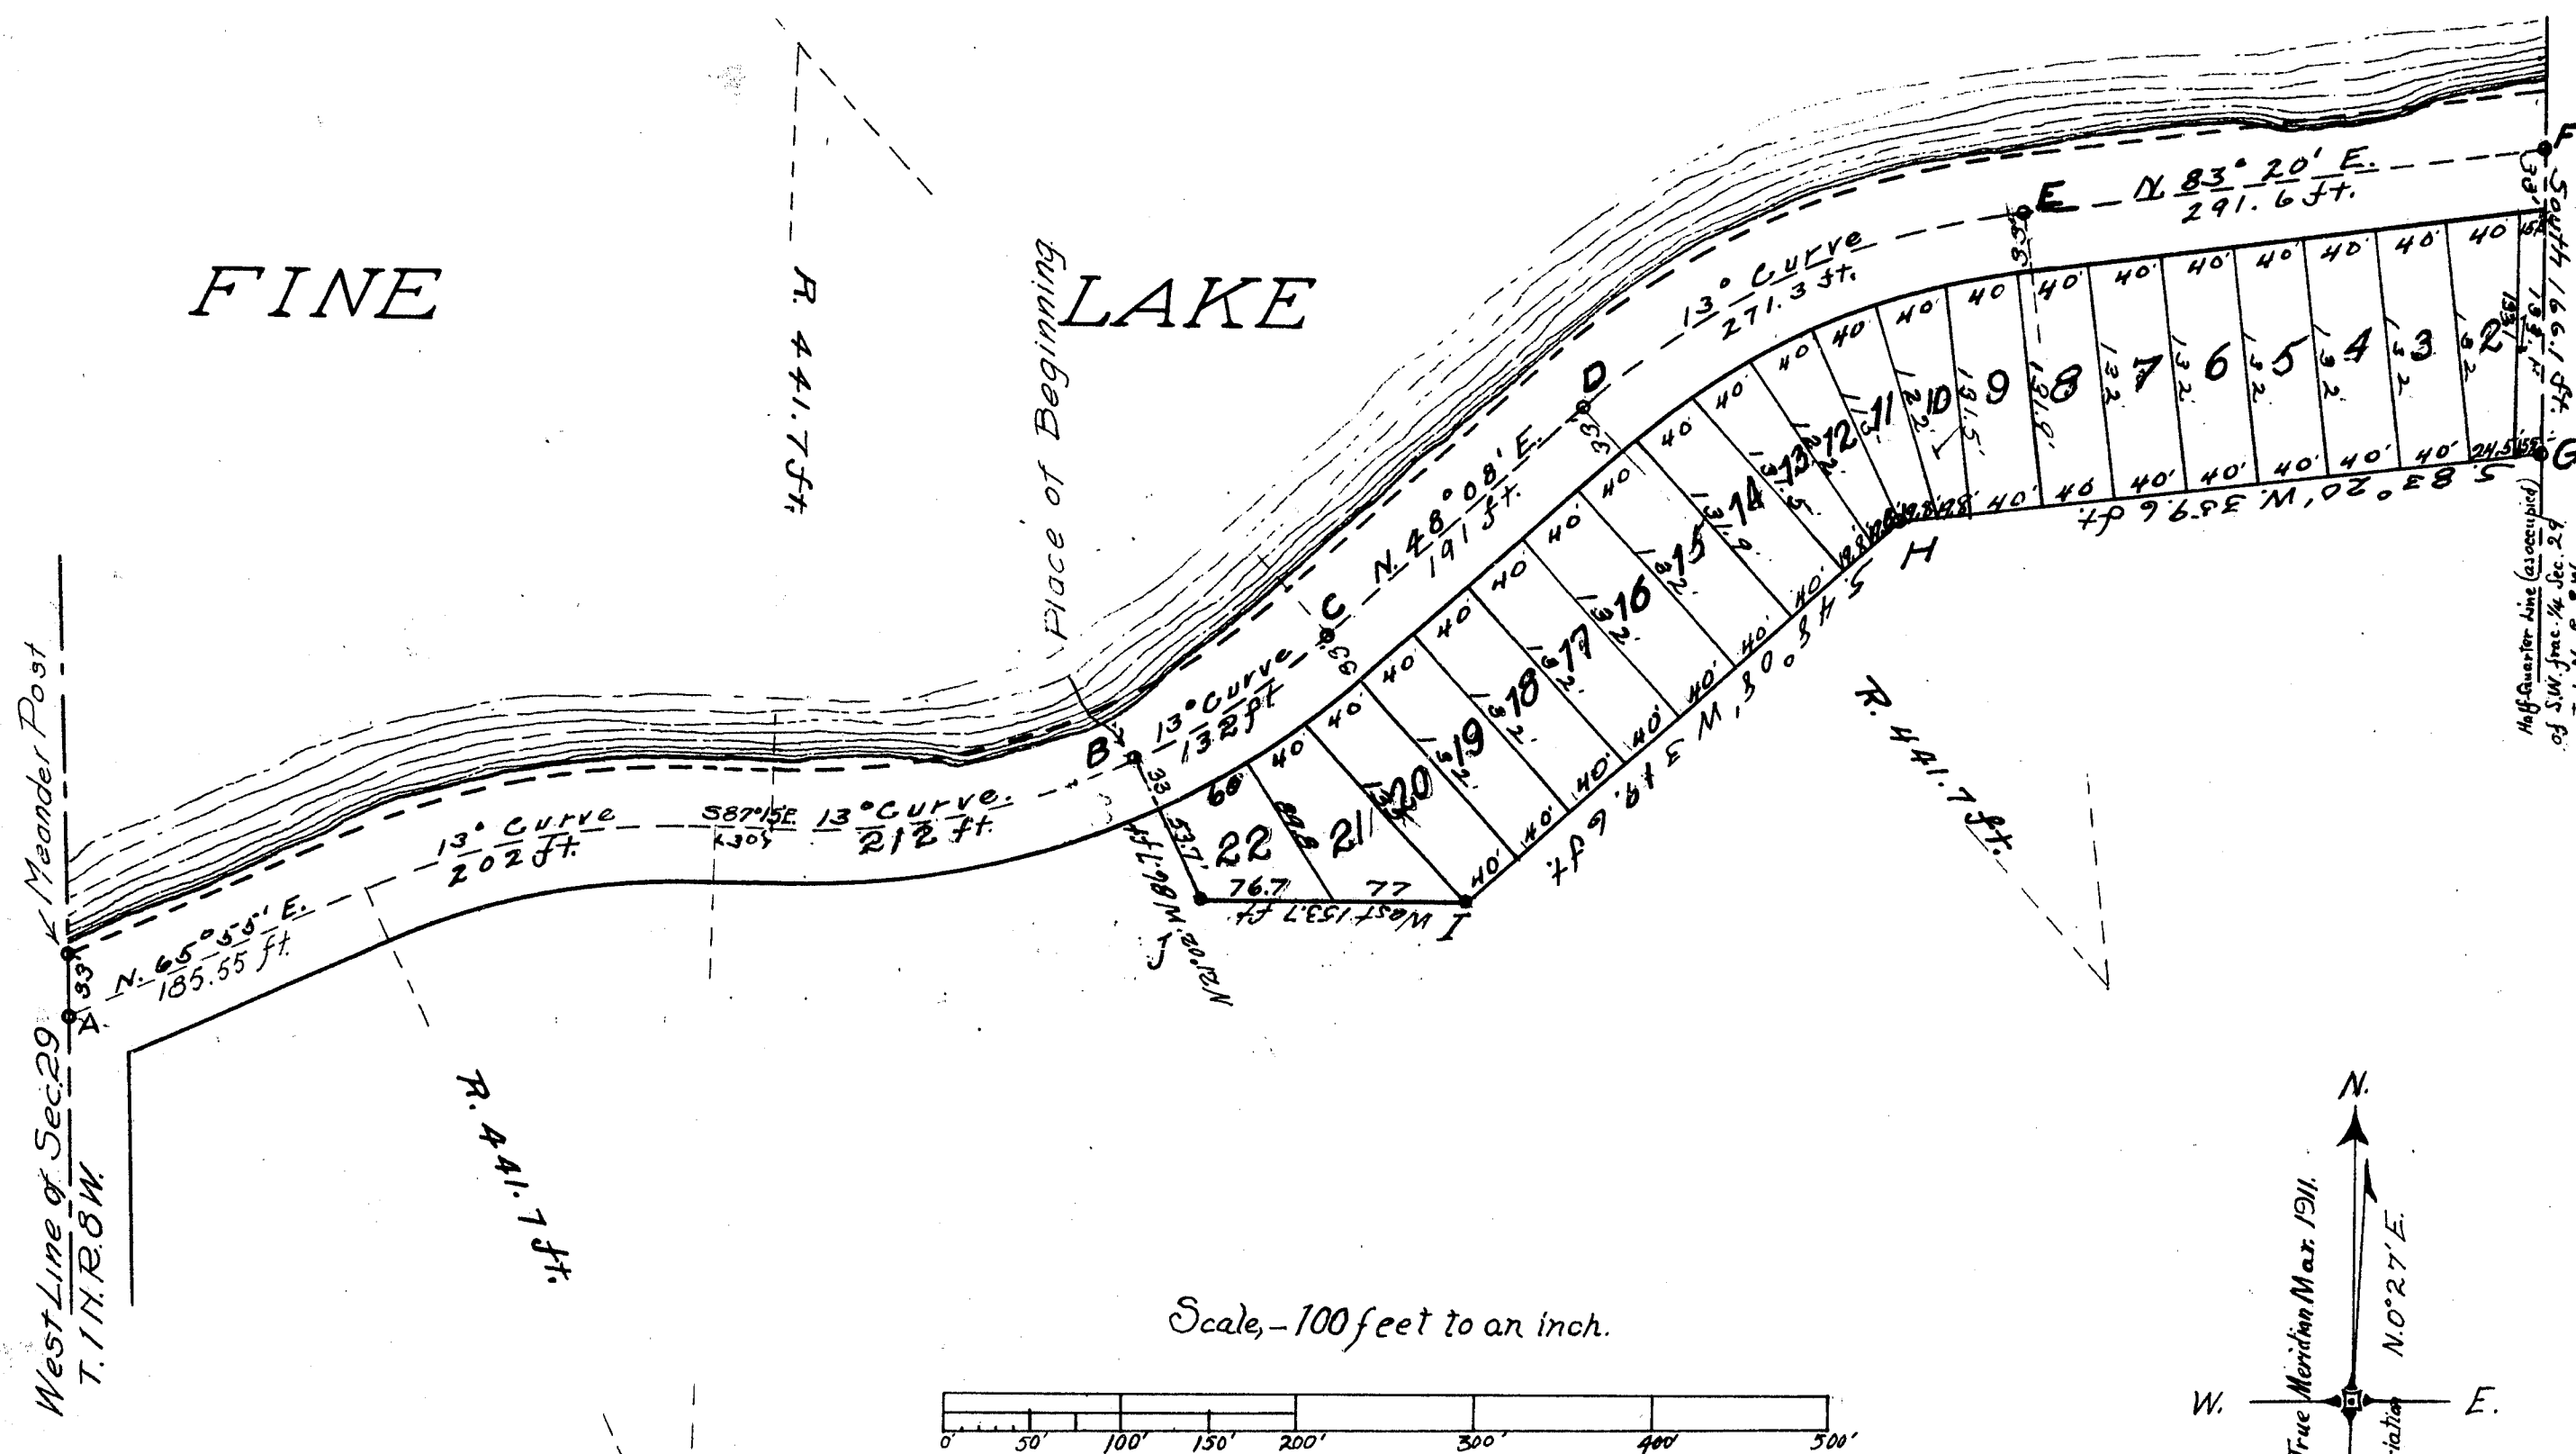

Examined and Approved
SEP 11 1911

Bro. S. Hauer
Deputy Auditor General.

SHORE ACRES AT FINE LAKE Johnstown Township, Barry County, Michigan

HARLAN K. WHITNEY, Civil Engineer

DEDICATION

KNOW ALL MEN BY THESE PRESENTS, that we, HARRY BRININSTOOL and MYRA BRININSTOOL, his wife, of the Township of Johnstown, Barry County, Michigan, holding by entireties, as proprietors, have caused the land embraced in the annexed plat to be surveyed, laid out and platted, to be known as "SHORE ACRES"; and that the highway as shown on said plat is hereby dedicated to the use of the public.

Signed, Sealed and Delivered in presence of:

Mary A. Putnam.....*Harry Brininstool* (L. S.)
Gulah Giffard.....*Mrs. Myra Brininstool* (L. S.)
STATE OF MICHIGAN, } ss.
COUNTY OF Barry, }
On this 24th day of July, 1911, before me, Justice of the Peace, and for said County, personally appeared HARRY BRININSTOOL and MYRA BRININSTOOL, his wife, to me personally known to be the persons who executed this plat, and they each acknowledged the same to be their free act and deed.

A. E. Breese

Notary Public Barry County, Michigan
Justice of the Peace
My Commission Expires.....

DESCRIPTION OF LAND PLATTED

The land embraced in the annexed plat of "SHORE ACRES" is all that part of the west fractional half of the southwest fractional quarter of section 29 of town 1, north, range 8 west (Johnstown Township), Barry County, Michigan, described as follows: to-wit:—
Beginning at a point "B" in the center of the highway running along the southerly shore of Fine Lake, which said place of beginning (B) is located as follows:
Commencing at a point on the West line of said Section 29, distant 33 feet South of the meander post on said line on the South side of Fine Lake; Running thence North 65° 55' E., 185.55 feet; Thence on a 13 degree curve to the right 202 feet; Thence S. 87° 15' E., 30 feet; Thence on a 13 degree curve to the left 212 feet to said point "B", the place of beginning; Running thence from said place of beginning, on a continuation of said 13 degree curve to the left, 182 feet to point C; Thence N. 48° 8' E., 191 feet to D; Thence on a 13 degree curve to the right, 271.3 feet, to E; Thence N. 83° 20' E., 291.6 feet to F, on the half quarter line (as occupied) of the Southwest fractional quarter of said Section 29; Thence South along said half quarter line (as occupied), 166.1 feet to G; Thence S. 83° 20' W., 359.6 feet to "H"; Thence S. 48° 8' W., 319.6 feet to "I"; Thence West 153.7 feet to "J"; Thence N. 21° 2' W., 86.7 feet to place of beginning.

SURVEYOR'S CERTIFICATE

WE HEREBY CERTIFY, That the Plat hereon delineated, is a correct one, and that permanent monuments consisting of Iron Pipe Stakes about 2 feet long and one inch in diameter, have been planted as thereon shown, at all angles and all points of curve in the boundaries of the land platted, and at all points marked thus O

Arthur H. Chase.....*Harlan K. Whitney*
Surveyor.....Civil Engineer

WITNESS TO MONUMENTS

"A", 20 in. Red Oak, bears N. 26° E., 30 feet distant. 12 in. Red Oak, S. 72° 30' E., 36 feet.
"B", 6 in. Black Oak, S. 55° E., 37½ feet. 6 in. Hickory, S. 6° W., 77 feet. "F", 36 in. Black Oak, S. 79° E., 83 feet. SW corner Turner's Pavilion, North 33 feet.

I HEREBY CERTIFY, That this Plat was approved by the Township Board of Johnstown Township, on the 3rd day of June, A. D., 1911.

Don D. Putnam
Township Clerk

OFFICE OF COUNTY TREASURER

BARRY COUNTY

I Hereby Certify, That there are ^{Hastings, Mich., Aug. 1 1911.} no tax liens or titles held by the State on the lands described below, and that there are no tax liens or titles held by individuals on said lands, and that the taxes on said lands for the five years preceding the first day of August, 1911, are all paid as shown by the records of this office. This certificate does not apply to taxes, if any, now in process of collection by township, city or village collecting officers.

DESCRIPTION.	SECTION	TOWN.	RANGE.	ACRES.
West fractional 1/2 of Southwest fractional 1/4 of Sec. 29 Town 1 North of 8 West.	29	1 North	8 West	

Harlan K. Whitney
County Treasurer.

COPY
REGISTER'S OFFICE, ss.
Barry County
PLAT OF
Shore Acres at Fine Lake
WAR RECORDED TRUE
SEP 12 1911
A. D. 1911 AT 3 O'CLOCK
P. M. IN BOOK 2 OF PLATS
BY *C. M. Danks*
REGISTER OF DEEDS
ORIGINAL ON FILE

I hereby certify that this copy is a true copy of the MAP or PLAT forwarded the Register of Deeds for recording.

Compared SEP 12 1911
Bro. S. Hauer
Deputy Auditor General.


Filed in Auditor General's Dep't
SEP 15 1911

Bro. S. Hauer
Deputy Auditor General.

14444

FINE

LAKE

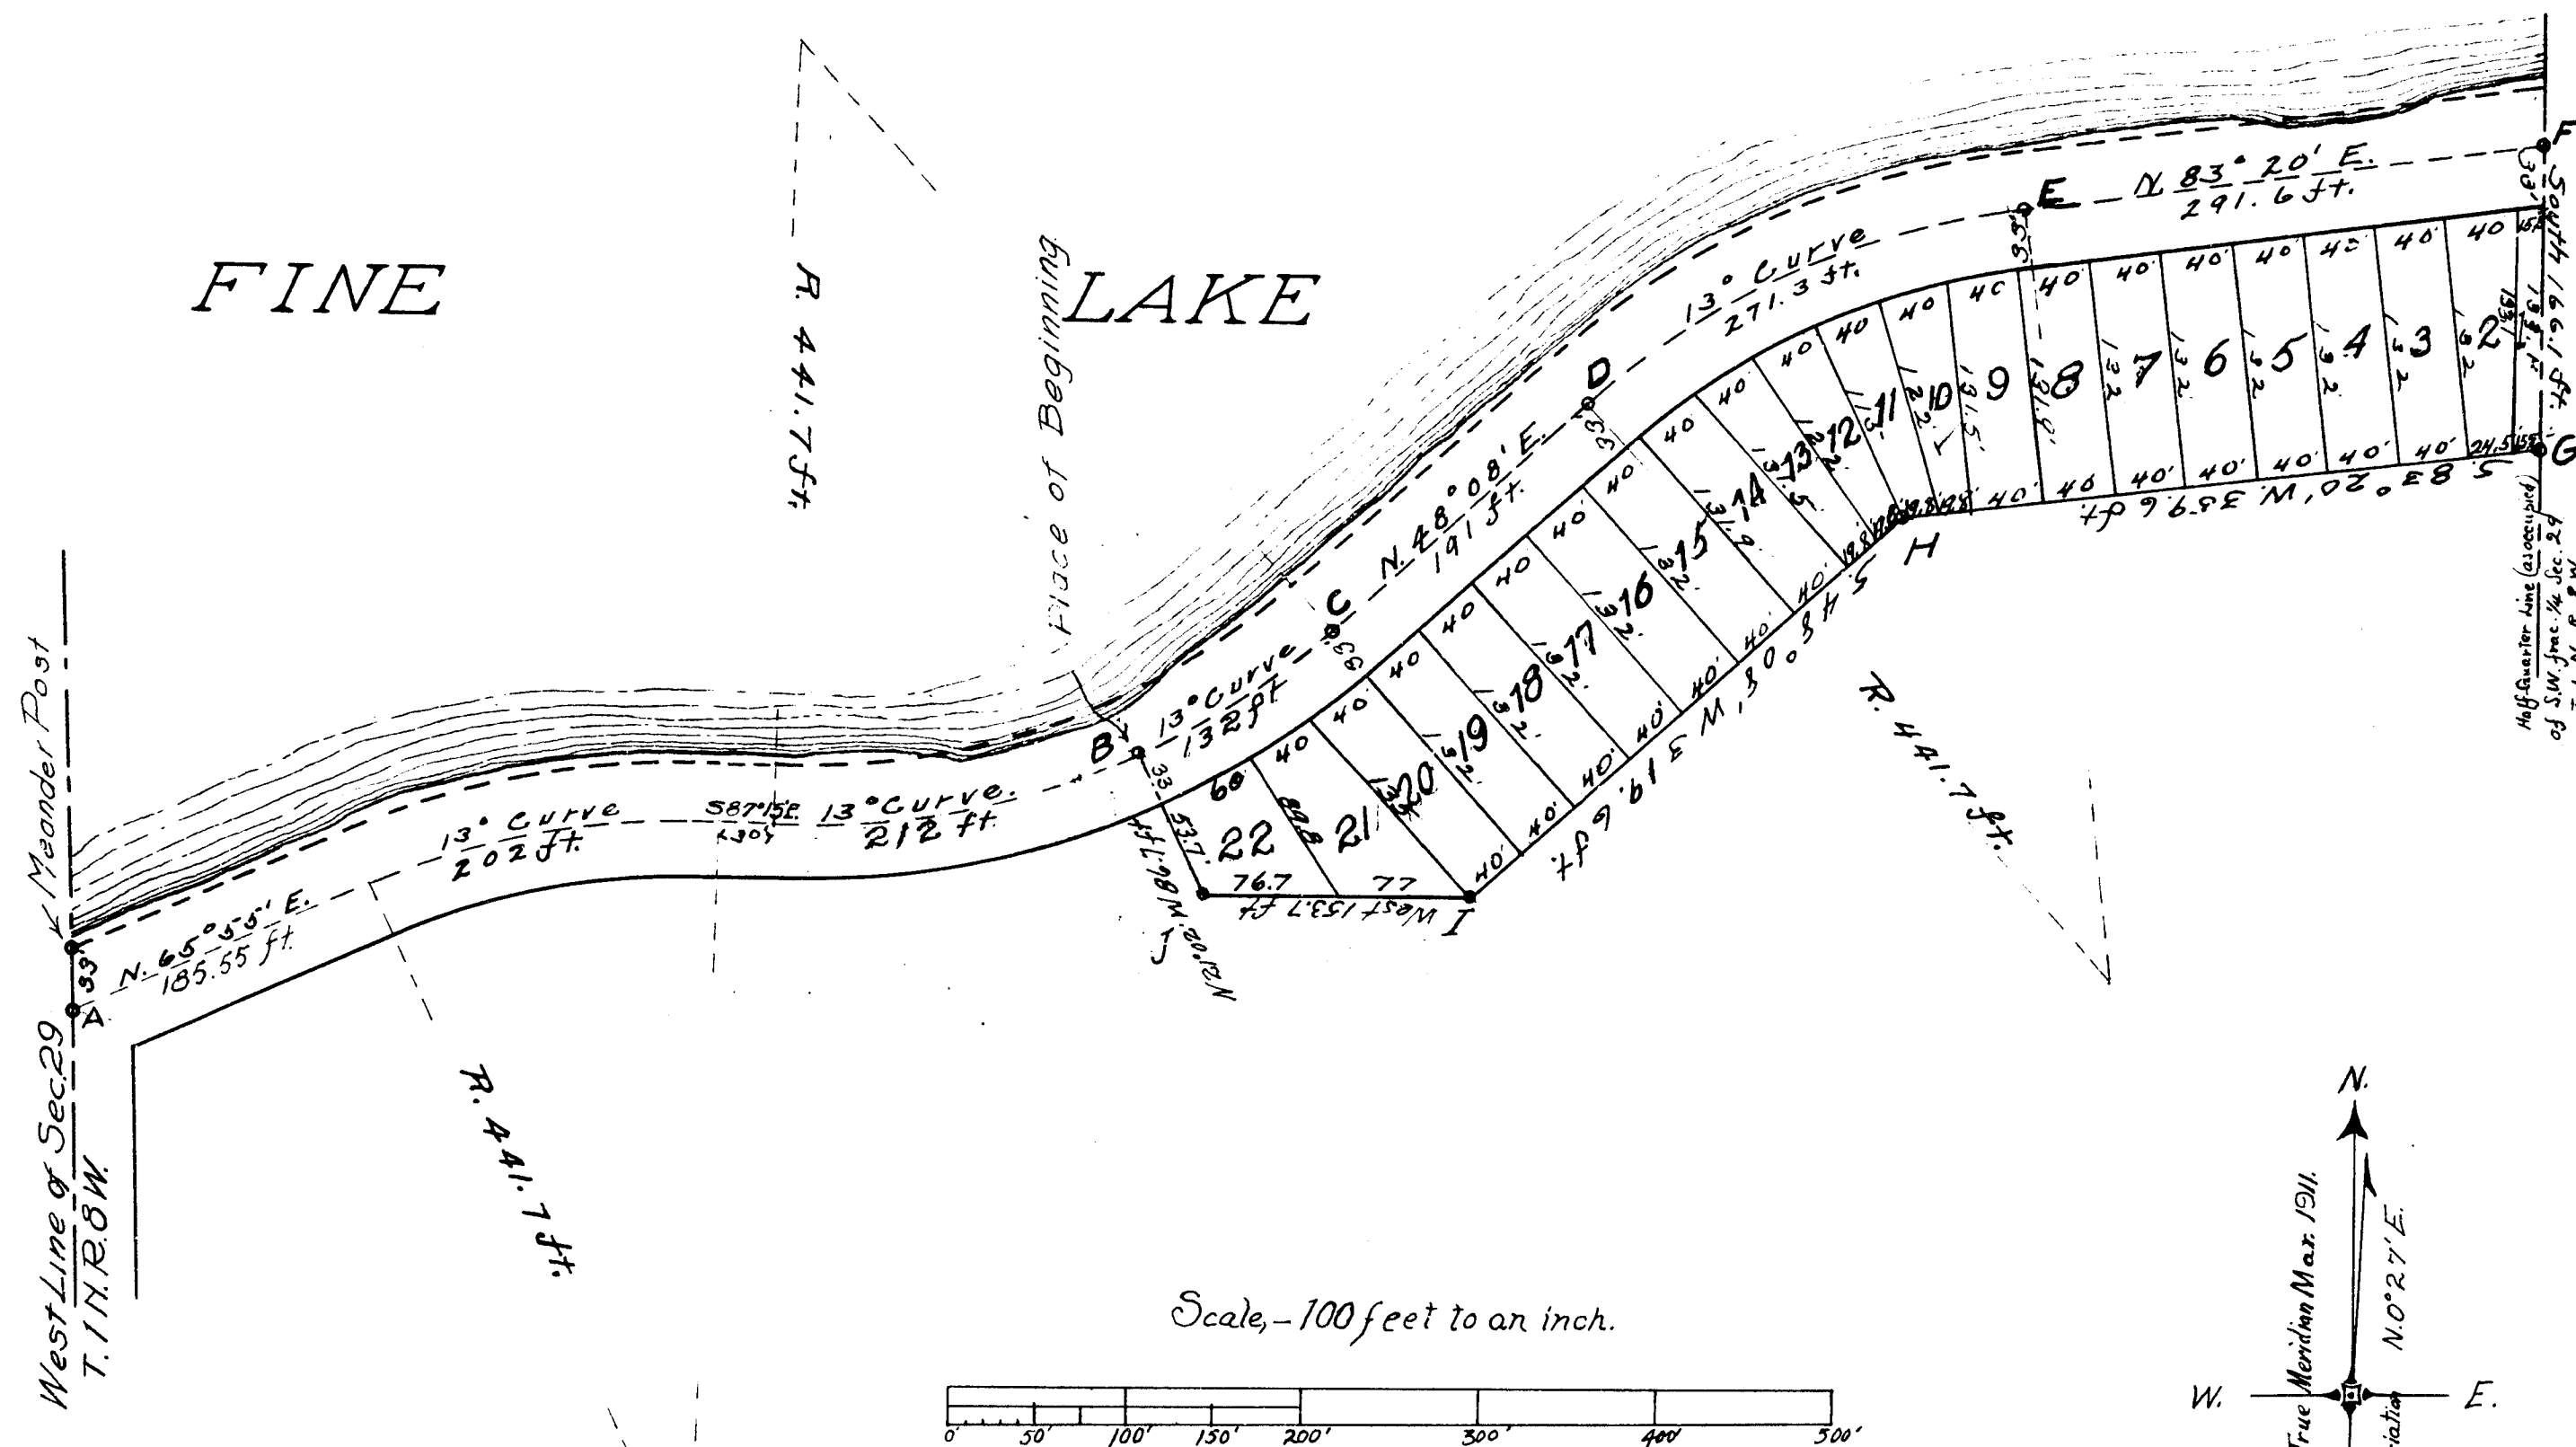

SEP 11 1911

Geo. S. Hansen
Deputy Auditor General

SHORE ACRES AT FINE LAKE

Johnstown Township, Barry County, Michigan

HARLAN K. WHITNEY, Civil Engineer

DEDICATION

KNOW ALL MEN BY THESE PRESENTS, that we, HARRY BRININSTOOL and MYRA BRININSTOOL, his wife, of the Township of Johnstown, Barry County, Michigan, holding by entirety, as proprietors, have caused the land embraced in the annexed plat to be surveyed, laid out and platted, to be known as "SHORE ACRES"; and that the highway as shown on said plat is hereby dedicated to the use of the public.

Signed, Sealed and Delivered in presence of:

Mary A. Putnam Harry Brininstool (L. S.)
Juliah Giffard Mrs. Myra Brininstool (L. S.)

STATE OF MICHIGAN } ss.
COUNTY OF Barry }
On this 24th day of July, 1911, before me, Justice of the Peace, HARRY BRININSTOOL and MYRA BRININSTOOL, his wife, to me personally known to be the persons who executed this plat, and they each acknowledged the same to be their free act and deed.

A. E. Breece
Notary Public Barry County, Michigan
My Commission Expires

DESCRIPTION OF LAND PLATTED

The land embraced in the annexed plat of "SHORE ACRES" is all that part of the west fractional half of the southwest fractional quarter of section 29 of town 1, north, range 8 west (Johnstown Township), Barry County, Michigan, described as follows: to-wit:—
Beginning at a point "B" in the center of the highway running along the southerly shore of Fine Lake, which said place of beginning (B) is located as follows:
Commencing at a point on the West line of said Section 29, distant 33 feet South of the meander post on said line on the South side of Fine Lake; Running thence North 65° 55' E., 185.55 feet; Thence on a 13 degree curve to the right 202 feet; Thence S. 87° 15' E., 30 feet; Thence on a 13 degree curve to the left 218 feet to said point "B", the place of beginning. Running thence from said place of beginning, on a continuation of said 13 degree curve to the left, 182 feet to point C; Thence N. 48° 8' E., 191 feet to D; Thence on a 13 degree curve to the right, 271.3 feet, to E; Thence N. 83° 20' E., 291.6 feet to F, on the half quarter line (as occupied) of the Southwest fractional quarter of said Section 29; Thence South along said half quarter line (as occupied), 166.1 feet to G; Thence S. 83° 20' W., 359.6 feet to "H"; Thence S. 48° 8' W., 319.6 feet to "I"; Thence West 153.7 feet to "J"; Thence N. 21° 2' W., 86.7 feet to place of beginning.

SURVEYOR'S CERTIFICATE

WE HEREBY CERTIFY, That the Plat hereon delineated, is a correct one, and that permanent monuments consisting of Iron Pipe Stakes about 2 feet long and one inch in diameter, have been planted as thereon shown, at all angles and all points of curve in the boundaries of the land platted, and at all points marked thus O

Arthur H. Chase Harlan K. Whitney
Surveyor Civil Engineer

WITNESS TO MONUMENTS

"A", 20 in. Red Oak, bears N. 26° E., 30 feet distant. 12 in. Red Oak, S. 72° 30' E., 36 feet.
"B", 6 in. Black Oak, S. 55° E., 37½ feet. 6 in. Hickory, S. 6° W., 77 feet. "F", 36 in. Black Oak, S. 79° E., 83 feet. SW. corner Turner's Pavilion, North 33 feet.

I HEREBY CERTIFY, That this Plat was approved by the Township Board of Johnstown Township, on the 3rd day of June, 1911.

Don D. Putnam
Township Clerk

OFFICE OF COUNTY TREASURER

BARRY COUNTY

I Hereby Certify, That there are no tax liens or titles held by the State on the lands described below, and that there are no tax liens or titles held by individuals on said lands, and that the taxes on said lands for the five years preceding the first day of August, 1911, are all paid as shown by the records of this office.
This certificate does not apply to taxes, if any, now in process of collection by township, city or village collecting officers.

DESCRIPTION.	SECTION	TOWN.	RANGE.	ACRES.
West fractional 1/2 of Southwest fractional 1/4 of Sec. 29 Town 1 North of 8 West	29	1 North	8 West	

Harlan K. Whitney
County Treasurer

COPY
REGISTER'S OFFICE.
Barry County
PLAT OF
Shore Acres
WAS RECORDED THIS 13 DAY OF
SEP 11 1911 AT 3 O'CLOCK
P. M. IN BOOK 2 OF PLATS
BY PAOR C. M. Backus
REGISTER OF DEEDS
ORIGINAL ON FILE

I hereby certify that this copy is a true copy of the MAP or PLAT forwarded the Register of Deeds for recording.

SEP 12 1911
Geo. S. Hansen
Deputy Auditor General.

Filed in Auditor General's Dep't
SEP 15 1911

Thos. F. Hanson
Deputy Auditor General.

14444