

Examined and Approved
OCT 19 1912


Lee C. Plaster
Deputy Auditor General

Prairieville Township, Barry County, Michigan

On east shore of Pine Lake,

Cottage Lots Platted for Mrs. Ella Frost

Walter Heath - Delineator

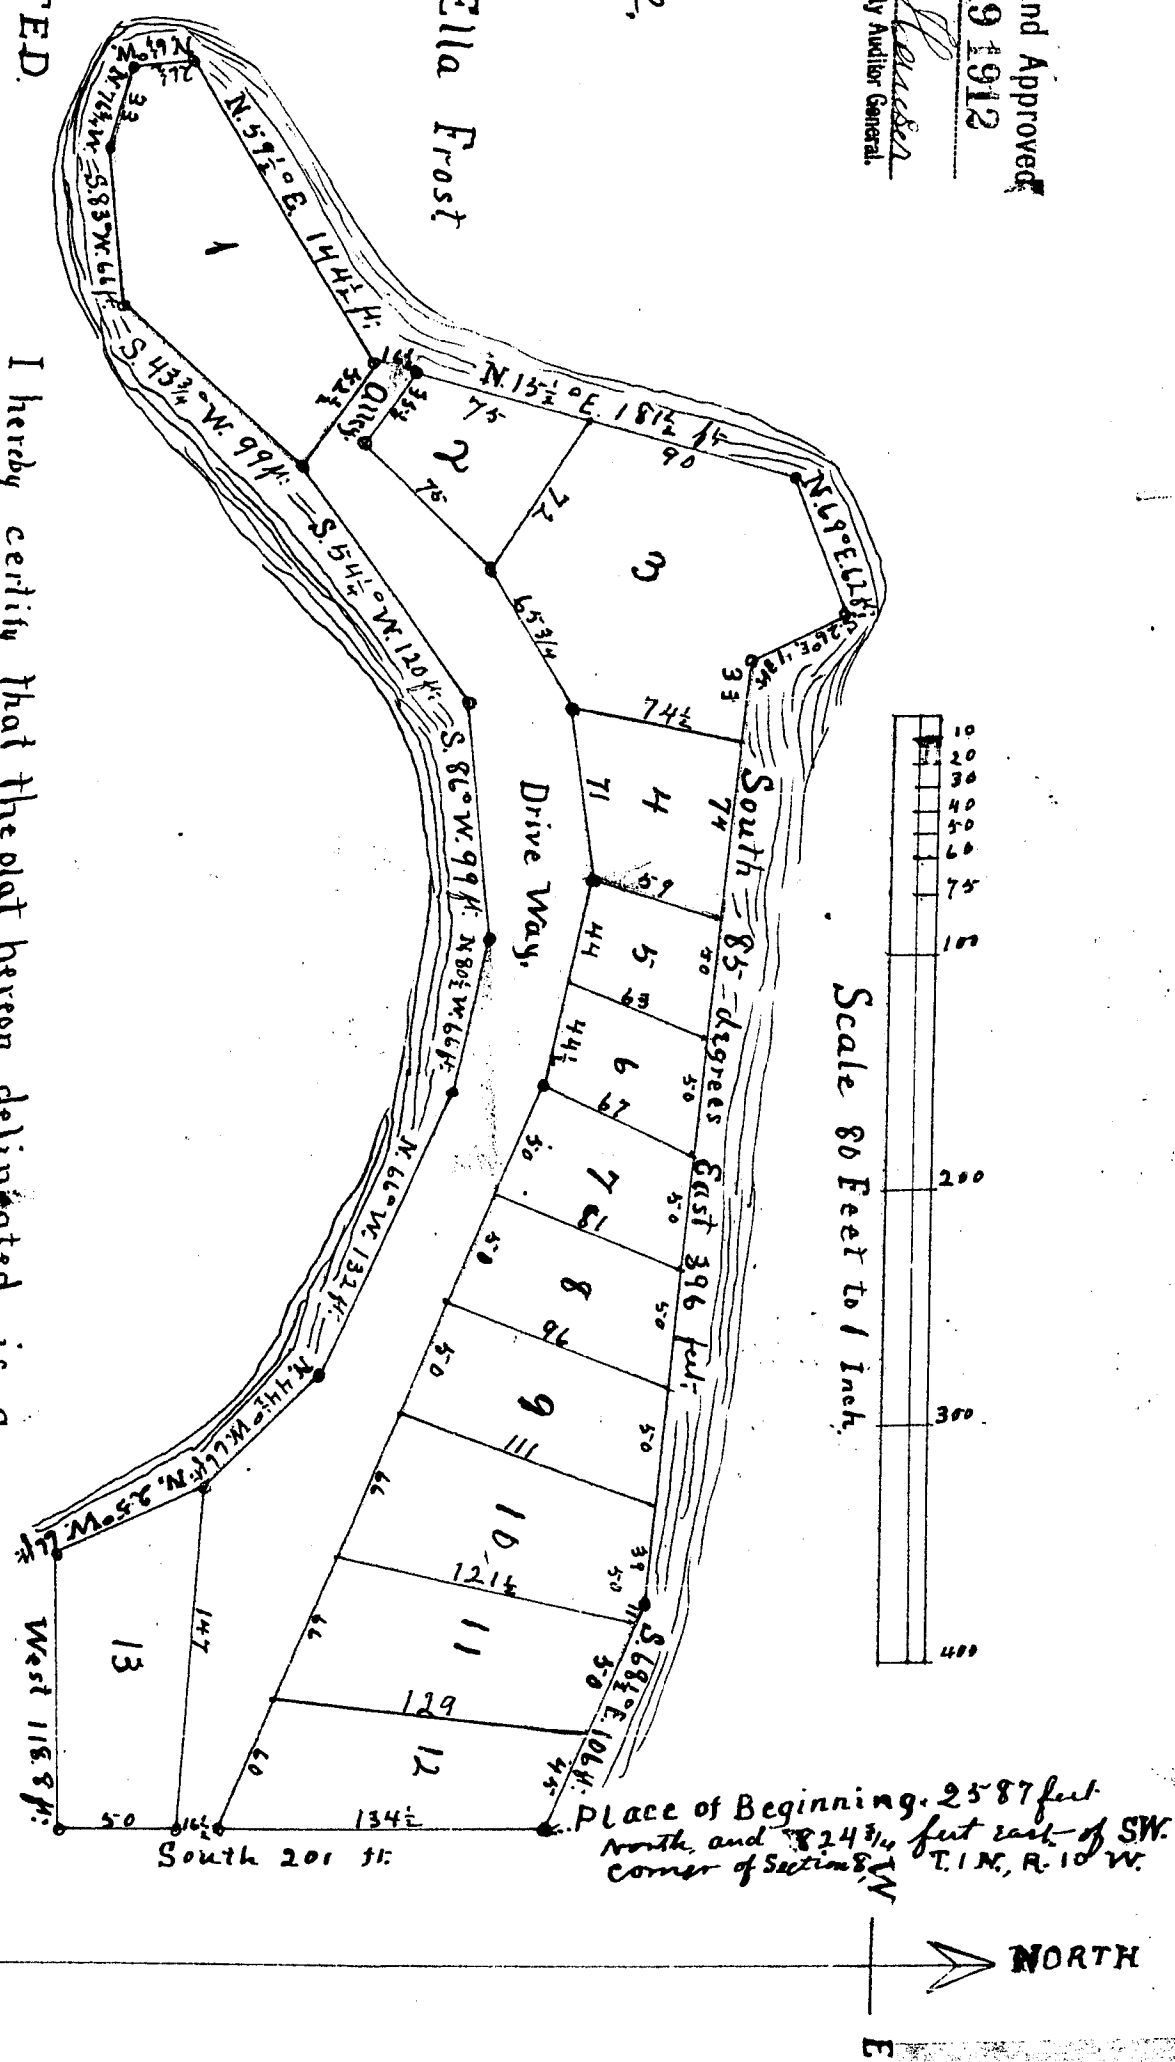

DESCRIPTION OF LAND PLATTED

The land embraced in the annexed plat of ENGLEWOOD is described as follows:-- Beginning on shore of Pine Lake at a point 2587 feet north and 824 3/4 feet east of corner to sections 7-8-17-18 in township N#1 north of range N#10 west, thence, by metes bounds and courses,

South 201 feet to southeast corner
Thence West 118 3/4 " to shore of lake, thence
along shore of lake

The above plat according to foregoing description, is approved
by the township board of Prairieville.

Walter Heath Surveyor

Edward A. Parker Registrar

Wm. Armstrong Clerk

And. C. Hughes Justice

EXPLANATION-- Lots are numbered by large figures in center. Smaller figures on lines marking lot boundaries denote length of such lines in feet.

DEDICATION-- KNOW ALL MEN by these Presents, That I, Ella Frost, as proprietor, have caused the land embraced in the annexed Plat to be surveyed laid out and platted, to be known as Englewood, a plat that the driveway and alley as shown on said plat, are hereby dedicated to the use of the public.

Signed and sealed in presence of
Grant Dycker
Alfred H. Williams
} *Ella Frost* [Seal]

Office of County Treasurer
Barry County

Hastings Mich. Sept- 5th 1912.

I Hereby Certify That ~~there~~ there are no tax liens or titles held by the State on lands covered by above description, and that there are no tax liens or titles held by individuals on said lands, and that all taxes on said lands for the five years preceding the 12th day of August 1912 are fully paid, as shown by the records of this office.

Lesander Rams, County Treasurer,

STATE OF MICHIGAN

County of Barry } ss

On this 12th day of August 1912 before me, a Notary Public in and for said county, personally came the above named Ella Frost known to me to be the person who executed the above dedication, and acknowledged the same to be her free act and deed.

Edward C. Sharpe, Notary Public
My Commission Expires Mar. 14, 1914.

COPY
REGISTERED OFFICE,
Barry County, Mich.
FILED
OCT 21 1912
DATE OF
A. D. 12 12 1912
BY
[Signature]
ORIGINAL ON FILE

I hereby certify that this copy is a true copy of the Map or Plat forwarded the Registrar of Deeds for recording.
OCT 21 1912
Geo. S. Howell
Deputy Auditor General.

Filed in Auditor General's Dep't
OCT 24 1912
Geo. S. Howell
Deputy Auditor General.

STATE OF MICHIGAN
County of Barry ss

We, ~~the~~ County Clerk, and ~~the~~ Chairman of the Board of Supervisors of said county, hereby certify that the within plat of Englewood was approved by resolution at a meeting held on the ~~12~~ day of January A.D. 1913.

Ray Lindner Clerk
James H. Young Chairman

Examined and Approved

OCT 19 1912

W. C. H. H. H.


Deputy Auditor General

Prairieville Township, Barry County Michigan.

On east shore of Pine Lake.

Cottage Lots platted for Mrs. Ella Frost

Walter Neath - Delineator.

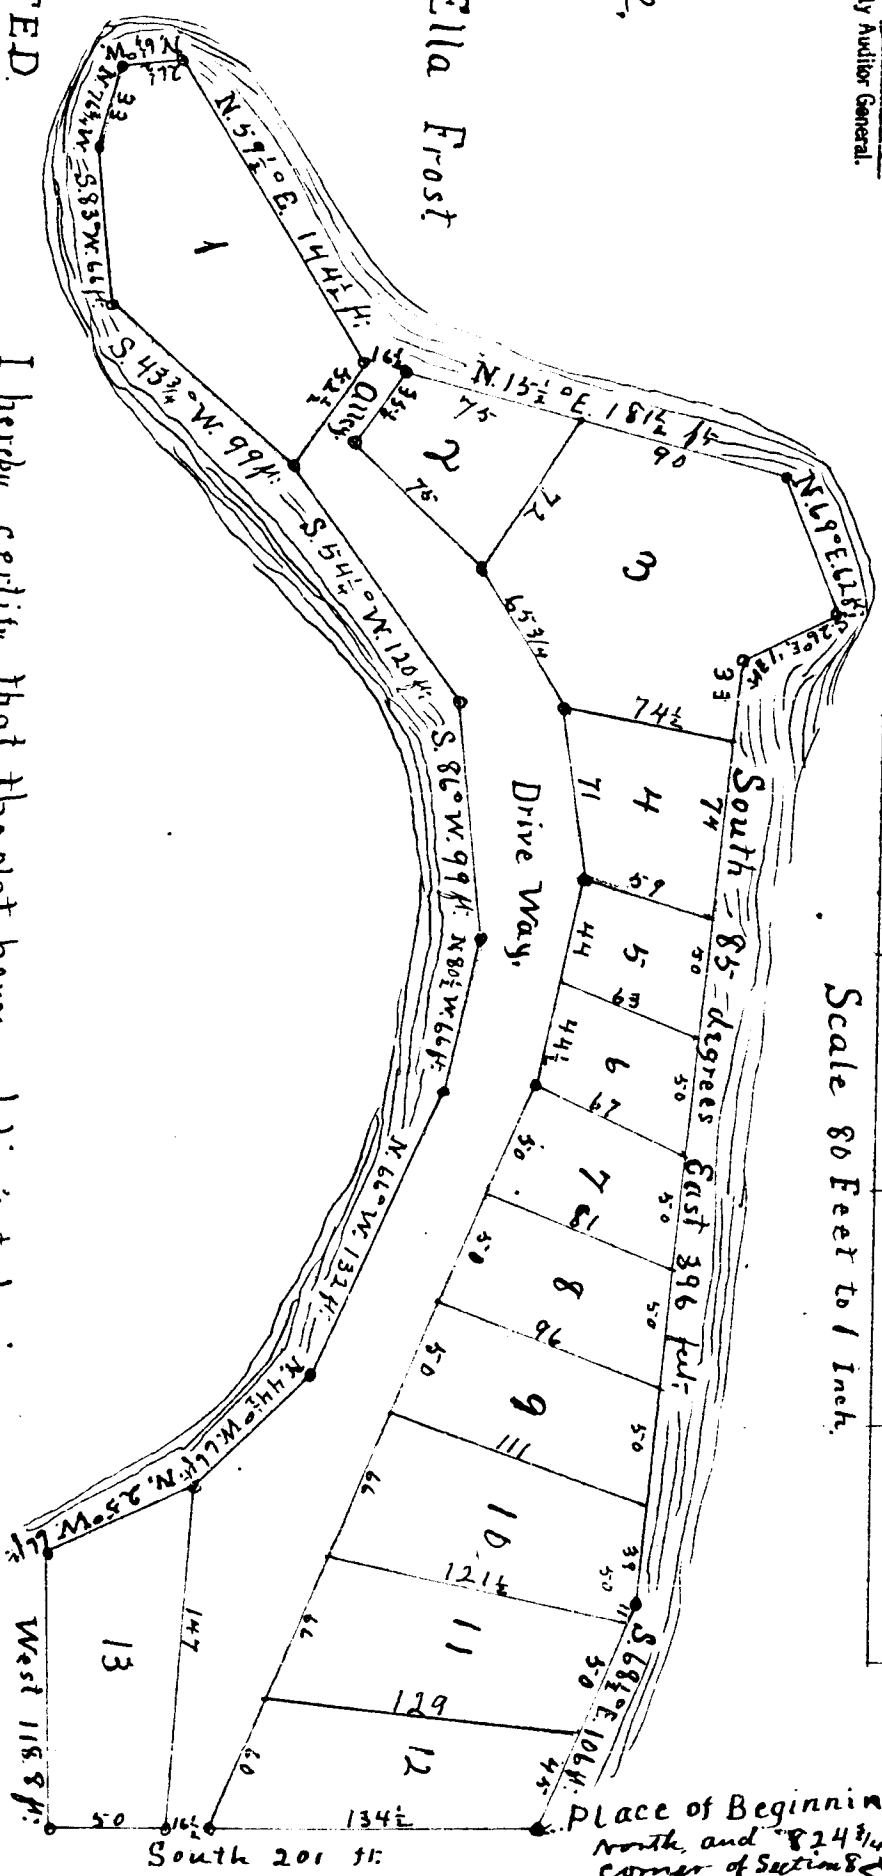

Place of Beginning. 2587 feet North and 824 1/2 feet east of SW. Corner of Section 8, T. 1 N., R. 10 W.

NORTH
E

14446

DESCRIPTION OF LAND PLATTED

The land embraced in the annexed plat of ENGLEWOOD is described as follows:- Beginning on shore of Pine Lake at a point 2587 feet north and 824 1/2 feet east of corner to sections 7-8-17-18 in township N#1 north of range N#10 west, thence, by metes bounds and courses,

South 201 feet to southeast corner of West 118 1/2 " to shore of lake, thence along shore of lake

N 23° W 66
N 44 1/2° W 66
N 6° W 132
N 80 1/2° W 66
S 86° W 99
S 54 1/2° W 120
S 43 1/2° W 99
S 83° W 66
N 76° W 33
N 6 1/2° W 26 1/2
N 59 1/2° E 144 1/2
N 15 1/2° E 181 1/2
S 26° E 62
S 26° E 43
S 85° E 396
S 65 1/2° E 106

to northeast corner and Place of Beginning. The same being in southwest fractional quarter of section eight in Township of Prairieville Barry county Michigan and containing 120 and 23 Acres.

The above plat according to foregoing description, is approved by the township board of Prairieville.

Edward A. Parker, Supervisor
Wm. Sanderson, Clerk
Jas. C. Hughes, Justice

EXPLANATION—Lots are numbered by large figures in center. Smaller figures on lines marking lot boundaries denote length of such lines in feet.

DEDICATION.—KNOW ALL MEN by these presents, That I Ella Frost as Proprietor have caused the land embraced in the annexed Plat to be surveyed laid out and platted to be known as ENGLEWOOD, and that the driveway and alley as shown on said plat are hereby dedicated to the use of the public.

Signed and sealed in presence of
Ella Frost [Seal]
Alfred H. Williams

Office of County Treasurer
Barry County.

Hastings Mich. Sept. 5th 1912.

I Hereby Certify That there are no tax liens or titles held by the State on lands covered by above description, and that there are no tax liens or titles held by individuals on said lands, and that all taxes on said lands for the five years preceding the 12th day of August 1912 are fully paid as shown by the records of this office.

Scander Ream, County Treasurer.

STATE OF MICHIGAN
County of Barry ss

We, Ray Anderson, County Clerk, and Wm. Sanderson, Chairman of the Board of Supervisors of said county, hereby certify that the within plat of Englewood was approved by resolution at a meeting held on the 20 day of January A.D. 1913.

Ray Anderson, Clerk
Wm. Sanderson, Chairman

STATE OF MICHIGAN
County of Barry ss

On this 12th day of August 1912 before me, a Notary Public in and for said county, personally came the above named Ella Frost known to me to be the person who executed the above dedication, and acknowledged the same to be her free act and deed.

Wm. C. Sharpe, Notary Public
My Commission expires Nov. 14, 1914.

RECEIVED
Barry County
OCT 21 1912
W. C. H. H. H.
Deputy Auditor General

Filed in Auditor General's Office
OCT 21 1912
Wm. C. Sharpe
Deputy Auditor General