

The Andrews Addition  
TO THE

CITY of HASTINGS  
BARRY CO.  
MICHIGAN

14448

Examined and Approved  
AUG 13 1913

*Geo. J. Hawes*  
Deputy Auditor General

COPY  
REGISTERED OFFICE,  
BARRY COUNTY, MICH.  
FILED BY  
*Andrews Addition*  
DATE  
*Aug. 13 1913*  
CLERK IN CHARGE  
*W. J. Dett*  
OF BARRE  
*W. J. Dett*  
ORIGINAL ON FILE  
AUDITOR OF BARRE

I hereby certify that this  
copy is a true copy of the MAP  
or PLAT forwarded the Register  
of Deeds for recording.

Recorded AUG 13 1913

*W. J. Dett*  
Deputy Auditor General

Filed in Auditor General's Office  
AUG 18 1913

*Geo. J. Hawes*  
Deputy Auditor General

DESCRIPTION.

The land embraced in the annexed plat  
of the ANDREWS ADDITION to the City of  
Hastings is described as follows, Beginning  
at the south  $\frac{1}{4}$  post of section 8, town 3  
north, range 8 west, running thence due east  
on the section line 426 feet, thence N. 42°-  
30' E. 380 feet, thence on a 3° curve to the  
right 393 feet, thence north 293 feet, thence  
N. 89°-45' W. 976 feet to the north and  
south  $\frac{1}{4}$  line of said section 8, thence  
south along said  $\frac{1}{4}$  line 834.5 feet to place  
of beginning.

SURVEYORS CERTIFICATE.

I Herby Certify, That the plat herein  
delineated is a correct one and that per-  
manent monuments consisting of iron pipe  
1 1/2 inches by 2 1/2 feet have been planted at  
all points marked thus "O" being at the  
intersections of all streets, and of all  
angles in the boundaries of all land platted.

*Geo. J. Hawes*  
Surveyor.

BARRY CO. TREASURERS CERTIFICATE.

This is to certify that there are no  
tax liens, or titles held by the State, or  
any individuals against, and that all  
taxes on lands described in the annexed  
instrument, bearing Treasurers No. have  
been paid five years prior to the date  
thereof, according to the records of  
this office.

Dated, Hastings, Mich. June 27, A. D. 1913.

*Geo. J. Hawes*  
County Treasurer.

Presented to, and Approved, by the Common Council of the City  
of Hastings, on this 6th day of June A. D. 1913.

*Geo. J. Hawes*  
Mayor.

*W. J. Dett*  
Notary Public, Barry Co. Mich.

My commission expires April 18, 1915.

DEDICATION

Know All Men by these Presents, That  
we, *Andrews Addition*, as proprietor, and *Andrews Addition*,  
his wife, have caused the land embraced in the annexed  
plat to be surveyed, laid out, and platted, to be  
known as the ANDREWS ADDITION to the City of Hastings, Barry  
Co., Michigan, and that the streets as shown on said plat  
are hereby dedicated to the use of the public.

SIGNED and SEALED in  
PRESENCE of

*W. J. Dett*  
*Andrews Addition*

*Andrews Addition* [L.S.]  
*W. J. Dett* [L.S.]

STATE of MICHIGAN } ss.  
County of Barry

On this 6th day of  
June, 1913, before me, a Notary Public in and for  
said county, personally came the above named  
*Andrews Addition* and *Andrews Addition*, his wife, known  
to me to be the persons who executed the above  
dedication and they acknowledged the same to be their  
free act and deed.

# The Andrews Addition

12812  
14448

## CITY OF HASTINGS TO THE BARRY CO. MICHIGAN

Examined and Approved  
AUG 13 1913

*Geo. H. Harris*  
Deputy Auditor General

NOTARY PUBLIC, SS.  
COUNTY OF HASTINGS  
FILE NO. *15*  
DATE *Aug 13 1913*  
SUBSCRIBED AND FILED  
AUG 13 1913  
DEPUTY AUDITOR GENERAL

I hereby certify that this  
copy is a true copy of the Map  
of Plot forwarded the Register  
of Deeds for recording.  
Recorded AUG 13 1913  
*Geo. H. Harris*  
Deputy Auditor General

Filed in Auditor General's Office  
AUG 18 1913  
*Geo. H. Harris*  
Deputy Auditor General

### DESCRIPTION.

The land embraced in the annexed plat of the Andrews Addition to the City of Hastings is described as follows, Beginning at the south  $\frac{1}{4}$  post of section 8, town 3 north, range 8 west, running thence due east on the section line 426 feet, thence N. 42° 30' E. 380 feet, thence on a 3° curve to the right 393 feet, thence north 293 feet, thence N 89° 45' W. 976 feet to the north and south  $\frac{1}{4}$  line of said section 8, thence south along said  $\frac{1}{4}$  line 834.5 feet to place of beginning.

### SURVEYORS CERTIFICATE.

I Herby Certify, That the plat herein delineated is a correct one and that permanent monuments consisting of iron pipe 1 1/2 inches by 2 1/2 feet have been planted at all points marked thus "O" being at the intersections of all streets, and of all angles in the boundaries of all land platted.


*Geo. H. Harris*  
Surveyor

### BARRY CO. TREASURERS CERTIFICATE.

This is to certify that there are no tax liens, or titles held by the State, or any individuals against, and that all taxes on lands described in the annexed instrument, bearing Treasurers No. have been paid five years prior to the date thereof according to the records of this office.

Dated, Hastings, Mich. *Aug 27* A. D. 1913.  
*Geo. H. Harris*  
County Treasurer

Presented to, and Approved, by the Common Council of the City  
of Hastings, on this *6th* day of *June* A. D. 1913  
*Chas. M. Patten* Clerk.

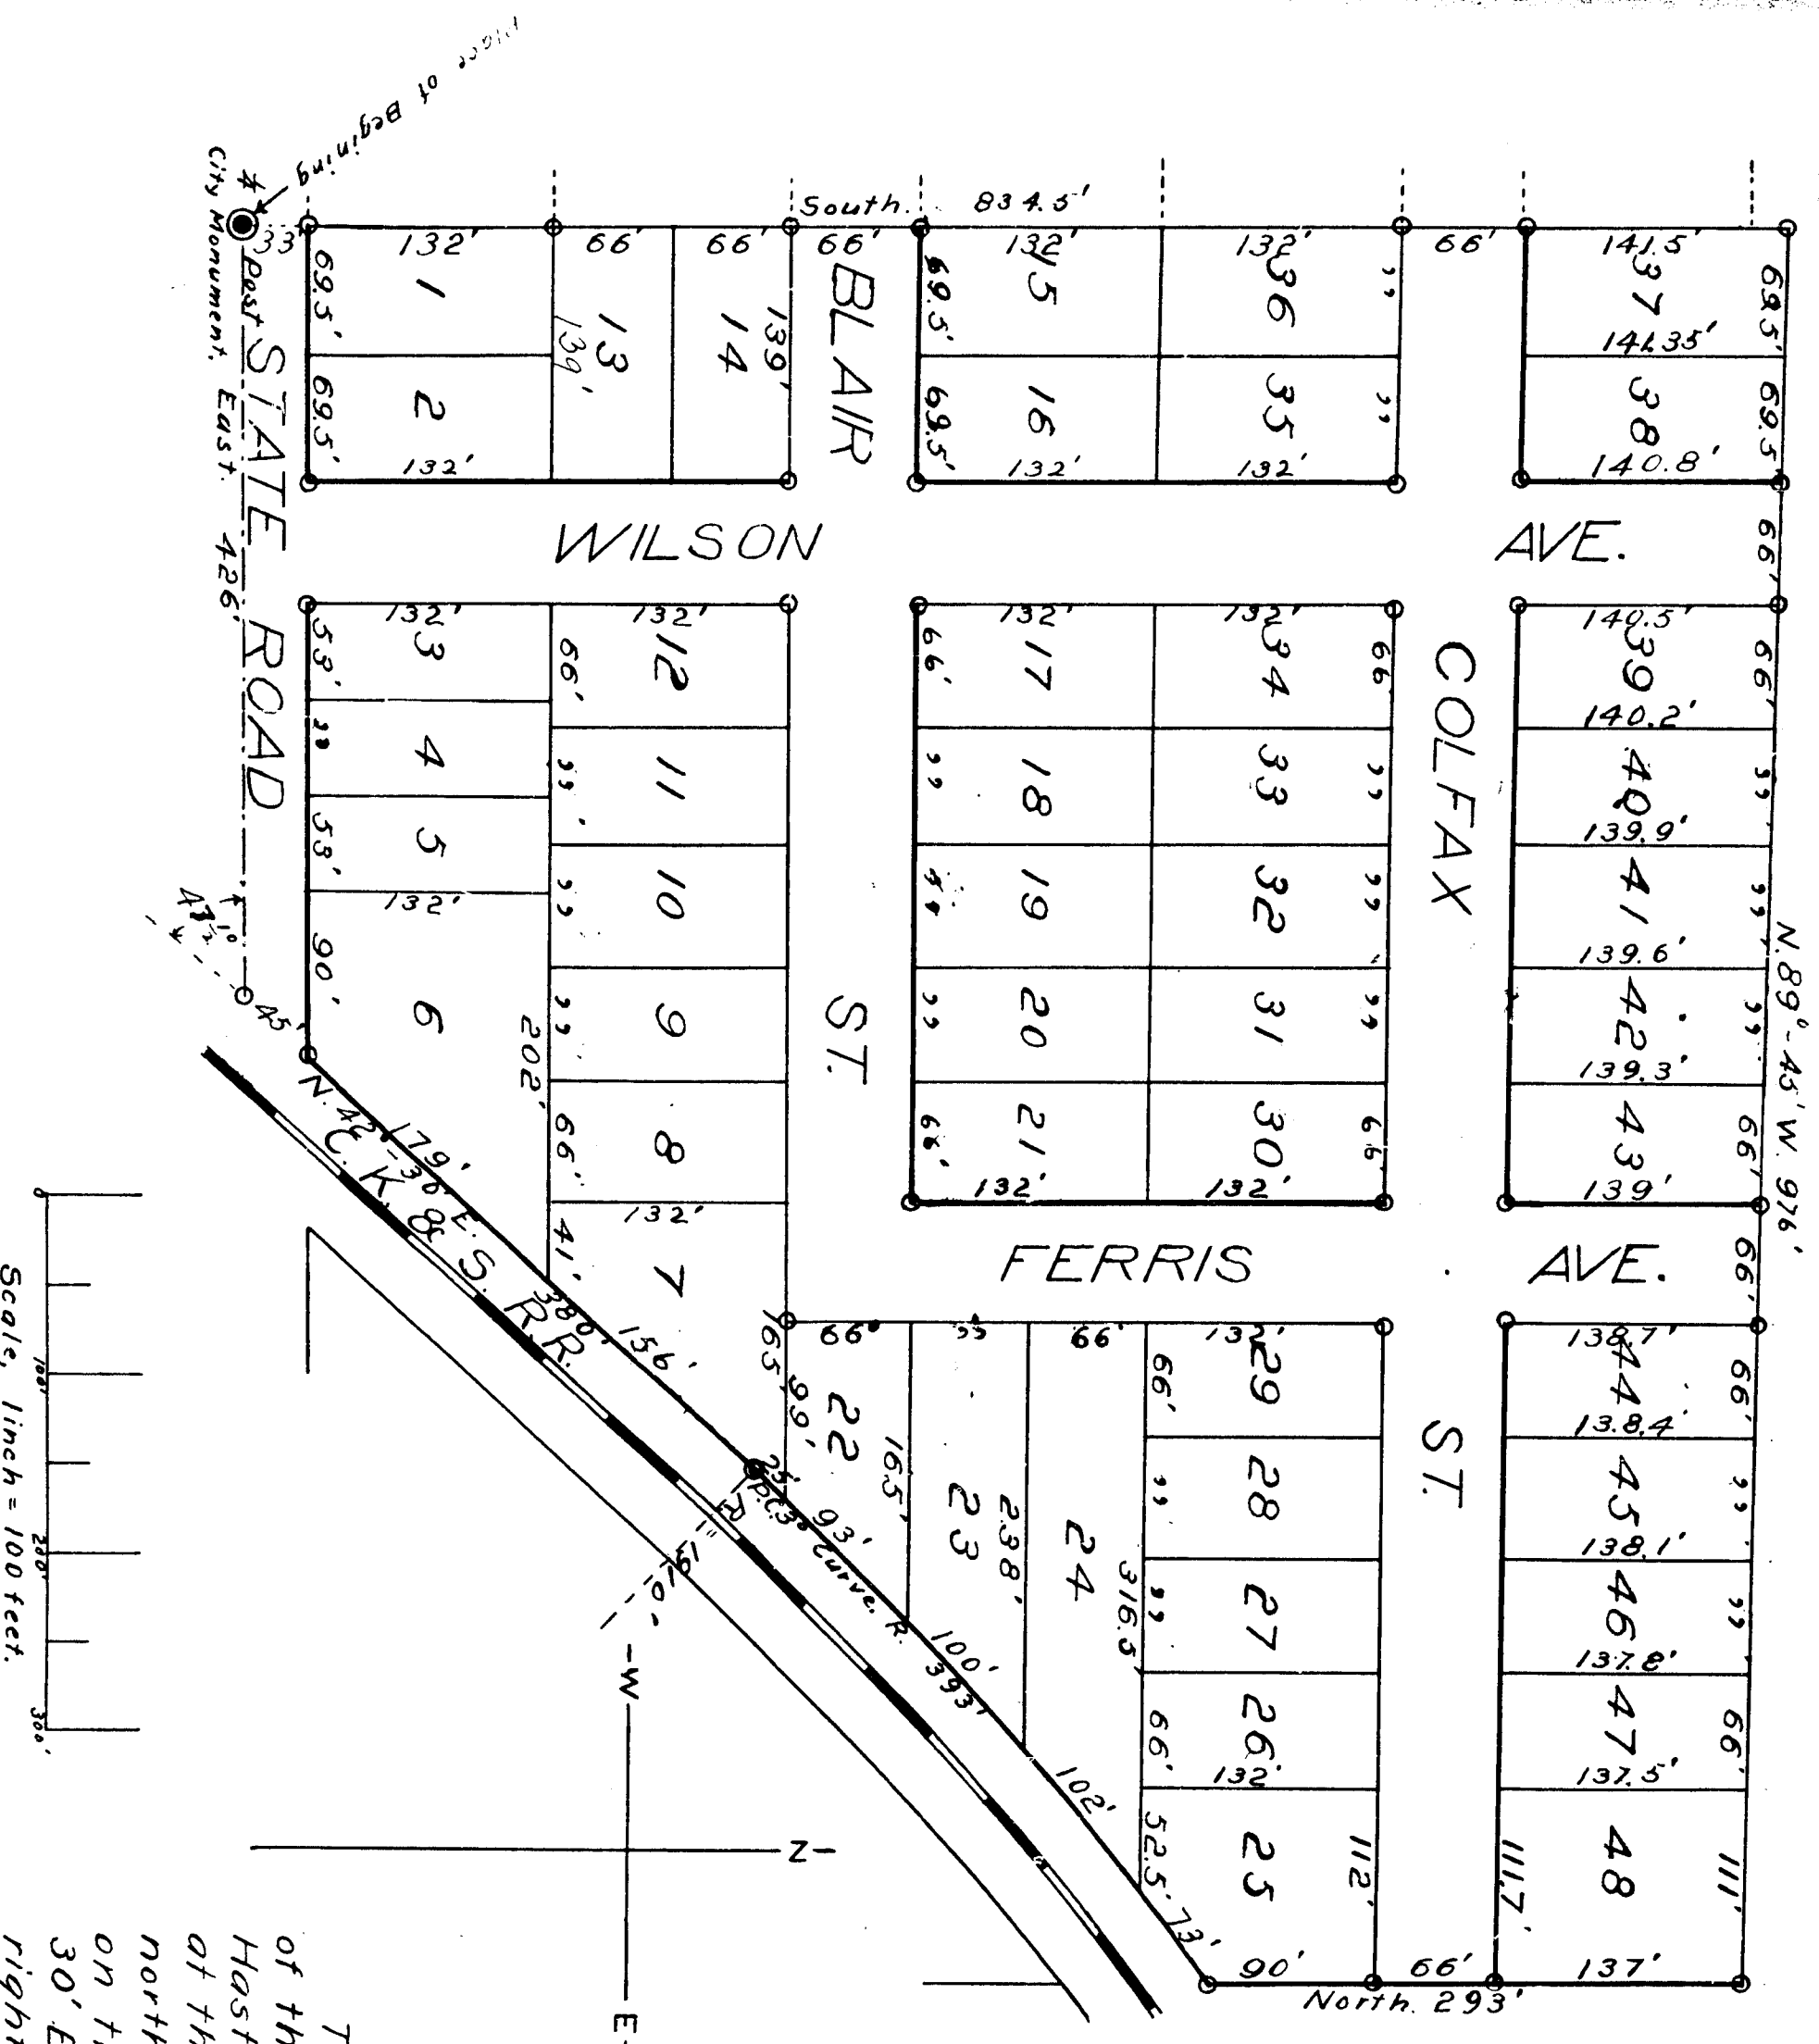

### DEDICATION

Know All Men by these Presents, That we, *Andrews*, as proprietor, and *Andrews*, as witnesses, have caused the land embraced in the annexed plat to be surveyed, laid out, and platted, to be known as the ANDREWS ADDITION to the City of Hastings, Barry Co. Michigan, and that the streets as shown on said plat are hereby dedicated to the use of the public.

SIGNED and SEALED in  
PRESENCE of

*Geo. H. Harris*  
*Andrews*  
*Andrews* [S.]  
*Andrews* [S.]

STATE of MICHIGAN } ss.  
County of Barry

On this *6th* day of *June*, 1913, before me, a Notary Public in and for said county, personally came the above named *Andrews*, and *Andrews*, and *Andrews*, his wife, known to me to be the persons who executed the above dedication and they acknowledged the same to be their free act and deed.

*Geo. H. Harris*  
Notary Public for Barry Co. Mich.

My commission expires *April 18* 1915.