1445

7084

LOOMIS' RESUB.

OF

LOTS 1 TO 18 INC. OF GORENFLO'S SUB.

AND OF

LOTS 1-2-3 AND 52 TO 71 INC. OF LOOMIS AND DITTMER'S SUB.

ON

P.C. 15, DETROIT, WAYNE CO., MICH.

SCALE 1 INCH = 50 FT.

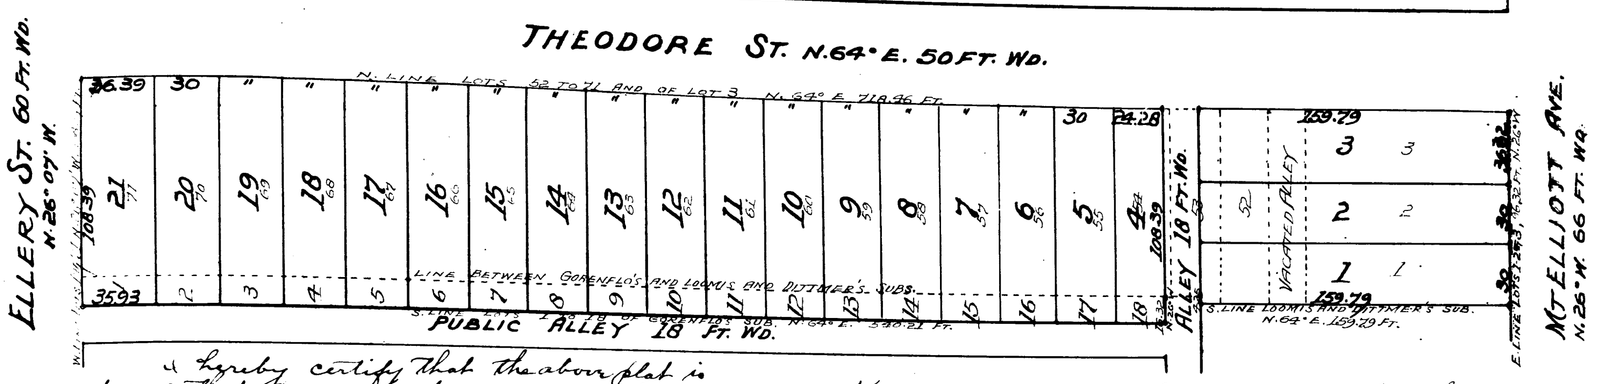

I hereby certify that the above plat is correct and that permanent monuments consisting of iron stakes have been placed in the ground at all angles in the boundaries and at the intersection of all streets or streets and alleys as shown on plat by "O"

Detroit, Dec. 20, 1907

Wm C. King, Surveyor

State of Michigan } S.S.
County of Wayne }

On this 27th day of Dec 1907 before me appeared Ellwood T. Hance and Gerald J. McMechan to me personally known, who being by me severally duly sworn did say that they were respectively First Vice President and Secretary of the Union Trust Co. a corporation created and existing under the laws of the State of Michigan of the City of Detroit, Wayne Co., Michigan, Trustee of the trust created under the will of DeWitt Loomis, deceased and that the seal affixed to the foregoing dedication is the corporate seal of the said Corporation and that the said dedication was signed and sealed in behalf of said corporation by authority of its Board of Directors and said Ellwood T. Hance and Gerald J. McMechan acknowledged the said instrument to be the free act and deed of the said Union Trust Co., as such Trustee.

J. Howard Millin
Notary Public, Wayne Co. Mich.
My commission expires November 15-1910

(Notarial Seal)

State of Michigan } S.S.
County of Wayne }

On this 28th day of Dec. 1907 before me a Notary Public in and for said County personally appeared Vengel Charvat and Mary Charvat his wife to me known to be the persons described in and who executed the foregoing dedication and severally acknowledged that they executed the same as their free act and deed.

Burnette F. Stephenson
Notary Public, Wayne Co., Mich.
My commission expires Jan. 22nd 1910.

(Notarial Seal)

State of Michigan } S.S.
County of Wayne }

We Register of Deeds and Wm C. King, Surveyor hereby certify that we have carefully compared this copy with the original plat of Loomis' Resub. of Lots 1 to 18 inc. of Gorenflo's Sub. and of Lots 1-2-3 and 52 to 71 inc of Loomis and Dittmer's Sub. on P.C. 15, Detroit, Wayne Co. Mich. and that it is an exact copy thereof and of the whole of such original map or plat.

C. B. Gurley, Register of Deeds
Wm C. King, Surveyor.

The streets on the annexed plat conform to the general plan of the City.

R. H. McCormick
City Engineer.

Approved Jan. 10, 1908

J. J. Haarer
Commissioner of Public Works

Know all men by these presents that the Union Trust Co., a corporation organized and existing under the laws of the State of Michigan of the City of Detroit, Michigan as trustee of the trust created under the will of DeWitt Loomis, deceased and Vengel Charvat and Mary Charvat his wife, also of the said City of Detroit have caused the land embraced under the above description to be laid out surveyed and platted to be known as Loomis Resub. of Lots 1 to 18 inc. of Gorenflo's Sub. and of Lots 1-2-3 and 52 to 71 inc of Loomis and Dittmer's Sub. on P.C. 15, Detroit, Wayne Co. Mich. and that the streets and alleys shown on said plat are hereby dedicated to the use of the public

In witness whereof said Union Trust Co. as trustee as aforesaid has caused these presents to be subscribed by its Asst Vice President and Secretary and its seal to be hereto affixed and said Vengel Charvat and Mary Charvat have hereunto set their hands and seals this 27th day of December A.D. 1907

In presence of

J. Howard Millin
Hobart B. Hoyt
} as to Union Trust Company trustee by officers

L. Charvat
Walter B. Hayes
} as to Vengel Charvat and Mary Charvat

Union Trust Co as Trustee of the trust created under the will of DeWitt Loomis, deceased
By Ellwood T. Hance
First Vice President
Gerald J. McMechan
Secretary

Vengel Charvat (L.S.)
Mary Charvat (L.S.)

(Corporation Seal)

Examined and Approved
January 25 1908
John D. Wilkinson
Deputy Auditor General.

State of Michigan } S.S.
County of Wayne }

We Register of Deeds and Wm C. King, Surveyor hereby certify that we have each carefully compared the annexed copy with the plat of Loomis Resub. of Lots 1 to 18 inc. of Gorenflo's Sub. and of Lots 1-2-3 and 52 to 71 inc. of Loomis and Dittmer's Sub. on P.C. 15, Detroit, Wayne Co. Mich. now of record in the office of said Register of Deeds and that it is a true transcript therefrom and of the whole of such record.

C. B. Gurley, Register of Deeds
Wm C. King, Surveyor

Filed in Auditor General's Dep't
APR 13 1910
Geo. S. Haarer
Deputy Auditor General.

REGISTER OF DEEDS OFFICE } ss.
WAYNE COUNTY,

This instrument was received for record this 29th day of January 1908 at 2 o'clock P. M. and recorded in Liber 295 of Deeds, on page 79 as proper certificate was furnished in compliance with Sect. 135, of Senate Bill No. 199 File 212, Acts of 1899.

C. B. Gurley
Register of Deeds

CITY TREASURER'S OFFICE,
Detroit, Mich. Jan 28 1908

I hereby certify that according to the records of this office, all General City Taxes and special assessments against above described property are paid to date including the General City Taxes for 1907

Max S. Koch

28 Jan. 1908

28 Jan. 1908

1445

7084

LOOMIS' RESUB.

OF

LOTS 1 TO 18 INC. OF GORENFLO'S SUB.

AND OF

LOTS 1-2-3 AND 52 TO 71 INC. OF LOOMIS AND DITTMER'S SUB.

ON

P.C. 15, DETROIT, WAYNE CO., MICH.

SCALE 1 INCH = 50 FT.

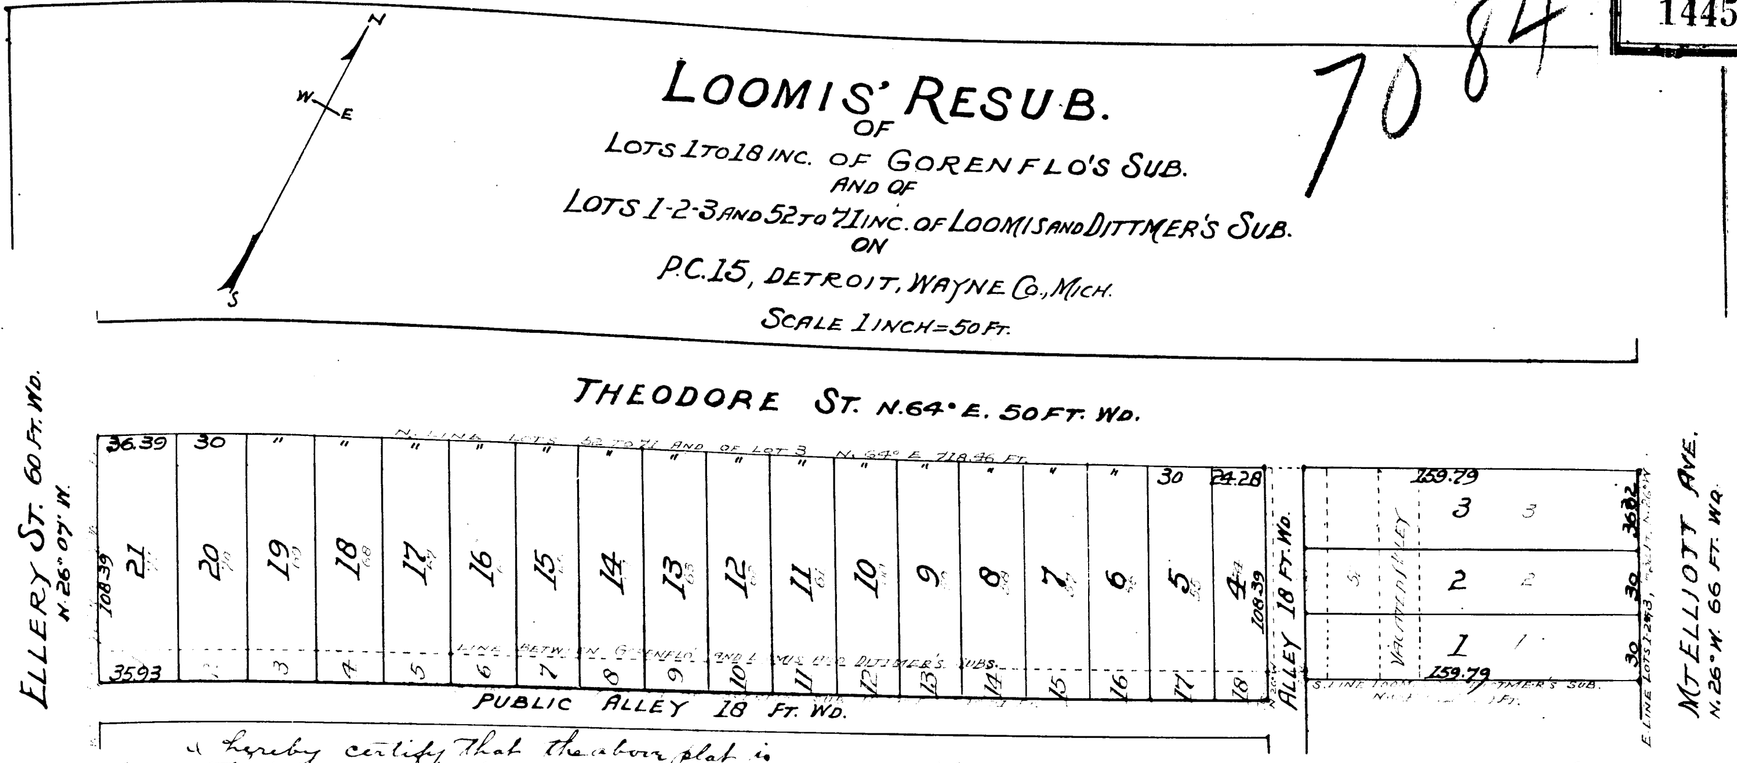

I hereby certify that the above plat is correct and that permanent monuments consisting of iron stakes have been placed in the ground at all angles in the boundaries of the subdivision of said streets or streets and alleys as shown on plat by "O"

Detroit, Dec. 20, 1907

Wm C. King, Surveyor

State of Michigan } S.S.
County of Wayne }

On this 27th day of Dec 1907 before me appeared Ellwood T. Hance and Gerald J. McMeehan to me personally known who being by me severally duly sworn did say that they were respectively First Vice President and Secretary of the Union Trust Co. a corporation created and existing under the laws of the state of Michigan of the City of Detroit, Wayne Co. Michigan, Trustee of the trust estate under the will of Dr Will. Loomis, deceased and that the seal affixed to the foregoing dedication was the corporate seal of the said corporation and that the said dedication was signed and sealed in behalf of said corporation by authority of its Board of Directors and said Ellwood T. Hance and Gerald J. McMeehan acknowledged the said instrument to be the free act and deed of the said Union Trust Co., as such Trustee.

J. Howard Millin
Notary Public, Wayne Co. Mich.
My Commission expires November 15 1910

(Notarial Seal)

State of Michigan } S.S.
County of Wayne }

On this 28th day of Dec. 1907 before me a Notary Public in and for said County personally appeared Venzel Charvat and Mary Charvat his wife to me known to be the persons described in and who executed the foregoing dedication and severally acknowledged that they executed the same as their free act and deed.

Burnette F. Stephenson
Notary Public, Wayne Co., Mich.
My commission expires Jan. 22nd 1910.

(Notarial Seal)

State of Michigan } S.S.
County of Wayne }

We Wm C. King, Surveyor — Register of Deeds — hereby certify that we have carefully compared this copy with the original plat of said subdivision and of Loomis' Resub. of Lots 1 to 18 inc. of Gorenflo's Sub. and of Lots 1-2-3 and 52 to 71 inc of Loomis and Dittmer's Sub. on P.C. 15, Detroit, Wayne Co. Mich. and that it is an exact copy thereof and of the whole of such original map or plat.

O. P. Gulley, Register of Deeds
Wm C. King, Surveyor.

The streets on the annexed plat conform to the general plan of the City

E. H. McCormick
City Engineer.

(Approved) Jan. 10, 1908

J. J. Haarer
Commissioner of Public Works

Know all men by these presents that the Union Trust Co., a corporation organized and existing under the laws of the State of Michigan and the City of Detroit, Michigan as trustee of the trust created under the will of DeWitt Loomis, deceased, Venzel Charvat and Mary Charvat, his wife, also of the said City of Detroit have caused the land embraced under the above description to be laid out surveyed and platted to be known as Loomis Resub. of lots 1 to 18 inc. of Gorenflo's Sub. and of lots 1-2-3 and 52 to 71 inc of Loomis and Dittmer's Sub. on P.C. 15, Detroit, Wayne Co., Mich. and that the streets and alleys shown on said plat are hereby dedicated to the use of the public

In witness whereof said Union Trust Co. as trustee as aforesaid has caused these presents to be subscribed by its First Vice President and Secretary and its seal to be hereto affixed and said Venzel Charvat and Mary Charvat have hereunto set their hands and seals this 27th day of December A.D. 1907

In presence of
J. Howard Millin
Hobart B. Hoyt
} as to Union Trust Company Trustee by Appears

L. Charvat
Walter B. Hayes
} as to Venzel Charvat and Mary Charvat

Union Trust Co as Trustee of the trust created under the Will of DeWitt Loomis, deceased
By Ellwood T. Hance
First Vice President
Gerald J. McMeehan
Secretary
Corporation Seal
Venzel Charvat (L.S.)
Mary Charvat (L.S.)

Examined and Approved
January 25 1908
John F. Wilkinson
Deputy Auditor General

State of Michigan } S.S.
County of Wayne }

We Wm C. King, Surveyor hereby certify that we have carefully compared the annexed copy with the plat of Loomis Resub. of Lots 1 to 18 inc. of Gorenflo's Sub. and of Lots 1-2-3 and 52 to 71 inc. of Loomis and Dittmer's Sub. on P.C. 15, Detroit, Wayne Co. Mich. now of record in the office of said Register of Deeds and that it is a true transcript therefrom and of the whole of such record.

O. P. Gulley, Register of Deeds
Wm C. King, Surveyor

Filed in Auditor General's Dep't
APR 13 1910
Geo. L. Hanley
Deputy Auditor General.

REGISTER OF DEEDS OFFICE } ss.
WAYNE COUNTY }
This instrument was received for record this 29th day of January 1908 at 2:25 P.M. and recorded in Liber 25 of Plats on page 79 as proper certificate was indorsed in compliance with Sect. 185, of Senate Bill No. 199 Pub. Acts of 1888.
O. P. Gulley
Register of Deeds

CITY TREASURER'S OFFICE,
Detroit, Mich. Jan 28 1908
I hereby certify that according to the records of this office, all General City Taxes and special assessments against above described property are paid to date including the General City Taxes for 1907
Max A. Koch

28 Jan. 1908

28 Jan. 1908

ClibPDF - www.fastio.com