



LAKE

CROOKED

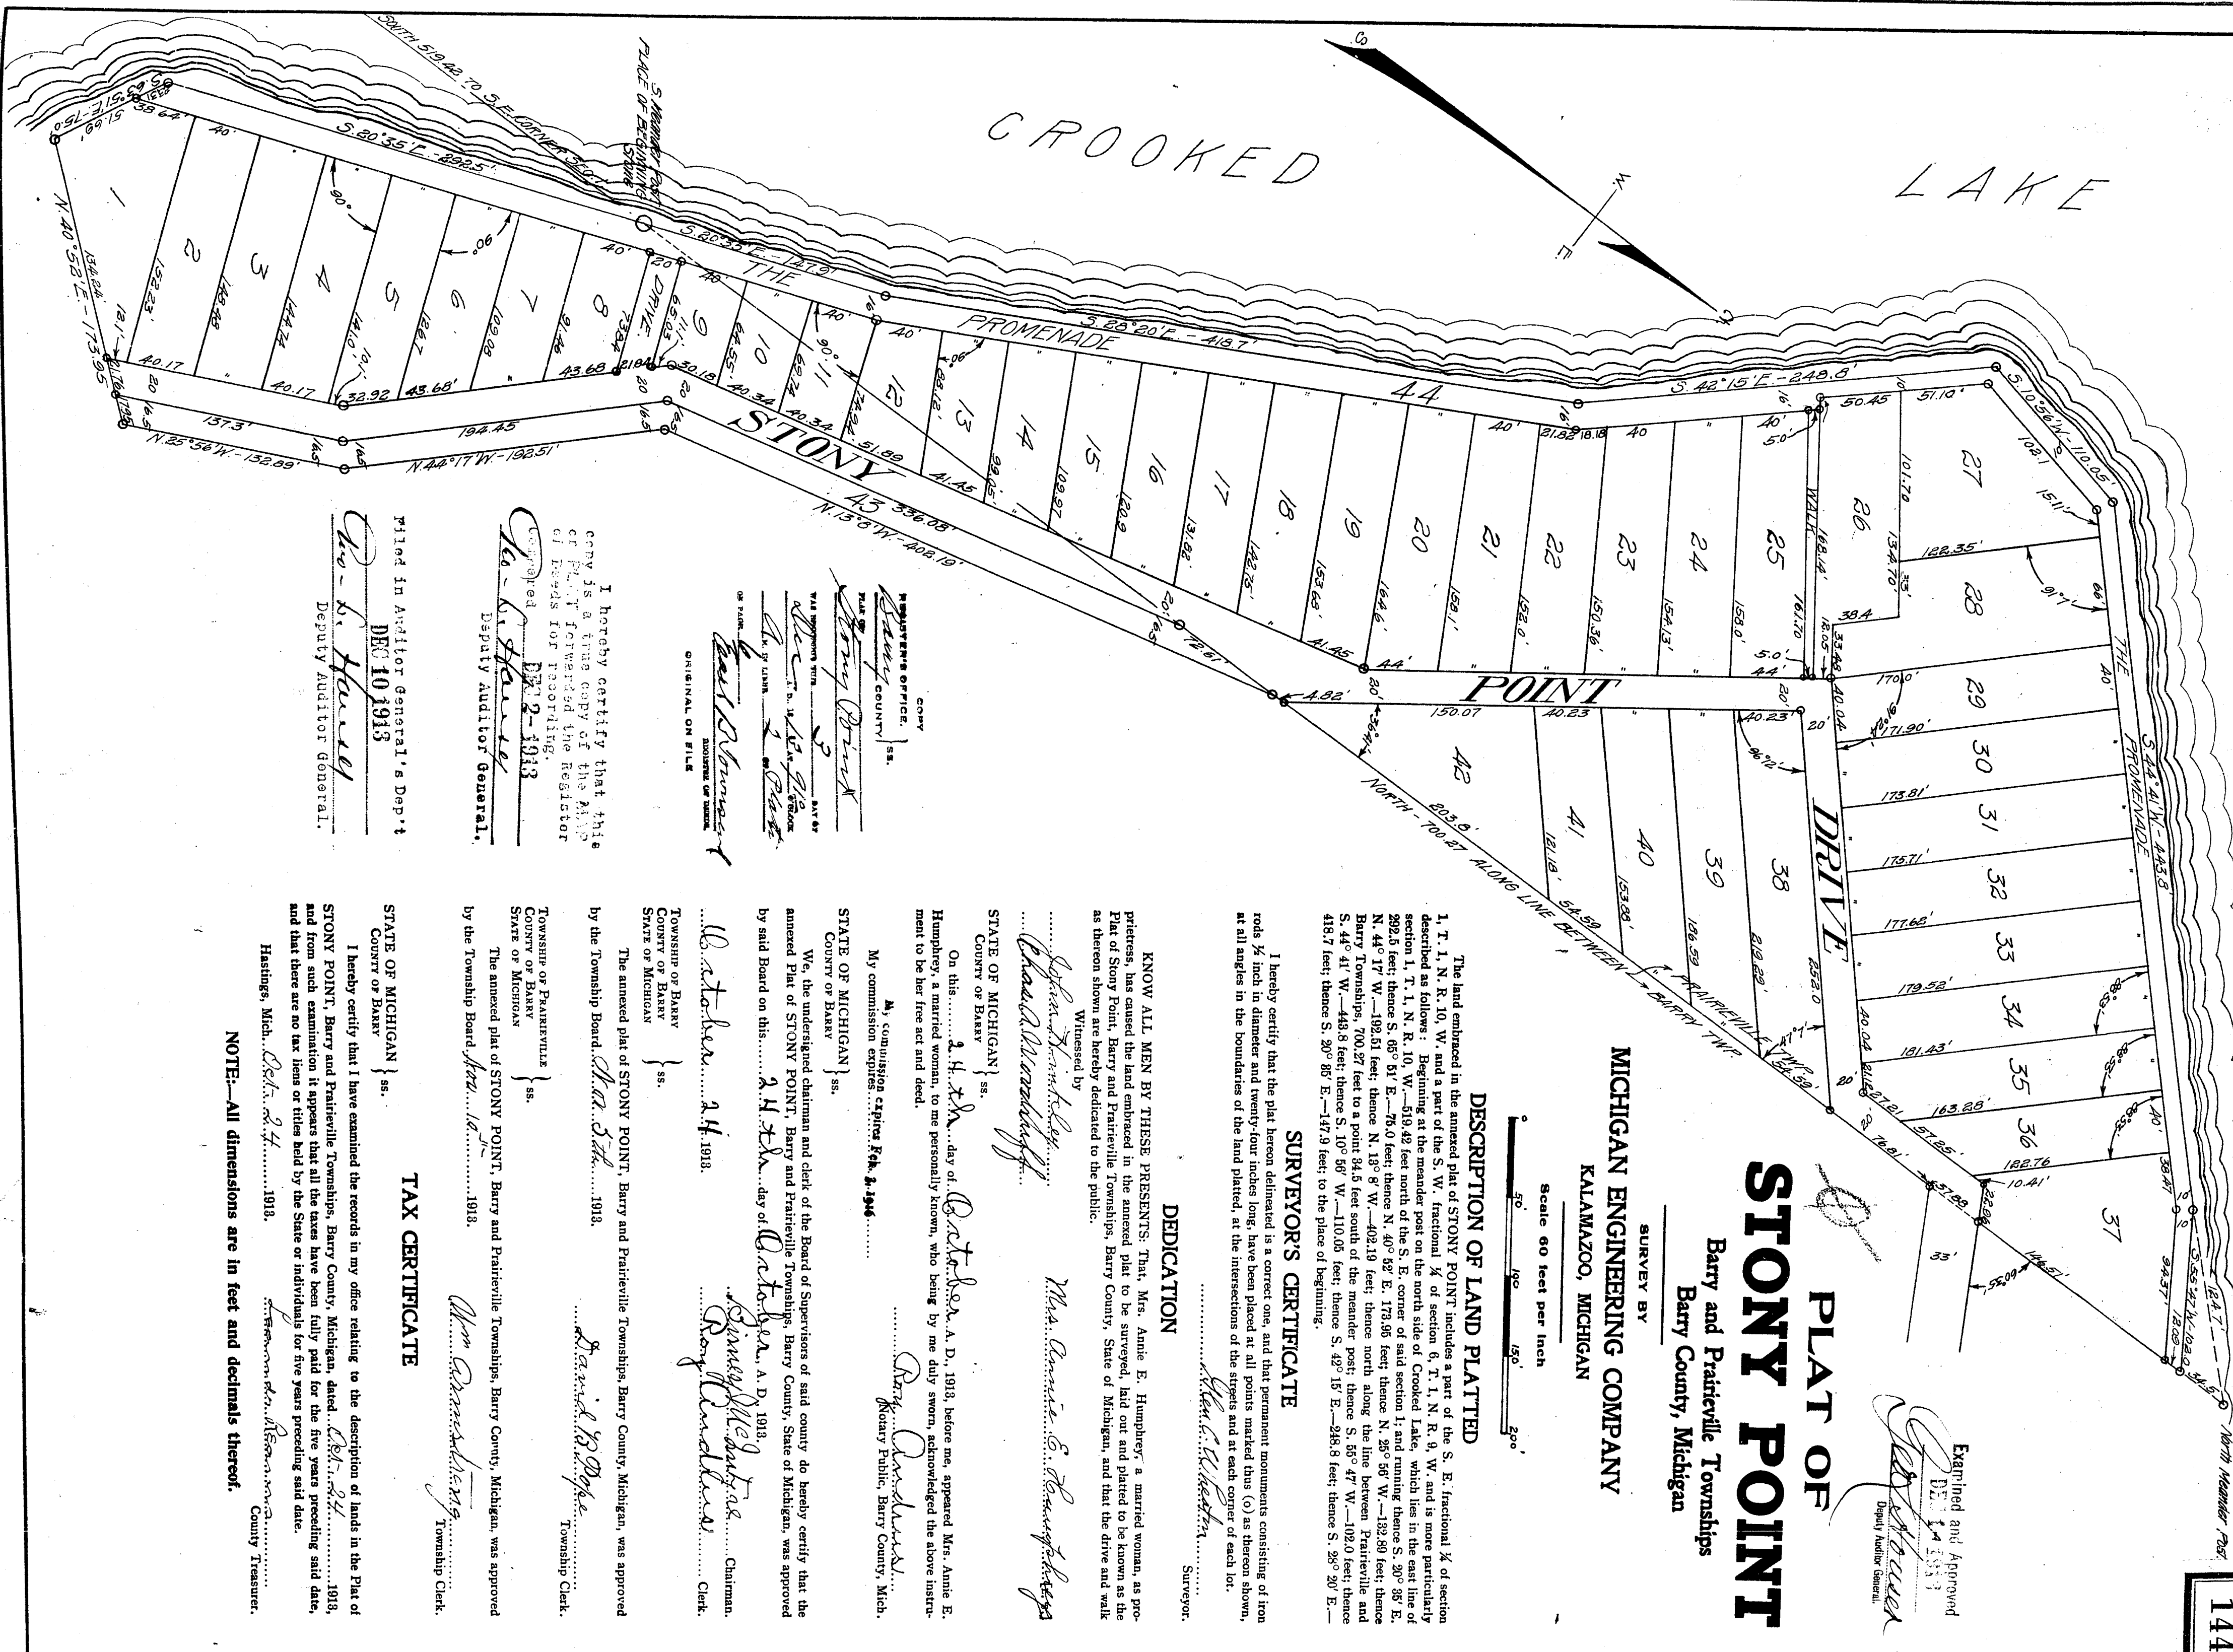

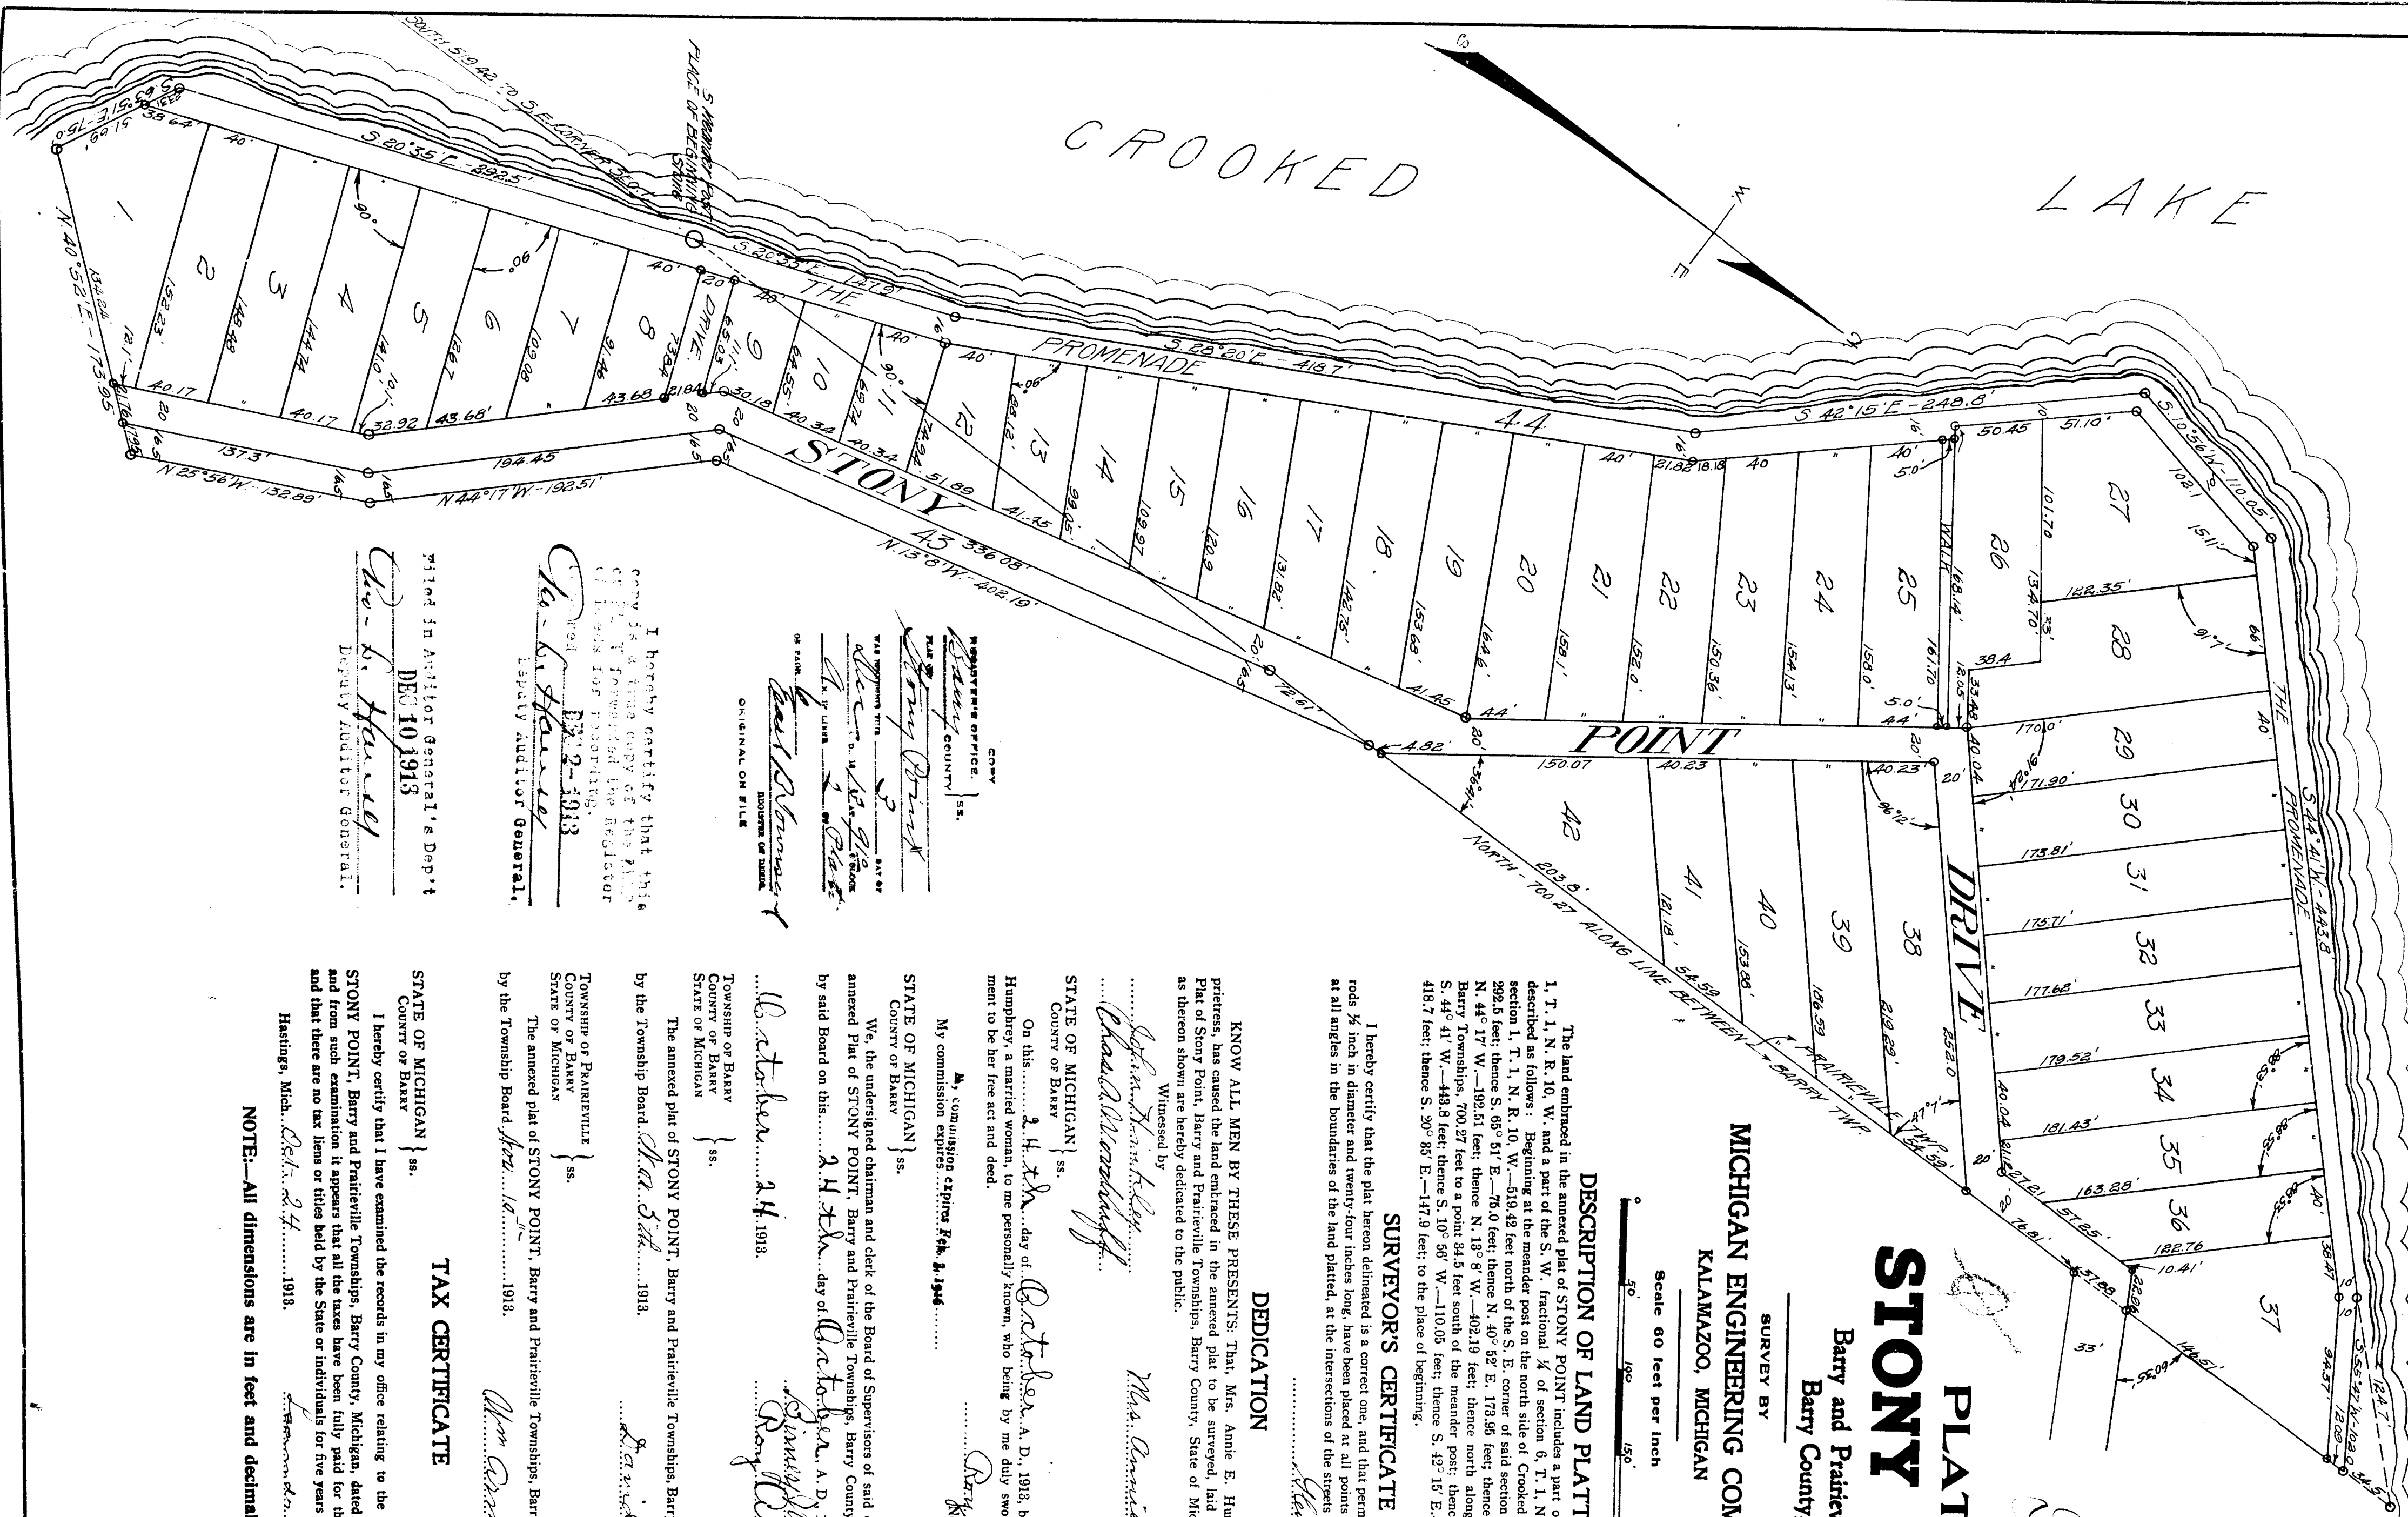

Examined and Approved
 Deputy Justice General

PLAT OF STONY POINT

**Barry and Prairieville Townships
Barry County, Michigan**

SURVEY BY
MICHIGAN ENGINEERING COMPANY
KALAMAZOO, MICHIGAN

DESCRIPTION OF LAND PLATTED

The land embraced in the annexed plat of STONY POINT includes a part of the S. E. fractional $\frac{1}{4}$ of section 1, T. 1, N. R. 10, W., and a part of the S. W. fractional $\frac{1}{4}$ of section 6, T. 1, N. R. 9, W., and is more particularly described as follows: Beginning at the meander point on the north side of Crooked Lake, which lies in the east line of section 1, T. 1, N. R. 10, W.—519.42 feet north of the S. E. corner of said section 1; and running thence S. 20° $35'$ E. 299.5 feet; thence S. 65° $51'$ E.—76.0 feet; thence N. 40° $52'$ E. 173.96 feet; thence N. 25° $56'$ W.—132.80 feet; thence N. 44° $17'$ W.—192.51 feet; thence N. 13° $8'$ W.—402.19 feet; thence north along the line between Prattville and Barry Townships, 700.27 feet to a point $54\frac{1}{2}$ feet south of the meander point; thence S. 55° $47'$ W.—109.0 feet; thence S. 44° $41'$ W.—443.8 feet; thence S. 10° $56'$ W.—110.05 feet; thence S. 32° $15'$ E.—246.8 feet; thence S. 28° $20'$ E.—418.7 feet; thence S. 30° $85'$ E.—147.9 feet; to the place of beginning.

SURVEYOR'S CERTIFICATE

I hereby certify that the plat hereon delineated is a correct one, and that permanent monuments consisting of iron rods $\frac{1}{2}$ inch in diameter and twenty-four inches long, have been placed at all points marked thus (O) as thereon shown, at all angles in the boundaries of the land platted, at the intersections of the streets and at each corner of each lot.

DEDICATION

KNOW ALL MEN BY THESE PRESENTS: That, Mrs. Annie E. Humphrey, a married woman, as pro-prietary, has caused the land embraced in the annexed plat to be surveyed, laid out and platted to be known as the **Plat of Stony Point, Barry and Prairieville Townships, Barry County, State of Michigan**, and that the drive and walk as thereon shown are hereby dedicated to the public.

Witnessed by

STATE OF MICHIGAN } ss
COUNTY OF BARRY }

On this 24th day of October, A. D., 1913, before me, appeared Mrs. Annie E. Humphrey, a married woman, to me personally known, who being by me duly sworn, acknowledged the above instrument to be her free act and deed.

My commission expires Feb. 2, 1946.....

Notary Public, Barry County, Mich.

STATE OF MICHIGAN }
COUNTY OF BARRY } ss.

We, the undersigned chairman and clerk of the Board of Supervisors of said county do hereby certify that the annexed Plat of STONY POINT, Barry and Prairieville Townships, Barry County, State of Michigan, was approved by said Board on this 24th day of October, A. D. 1918.

U. S. Statesman 24 1913.

Quinn T. Quinn Chairman.
Roy C. Quinn Clerk.

TOWNSHIP OF BARRY
COUNTY OF BARRY
STATE OF MICHIGAN } ss. 2

by the Township Board, *March 5th*..... 1918. *James J. Doherty*

TOWNSHIP OF PRAIRIEVILLE }
COUNTY OF BARRY } ss.
STATE OF MICHIGAN }

by the Township Board, *Sept. 1911*..... 1913.

TAX CERTIFICATE

STATE OF MICHIGAN } ss.
COUNTY OF BARRY }

I hereby certify that I have examined the records in my office relating to the description of lands in the Plat of STONY POINT, Barry and Prairieville Townships, Barry County, Michigan, dated Sept. 24 1918, and from such examination it appears that all the taxes have been fully paid for the five years preceding said date, and that there are no tax liens or titles held by the State or individuals for five years preceding said date.

Hastings, Mich... Del-94.....1918.
Farmington, Conn.....

NOTE:—All dimensions are in feet and decimals thereof.