

14453



Crossing original channel between Islands №1 and №3, thence

$S. 58^{\circ} E. W. 24.37$ " to NE. Corner of Scale
 $S. 34^{\circ} W. 74.58$ " to NW Corner at shore
 $N. 72^{\circ} W. 19.2.22$ " to NW Corner at shore
 $N. 20^{\circ} E. 148.50$
 $N. 5^{\circ} E. 144.53$
 $N. 37^{\circ} E. 73.32$ " to Island No. 4, thence

to quarter corner and Place of Beginning
Pine Lake, on NE. and NW quarters, 1829
and containing Six and 59/100 Acres.

Leanda Renee
County Treasurer;

My
Andrew, Clerk.

Mrs. Armstrong, Clerk.

Thalia Hoath, Surgeon

KNOW ALL MEN BY THESE PRESENTS, That we John T. Sharp as proprietor, and Sarah Sharp his wife, have caused the land embraced in the annexed plat to be surveyed, laid out and platted, to be known as **STILWAN SHORE**, Porterville Township, Barry County, Michigan, and that the allegys, as shown on said plat, are hereby dedicated to the use of the public.

SEALED IN PRESENCE OF

Melvin Woodworth

John W. Kittick.

John T. Shultz

Carack X Shultz
(married)

L.S.

L.S.


On this 13th day of June 1914 before me the subscriber a Justice of the Peace in and for said county, personally came the above named John T. Ship and Sarah Ship his wife, known to me to be the persons who executed the above dedication and acknowledged the same to be their free act and deed.

Bay County, Mich.

Apr 27 1904

Dec 13 / arriving

SYLVAN SHORE, PRAIRIEVILLE TOWNSHIP, BARRY COUNTY, MICHIGAN.

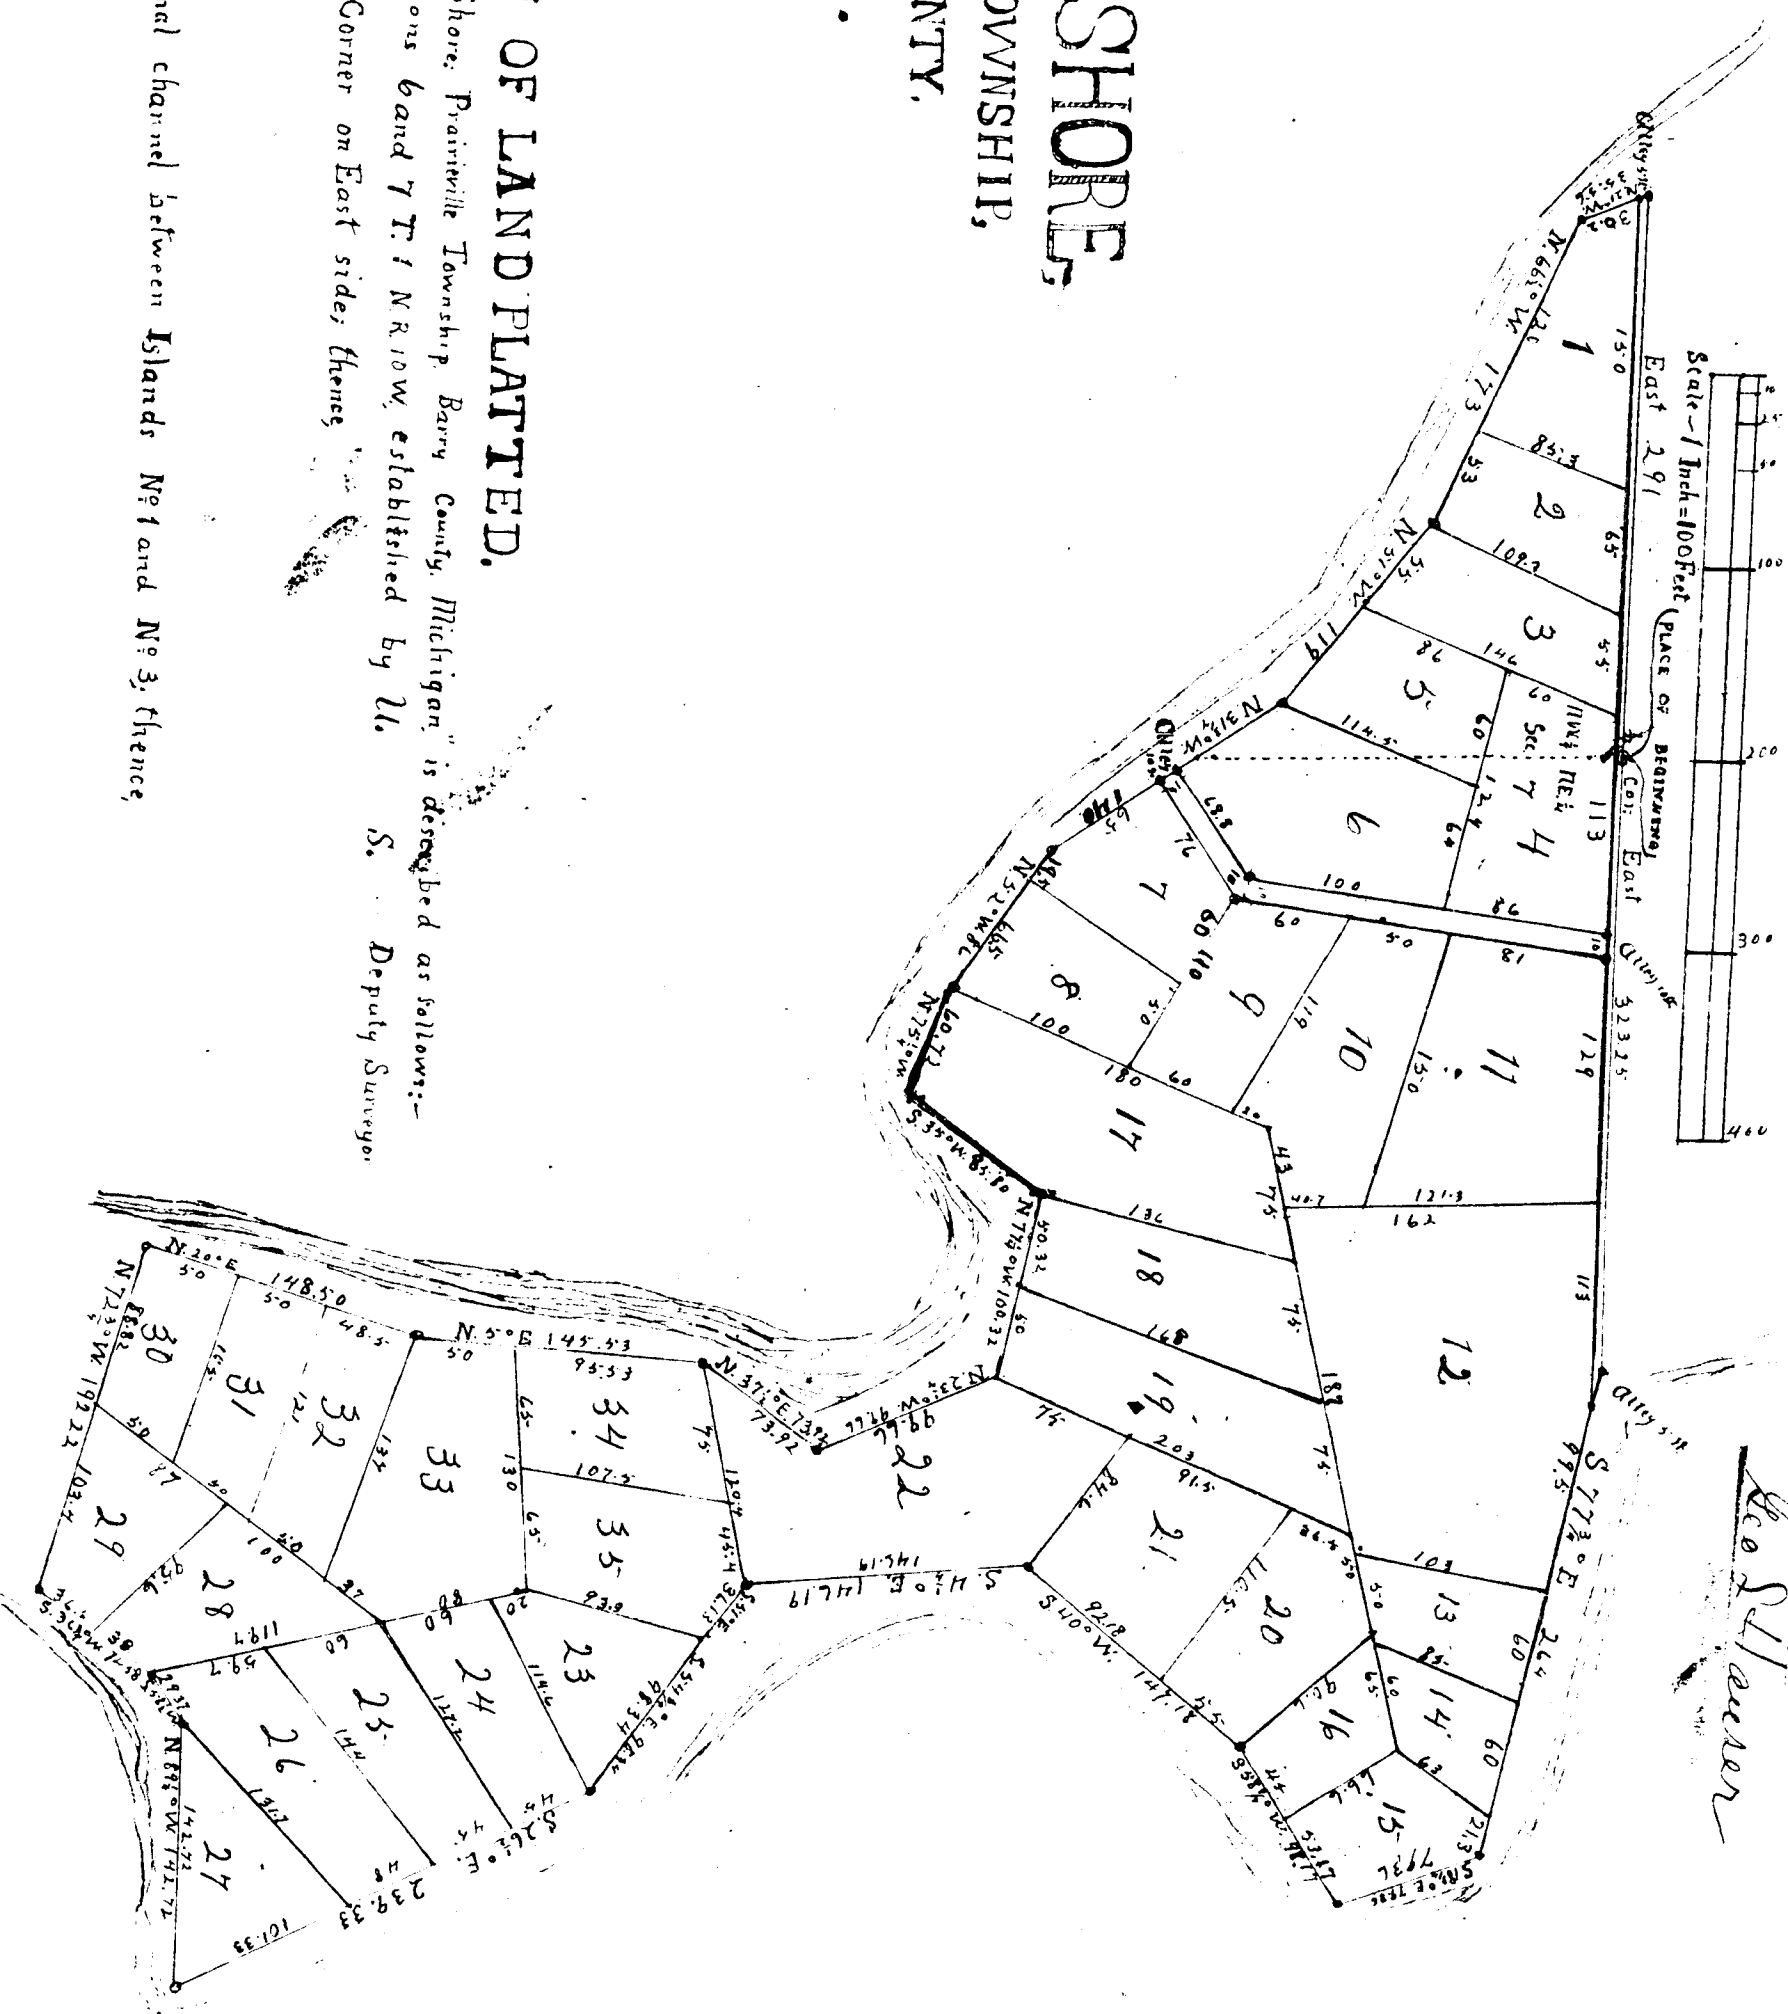

DESCRIPTION OF LAND PLATTED.

The land embraced in the annexed plat of Sylvan Shore, Prairieville Township, Barry County, Michigan, is described as follows:-
Beginning at quarter corner on line between sections 6 and 7 T. 1 N. R. 10 W., established by U. S. Deputy Surveyor in Survey of Island No. 1.
Thence on section line East 323.25 Feet to Meander Corner on East side; thence
along shore of Lake S. 77° 30' E. 26.4
S. 18° 30' E. 79.36
S. 58° 30' W. 98.17
S. 40° W. 147.18
S. 42° E. 144.19
S. 31° 00' E. 34.13
S. 52° 30' E. 98.34
S. 26° 30' E. 239.33
N. 89° 30' W. 142.72
S. 58° 30' W. 21.37
S. 30° 30' W. 72.53
N. 72° 30' W. 122.22
N. 20° E. 148.50
N. 30° E. 145.43
N. 37° E. 73.92
N. 23° W. 98.46
N. 77° W. 106.32
S. 35° W. 88.80
N. 75° W. 66.72
N. 42° W. 86
N. 31° W. 110
N. 57° W. 119
N. 65° W. 173
N. 21° W. 34.36
East 291.

in Island No. 3

Crossing original channel between Islands No. 1 and No. 3, thence,

North side Scale lot
to NE corner of Scale lot at shore of lake; thence along
to NW corner at shore of lake, thence along shore of lake
to West side Island No. 3

to Island No. 4, thence

on section line

East 291.

to section line; thence,

Being part of Island No. 1 and No. 3 in Pine Lake on NE and NW quarter of section 7,
in Township of Prairieville, T. 1 N. R. 10 W., and containing Six and 57/100 Acres.

Office of County Treasurer, Barry County,
Houghton, Mich., June 22nd 1914.

I HEREBY CERTIFY That there are no tax liens or titles held by the State on the land covered by above description, and that there are no tax liens or titles held by individuals on said lands, for the five years preceding the 13th day of June 1914, and that all taxes for said period of five years are duly paid as shown by the records of this office.

Leanda Kean
County Treasurer.

This plat was approved by the Barry County Board of Supervisors
at their meeting held in the month of June 1914.

A. Marshall, Chairman.

Ray C. Gaudin, Clerk.

This plat was approved by the Township Board of the
Township of Prairieville at a meeting held August 3rd 1914

Wm. Conslong, Clerk

SURVEYOR'S CERTIFICATE.

I hereby certify that the plat hereon delineated is a correct one and that permanent monument, consisting of iron pipe 2.0 inches in length, and 1/4 inch cross section, have been planted at points marked thus "o", as thereon shown, at all angles in the boundaries of the land platted, and at all intersections of alleys, with boundary lines and with each other. Lots are numbered by large figures in center, smaller figures on lines marking lot boundaries denote length of such lines in feet; and all dimensions are given in feet and decimals thereof.

John T. Ship, Surveyor.

DEDICATION.

KNOW ALL MEN BY THESE PRESENTS, That we John T. Ship as pro-prietor and Sarah Ship his wife have caused the land embraced in the annexed plat to be surveyed, laid out and platted to be known as SYLVAN SHORE, Prairieville Township Barry County Michigan, and that the alleys, as shown on said plat, are hereby dedicated to the use of the public.

SIGNED AND SEALED IN PRESENCE OF

John T. Ship, [LS]
Sarah Ship, [LS]
John A. Kitch, [LS]

STATE OF MICHIGAN } ss.
County of Barry

On this 13th day of June 1914 before me the subscriber a Justice of the Peace in and for said county, personally came the above named John T. Ship and Sarah Ship his wife, known to me to be the persons who executed the above dedication, and acknowledged the same to be their free act and deed.

John A. Kitch,
Justice of the Peace for
Barry County Mich.

Filed in Auditor General's Office

John A. Kitch

Barry County
Sylvan Shore
June 2nd 1914
John A. Kitch