

Barry County
Pleasure Point


12th 2nd 930th
a 12th 2nd 930th
12th 2nd 930th

I hereby certify that this
copy is a true copy of the plat
of PLAT forwarded the Registrar
of Deeds for registration
on April 7, 1915
Geo. L. Hauer



Examined and approved
April 7, 1915
Geo. L. Hauer
Registrar of Deeds

Filed in Auditor General's Office
April 10-1915
Geo. L. Hauer
Deputy Auditor

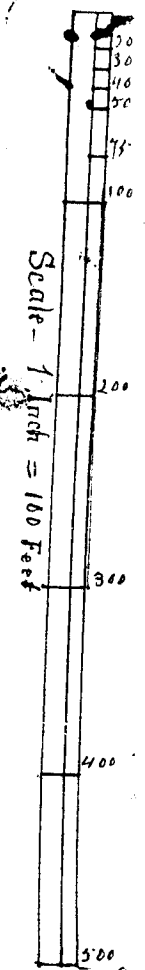

PLEASURE POINT, PRAIRIEVILLE TOWNSHIP, BARRY COUNTY, MICHIGAN.

DESCRIPTION OF LAND PLATTED.

The land embraced in the annexed plat of "PLEASURE POINT"
Prairieville Township Barry County Michigan is described as follows:
Beginning at a point on shore of Pine Lake 778 feet North and 219
feet East of corner to section 6 & 7 on West side of Township and run
Thence, along shore of Lake, N. 47 1/2° E. 60 feet

North 937
N. 20° E. 120
N. 43° E. 296
N. 13° E. 75
N. 21° E. 75
N. 103° W. 103
N. 57° W. 103
S. 81° 30' W. 103
S. 50° 30' W. 170
S. 83° W. 128
N. 80 1/2° W. 91
N. 87° W. 86 1/2
S. 41° W. 60 1/2
S. 41° E. 53 1/2
Thence, leave lake and
to Place of Beginning.
Being on SW fractional
quarter of Section 6, T. 1 N. R. 10 W. and containing
Three and 7/10 Acres


Office of County Treasurer, Barry County,
Hastings, Michigan, October 20th 1914.
I hereby certify that there are no tax liens or titles held
by the State on the lands covered by above description and
that there are no tax liens or titles held by individuals on said
lands for the five years preceding the 17th day of October 1914, and that all
taxes for the said period of five years are fully paid as shown by the
records of this office.

Leander Reany
County Treasurer.

This plat was approved by the Barry County Board of Supervisors
at their meeting held in the month of October 1914,
H. Marshall, Chairman
Roy Cudua, Clerk
This plat was approved by the Township Board of the township of
Prairieville at a meeting held March 28th 1915,
Open Omsbrough, Clerk.

SURVEYOR'S CERTIFICATE.
I hereby certify that the plat herein delineated is a correct one, and that
permanent monument, consisting of iron pipe, 30 inches in length and 1 1/2 inch
cross-section, have been planted at points marked thus "o" as shown showing at
all angles in the boundaries of the land platted, and at all angles and
intersections of street and alleys. Lots are numbered by large
figures in center, smaller figures on lines marking lot boundaries
denote length of such lines in feet, and all dimensions are given in
feet and decimals thereof.

Alfred Weath,
Surveyor

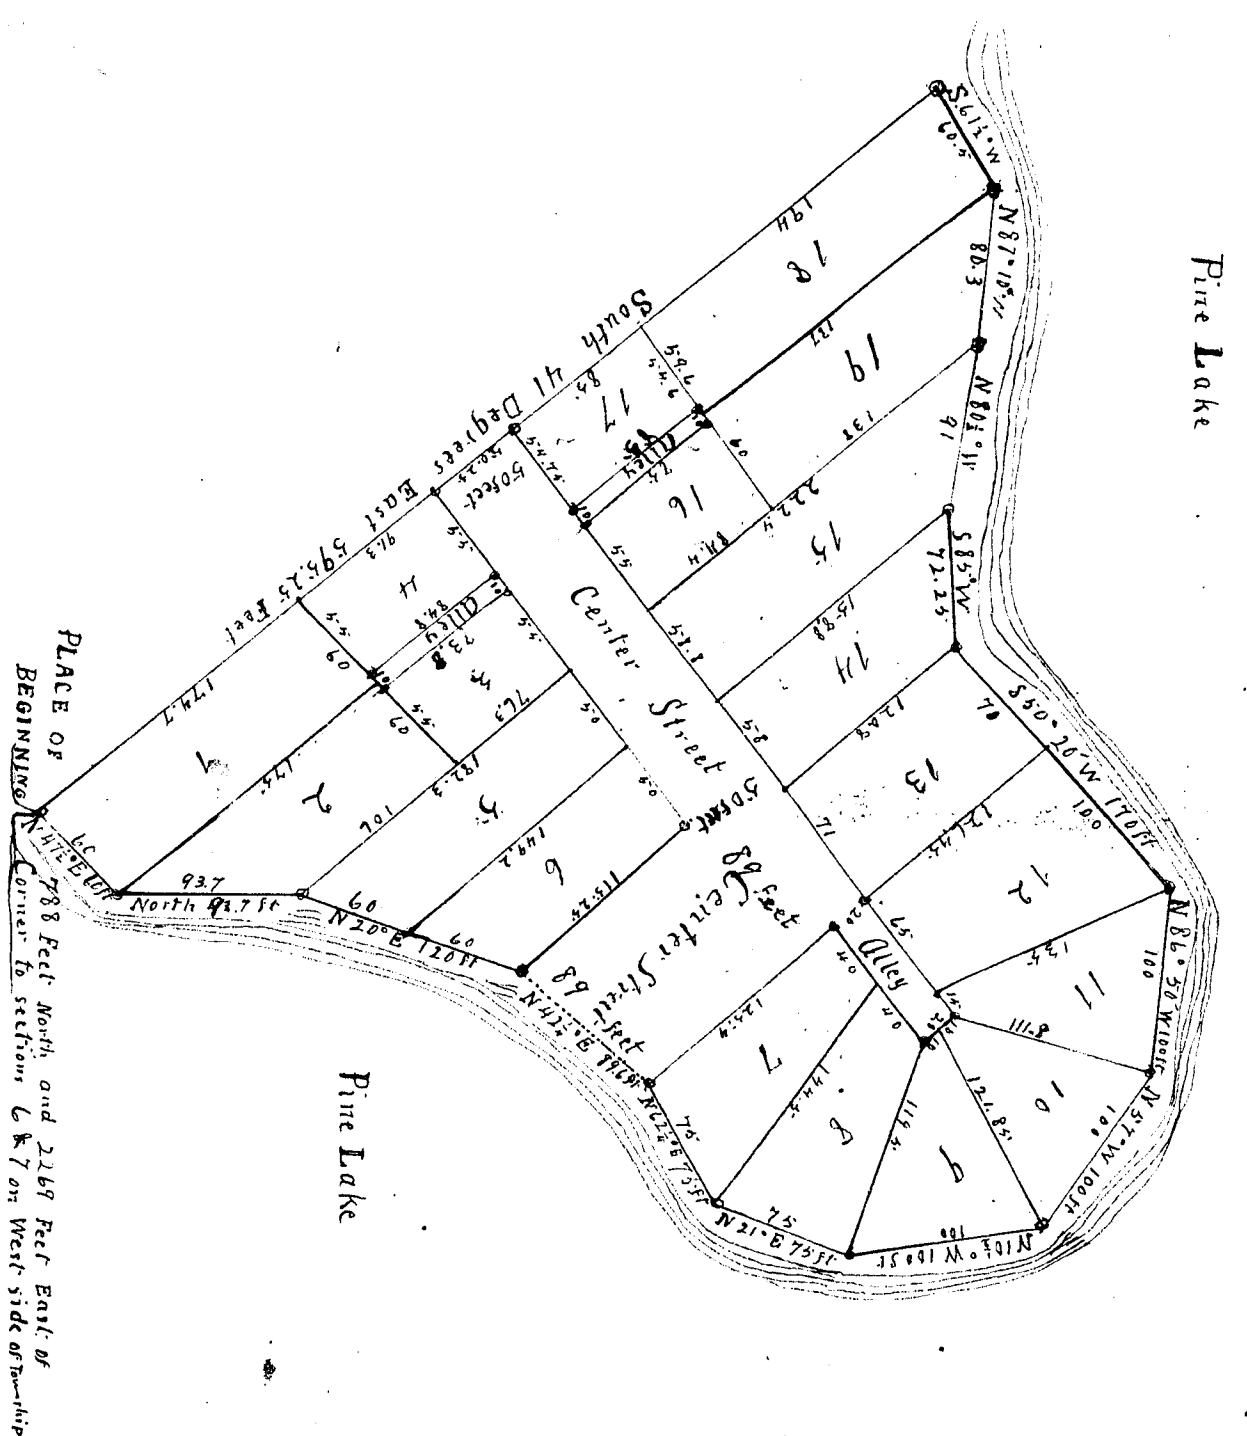

DEDICATION.—Know all men by these Presents.—That we Victor Anson as proprietor,
and Lena Anson his wife, have caused the land embraced in the annexed plat to be sur-
veyed laid out and platted to be known as "PLEASURE POINT, Prairieville Township,
Barry County Michigan, and that the street and alleys shown on said plat are
herby dedicated to the use of the public

Signed and Sealed { Grace Killick } Victor Anson
In Presence of { John C. Killick } Lena Anson

STATE OF MICHIGAN } ss.
COUNTY OF BARRY }

On this 17th day of October, before me the subscriber, a Justice of the Peace in
and for said county, personally came the above named Victor Anson, and
Lena Anson his wife, to me known to be the persons who executed the
above dedication, and acknowledged the same to be their free act and deed.

John C. Killick,
Justice of the Peace,
Barry County Michigan.

