Examined and Approved
Dec 27-1915
Geo L. Hussey
Deputy Auditor General

14456

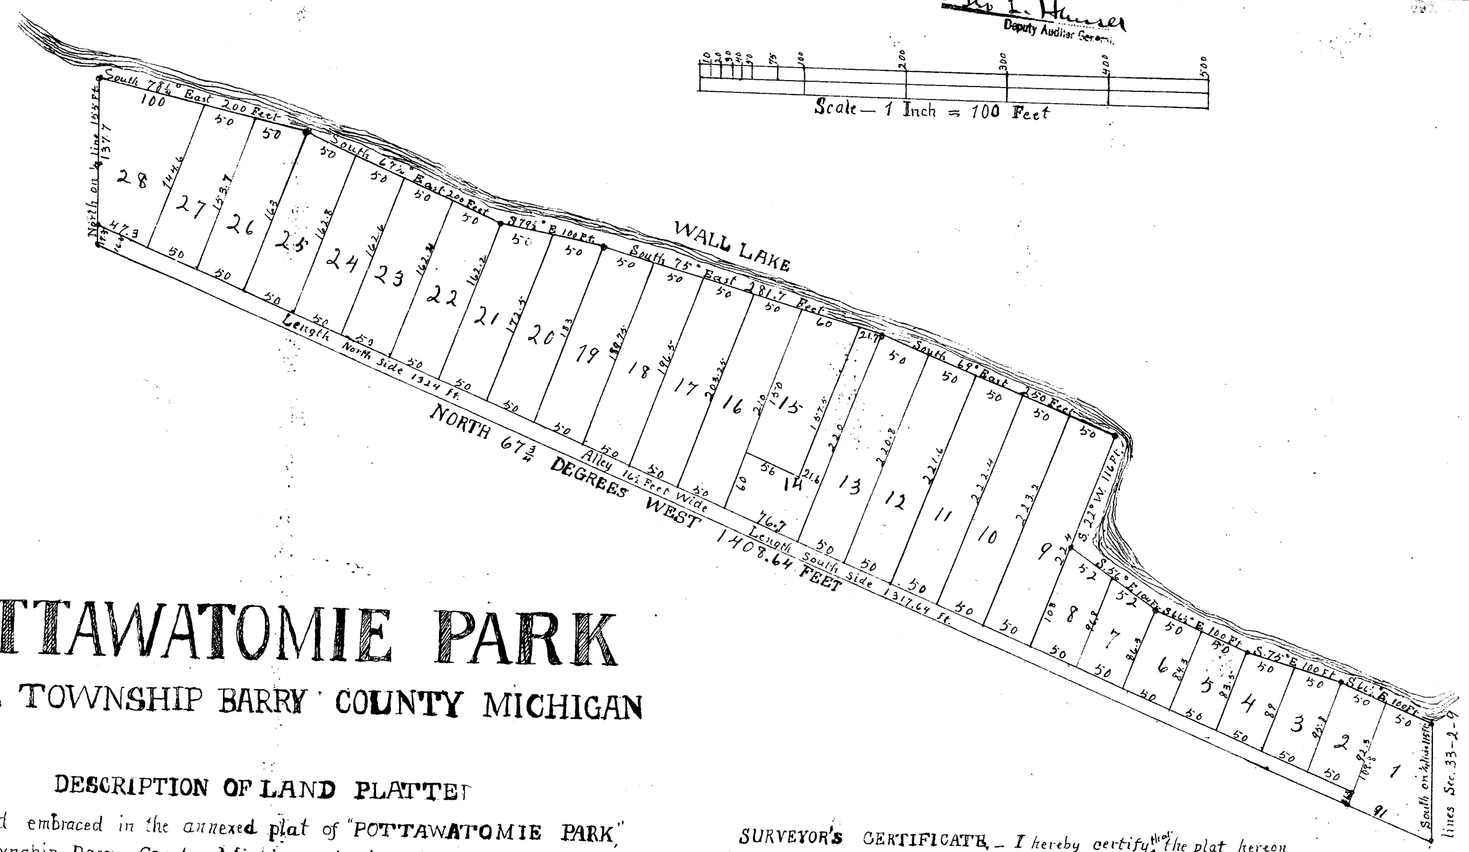

POTTAWATOMIE PARK

HOPE TOWNSHIP BARRY COUNTY MICHIGAN

DESCRIPTION OF LAND PLATTED

The land embraced in the annexed plat of "POTTAWATOMIE PARK," Hope Township Barry County Michigan, is described as follows:-

Beginning at point in east line of east half (½) of southwest fractional quarter (¼) of section 33 in Hope Township Barry County Michigan, where intersected by east and west quarter line of said section 33, and running thence North, 67¾ degrees West 1408.64 Feet to ¼ line; thence

North, on ¼ line			155	" to shore of Wall Lake;
thence, along shore of lake, South, 78¼ degrees		East	200	"
South 67¼	"	East	200	"
South 79½	"	East	100	"
South 75	"	East	281.7	"
South 69	"	East	250	"
South 22	"	West	116	"
South 56	"	East	104	"
South 66½	"	East	100	"
South 75	"	East	100	"
South 66½	"	East	100	" to ¼ line;

thence, leave lake and run South on ¼ line 115 " to Place of Beginning.

Being, in regular sectional subdivision, on East ½ of Northwest fractional ¼, but in returns of original U.S. Survey attached to and made a part of, the East ½ of the Southwest fractional ¼ of section 33, T. 2 N. R. 9 W. Michigan Meridian, and containing Five and 6/100 Acres.

Office of County Treasurer Barry County,
Hastings, Michigan, June 23rd 1915.

I HEREBY CERTIFY, That there are no tax liens or titles held by the State on the lands covered by above description, and that there are no tax liens or titles held by individuals on said lands for the five years preceding the 18th day of June 1915, and that the taxes for said period of five years are fully paid as shown by the records of this office.

A. M. Nevins,
County Treasurer.

~~This plat~~ was approved by the Barry County Board of Supervisors at their meeting held in the month of ~~June~~ 1915.

L. J. Grezinger, Chairman.
Roy Andrus, Clerk.

This plat was approved by the Township Board of the Township of Hope, at a meeting held October 30th, 1915.

Bert McCallum, Clerk.

This plat was approved on the 7th day of December, 1915.

Chas. M. Mack,
Judge of Probate.
Roy Andrus,
County Clerk.
Alfred M. Nevins, County Treasurer.

SURVEYOR'S CERTIFICATE. — I hereby certify that the plat hereon delineated is a correct one, and that permanent monuments consisting of Iron Pipe 24 inches in length and ½ inch cross-section, have been planted at points marked thus "o" as thereon shown, at all angles in the boundaries of the land platted and at intersections of alley with boundary and lot lines. Lots are numbered by large figures in center. Smaller figures on lines marking lot boundaries denote length of such lines in feet; and all dimensions are given in feet and decimals thereof.

Walter Heath,
Surveyor.

DEDICATION

KNOW ALL MEN BY THESE PRESENTS,-That we Harry H. Wolverton and Carrie L. Wolverton his wife, Abe. Francoise and Sarah Francoise his wife, Cass F. Haines and Jessie S. Haines his wife, and George J. Haines a bachelor — said Harry H. Wolverton, Abe Francoise, Cass F. Haines, and George J. Haines as proprietors, having undivided interests — have caused the land embraced in the annexed plat to be surveyed, laid out, and platted, to be known as "POTTAWATOMIE PARK" Hope Township Barry County Michigan, and that the alley, as shown on said plat is hereby dedicated, to the use of the public.

SIGNED AND SEALED IN PRESENCE OF
Carey J. Cole
Harry R. Harlinson

Harry H. Wolverton	L.S.
Carrie L. Wolverton	L.S.
Abe Francoise	L.S.
Sarah Francoise	L.S.
Cass F. Haines	L.S.
Jessie S. Haines	L.S.
George J. Haines	L.S.

STATE OF MICHIGAN }
COUNTY OF KALAMAZOO } ss. On this 18th day of June 1915, before me, a Notary Public in and for said county, personally came the above named Harry H. Wolverton and Carrie L. Wolverton his wife, Abe Francoise and Sarah Francoise his wife, Cass F. Haines and Jessie S. Haines his wife, and George J. Haines, known to me to be the persons who executed the above dedication, and acknowledged the same to be their free act and deed.

Carey J. Cole,
Notary Public, Kalamazoo Co. Michigan.
My Commission expires September 28th 1917.

I hereby certify that this copy is a true copy of the plat of PLAT forwarded the Register of Deeds for recording
Dec. 27-1915
Geo L. Hussey
Deputy Auditor General's Dept.

Filed in Auditor General's Dept.
Dec. 29-1915
Geo L. Hussey

Register's Office, Barry County, Mich.
Plat of Pottawatomie Park
Liber 2 of Plats, Page 11
Dec 27 A.D. 1915 at 9:30 A.M.
Recorded in Liber 2 of Plats, Page 11
E. J. Townsend

Examined and Approved
Dec 27-1915
Geo L. Hansel
Deputy Auditor Gen.

14456

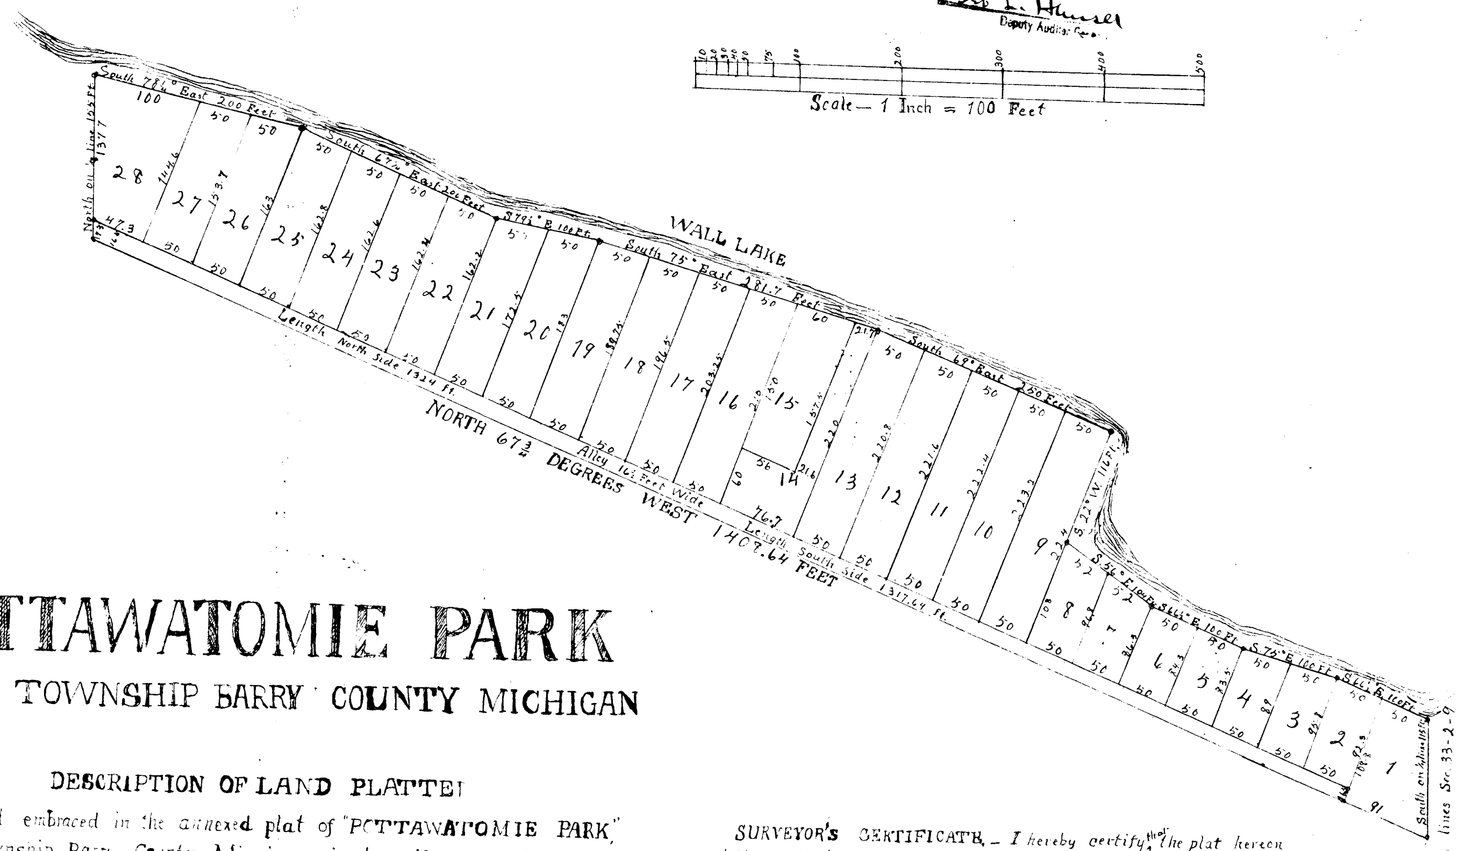

POTTAWATOMIE PARK

HOPE TOWNSHIP BARRY COUNTY MICHIGAN

DESCRIPTION OF LAND PLATTED

The land embraced in the annexed plat of "POTTAWATOMIE PARK" Hope Township Barry County Michigan, is described as follows;-

Beginning at point in east line of east half f½ of southwest fractional quarter (¼) of section 33 in Hope Township Barry County Michigan, where intersected by east and west quarter line of said section 33, and running thence North, 67½ degrees West 1407.64 Feet to ¼ line; thence

North, on ¼ line			155	" to shore of Wall Lake;
thence, along shore of lake, South, 77½ degrees East			200	"
South	67½	" East	200	"
South	79½	" East	101	"
South	75	" East	281.7	"
South	69	" East	250	"
South	22	" West	116	"
South	84	" East	104	"
South	66½	" East	100	"
South	75	" East	100	"
South	66½	" East	100	" to ¼ line,

thence, leave lake and run South on ¼ line 115 " to Place of Beginning.

Being, the regular sectional subdivision, on East ½ of Northwest fractional ¼, but in returns of original U.S. Survey, attached to and made a part of, the East ½ of the Southwest fractional ¼ of section 33, T. 2 N. R. 9 W. Michigan Meridian, and containing Five and 6/10 Acres.

Office of County Treasurer Barry County
Hastings, Michigan June 23rd 1915.

I HEREBY CERTIFY, That there are no tax liens or titles held by the State on the lands covered by above description, and that there are no tax liens or titles held by individuals on said lands for the five years preceding the 18th day of June 1915, and that the taxes for said period of five years are fully paid as shown by the records of this office.

A. M. Hewitt
County Treasurer.

~~This plat was approved by the Barry County Board of Supervisors at their meeting held in the month of June 1915.~~

H. F. Springer, Chairman.
Roy Curtis, Clerk.

This plat was approved by the Township Board of the Township of Hope, at a meeting held October 30th, 1915.

Bert McCallum, Clerk.

This plat was approved on the 7th day of December, 1915.

Asha M. Mack,
Judge of Probate.
Roy Andrus,
County Clerk.
Alfred M. Newkirk, County Treasurer.

SURVEYOR'S CERTIFICATE, — I hereby certify that the plat hereon delineated is a correct one, and that permanent monuments consisting of Iron Pipe 24 inches in length and 1½ inch cross-section, have been planted at points marked thus "•" as thereon shown, at all angles in the boundaries of the land platted, and at intersections of alley with boundary and lot lines. Lots are numbered by large figures in center. Smaller figures on lines marking lot boundaries denote length of such lines in feet; and all dimensions are given in feet and decimals thereof.

Walter Heath,
Surveyor.

DEDICATION

KNOW ALL MEN BY THESE PRESENTS,-That we Harry H. Wolverton and Carrie L. Wolverton his wife, Abe Francoise and Sarah Francoise his wife, Cass F. Haines and Jessie S. Haines his wife, and George J. Haines a bachelor,— said Harry H. Wolverton, Abe Francoise, Cass F. Haines, and George J. Haines as proprietors having undivided interests,— have caused the land embraced in the annexed plat to be surveyed, laid out, and platted, to be known as "POTTAWATOMIE PARK" Hope Township Barry County Michigan, and that the alley, as shown on said plat is hereby dedicated, to the use of the public.

SIGNED AND SEALED IN PRESENCE OF
Geo. J. Cole
Harry R. Harrison

Harry H. Wolverton	L.S.
Carrie L. Wolverton	L.S.
Abe Francoise	L.S.
Sarah Francoise	L.S.
Cass F. Haines	L.S.
Jessie S. Haines	L.S.
George J. Haines	L.S.

STATE OF MICHIGAN
COUNTY OF KALAMAZOO } ss. On this 18th day of June 1915, before me, a Notary Public in and for said county, personally came the above named Harry H. Wolverton and Carrie L. Wolverton his wife, Abe Francoise and Sarah Francoise his wife, Cass F. Haines and Jessie S. Haines his wife, and George J. Haines, known to me to be the persons who executed the above dedication, and acknowledged the same to be their free act and deed.

Geo. J. Cole,
Notary Public, Kalamazoo Co. Michigan.

My Commission expires September 28th, 1917.

I hereby certify that the foregoing is a true copy of the original plat of Pottawatomie Park as recorded in Liber 2 of Plats, page 11
Dec. 27-1915
Geo. L. Hansel

Dec. 29-1915
Geo L. Hansel

Barry County
Pottawatomie Park
Liber 2 Plats
Page 11
Surveyed by E.B. Townsend