


AMMON EATON'S ADDITION TO THE

Filed and Approved
 June 21-1916
 Paul C. Hiltner
 Deputy State Clerk

14457



CITY of HASTINGS

BARRY CO., MICHIGAN.

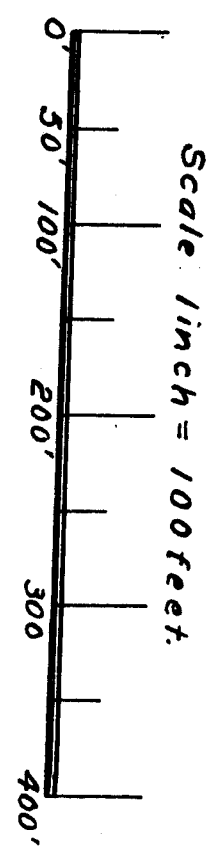

REGISTERED SURVEYOR
 Barry Co. Mich.
 Emanuel Adams, Addl. S.
 June 21-1916
 J. B. Townsend
 Deputy

Filed in Auditor General's Office
 June 21-1916
 J. B. Townsend
 Deputy

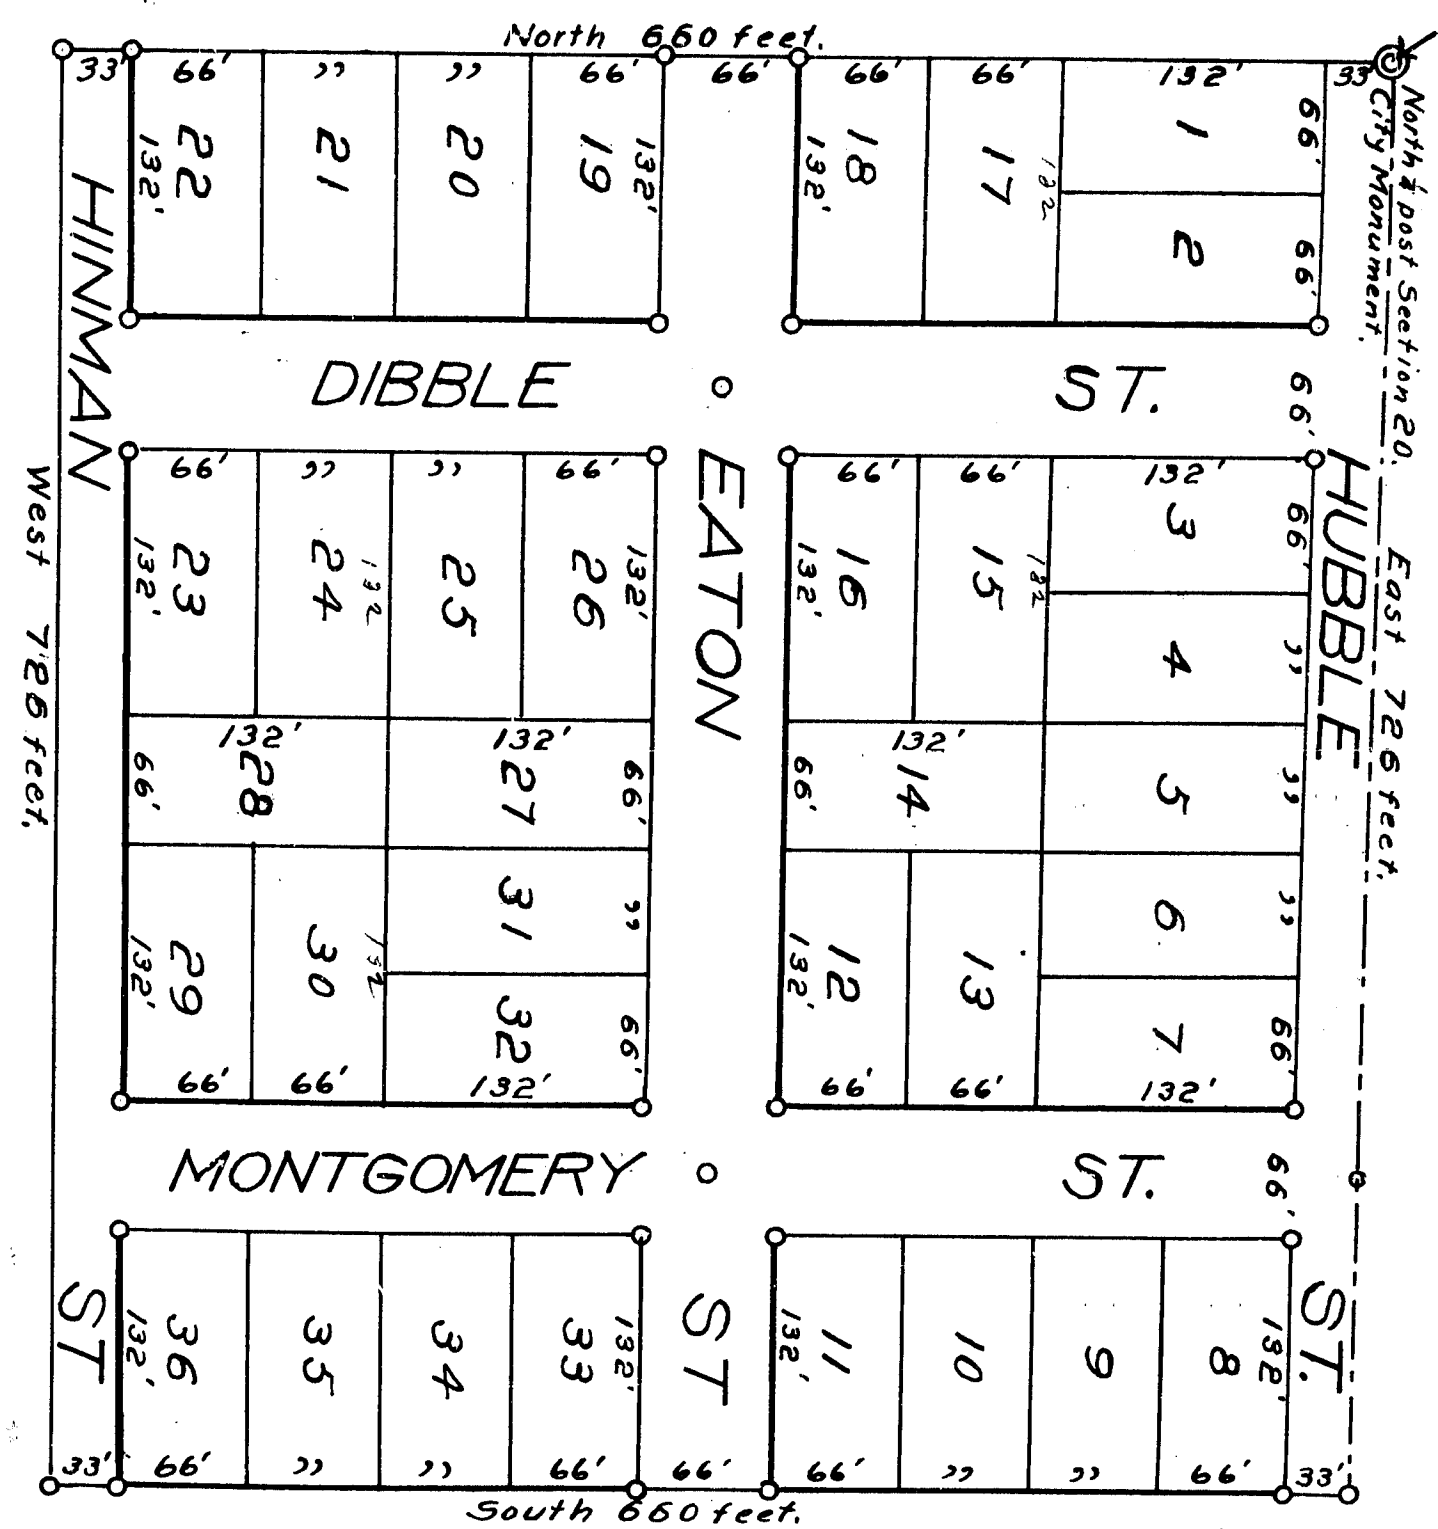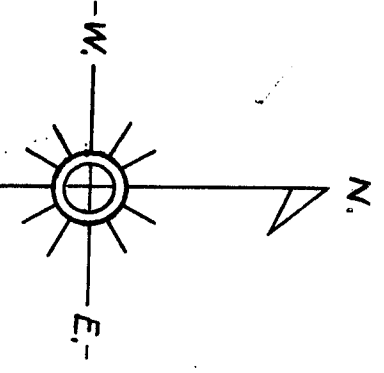

SURVEYOR'S CERTIFICATE.

I Herby Certify, That the plat hereon delineated is a correct one, and that permanent monuments consisting of iron pipe 1 in. by 30 in. have been planted at all points marked thus "O", as thereon shown at all angles in the boundaries of the land platted, and at all intersections of streets, or streets and alleys.

Geo. B. Townsend
 Surveyor

DEDICATION.

KNOW ALL MEN BY THESE PRESENTS, That we Ammon Eaton, as proprietor, and ~~Ammon Eaton~~ his wife, and ~~Barry Co.~~ as proprietor, and ~~Barry Co.~~ his wife, have caused the land embraced in the annexed plat to be surveyed, laid out and platted, to be known as Ammon Eaton's Addition to the City of Hastings, Barry Co. Michigan, and that the streets and alleys as shown on said plat are hereby dedicated to the use of the public.

Signed and Sealed in Presence of
 J. B. Townsend
 O. S. Hiltner
 E. J. Hiltner
 Barry Co. Mich.

STATE OF MICHIGAN } ss.
 County of Barry }

I, ~~Ammon Eaton~~, on this 11th day of January, 1916, before me a Notary Public in and for Barry County, personally came the above, named Ammon Eaton, and ~~Barry Co.~~ his wife, and ~~Barry Co.~~ his wife, known to me to be the persons who executed the above dedication, and each acknowledged the same to be their free act and deed.

My commission expires 6-5-1918
 Notary Public, Barry Co. Mich.

DESCRIPTION.

The land embraced in the annexed plat of Ammon Eaton's Addition to the City of Hastings, Barry Co. Michigan, is described as follows: Commencing at the north 1/4 post (City monument) to section 20, town 3 north, range 8 west, Barry Co., Michigan, running thence east, on the north line of said section, 726 feet, to an iron stake, thence south 660 feet, to an iron stake, thence west 726 feet, to an iron stake, and the north and south 1/4 line of said section 20, thence north, along said 1/4 line, 660 feet to place of beginning.

CERTIFICATE OF MUNICIPAL APPROVAL.

This plat was APPROVED, by the Common Council of the City of Hastings, at a meeting held June 11th, 1916.

Clarence E. Davis
 City Clerk

APPROVAL by COUNTY BOARD.

This plat was APPROVED on the 11th day of January, 1916.

John W. Wood
 Judge of Probate
 Roy C. Anderson
 County Clerk
 Edward W. Keating
 County Treasurer

CERTIFICATE OF COUNTY TREASURER.


I hereby certify, That there are no tax liens or titles held by the State on the lands described below, and that there are no tax liens or titles held by individuals on said lands for the five years preceding the 11th day of January, 1916, and that the taxes for said period of five years are paid, as shown by the records of this office.

Clarence E. Davis
 County Treasurer



AMMON EATON'S ADDITION TO THE

Ammon Eaton's Addition
Barry Co. Mich.
14457

CITY OF HASTINGS BARRY CO., MICHIGAN.

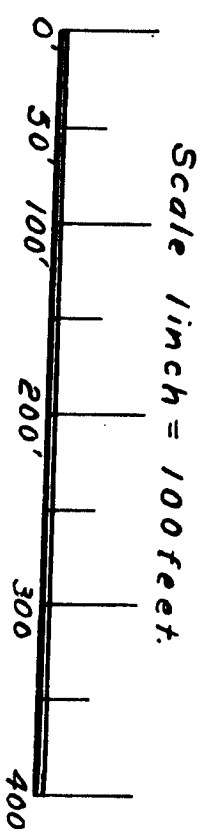

Place of Beginning
North & Post Section 20.
City Monument.

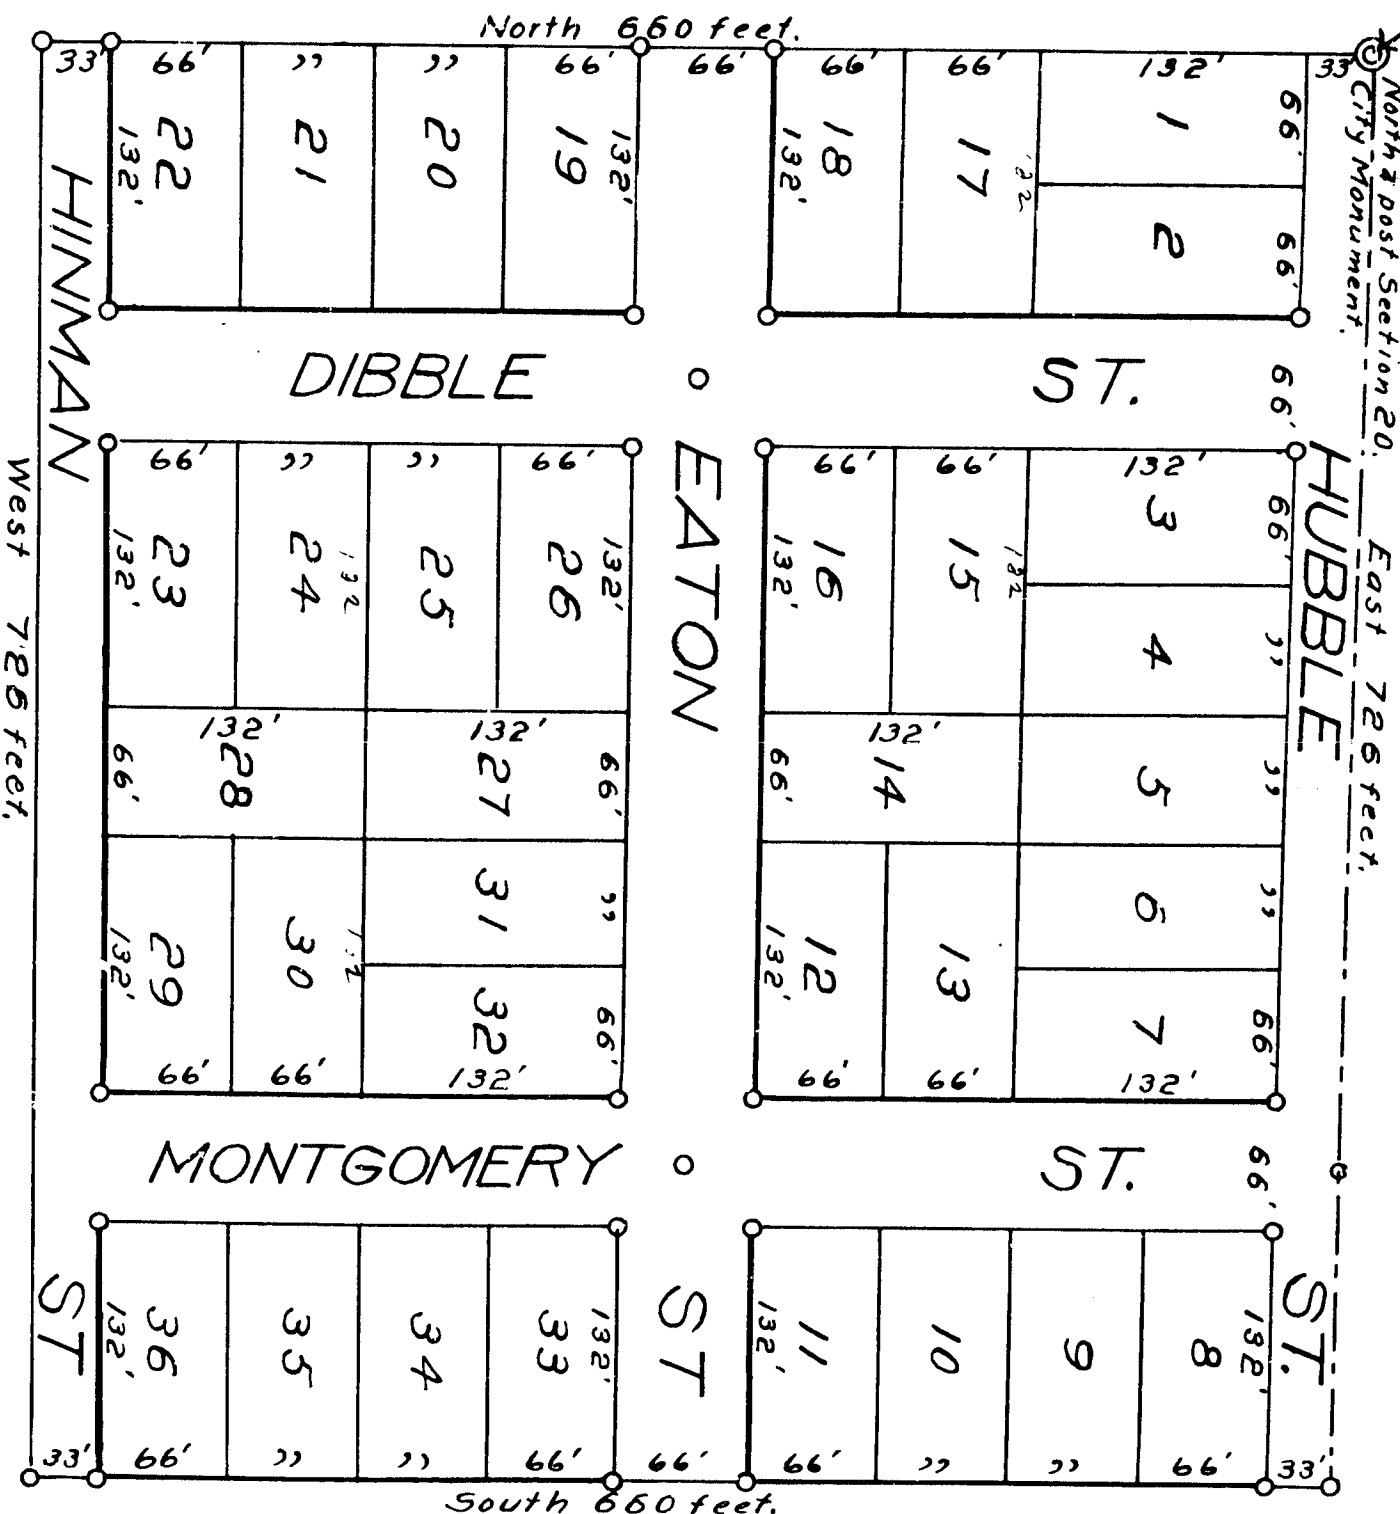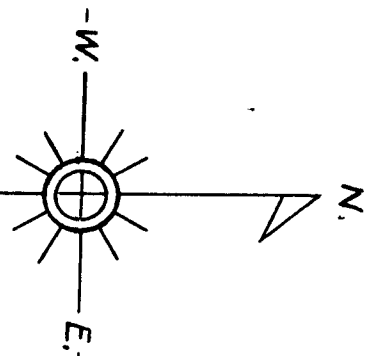

Barry
Ammon Eaton's Addition
Barry Co. Mich.
14457

Filed for Record
Barry Co. Mich.
14457

SURVEYOR'S CERTIFICATE.

I hereby certify, That the plat hereon delineated is a correct one, and that permanent monuments consisting of iron pipe 1 in. by 30 in. have been planted at all points marked thus "O" as thereon shown at all angles in the boundaries of the land plotted, and at all intersections of streets, or streets and alleys.

Geo. S. Sargent
Surveyor

DEDICATION.

KNOW ALL MEN BY THESE PRESENTS, That we Ammon Eaton, as proprietor, and his wife, and his wife, have caused the land embraced in the annexed plat to be surveyed, laid out and plotted, to be known as Ammon Eaton's Addition to the City of Hastings, Barry Co. Michigan, and that the streets and alleys as shown on said plat are hereby dedicated to the use of the public.

Signed and sealed in Presence of

C. N. S. Sargent
Barry Co. Mich.
14457

STATE OF MICHIGAN
County of Barry

On this 11th day of January, 1916, before me a Notary Public in and for Barry County, personally came the above, Ammon Eaton, his wife, and his wife, known to me to be the persons who executed the above dedication, and each acknowledged the same to be their free act and deed.

Notary Public, Barry Co. Mich.

DESCRIPTION.

The land embraced in the annexed plat of Ammon Eaton's Addition to the City of Hastings, Barry Co. Michigan, is described as follows: Commencing at the north 1/4 post (City monument) to section 20, town 3 north, range 8 west, Barry Co., Michigan, running thence east, on the north line of said section, 726 feet, to an iron stake, thence south 660 feet, to an iron stake, thence west 726 feet, to an iron stake, and the north and south 1/4 line of said section 20, thence north, along said 1/4 line, 660 feet to place of beginning.

CERTIFICATE OF MUNICIPAL APPROVAL.

This plat was APPROVED, by the Common Council of the City of Hastings, at a meeting held Jan. 11th, 1916.

Wm. L. Sargent
City Clerk.

APPROVAL BY COUNTY BOARD.

This plat was APPROVED on the 11th day of January, 1916.



Barry Co. Mich.
14457

CERTIFICATE OF COUNTY TREASURER.

I hereby certify, That there are no tax liens or titles held by the State on the lands described below, and that there are no tax liens or titles held by individuals on said lands for the five years preceding the 11th day of January, 1916, and that the taxes for said period of five years are paid, as shown by the records of this office.

Barry Co. Mich.
14457