

"SHEPHERD'S PLAT"

Sections 5 and 6, T. 2 N. R. 10 W.
Barry County, Mich.

SURVEYED BY
GLEN C. WHEATON, Kalamazoo, Mich.

SCALE, 50 FEET PER INCH.



DESCRIPTION OF LAND PLATTED

The land embraced in the annexed plat is located in sections 5 and 6, T. 2 N. R. 10 W. and is more particularly described as follows: Beginning at a point 148.5 feet west and 33 feet north of the East 1/4 post of section 6 and running thence West 66 feet; thence North 67.6 feet; thence N. 19° 13' E. 263.13 feet; thence S. 88° 30' E. 126.13 feet to the shore of Gun Lake; thence S. 5° 10' W. 144.82 feet; thence S. 1° 42' E. 300.12 feet; thence S. 9° 14' E. 101.32 feet; thence S. 25° 34' E. 55.68 feet; thence S. 34° 31' E. 25.2 feet; thence S. 87° 08' W. 54.66 feet; thence South 49.0 feet; thence West 132 feet; thence South 132 feet to the place of beginning.

SURVEYOR'S CERTIFICATE

I hereby certify that the plat hereon delineated is a correct one and that permanent monuments, consisting of iron rods 1/2 inch in diameter and 24 inches long, have been placed at all angles in the boundaries of the land platted and at each lot corner.

Glen C. Wheaton
Surveyor.

DEDICATION

KNOW ALL MEN BY THESE PRESENTS: That E. H. Shepherd and Clara M. Shepherd, his wife, have caused the land embraced in the annexed plat to be surveyed, laid out and platted to be known as "SHEPHERD'S PLAT", Barry County, Mich. and that the drive as shown on said plat is hereby dedicated to the use of the public.

Witness my hand and seal in the presence of
E. H. Shepherd
STATE OF MICHIGAN,
COUNTY OF KALAMAZOO

E. H. Shepherd (L.S.)
Clara M. Shepherd (L.S.)
STATE OF MICHIGAN,
COUNTY OF KALAMAZOO

On this 1st day of *August*, A. D. 1917, before me, appeared E. H. Shepherd and Clara M. Shepherd, his wife, to me personally known, who being by me duly sworn, acknowledged that they executed the above dedication and that the same was their free act and deed.

My commission expires *Sept 11-1920*
E. H. Shepherd
Notary Public, Kalamazoo County, Michigan.

TOWNSHIP OF *Barry*
COUNTY OF *Barry*,
STATE OF *Michigan*,
SS.

The annexed plat was approved by the Township Board in regular meeting *June 29, 1917*.

Paul R. Roca
Township Clerk.

Certificate of Approval by County Board

This plat was approved on the *9th* day of *August*, 1917.

Geo. J. Roberts
Judge of Probate.

Sheldon C. Brown
County Clerk.

C. W. Newman
County Treasurer.

STATE OF MICHIGAN,
COUNTY OF *Barry*,
SS.

I hereby certify that I have examined the records in my office relating to the description of lands in plat of SHEPHERD'S PLAT, Barry County, Michigan, dated *Aug. 1st*, and from such examination it appears that the State and County taxes have been fully paid for the five years preceding said date, and that there are no tax liens or titles held by the State or individuals for five years preceding said date.

Hastings, Michigan, *AUG 10 1917*
C. W. Newman
County Treasurer.


NOTE:—All dimensions are in feet and decimals thereof.

Glen C. Wheaton
Surveyor.

Aug 15-1917
Geo K. Wheaton
Notary Public, Mich.

Aug 15-1917
Geo K. Wheaton
Notary Public, Mich.

Filed for Recording
Aug 20-1917
Geo K. Wheaton

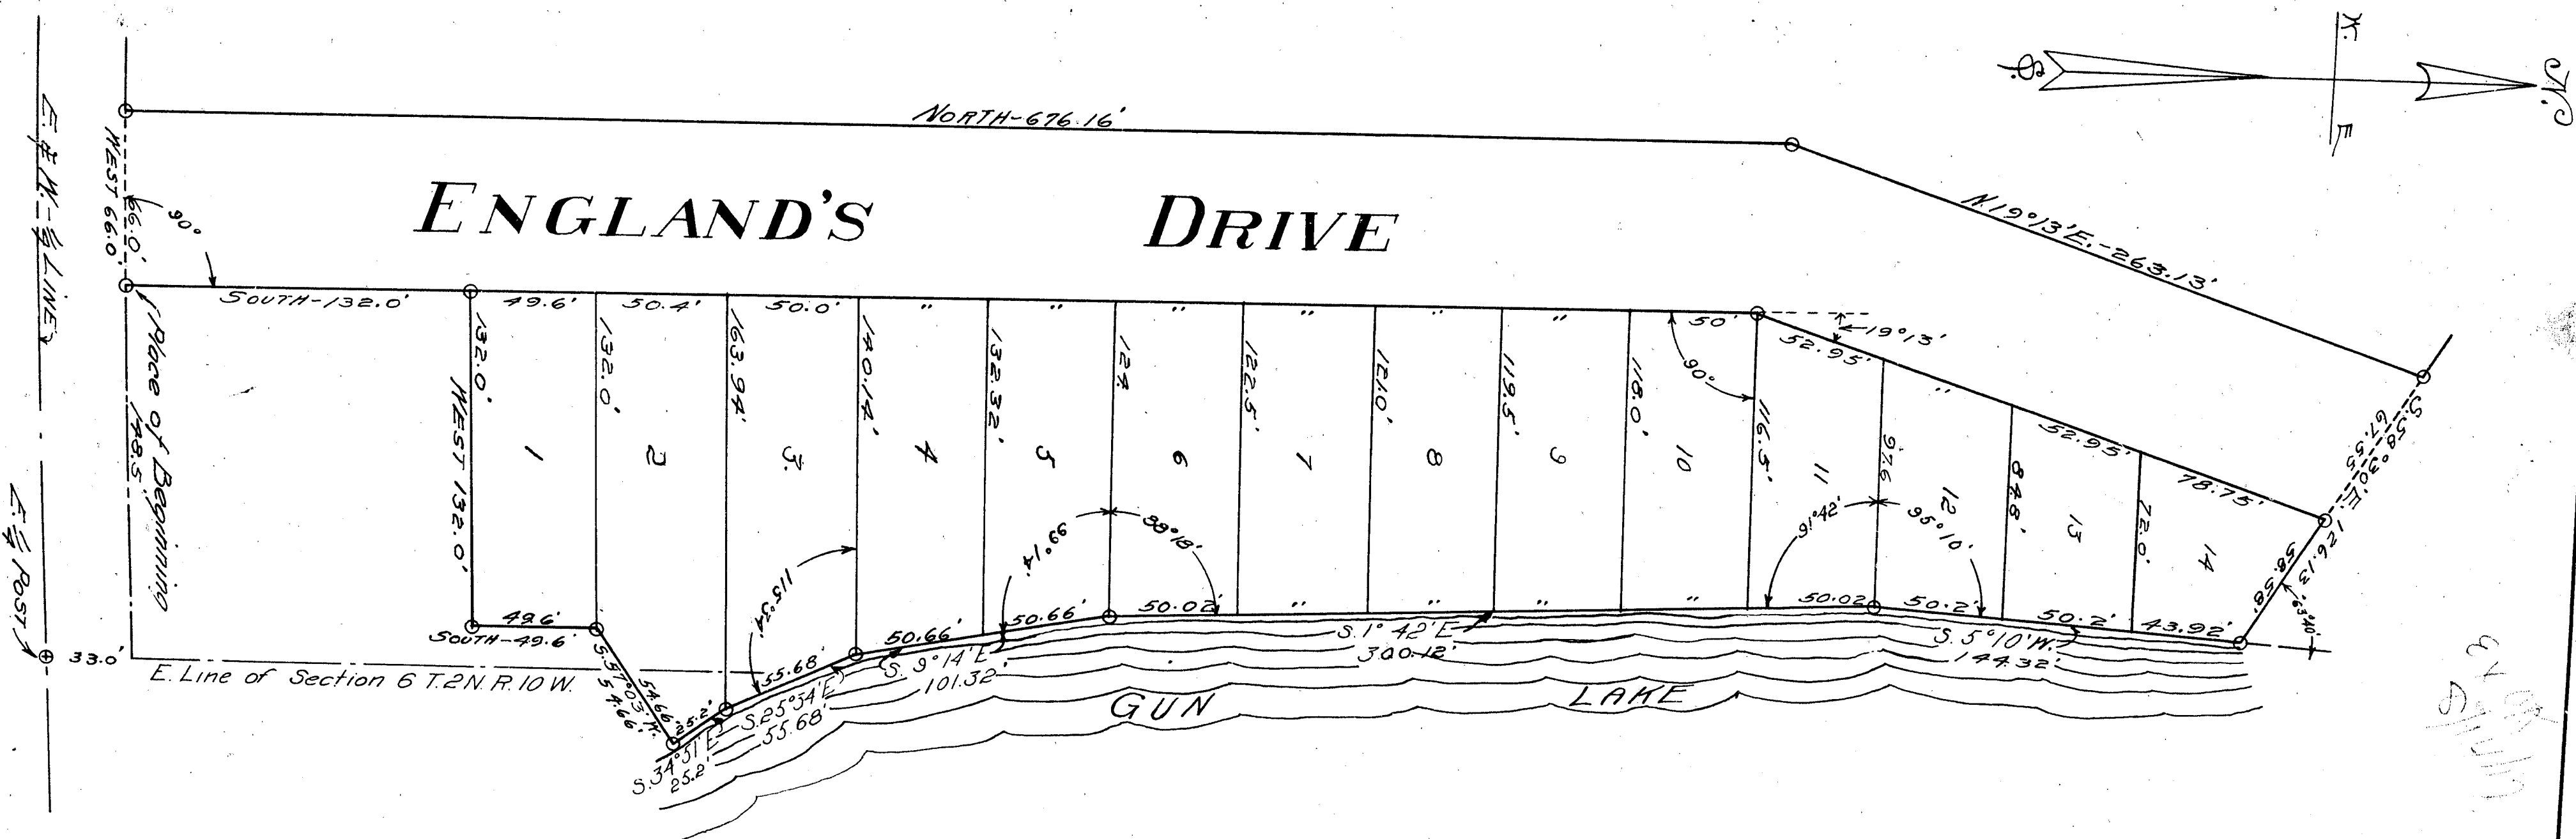

SHEPHERD'S PLAT

Sections 5 and 6, T. 2 N. R. 10 W.
Barry County, Mich.

SURVEYED BY
GLEN C. WHEATON, Kalamazoo, Mich.

SCALE, 50 FEET PER INCH.

DESCRIPTION OF LAND PLATTED

The land embraced in the annexed plat is located in sections 5 and 6, T. 2 N. R. 10 W. and is more particularly described as follows: Beginning at a point 148.3 feet west and 88 feet north of the East 1/4 post of section 6 and running thence West 68 feet; thence North 67° 16' E. 263.13 feet; thence N. 19° 13' E. 263.13 feet; thence S. 56° 30' E. 120.13 feet to the shore of Gun Lake; thence S. 3° 10' W. 144.32 feet; thence S. 1° 42' E. 300.12 feet; thence S. 57° 03' W. 54.06 feet; thence South 49.6 feet; thence West 132 feet to the place of beginning.

SURVEYOR'S CERTIFICATE

I hereby certify that the plat hereon delineated is a correct one and that permanent monuments, consisting of iron rods 1/2 inch in diameter and 24 inches long, have been placed at all angles in the boundaries of the land platted and at each lot corner.

DEDICATION

KNOW ALL MEN BY THESE PRESENTS: That E. H. Shepherd and Clara M. Shepherd, his wife, have caused the land embraced in the annexed plat to be surveyed, laid out and platted to be known as "SHEPHERD'S PLAT", Barry County, Mich. and that the drive as shown on said plat is hereby dedicated to the use of the public.

Signed in the presence of
STATE OF MICHIGAN, } ss.
COUNTY OF KALAMAZOO
On this 1st day of December, A. D. 1917, before me, appeared E. H. Shepherd and Clara M. Shepherd, his wife, to me personally known, who being by me duly sworn, acknowledged that they executed the above dedication and that the same was their free act and deed.

My commission expires July 11, 1920
Notary Public, Kalamazoo County, Michigan.

TOWNSHIP OF SHEPHERD,
COUNTY OF BARRY,
STATE OF MICHIGAN,
The annexed plat was approved by the Township Board in regular meeting June 28, 1917.


Certificate of Approval by County Board
Townsip Clerk.

This plat was approved on the 1st day of Decr. 1917.

STATE OF MICHIGAN, } ss.
COUNTY OF BARRY,
I hereby certify that I have examined the records in my office relating to the description of lands in plat of SHEPHERD'S PLAT, Barry County, Michigan, dated Aug. 1st, and from such examination it appears that the State and County taxes have been fully paid for the five years preceding said date, and that there are no tax liens or titles held by the State or individuals for five years preceding said date.

Hastings, Michigan, AUG 10 1917
County Treasurer.

NOTE:—All dimensions are in feet and decimals thereof.

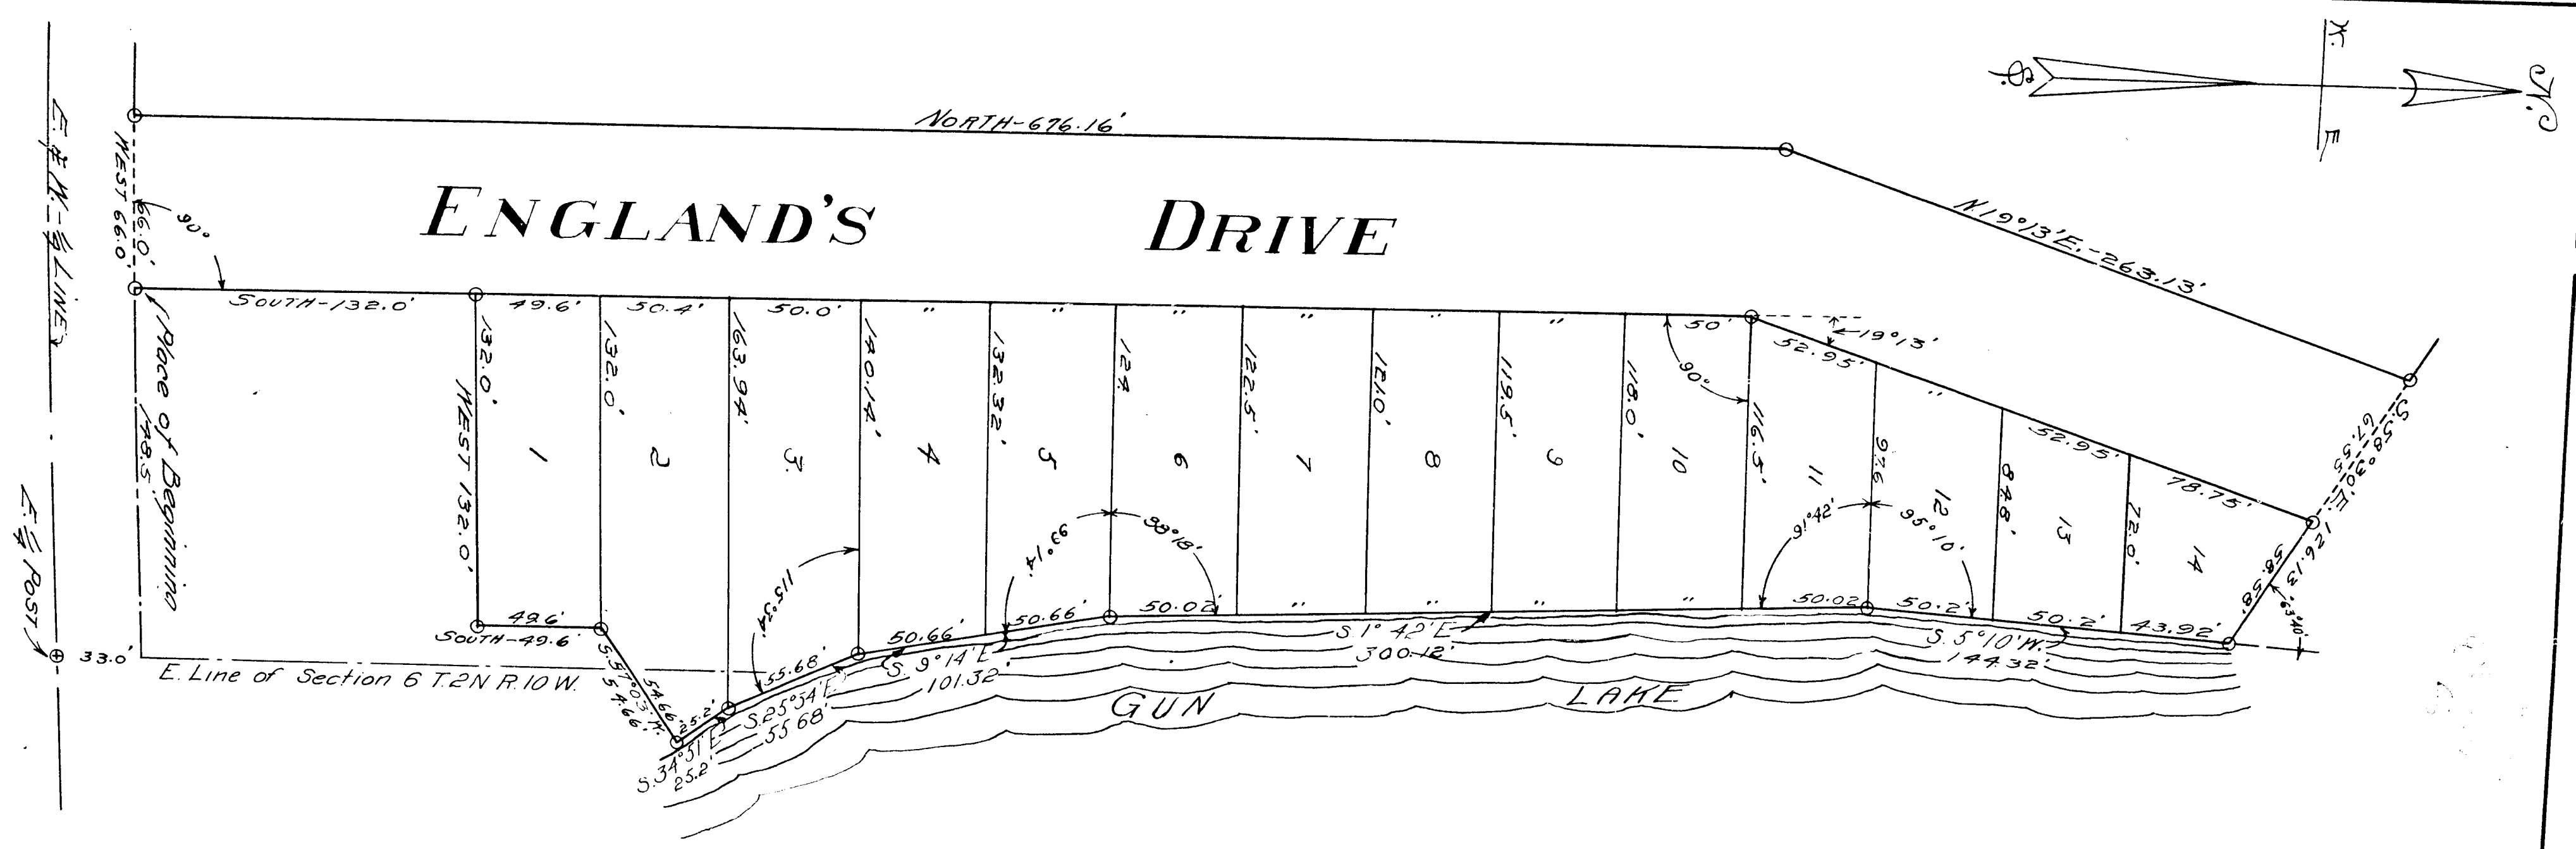

Aug 30-1917
Geo. S. Haines

Aug 15 1915
Geo. S. Haines

Barry
Shepherd's Plat
Aug 18 1917
Geo. S. Haines
Geo. S. Haines