

PLAT OF MANCELONA.

Antrim County
Michigan

showing the size, form and No of Lots, location, name, and width of Streets and alleys in this Plat of the Mancelona on the North East quarter of the North quarter and the North West quarter of the North East quarter Twenty of Town twenty-nine North of Range six West, in County Michigan, and is located more particularly follows. The North quarter section corner of said having been determined from unmistakable marks and perpetuated by a large Cedar post in ground with stone buried around it. The North corner of lot No 2 in Block B. is 33 feet West and South of the one quarter Stake shown on Plat. The size of lots are shown in feet by primes (') and Inches (") the courses of lot lines correspond with the North line of Section 20. Var 2° 3' E, all compact lots are rectangular.

Know all men by these presents that we the undersigned, Perry Andruss, & Sarah Andruss his Wife, Jacob Passage & Melia Passage his Wife, Asbury W Lybarker & Julia W Lybarker, Leonard C. Handy & Mary L. Handy his wife, Peter Marshall & Lilly D. Emery his wife, Josiah Potter & Lucia C. Potter his wife, Campbell & Ester C. Campbell his wife, Proprietors and D. E. McVean as Surveyor have platted the above described piece of land to be known as the Village of Mancelona and the said streets and alleys and public grounds as shown on this Plat.

Witness our hands and seal this 14th day of January, A.D. 1878.

Presence of

Proprietors.

Perry Andruss

Sarah Andruss

Jacob Passage

Melia Passage

Asbury Lybarker

Julia Lybarker

Leonard C. Handy

Mary L. Handy

Peter Marshall

Lilly D. Emery


Josiah Potter

Lucia C. Potter

Campbell

Ester C. Campbell

As Surveyor D. E. McVean, Surveyor.

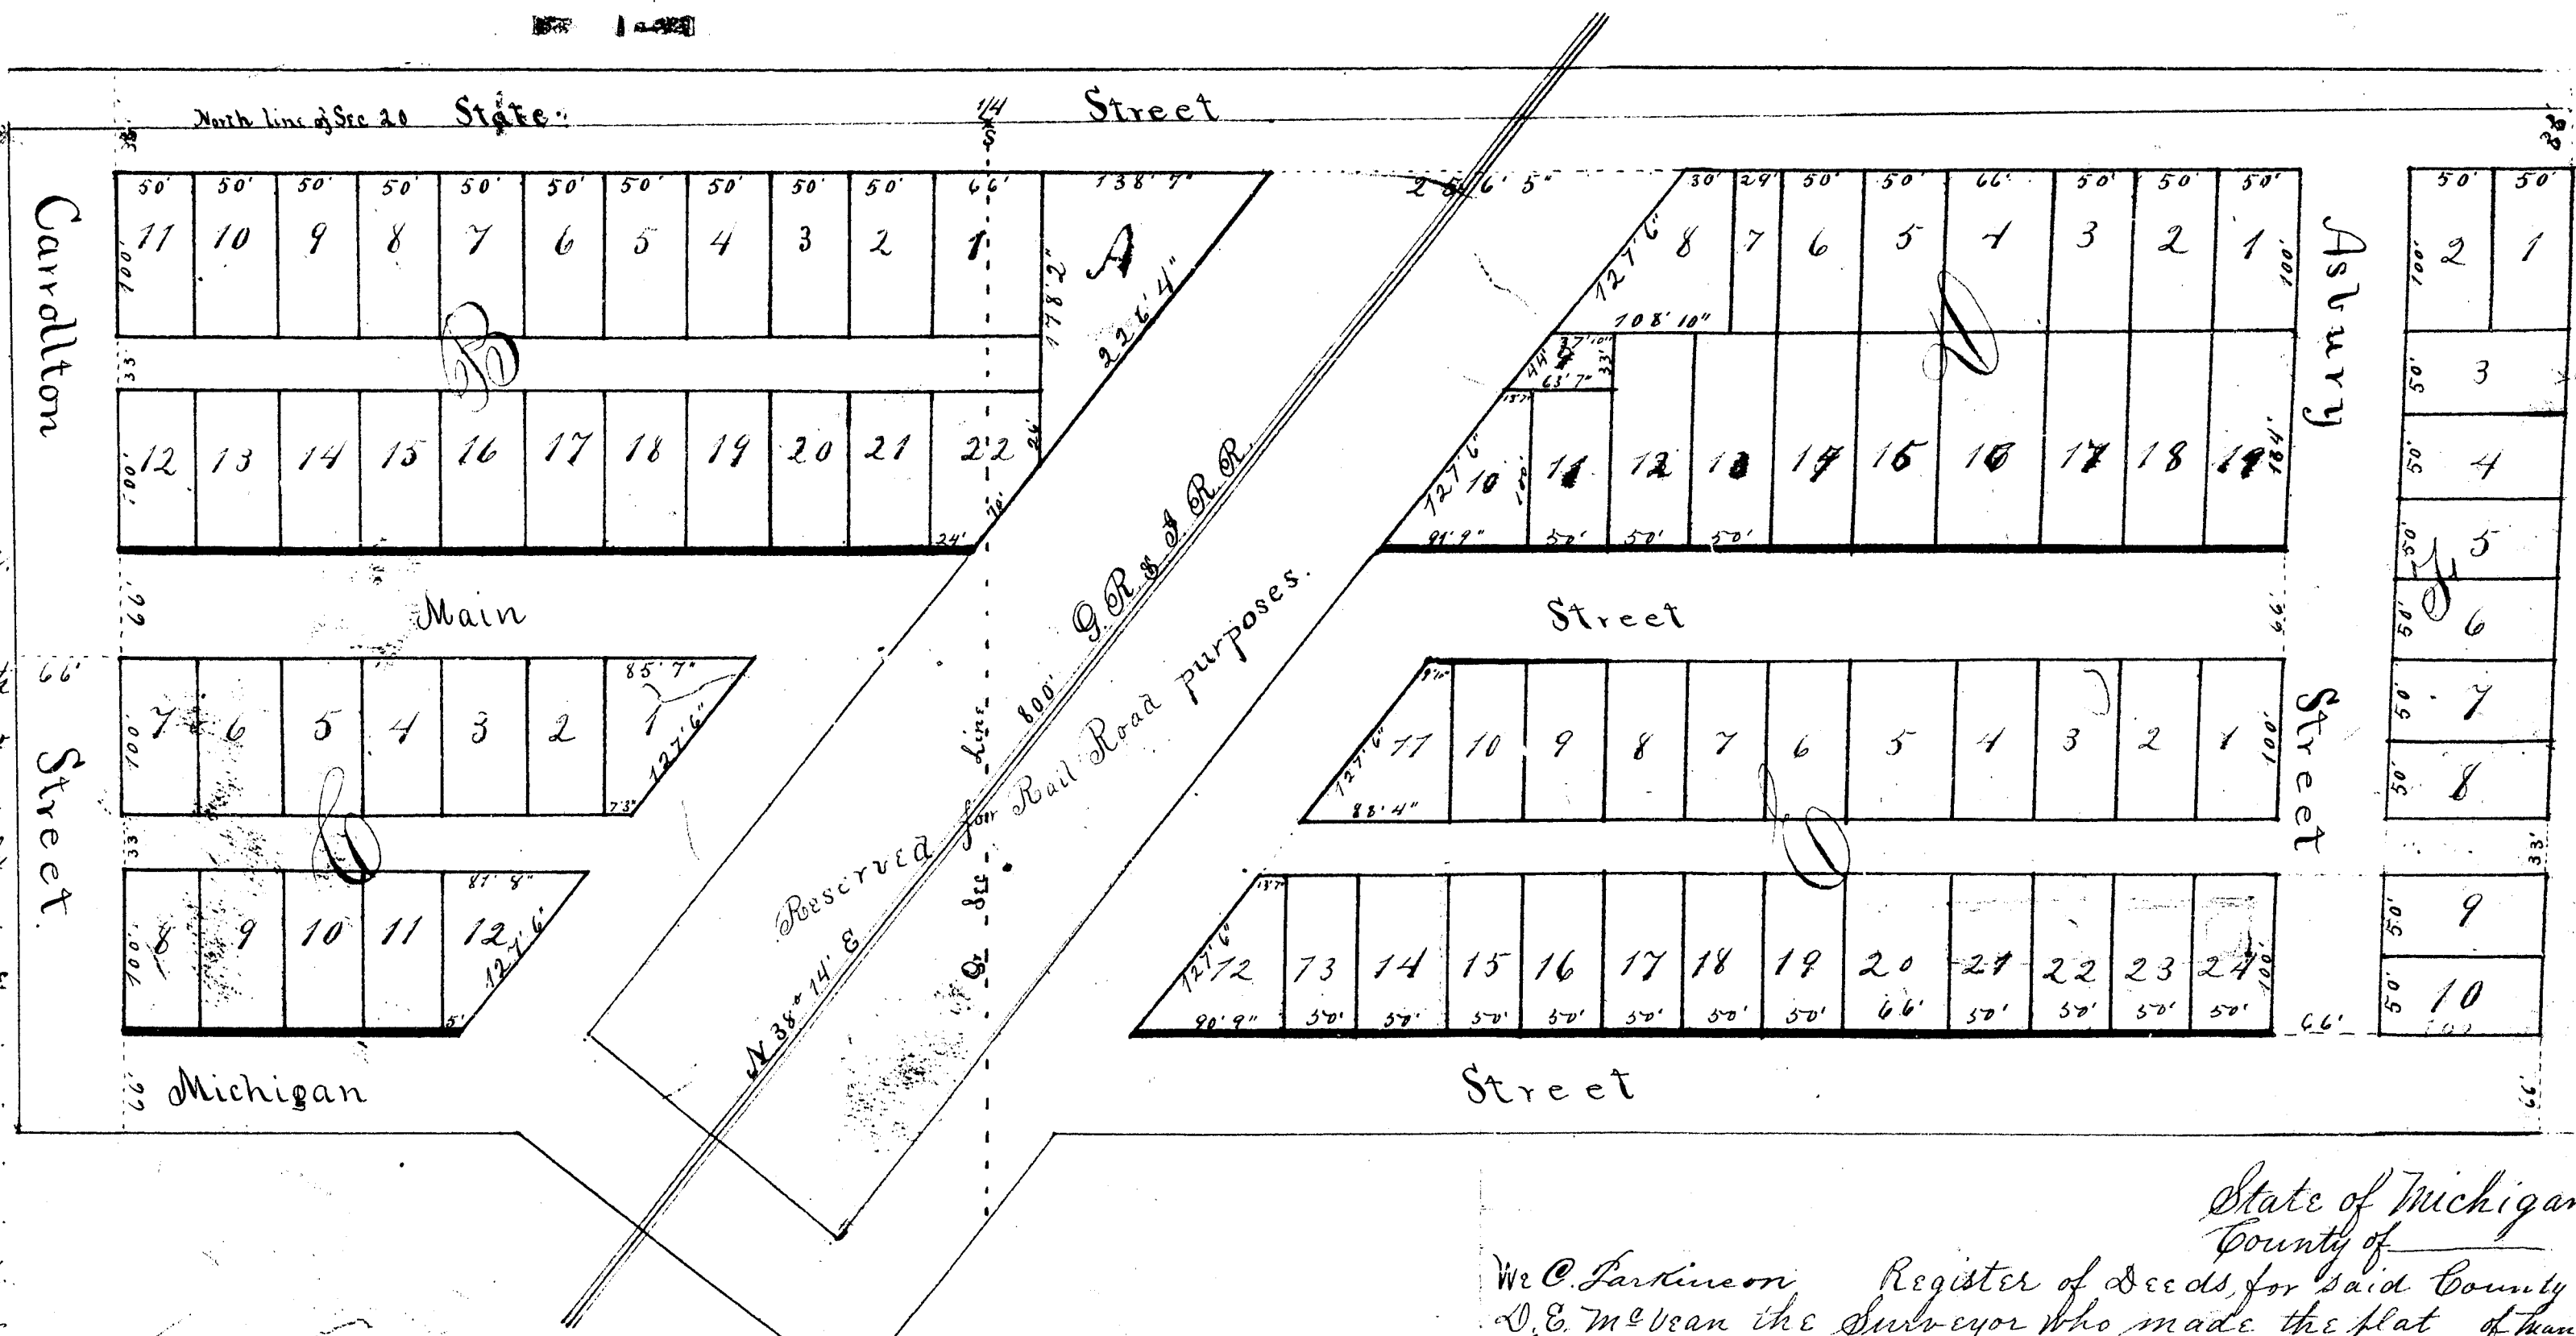

State of Michigan
County of Antrim

On this 14th day of January, One thousand eight hundred and seventy eight, before me, a Justice of the Peace, in and for said County, personally appeared Perry Andruss & Sarah Andruss his Wife proprietors of lots A, 3, 4, 8, 16, & 17 in Block D, and Jacob H. Passage & Melia Passage his Wife proprietors of Block B, & Asbury W. Lybarker & Julia W. Lybarker his Wife proprietors of Block C, and lots 1, 2, 15, & 19, in Block D, and Leonard C. Handy & Mary L. Handy his Wife proprietors of lots 5, 6, 13, & 14 in Block D, and Peter Marshall & Lilly D. Emery his Wife proprietors of lot 7 in Block D, and Josiah Potter & Lucia C. Potter his Wife proprietors of lots 10, 11, 12, in Block D, and James Campbell & Ester C. Campbell his Wife proprietors of lot 8 in Block D, and D. E. McVean as Surveyor know to me to be the persons who executed the above instrument and acknowledge the same to be their free act and deed.

RECEIVED AND FILED

In Auditor General's Office,

January 21, 1878.

Dep. Aud. Genl.

Registers Office
Antrim County

Received for record the 23 day of January 1878 at Five o'clock P. M. and recorded in Liber A of Plats on page 7

C. Parkinson.

Register of Deeds.

State of Michigan
County of

We C. Parkinson, Register of Deeds for said County and D. E. McVean the Surveyor who made the plat of Mancelona hereby certify that we have carefully compared this duplicate with said original plat of Mancelona and that it is an exact duplicate thereof. For of the whole of such map or plat.

Register
Surveyor

PART OF PLAT VACATED
SEE VOL 1 OF VACATIONS
Page 20

State of Michigan
County of

We, the Surveyor, hereby certify that we have carefully compared the annexed plat, with the plat of Mancelona on record in the office of said Register of Deeds, and that it is a true transcript therefrom, for of the whole of such record.

Register
The E. McVean, Surveyor.

Street On PLAT VACATED
SEE VOL 1 OF VACATIONS
Page 23

14463

PLAT OF MANCERLONA.

Antrim County,
Michigan

Showing the size, form and No of lots, locations, name, and width of streets and alleys in this Plat of the village of Mancelona on the North East quarter of the North quarter and the North West quarter of the North East quarter Twenty of Town twenty-nine North of Range six West, in Antrim County Michigan, and is located more particularly as follows. The North quarter section corner of said section having been determined from unmistakable monuments and perpetuated by a large Cedar post in the ground with stone buried around it. The North quarter corner of lot No 2 in Block B. is 33 feet West and 33 feet South of the one quarter Stake shown on Plat. The size of lots are shown in feet by primes (') and inches ("). The courses of lot lines correspond with the magnetic declination 20. Var 2° 3' E. all compact lots are rectangular.

Know all men by these presents that we the undersigned, Perry Andruss, & Sarah Andruss his wife, Jacob Passage & Julia Passage his wife, Asbury W. Lybarker & Julia W. Lybarker, Leonard C. Handy & Mary L. Handy his wife, Peter Marshall & Lilly D. Emery his wife, Josiah Potter & Lucia C. Potter his wife, James Campbell & Ester C. Campbell his wife, Proprietors and D. E. McVean as Surveyor have platted the above described piece of land to be known as the village of Mancelona and the said streets and alleys and public grounds as shown on this Plat. =

Witness our hands and seal this 14th day of January, A.D. 1878.

Presence of

As Surveyor

Perry Andruss
Sarah Andruss
Jacob Passage
Julia Passage

Asbury W. Lybarker
Julia W. Lybarker


Leonard C. Handy
Mary L. Handy

Peter Marshall
Lilly D. Emery

Josiah Potter
Lucia C. Potter

James Campbell
Ester C. Campbell

As Surveyor { D. E. McVean, Surveyor

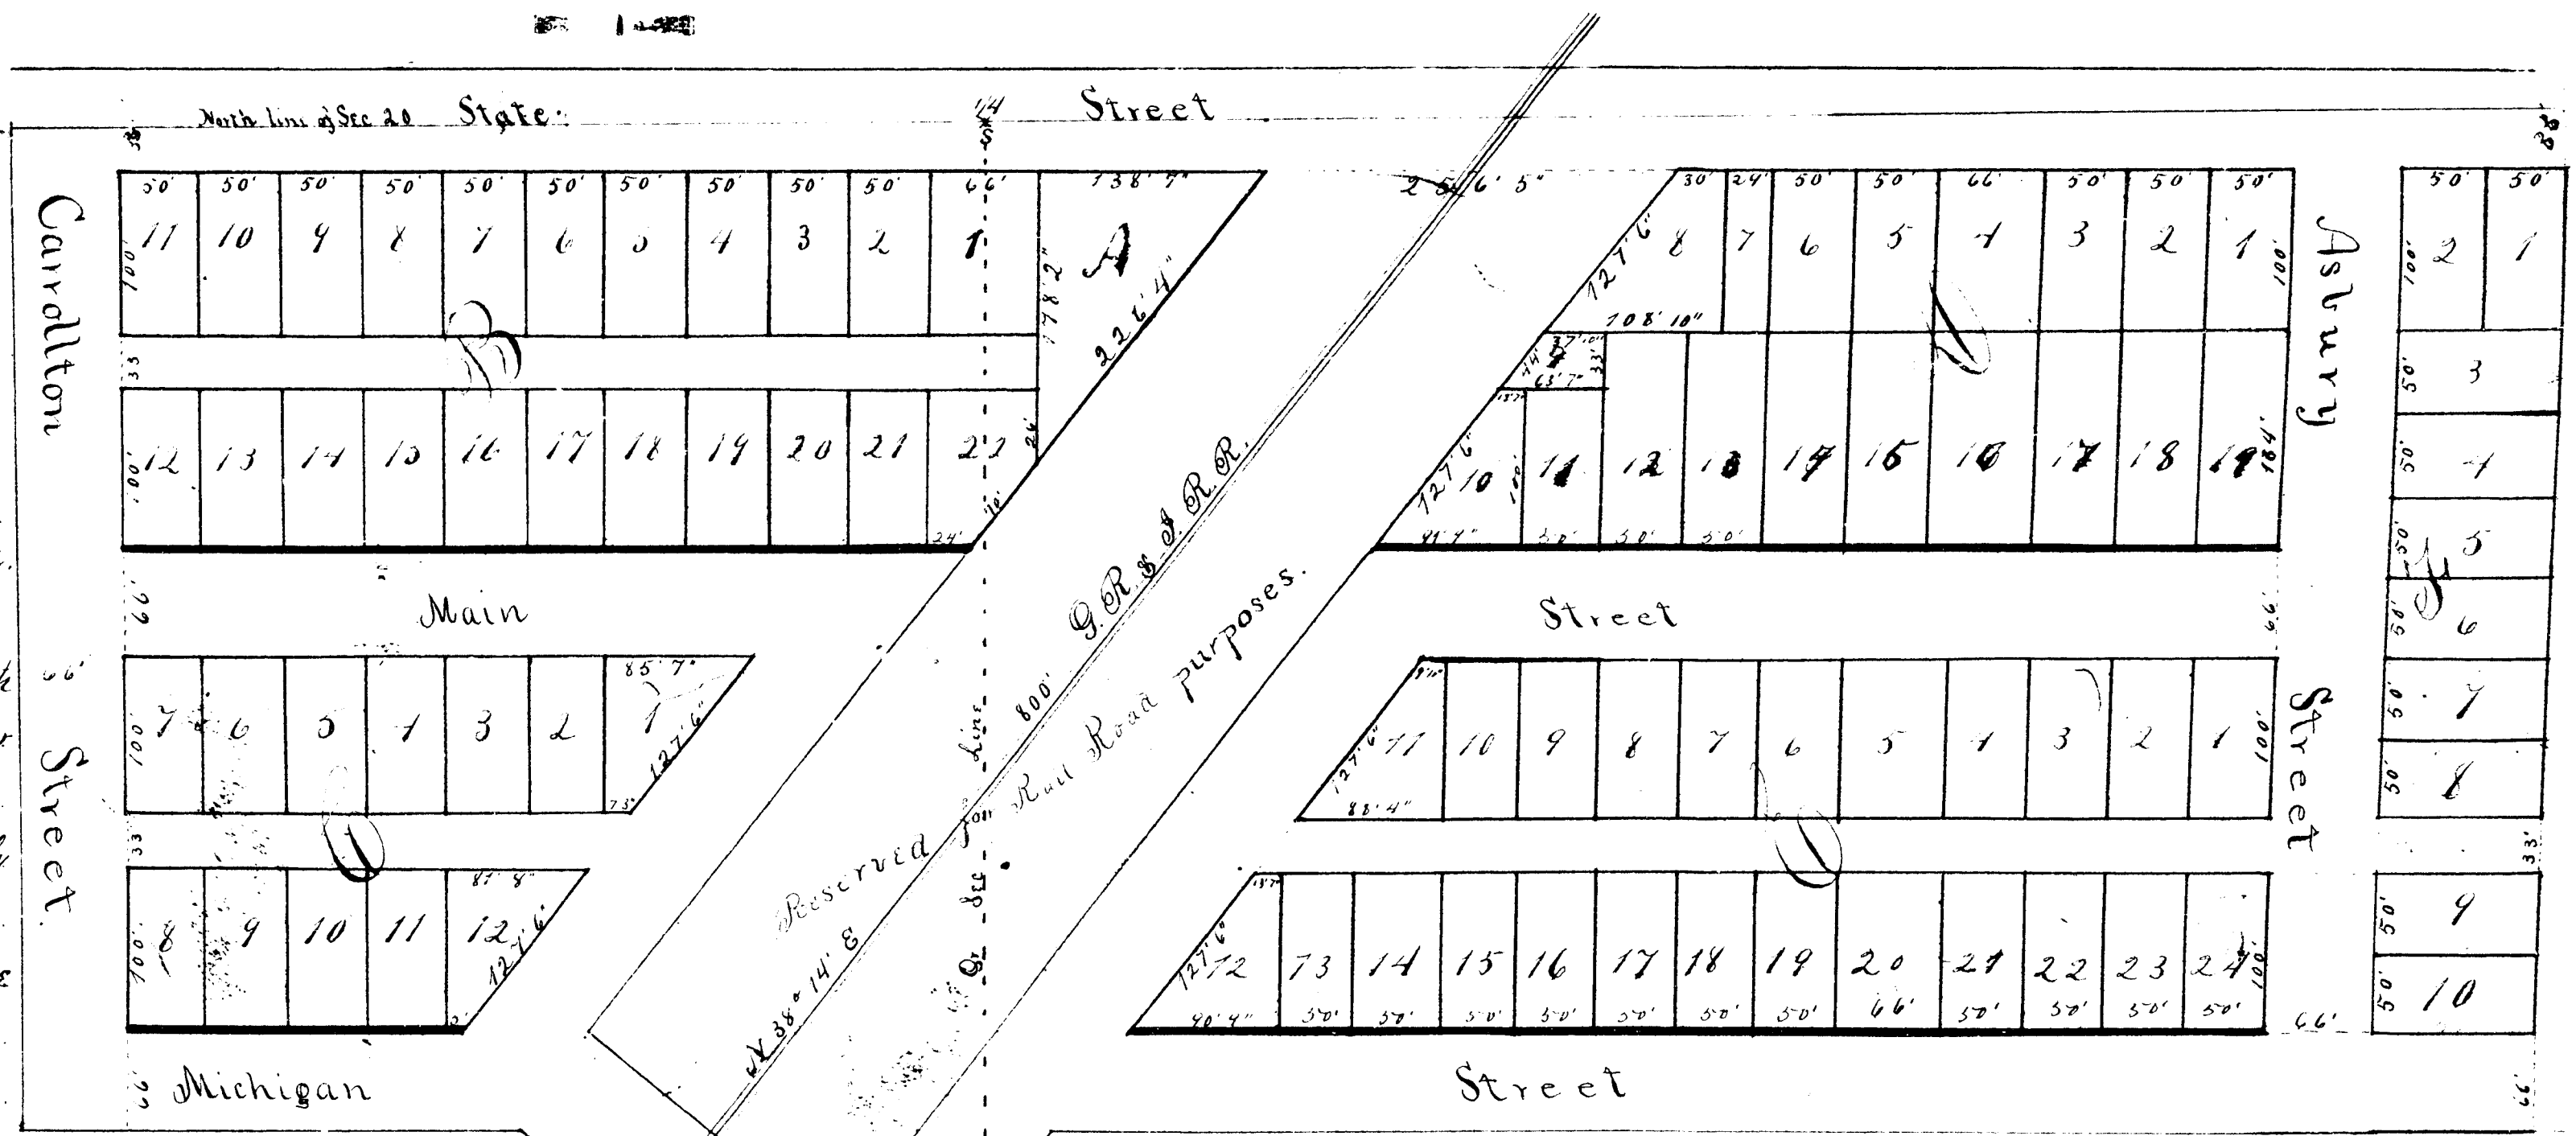

State of Michigan } ss On this 14th day of January One thousand eight hundred and seventy eight. Before me A Justice of the Peace in and for said County personally appeared Perry Andruss & Sarah Andruss his wife proprietors of lots A. 3, 4, 5, 6, 7, 8, 9, 10, 11, 12, 13, 14, 15, 16, 17, 18, 19, 20, 21, 22, 23, 24, in Block B, and Jacob H. Passage & Permelia Passage his wife proprietors of Block B, and Asbury W. Lybarker & Julia W. Lybarker his wife proprietors of Block C, and lots 1, 2, 3, 4, 5, 6, 7, 8, 9, 10, 11, 12, 13, 14, in Block D, and Leonard C. Handy & Mary L. Handy his wife proprietors of lots 5, 6, 7, 8, 9, 10, 11, 12, in Block D, and Peter Marshall & Lilly D. Emery his wife proprietors of lot 1, in Block D, and Josiah Potter & Lucia C. Potter his wife proprietors of lots 10, 11, 12, in Block D, and James Campbell & Ester C. Campbell his wife proprietors of lot 8, in Block D, and D. E. McVean as Surveyor know to me to be the persons who executed the above instrument and acknowledge the same to be their free act and deed.

RECEIVED AND FILED
in Auditor General's Office,
January 31 1878.
MR. P. H. P.
Dep. Aud. Genl.

Registers Office)
Antrim County) ss
at Five o'clock P. M. and recorded in Liber 17 of Plats
on page 7

C. Parkinson.

Register of Deeds.

State of Michigan } ss
County of Antrim } ss
We C. Parkinson, Register of Deeds for said County and D. E. McVean the Surveyor who made the plat of Mancelona hereby certify that we have carefully compared this duplicate with said original plat of Mancelona and that it is an exact duplicate thereof of the whole of such map or plat.

PLAT VACATED
SEE VOL 1 OF VACATIONS
Page 20

State of Michigan } ss
County of Antrim } ss
We the Surveyor, hereby certify that we have carefully compared the annexed plat with the plat of Mancelona on record in the office of said Register of Deeds and that it is a true transcript therefrom, of the whole of such record.

Register
The McVean, Surveyor
PLAT VACATED
SEE VOL 1 OF VACATIONS
Page 23

14463

Maucelona Common Council

Proceedings of October 7-1907

RESOLVED: That the street running parallel with and on the East side of Grand Rapids and Indiana Railroad right of way between Main and Michigan Streets along the West end of Block E of the original Plat to the Village of Maucelona be and the same is hereby named and will hereafter be known as Jackson Street and you are hereby notified to record same.

D. A. Line
Village Clerk,

Vol-179-Page-14463

PLAT-ST JOHN'S ADDITION TO VILLAGE OF MAUCELONA

Circuit Court October 28-1907

Received for record
October 28-1907
Liber 2 page 188

In re petition)
of James W. Mathewson
et al for the vaca-
ting of a part of PLAT.

It is hereby ordered adjudged and decreed, that all that part Main Street in St John's Addition to the Village of Maucelona according to the recorded plat thereof lying between Carrollton Street and St John Ave; be and the same is hereby vacated and the title thereto shall vest in the owner or owners of the lots and parcels of land adjoining same.

Frederick W. Mayne
Circuit Judge

Curts & Taylor
Plat Examiners

Vol-179-Page-14495

PLAT -RANKINS ADDITION TO VILLAGE OF BELLAIRE.

Circuit Court May 23-1911
C C Journal Liber 3-page 432

Received for record
May 31 1911
Liber 2 page 366


In re petition)
of Alpha B Large
and others for)
vacating PLAT)

It is ordered and adjudged by the Court now here that Rankins Addition to the Village of Bellaire be and the same is hereby vacated, it being lots of said Addition numbered from 1 to 157 inclusive, and it is further ordered that State Street same street and Columbia Street and alleys numbered 1 and 2 together with Wapping Alleyall being streets and alleys of said Rankin's addition as the same is platted and of record be and they are each and all hereby vacated and that the title to the land constituting what was heretofore Rankin's Addition to the Village of Bellaire, be and the same is vested in the owners of that part of the East $\frac{1}{2}$ of the North East $\frac{1}{4}$ of Section 25 lying East of Intermediate River, in Town 30, North Range 8, west and that said land so vacated be allotted to and become a part of said East $\frac{1}{2}$ of said North East $\frac{1}{4}$ that being adjoining land.

Frederick W Mayne,
Circuit Judge

Curts & Taylor
Plat Examiner

Vol-179, Page-14506

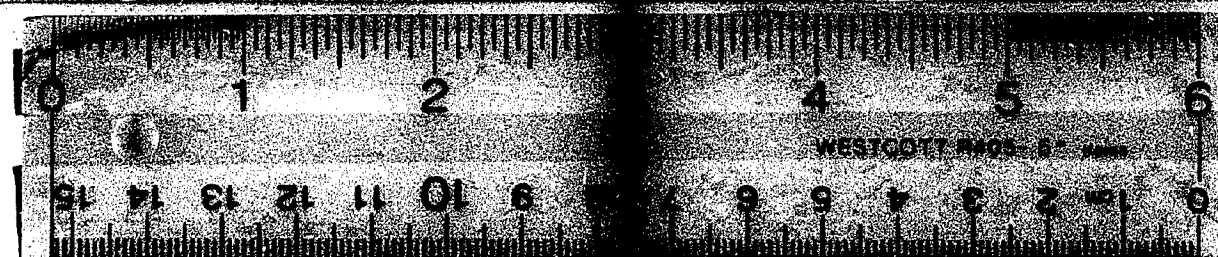

16 X