


DF - www.fastio.com

John A. Harrison, County Clerk under
Clerk of the Circuit Court.

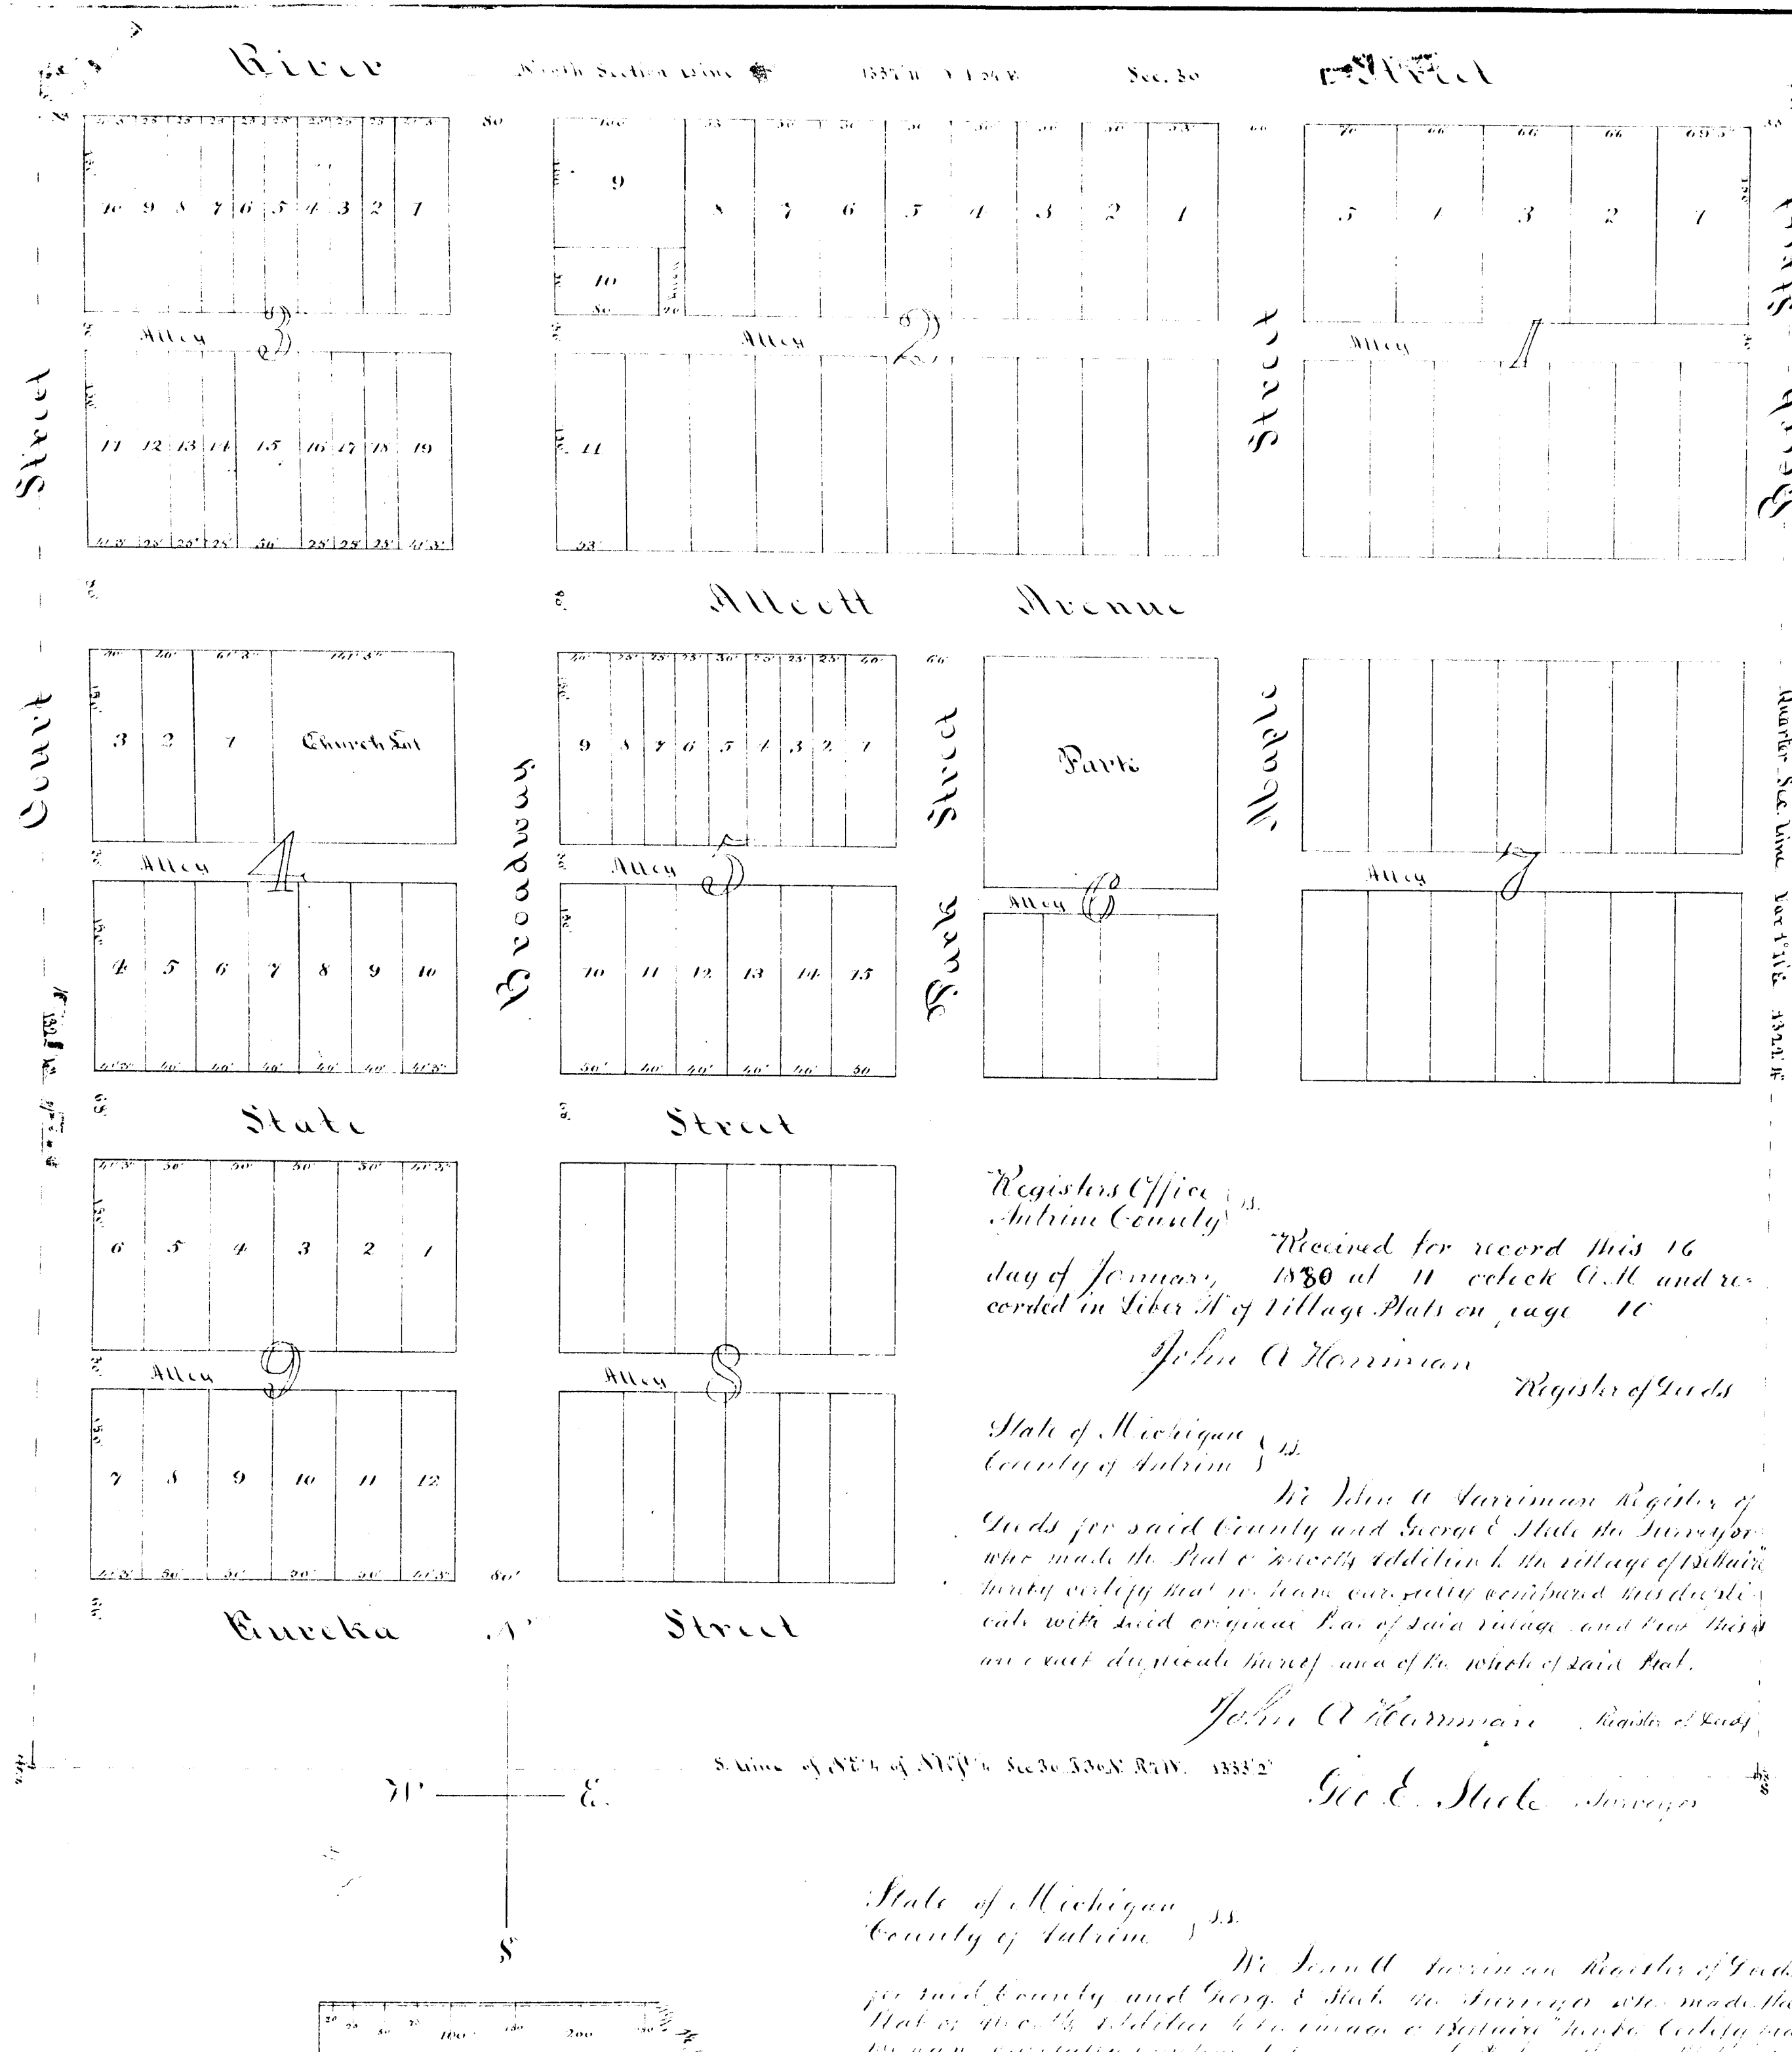

RECEIVED AND FILED
In Auditor General's Office,
January 18 1881
J. A. Harriman

PLAT
OF
ALLCOTT'S ADDITION
TO THE VILLAGE OF
BELLEAIRE
ANTRIM COUNTY, MICH.

The village of Allcott's Addition to the village of Belleaire as delineated by this Plat is situated on the Northeast quarter of the Northwest fractional quarter of Section thirty of Township thirty North of Range seven West Antrim County Mich. The Northeast corner of Lot One of Block One is determined by measuring West thirty three feet then South thirtythree feet from the North quarter post of said section which Government corner was established from an original witness and is perpetuated by a large Cedar post and by a Sugar 8 A 22° E 60 1/2 ft. and a Buck 12 1/2 ft. 20 1/2 ft. The Government corners effecting the boundary of this subdivision were found from the original witnesses. Boundaries of lots have in variation of the North Section line viz 34° E. Blocks are numbered with heavy figures. Lots except where no stakes were driven by small figures. Dimensions marked in feet by one prime (') and inches by two primus ("). All lots are right parallelograms.

In attestation of the laying out of the Town Plat above described the Proprietors Harvey I. Allcott and Mary F. Allcott his wife of Antrim County Michigan and George E. Steele of Elk Rapids in the County aforesaid who surveyed the platted portion of said village do hereby certify that the boundary lines of said village and the lots streets and grounds there included to be platted and offered for sale were actually surveyed and laid out in Nov. 1879 and they verily believe that this Plat is a faithful representation of said survey.


Witness their hands this 13 day of January 1880
In presence of
Edward S. Spelt } do to the
Luna Spelt } Proprietors
Harvey I. Allcott }
Mary F. Allcott }
Geo. E. Steele } Surveyor

State of Michigan ss.
County of Antrim
On this 13 day of January 1880 before me the undersigned a Justice of the Peace in and for said County personally appeared Harvey I. Allcott and Mary F. Allcott his wife to me known to be the same persons described as Proprietors in and who executed this instrument were severally acknowledged such execution to be their free act and deed and that they had laid out the Town Plat above described and dedicated the same to the uses and purposes therein mentioned. Given under my hand the day and month first described.
Henry C. Bissett
Justice of the Peace

State of Michigan ss.
County of Antrim
I, John A. Harriman County Clerk and Clerk of the Circuit Court for said County do hereby certify that the foregoing plat was taken and laid out by Geo. E. Steele a Justice of the Peace in and for said County and that the same is a true and correct representation of the same as the same was surveyed and laid out by him. Witness my hand and seal this 16 day of January 1880
John A. Harriman County Clerk
Geo. E. Steele Surveyor

Registers Office
Antrim County
Received for record this 16 day of January 1880 at 11 o'clock A.M. and recorded in Liber B of Village Plats on page 10
John A. Harriman Register of Deeds
State of Michigan ss.
County of Antrim
We John A. Harriman Register of Deeds for said County and George E. Steele the Surveyor who made the Plat of Allcott's Addition to the village of Belleaire do hereby certify that we have carefully compared this plat with said original Plat of said village and find that it is an exact duplicate thereof and of the whole of said Plat.
John A. Harriman Register of Deeds
Geo. E. Steele Surveyor

State of Michigan ss.
County of Antrim
We John A. Harriman Register of Deeds for said County and George E. Steele the Surveyor who made the Plat of Allcott's Addition to the village of Belleaire do hereby certify that we have carefully compared this plat with said original Plat of said village and find that it is an exact duplicate thereof and of the whole of said Plat.
John A. Harriman Register of Deeds
Geo. E. Steele Surveyor

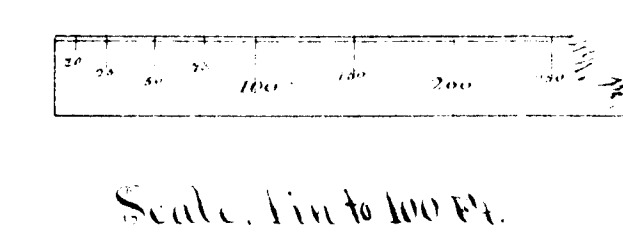

14467

JUL - 2 1973

Assigned to:

STATE OF MICHIGAN

IN THE CIRCUIT COURT FOR THE COUNTY OF ANTRIM

IN THE MATTER OF THE CORRECTION
AND/OR VACATION OF BLOCK 8 OF
THE PLAT OF ALCOTT'S ADDITION
TO THE VILLAGE OF BELLAIRE AS
RECORDED IN LIBER A OF PLATS ON
PAGE 12, ANTRIM COUNTY RECORDS

Antrim
14467

O R D E R

"At a session of said court
held in the Village of Bellaire
in the Courthouse, Antrim County,
Michigan on the 11 day of
June, 1973."

PRESENT: HONORABLE William Brown
CIRCUIT JUDGE

Upon reading and filing of the petition for the correction and/or
vacation of the Plat of Alcott's Addition to the Village of Bellaire and upon
reading and filing the Proof of Service as recorded herein pursuant to the
Statutes as provided therefor, and upon hearing the testimony of the petitioner
herein and upon the testimony of a registered land surveyor, and upon reading
and filing the various pleadings filed in said file as of this date, and
upon motion of Robert P. Tremp

IT IS HEREBY ORDERED, That Block 8 of the Plat of Alcott's
Addition to the Village of Bellaire as recorded in Liber A of Plats, on page
12, be and is hereby corrected to include on said Block 8 therein the numbers
of lots therein and the dimensions placed on said lots therein in accordance
with the attached drawing as prepared by Polaris & Associates, Inc. profes-
sional land surveyors.

151 William Brown
CIRCUIT JUDGE

TRUE COPY

Laura Sexton
ANTRIM COUNTY CLERK *Deputy*

BLOCK 5

STATE STREET

14467

80

50	40	40	40	40	50
6	5	4	3	2	1
50	40	40	40	40	50

30

8

30' Alley

50	40	40	40	40	50
7	8	9	10	11	12
50	40	40	40	40	50



BROADWAY

EUREKA STREET

Block 8, Allcott's Addition to the Village of Bellaire, as corrected, pursuant to court order, Antrim County Circuit Court, File No. 1157, as entered on June 11, 1973.

 POLARIS ASSOCIATES INC.		surveyors planners architects engineers	phone (517) 732-2851 1000 E. 1st St. Lansing, Michigan 48906
DRAWN COMPUTED FLD SURVEY	CJH 6-18-73	SEC. 30 T. 30 N. R. 7 E. job no. 50064 sheet 1 of 1	drawing no. 100 AIG