

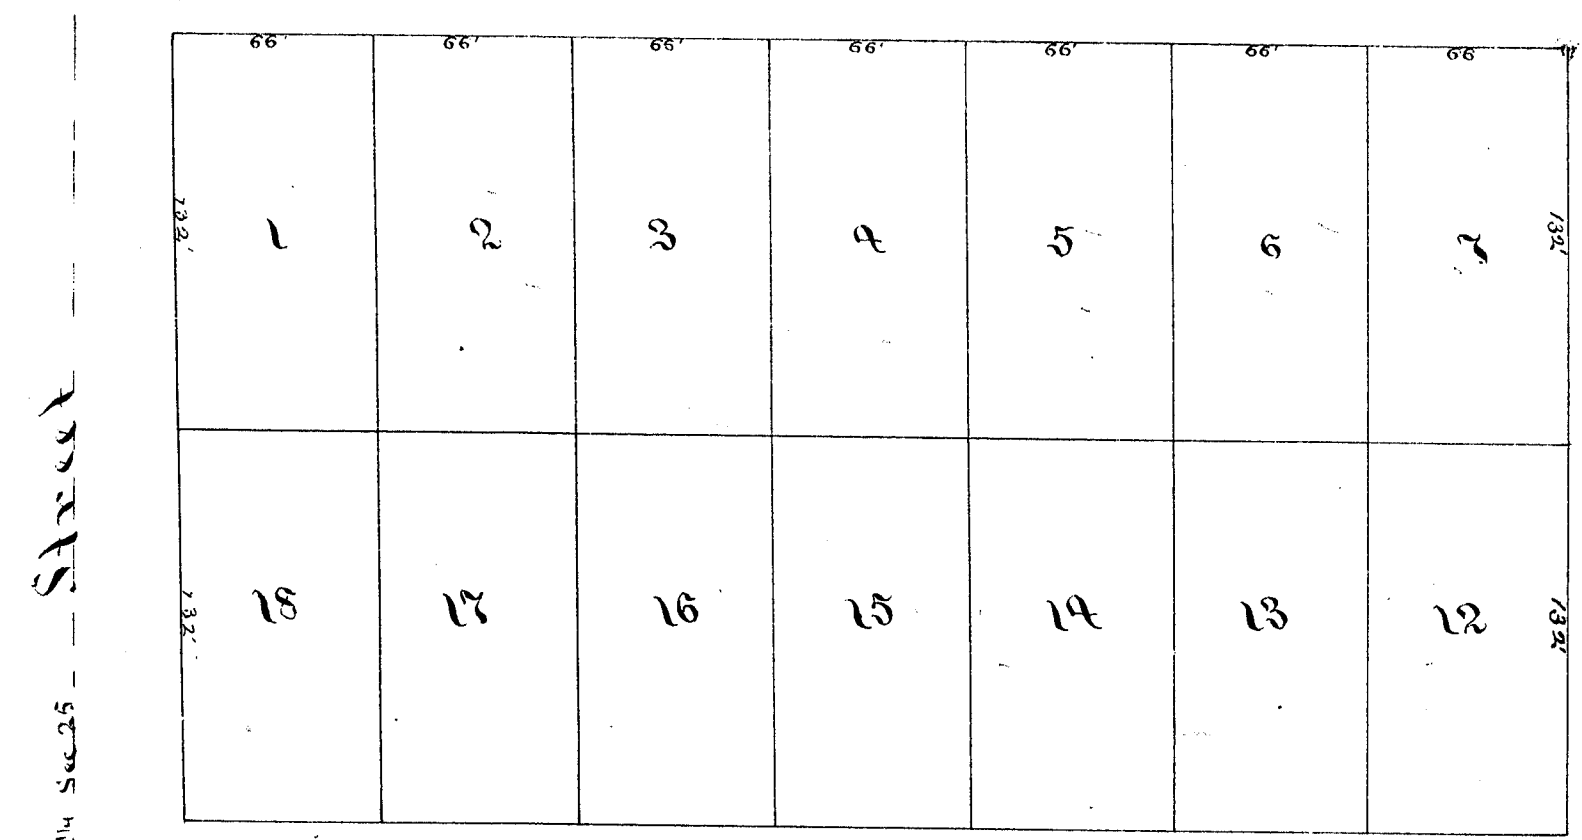
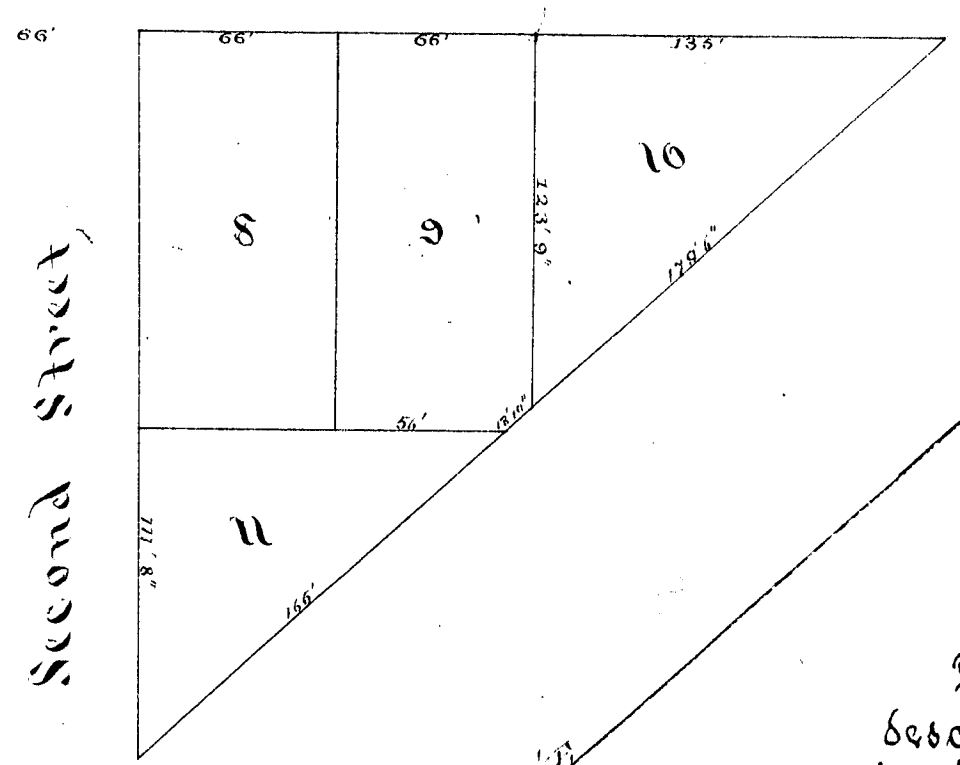


N.W. Cor of NE 1/4 of NE 1/4 Sec 25 T30 R6
 Barker North Line NE 1/4 of NE 1/4 Sec 25 T30 R6 reading 2° 47' E Street

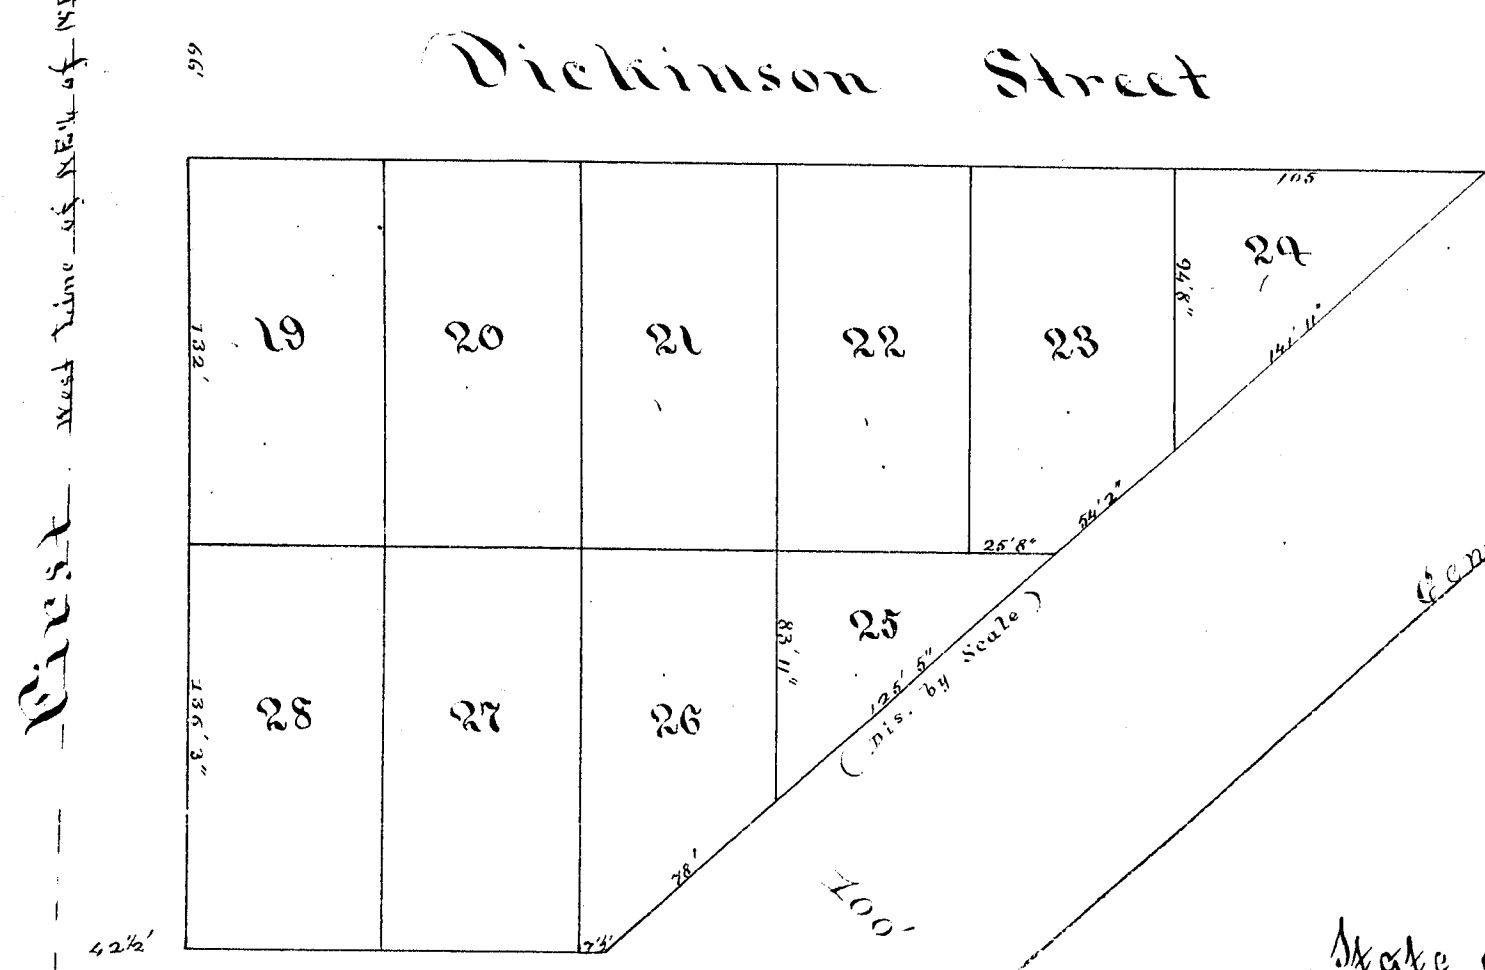

South Street
 Line of N. 1/2 of NE 1/4 Sec 25
 By Bar of Iron and Mound

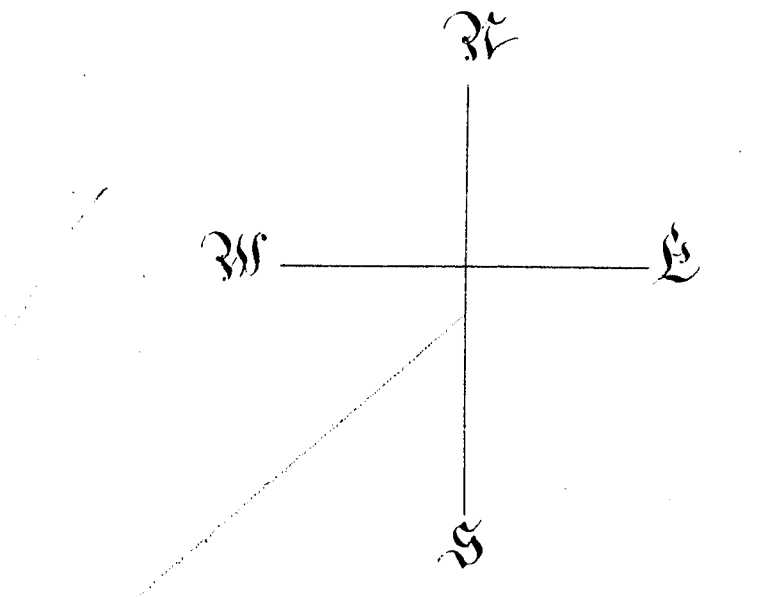

Scale 66 ft. = 1 In.

PLAT
 or
ALBA
 Antrim County, Michigan.

RECEIVED AND FILED
 In Auditor General's Office,
 February 24 1887.
H. R. Pratt
 Dep. Aud. Genl.

The village of Alba as delineated by this Plat is situated on that part of the North half of the Northwest quarter of the Northeast quarter of Sec. Twentyfive of Township Thirty North of Range Six West meridian Michigan lying West of the Grand Rapids and Indiana Rail Road. The one eighth sec. corner (being the Northwest corner of the above described tract) is witnessed by a Sugar 18 in 62° 10' 44" W 44 lks and a Sugar 8 in 162° 58' 10" W 44 lks and is on the section line 677 1/3 ft. West of the Northeast corner of said section — which sec. cor. was established from the original witnesses.
 The Northwest corner of Lot One is found by measuring thirtythree feet East then thirtythree feet South from the one eighth sec. cor. above mentioned, other points by the courses and distances shown on the drawing, observing that the full lots are right parallelograms having the guiding course of the North sec. line.

In attestation of the laying out of the Town Plat above described the Proprietors thereof, William J. Barker of Antrim County, Michigan, and Eunice D. Barker, his wife, and Geo. E. Steele, of the County aforesaid, as Surveyor, do hereby Certify that the Lots here shown are bounded by lines which said Surveyor determined by a survey made April 23 to 27 1886, and they verily believe that this Plat is a faithful representation of said survey.
 Witness their hands and seals this 26th day of October 1886.

In presence of:
Robert B. Rust
Frank M. Clark
 } As to Proprietors

William J. Barker L.S.
Eunice D. Barker L.S.
Geo. E. Steele, Surveyor L.S.

State of Michigan ss.
 County of Antrim.
 On this 26th day of October 1886, before me the subscriber a Notary Public in and for said County personally came William J. Barker of the township of Chestonia, Antrim County, Michigan, and Eunice D. Barker, his wife, to me known to be the same persons described as Proprietors in and who executed this instrument who severally acknowledged such execution to be their free act and deed, and that they had laid out the village Plat above described for the uses and purposes therein mentioned, and dedicated its parts to the designs herein indicated.
 Given under my hand the day and year first above written.

Registers Office
 Antrim County ss.
 Received for record this 23 day of November 1886 at 12 o'clock P.M. and recorded in Liber A of village Plats on page
John A. Harriman
 Register of Deeds.

State of Michigan ss.
 Antrim County ss.
 We hereby certify that we have carefully compared this Plat of the village of Alba with the record of the Plat of said village, and that this is a true transcript therefrom, and of the whole of said record.
 Dated this 23 day of November 1886.
John A. Harriman Register of Deeds
Geo. E. Steele Surveyor and Draughtsman

State of Michigan ss.
 Antrim County ss.
 Thomas R. Van Wert
 Notary Public
 We John A. Harriman Register of Deeds for said County, and Geo. E. Steele, the Surveyor and Draughtsman of this Plat, hereby certify that we have carefully compared this Plat of the village of Alba with the original recorded Plat of said village, and that this is an exact duplicate thereof, and of the whole of said Plat.
 Dated this 23 day of November 1886
John A. Harriman Register of Deeds
Geo. E. Steele Surveyor and Draughtsman.

14468

North Line A.B. of A.B. Sec 25. True reading 2° 47' E

Street

PLAT

OF

W L 23 W

RECEIVED AND FILED



In Auditor General's Office,

February 24 1881


H. R. Butt

Deputy Auditor

Antrim County, Michigan.

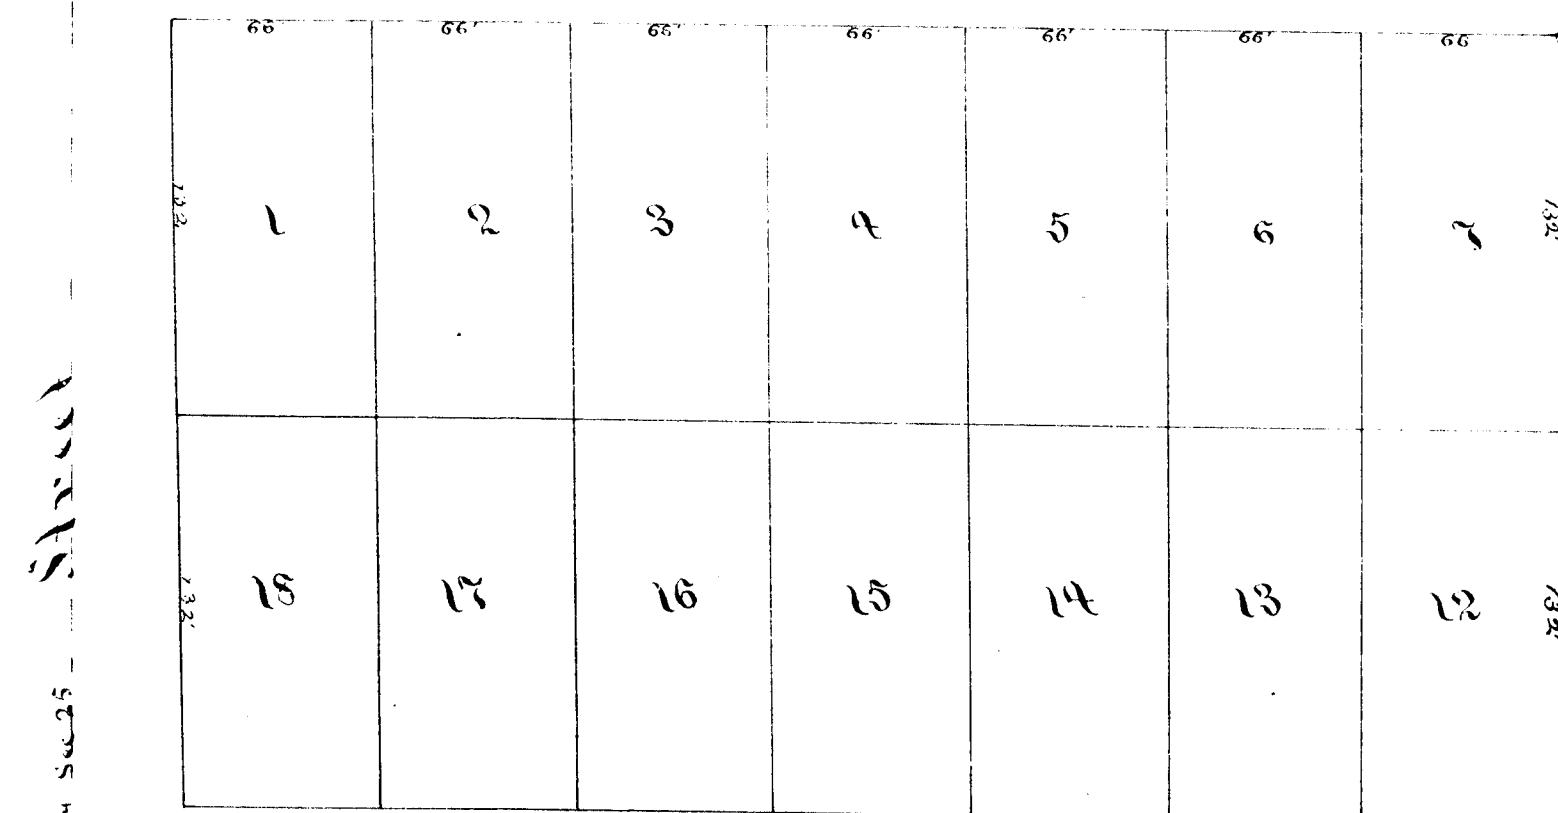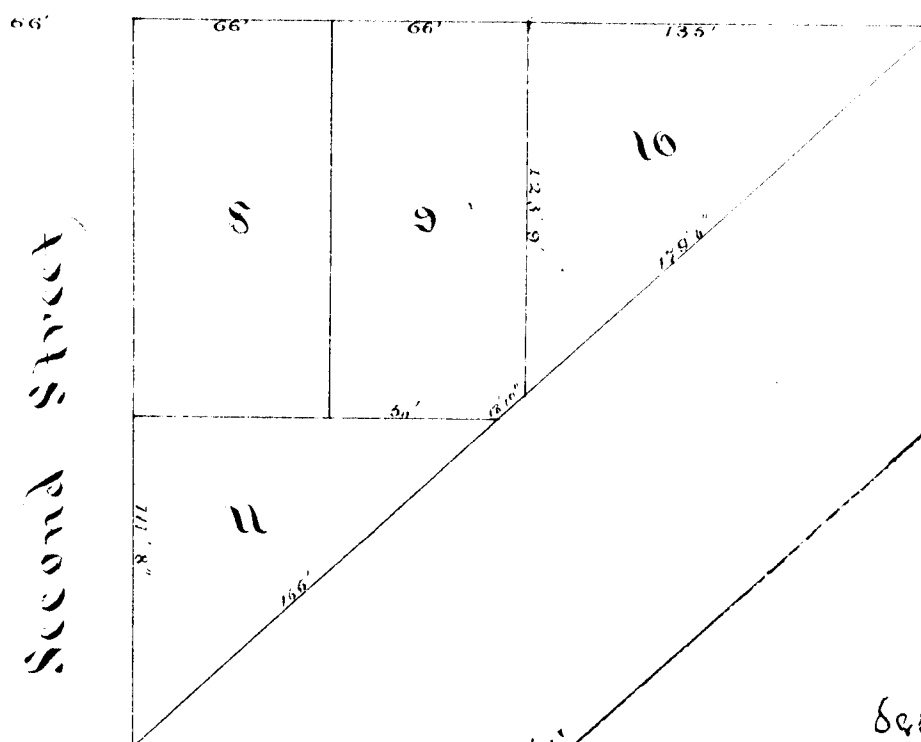

Dickinson Street

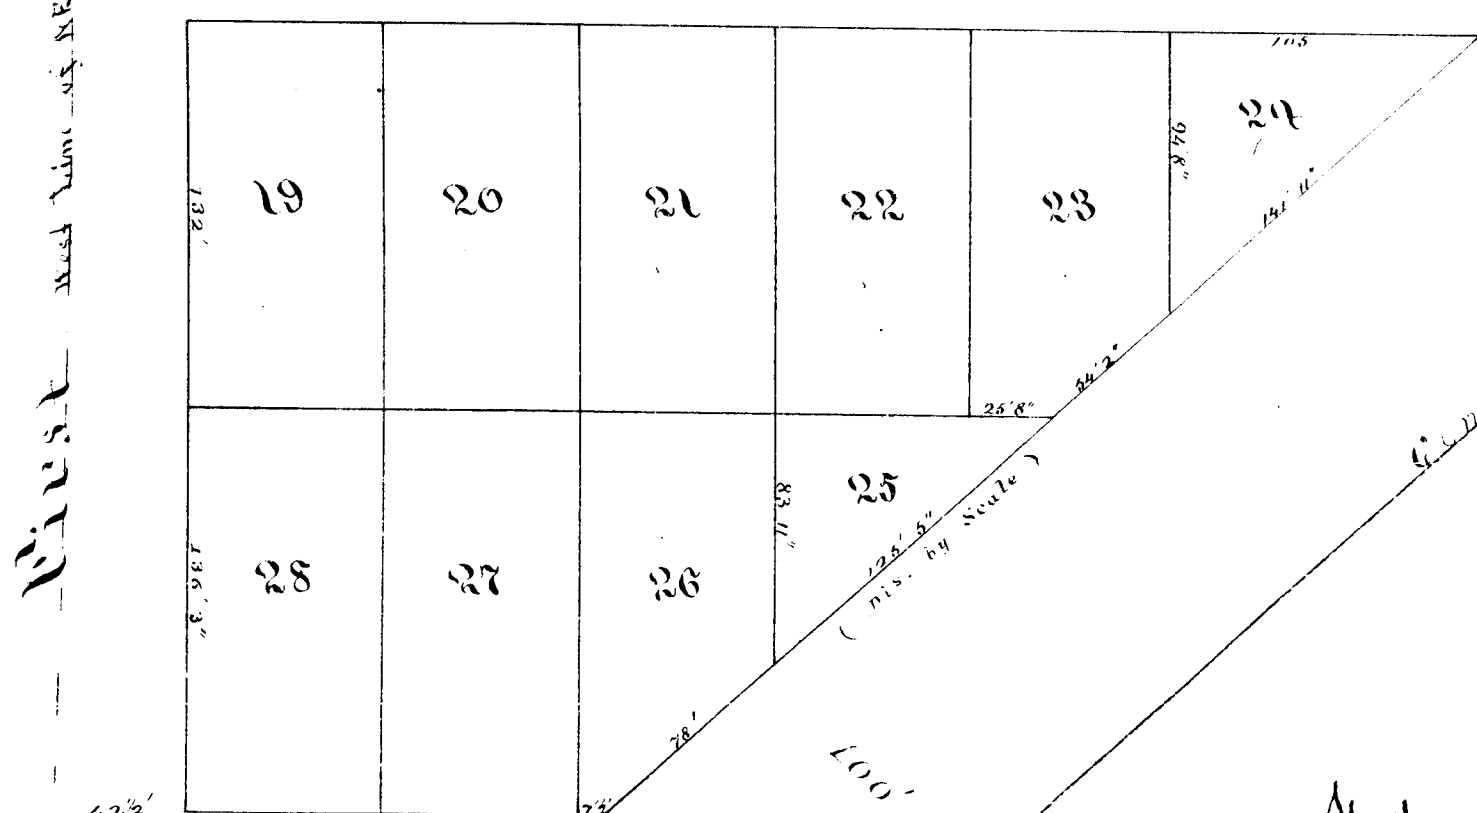

South Street

Section of Range 12 East of N.W. Sec 25

and

At and

At and

The village of Alba as delineated by this Plat is situated on that part of the North half of the Northwest quarter of the Northeast quarter of Sec. Twentyfive of Township Thirty North of Range Six West, meridian Michigan, lying West of the Grand Rapids and Indiana Rail Road. The one eighth sec. corner (being the Northwest corner of the above described tract) is witnessed by a Sugar 18 in 52° 44' 44" and a Sugar 8 in 46° 58' 58" and is on the section line 67 1/2 ft West of the Northeast corner of said section - which sec. cor. was established from the original witnesses.

The Northwest corner of Lot One is found by measuring thirtythree feet East then thirtythree feet South from the one eighth sec. cor. above mentioned other points by the courses and distances shown on the drawing, observing that the full lots are right parallelograms, having the guiding course of the North sec. line.

In attestation of the laying out of the Town Plat above described the Proprietors thereof, William J. Barker of Antrim County, Michigan, and Eunice D. Barker, his wife, and Geo. E. Steele, of the County aforesaid, as Surveyor, do hereby Certify that the lots here shown are bounded by lines which said Surveyor determined by a survey made April 23 to 27 1880, and they verily believe that this Plat is a faithful representation of said survey. Witness their hands and seals this 26th day of October 1880.

In presence of:

Robert B. Rust

Frank M. Clark

} As to Proprietors

William J. Barker

Eunice D. Barker

Geo. E. Steele, Surveyor

L.S.

L.S.

L.S.

State of Michigan } ss.
County of Antrim.

On this 26th day of October 1880, before me the subscriber a Notary Public in and for said County personally came William J. Barker of the Township of Chestonia, Antrim County, Michigan, and Eunice D. Barker, his wife, to me known to be the same persons described as Proprietors in and who executed this instrument who severally acknowledged such execution to be their free act and deed, and that they had laid out the village Plat above described for the uses and purposes therein mentioned, and dedicated its parts to the designs herein indicated.

Given under my hand the day and year first above written.

Registers Office } ss.
Antrim County

Received for record this 23 day of November 1880 at 12 o'clock P.M. and recorded in Liber 4 of village Plats on page

State of Michigan } ss.
Antrim County

We hereby certify that we have carefully compared this Plat of the village of Alba with the record of the Plat of said village, and that this is a true transcript therefrom, and of the whole of said record.

Dated this 23 day of November 1880.

John A. Harriman
Geo. E. Steele

Register of Deeds

Surveyor and Draughtsman

State of Michigan } ss.
Antrim County

We John A. Harriman, Register of Deeds for said County, and Geo. E. Steele the Surveyor and Draughtsman of this Plat, hereby certify that we have carefully compared this Plat of the village of Alba with the original recorded Plat of said village, and that this is an exact duplicate thereof, and of the whole of said Plat.

Dated this 23 day of November 1880

John A. Harriman Register of Deeds
Geo. E. Steele Surveyor and Draughtsman

14468

Scale 66 ft. = 1 In.