


State of Michigan } ss
County of Antrim

State of Michigan } ss
County of Antrim

We hereby certify that we have carefully compared this Plat of the village of "East Elk Rapids" with the record of the Plat of said village and that this is a true and correct thereof, and of the whole of said record.
Dated this 10th day of January 1881
John A. Harriman
Register of Deeds
Geo. C. Steele
Suro & Depts

We John A. Harriman Register of Deeds for said County and George C. Steele, the Surveyor and Draughtsman of this Plat, hereby certify that we have carefully compared this Plat of the village of "East Elk Rapids" with the original recorded Plat of said village, and that this is an exact duplicate thereof, and of the whole of said Plat.
Dated this 10th day of January 1881
John A. Harriman
Register of Deeds
Geo. C. Steele
Suro & Depts

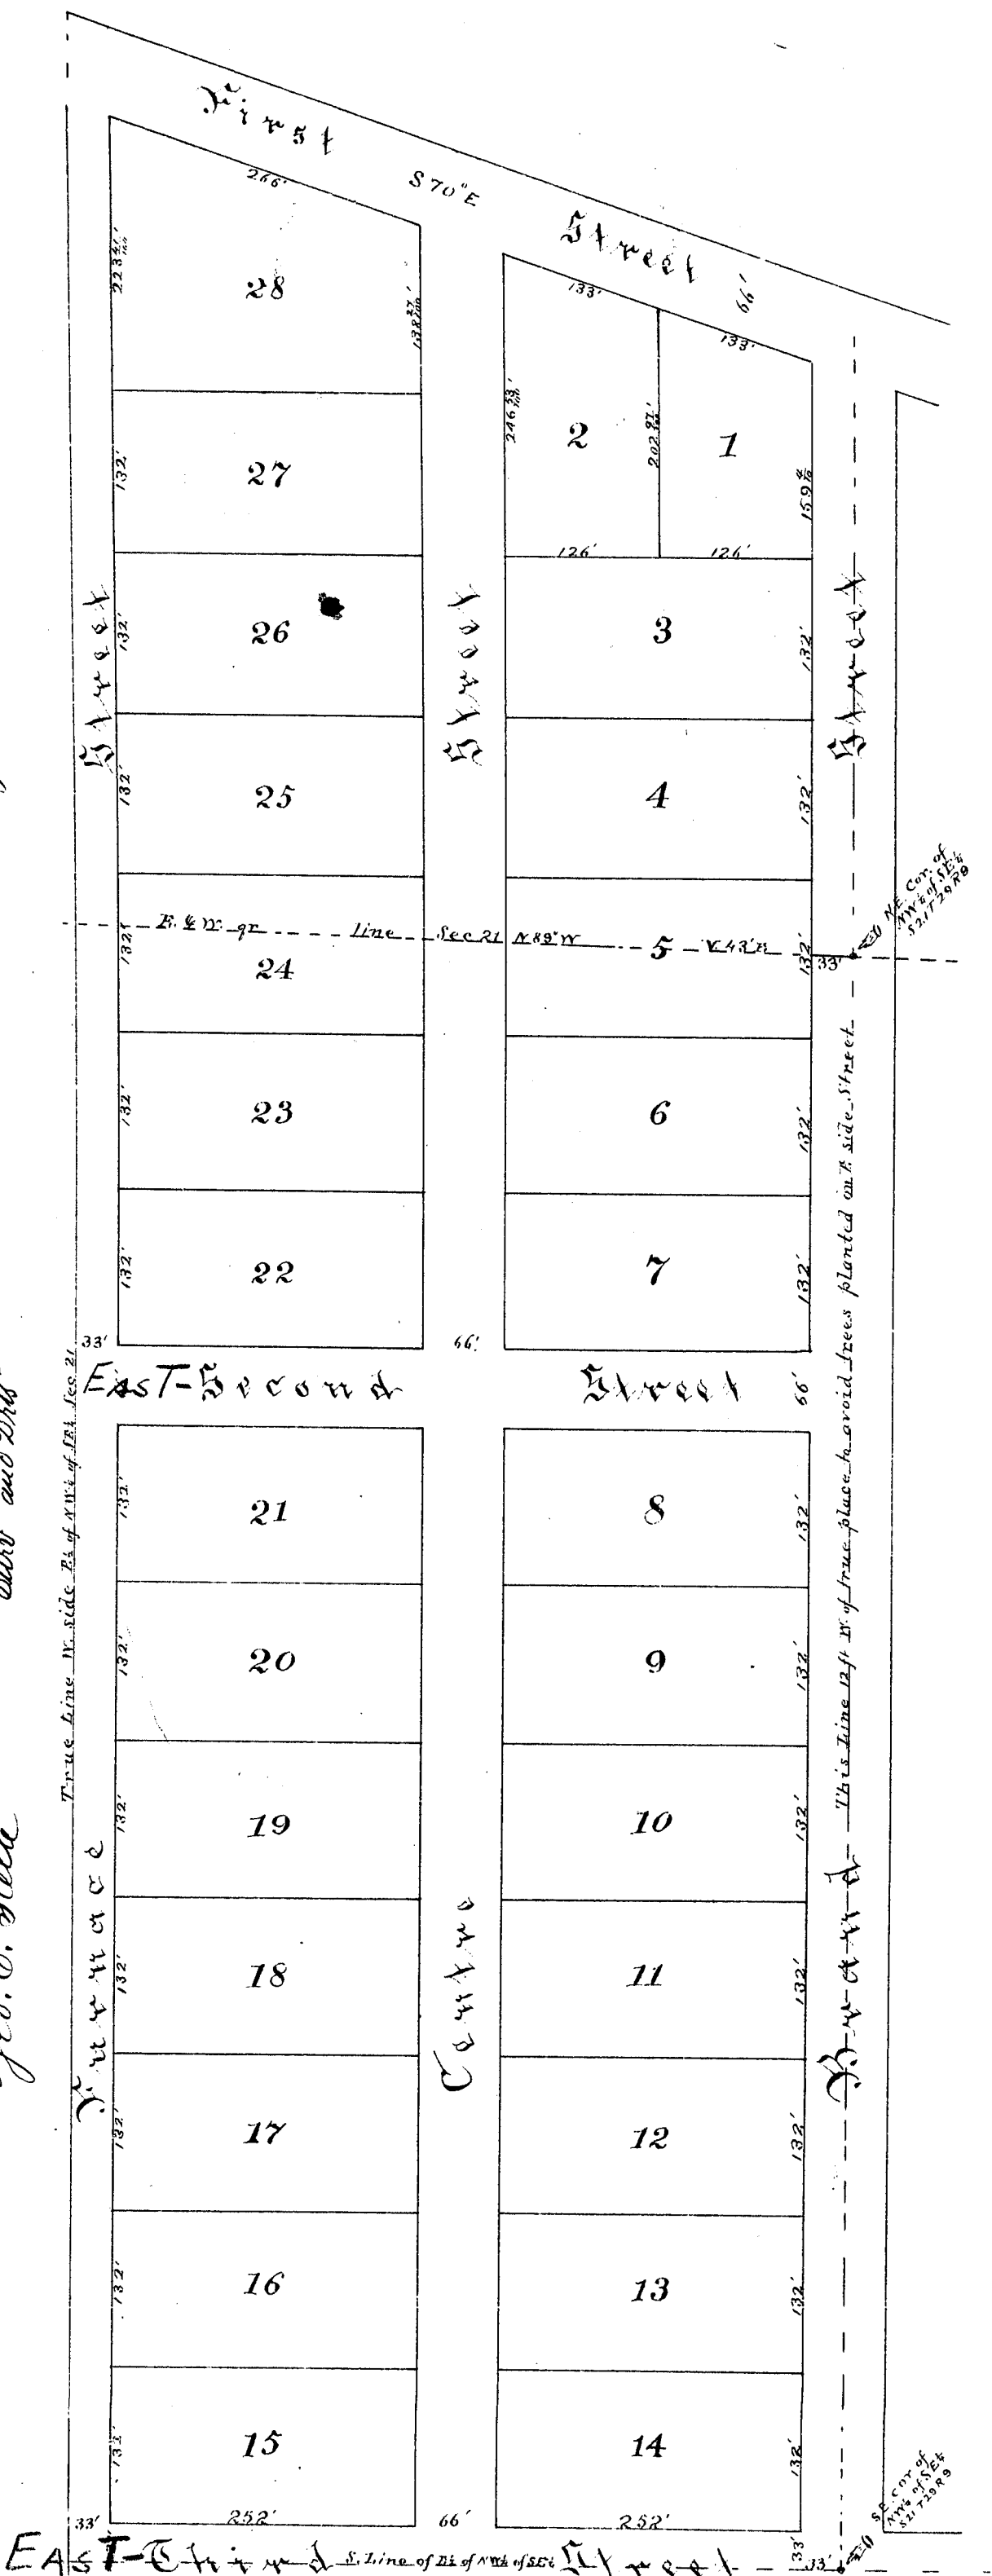

of the Village

EAST ELK RAPIDS

ANTRIM COUNTY MICHIGAN.

The village of East Elk Rapids as delineated by this Plat is situated on the east half of the Northwest quarter of the Southeast quarter, and that part of the East half of Lot Nine (9), or the Southwest fractional quarter of the Northeast fractional, of Section Twenty one, of Elk Rapids township in said County, lying South of the Traverse Bay and Emmet State Road. It is bounded North by said State Road East by lands of James P. Brand, South by lands of Joseph Cox, and West by lands of James C. Rankin. The Southeast corner of Lot Fourteen is thirtythree feet North and thirtythree feet West of the Southeast corner of the Northwest quarter of the Southeast quarter of said section. The line of the Lots runs thence North parallel with the eighth section line, or else at right angle to the same, making rectangular Lots of the size shown by the figures in feet and inches on the drawing. The eighth line above mentioned was established twelve feet West of one half the distance between the East quarter post and the centre of the section, but the West line of the lands herein platted was not correspondingly changed.

In attestation of the laying out of the Town Plat above described, the Proprietors thereof, Edwin S. Noble (sole) and George C. Steele, the Surveyor who surveyed the aforementioned Lots, both residing in Elk Rapids Michigan, do hereby certify, that the Lots here shown were surveyed and staked out in April and May 1880, and they verily believe that this Plat is a faithful representation of said survey.

Witness their hands this 8th day of January 1881

In presence of:


Henry A. Cooper
Charles Durkee

Edwin S. Noble L.S.
Geo. C. Steele L.S.

State of Michigan } ss
County of Antrim

On this 8th day of January 1881, before me the subscriber a Notary Public in and for said County personally appeared Edwin S. Noble (sole) to me known to be the same person described as Proprietor in and who executed this instrument, who acknowledged such execution to be his free act and deed, and that he had laid out the town Plat above described, and dedicated the same to the uses and purposes therein mentioned.

Given under my hand and seal the day and year first above written.
Cha^s T. Nickox
Notary Public

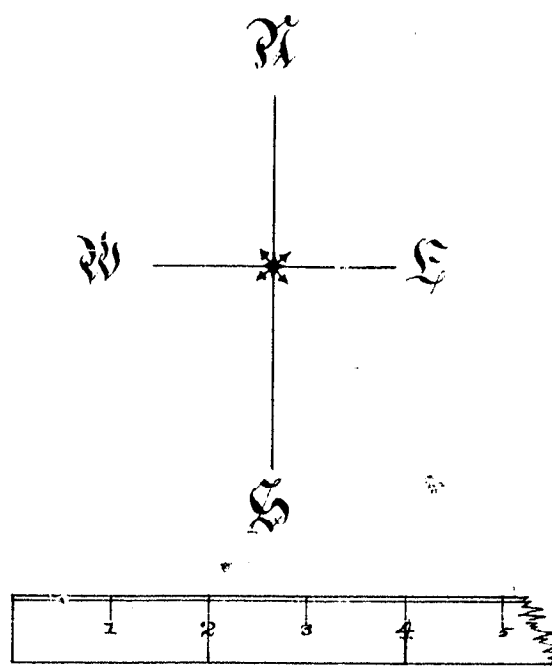

Scale, 2 Ch. = 1 In.

Registers Office } ss
Antrim County

Received for record this 10th day of January 1881 at 11 o'clock A M and recorded in Liber A of village Plat on page 13
John A. Harriman
Register of Deeds

14469

Clerk

State of Michigan } W.
County of Antwerp

County of Benton
We hereby certify that we have
carefully compared this Plat of the village of "East Elk Rapids"
with the record of the Plat of said village and that this is
a true Transcript therefrom, and of the whole of said record.
Dated this 10th day of January 1881


village, and that this is an exact duplicate thereof, and of the whole of said Plat. Dated this 1st day of January 1881

this 10 day of January 1881
 John A. McManis
 Register of Deeds
 1st
 Surv and Dist^{2d}
 Geo. E. Stock

John W. Harman
 Geo. E. Stock
 Register of Deeds
 Surrogate's Office

VACATED BY RESOLUTION
OF _____

VOUCHER NO. _____

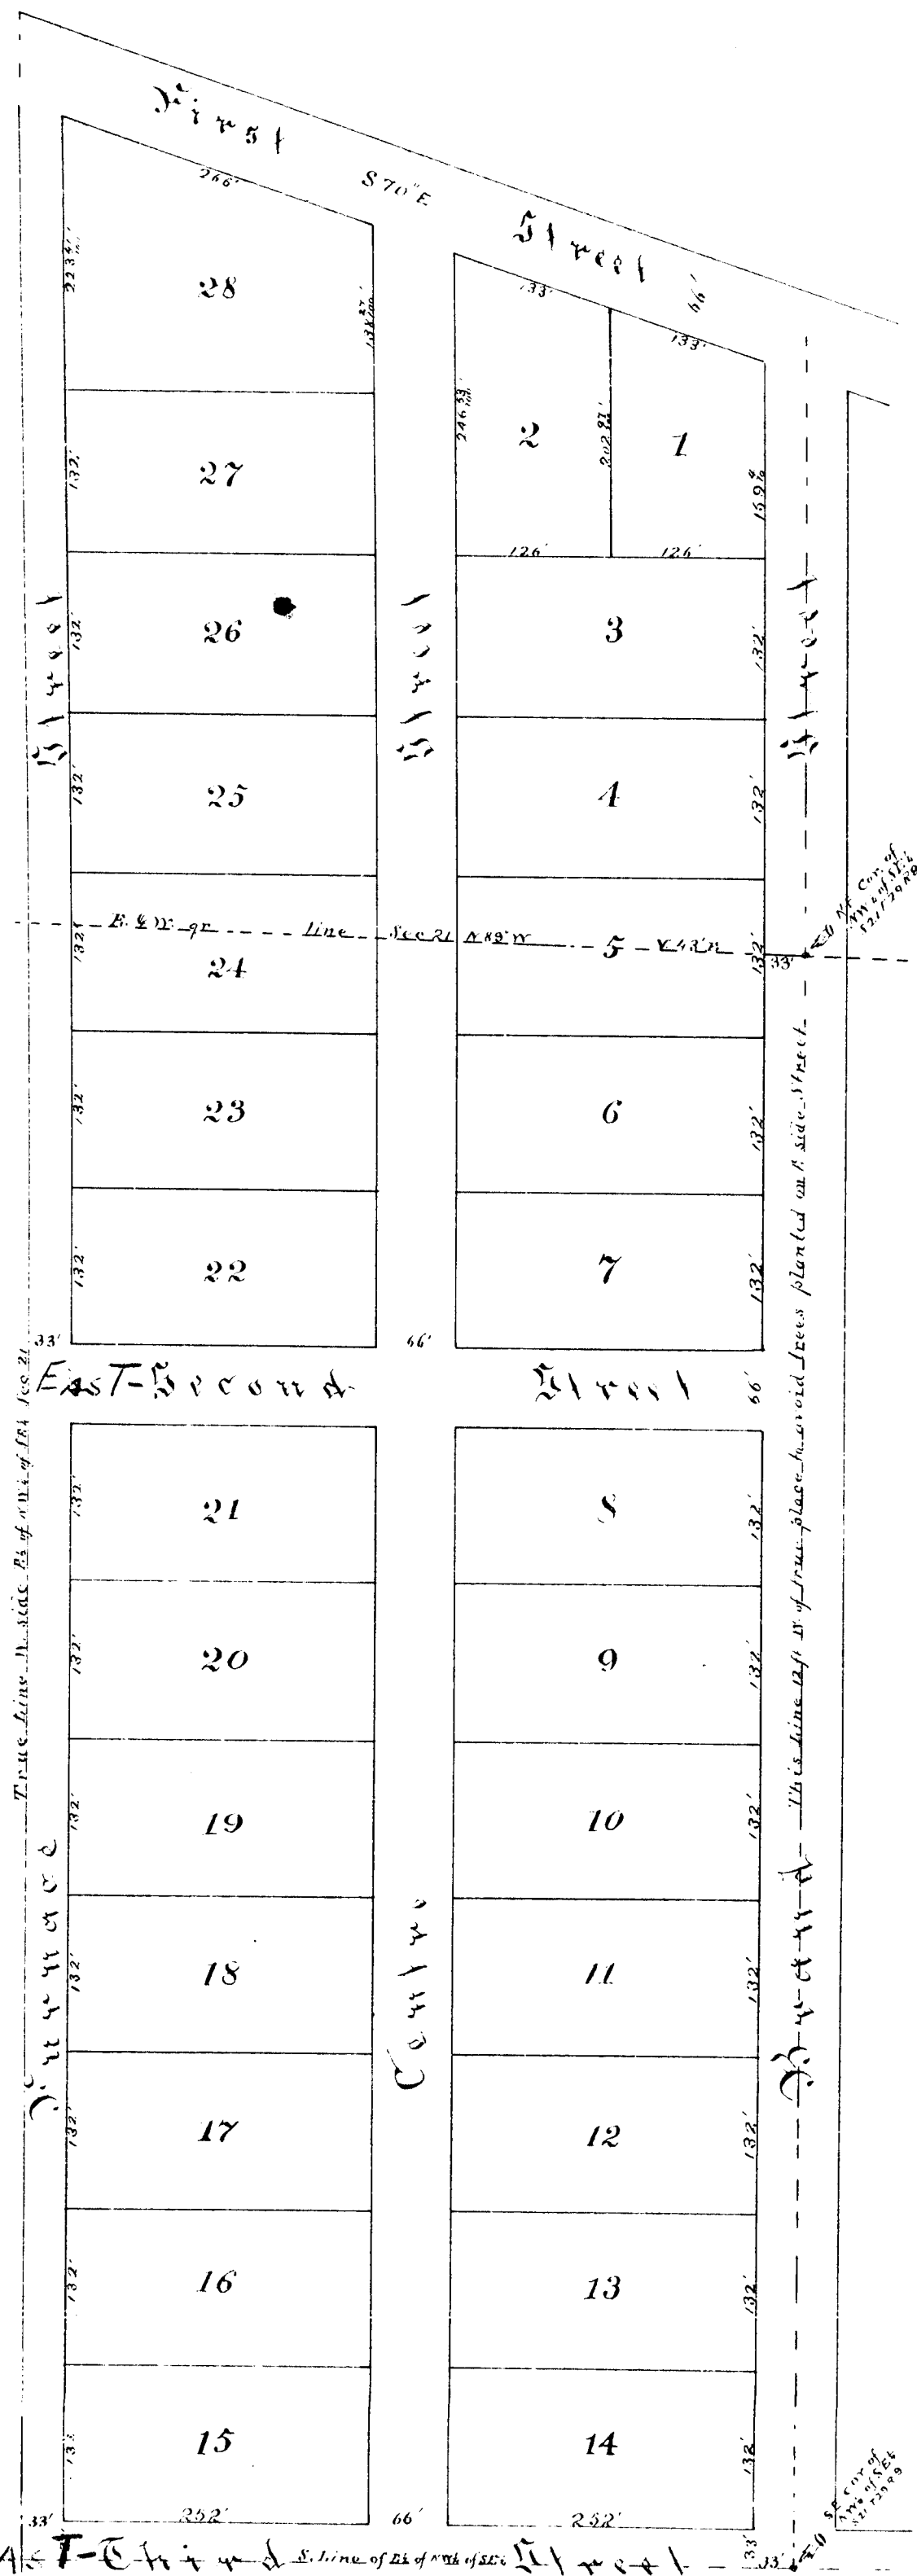

of
The Village
(OF)

RECEIVED AND FILED

January 28 1881

John Hunt

EAST ELK RAPIDS

ANTRIM COUNTY MICHIGAN.

The village of East Elk Rapids as delineated by this Plat is situated on the East half of the Northwest quarter of the Southeast quarter, and that part of the East half of Lot Nine (9), on the Southwest fractional quarter of the Northeast fractional ^{quarter} of Section Twentyone, of Elk Rapids township in said County, lying South of the Traverse Bay and Emmet State Road. It is bounded North by said State Road East by lands of James P. Brand; South by lands of Joseph Cox, and West by lands of James C. Rankin. The Southeast corner of Lot Fourteen is thirtythree feet North and thirtythree feet West of the Southeast corner of the Northwest quarter of the Southeast quarter of said section. The line of the Lots runs thence North parallel with the eighth section line, or else at right angle to the same, making rectangular Lots of the size shown by the figures in feet and inches, on the drawing. The eighth line above mentioned was established twelve feet West of one half the distance between the East quarter post and the centre of the section, but the West line of the lands herein, platted was not correspondingly changed.

In attestation of the laying out of the Town Plat above described, the Proprietors thereof, Edwin S. Noble (sole) and George C. Steele, the Surveyor who surveyed the aforementioned Lots, both residing in Elk Rapids Michigan, do hereby certify, that the Lots here shown were surveyed and staked out in April and May 1880, and they verily believe that this Plat is a faithful representation of said survey.

Witness their hands this 8th day of January 1881

In presence of :

Henry A. Cooper
Charles Durkee

Edwin S. Noble
Geo. E. Steele

L.S.
L.S.

State of Michigan } ss.
County of Antrim }

On this 8th day of January 1881, before me the subscriber, a Notary Public in and for said County, personally appeared Edwin L. Noble (sole) to me known to be the same person described as Proprietors in and who executed this instrument, who acknowledged such execution to be his free act and deed, and that he had laid out the town plot above described, and dedicated the same to the uses and purposes therein mentioned.

Given under my hand and seal the day and year first
above written.
Chas^d T. Hickox
Notary Public

Registers Office } ss.
Anttrim County }

1881 at 11 o'clock A M and recorded in Liber A of village. Plats on
page 13 John A Harriman

14469

Register of Cash

130

THE VILLAGE OF ELK RAPIDS

A Growing Community

PHONE: VILLAGE HALL (616) 264-9274
PUBLIC WORKS 264-9871
ELK RAPIDS, MICHIGAN 49629

SEP 17 1984

Anten

14469

September 13, 1984

Register of Deeds
P.O. Box 295
Bellaire, Michigan 49615

Attn: Wanda Conway

I, the Village Clerk, Elaine A. Glowicki do hereby certify that the following motion was acted upon by Village Council at their Special Meeting held on Wednesday, September 5, 1984, 7:45 P.M.

MOTION by MARTIN supported by FEDRIGON, JR. to vacate the 33 foot alley located between Lots 345 and 332 of the Plat of the Village of Elk Rapids and running from Chippewa Street to First Street between Spruce Street and Elm Street and that such alley shall be vacated upon the condition that the title to all gas, and facilities now in, under or over said alley is reserved to and shall remain in the respective owners thereof, together with the easement and continued right to occupy said street within the right of way thereof for public utility purposes with present and additional facilities and to operate, maintain, repair, replace or remove the same to the same effect and in the same manner as if said alley had remained a public way and that such alley shall be vacated on the condition that the Village of Elk Rapids retains title to all sewer, water, and drainage pipes, conduits and appurtenances now in or under said alley and such title shall remain in the Village, together with the easement and continued right to occupy said alley within the right of way thereof for public utility purposes. Roll Call Vote: Fedrigon, Jr., Kitchen, Masserang, Martin, Perlick. All members present voting yes. Carried. (Councilmembers absent: Knight and Braman)

Elaine A. Glowicki

Elaine A. Glowicki
Village Clerk

eg

SEAL

cc: State Treasurer, Robert A. Bowman