1013

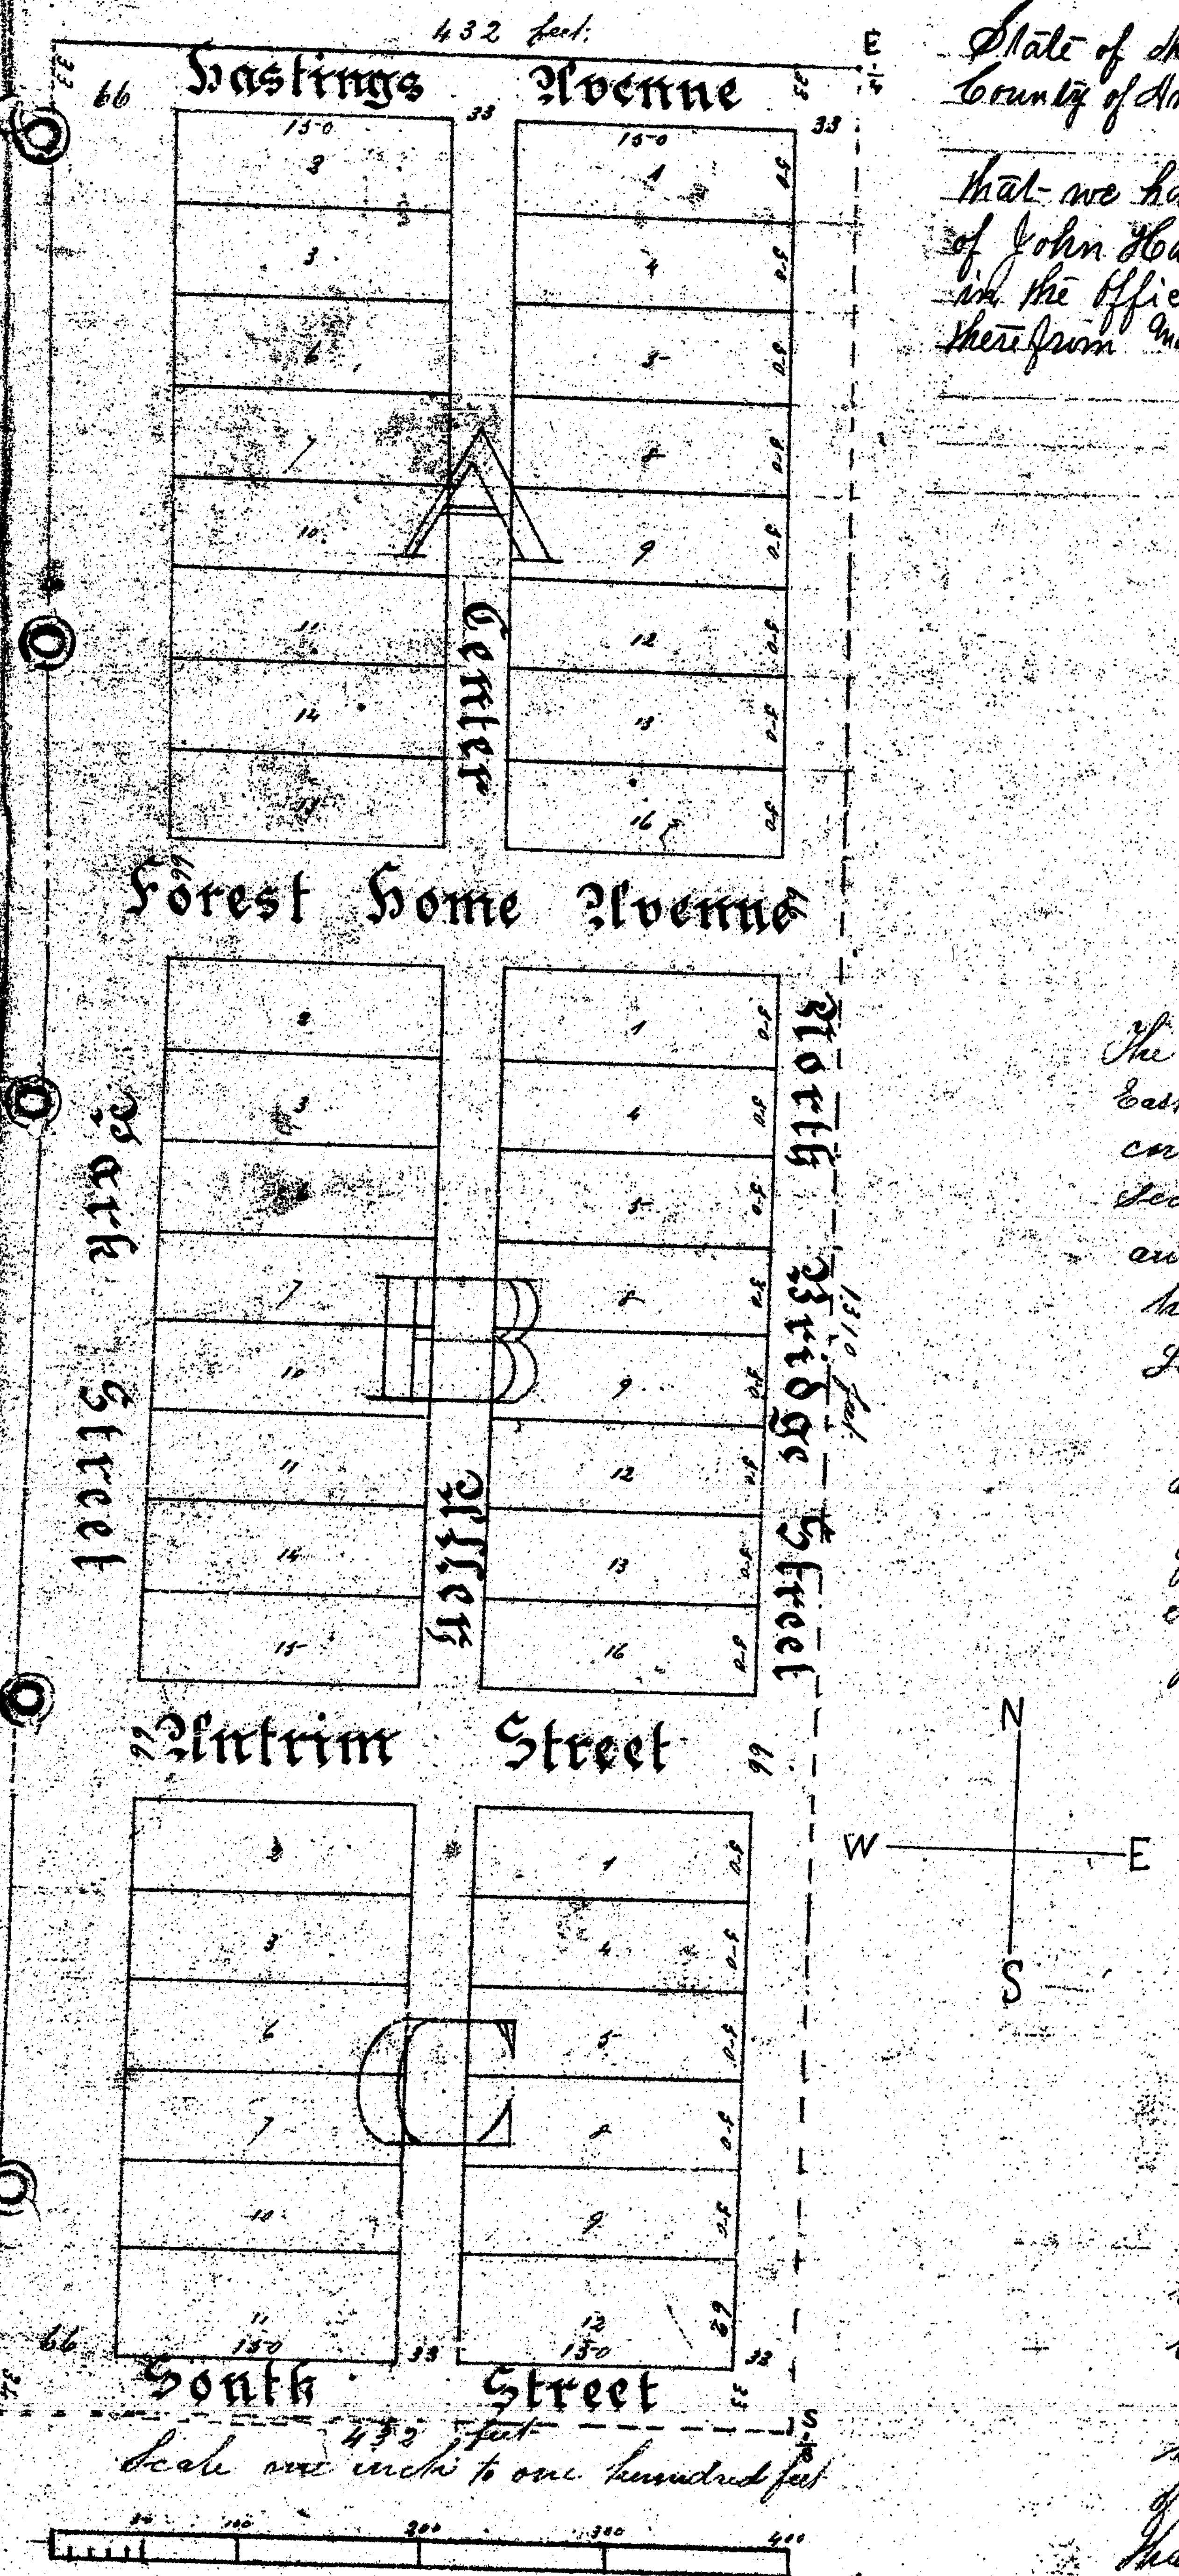

State of Michigan }
County of Antrim } ss.

We John A. Harriman Register of Deeds and Edward Hebden Surveyor, hereby certify that we have carefully compared the annexed plat with the plat of John Hasting's Addition to the Village of Bellaire, now of record in the Office of said Register of Deeds and that it is a true transcript therefrom and of the whole of such record

John A Harriman Register of Deeds
Edward Hebden, Surveyor

The PLAT of John Hastings ADDITION To the Village of Bellaire Antrim County MICHIGAN

RECEIVED AND FILED
In Auditor General's Office,
February 15 1882
H. R. Pratt
Dep. Aud. Genl.

Money in Acc 18918-1881

The Village of Hastings addition to the Village of Bellaire as delineated by this plat is situated on the Northeast quarter of the South East quarter of Section No twenty four of township No thirty North of Range No Eight west antrim County Michigan. The Northeast corner of Lot one; Block A. is determined by measuring west thirty three feet then South thirty three feet from the East quarter post of said Section, which government corner was established from one original witness and is perpetuated by being underlaid with broken glass and crockery from which a Sugar thirteen inches in diameter bears North 58½ degrees East. Seventy three links distant. Boundaries of Lots have the same variation of the East section line viz 1°36' East. Blocks are designated by large letters with red Ink Lots by smal figures. dimensions marked in feet all Lots are right paralelograms

In attestation of the laying out of the town plat above described. the proprietors (viz) John Hastings and Marian Hastings. his wife of the township of Forest Home. antrim County and State of Michigan. and Edward Hebden of Echo in said County who surveyed the said Village do hereby certify that the Boundary lines of said Village, and the Lots, Streets, Alleys, and Grounds thereof intended to be platted and offered for sale. were actually surveyed and laid out in May 1881, and they verily believe that this plat is a faithful representation of said Survey

Witness their hands this 25th day of October A D 1881

In presence of
Edward Hebden
John A Harriman

John Hastings }
Marian Hastings } Proprietors
Edward Hebden Surveyor

State of Michigan }
County of antrim } ss

On this 25th day of October 1881 before me the subscriber a Justice of the Peace in and for said county personally appeared John Hastings and Marian Hastings his Wife to me known to be the same persons described as Proprietors and who executed this instrument who severally acknowledged such execution to be their free act and deed and that they had laid out the town Plat above described and dedicated the same to the uses and purposes therein mentioned

Given and my hand the day and year first above written

Henry C Bedell Justice of the Peace

State of Michigan }
County of antrim } ss

We John A Harriman Register of Deeds for said County. and Edward Hebden the Surveyor who made the plat of Hastings addition to the Village of Bellaire hereby certify that we have carefully compared this duplicate with said Original Plat of said Village and that this is an exact duplicate thereof and of the whole of said Plat

John A Harriman Register of Deeds
Edward Hebden Surveyor

State of Michigan }
County of antrim } ss

I John A Harriman County Clerk and Clerk of the Circuit Court for said County the same being a Court of Record do hereby Certify that Henry C. Bedell before whom the above acknowledgement was taken. was at the time such an officer as he is represented to be and that I believe the signature of such person subscribed thereto to be genuine

Witness my hand and seal this 25th day of October 1881

John A Harriman Clerk

14470

1013

Paragon

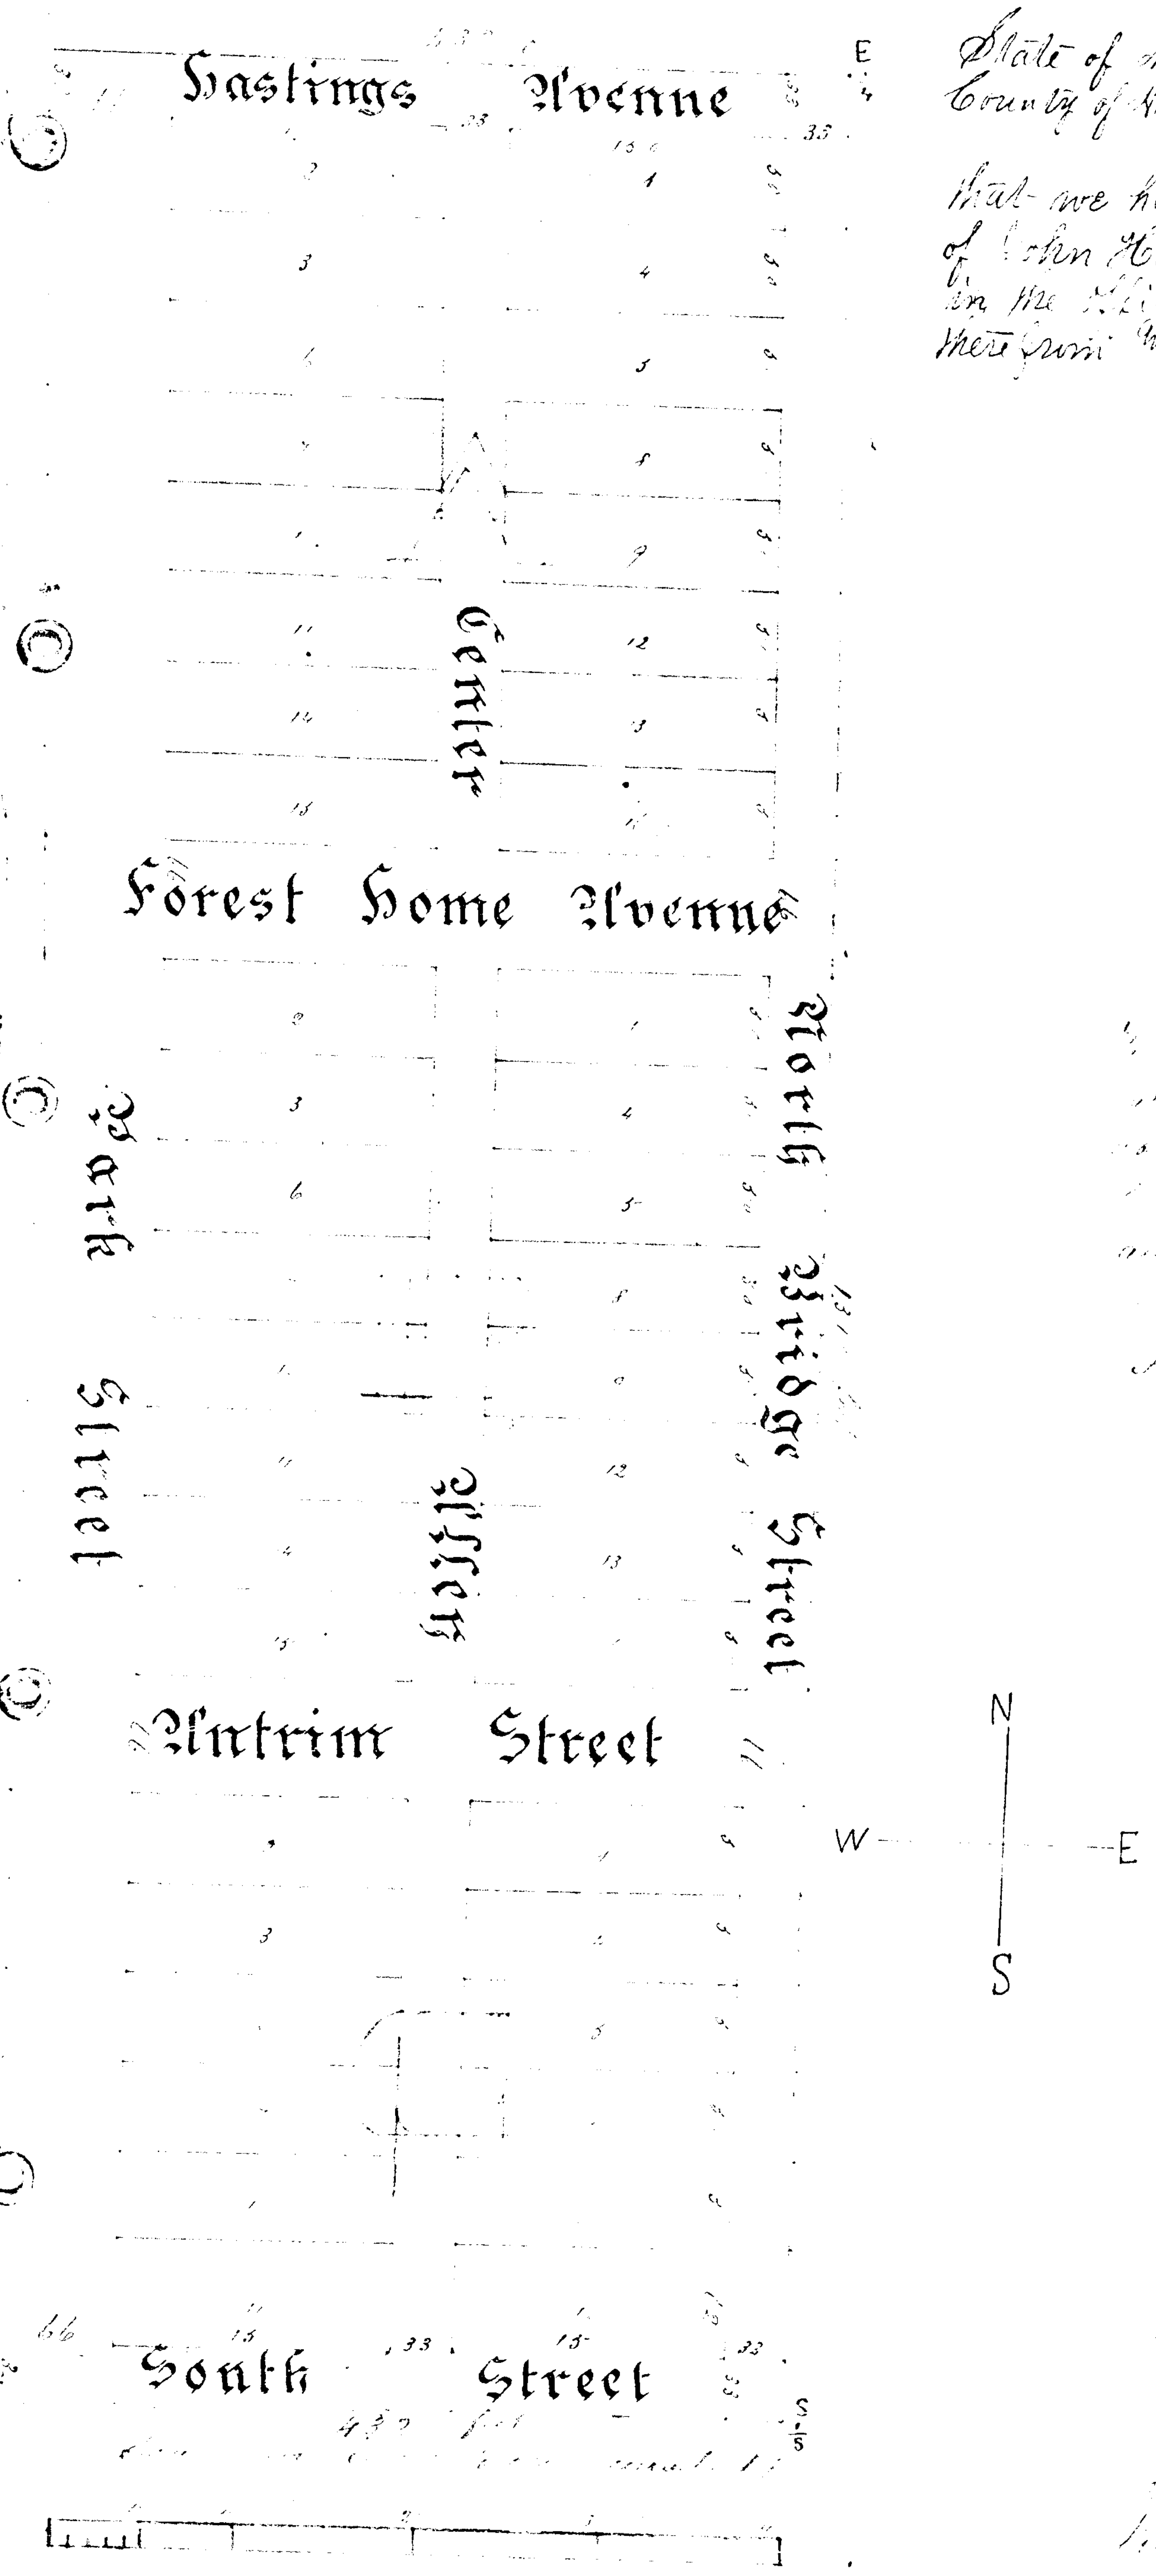

State of Michigan }
County of Antrim } ss

We John A. Harriman Register of Deeds and Edward Helden Surveyor, hereby certify that we have carefully compared the annexed plat with the plat of John Hasting's Addition to the Village of Bellaire, now of record in the office of said Register of Deeds and that it is a true transcript therefrom and of the whole of such record

John A Harriman Register of Deeds
Edward [illegible] Surveyor

PLAT
John Hastings
ADDITION
to the Village
of
Bellaire
Antrim County
MICHIGAN

RECEIVED AND FILED
In Auditor General's Office,
February 15 1882
H. R. Pratt
Dep. Aud. Genl

[illegible]

[illegible] 25th [illegible] 1881

In presence of
Henry [illegible]
John A Harriman

John Hastings
Marian Hastings

State of Michigan } ss
County of Antrim }

On this 25th day of October 1881 before me the Subscriber a Justice of the Peace in and for said County personally appeared John Hastings and Marian Hastings his wife to me known to be the same persons described as [illegible] and who executed this instrument who [illegible] acknowledged such execution to be [illegible] act and deed and that they have [illegible] the same plat above described and dedicated the same to the uses and purposes therein mentioned.

Given under my hand the day and year first above written.

Henry C Bell Justice of the Peace

State of Michigan } ss
County of Antrim }

I John A. Harriman County Clerk and Clerk of the [illegible] Court [illegible] Henry C. Bell [illegible] before whom the above acknowledgment was taken was at the time such [illegible] signature [illegible] genuine

[illegible] 28th day [illegible] 1881

John A Harriman Clerk

State of Michigan
County of Antrim

I John A. Harriman Register of Deeds for said County and [illegible] Hastings addition to the Village of Bellaire [illegible]

John A Harriman Register of Deeds

14470

1013