

RECEIVED AND FILED
In Auditor General's Office,
March 28, 1882
H. R. Pratt
Dep. Aud. Genl.

PLAT
OF
THE VILLAGE OF

Vannert & Dibble's
Addition to the Village
OF
ALBA,
Antim County, Mich.


The village of Vannert and Dibble's Addition to the village of Alba as delineated by this Plat is situated on the Northwest quarter of the Northwest quarter of Section Thirty (30) of Township Thirty (30) North of Range Five (5) West, Antim County Michigan, and a small park is laid out on the adjoining North east quarter of the Northeast quarter of Section Twentyfive of Township Thirty North, Range Six West. The North west corner of Section Thirty was established from the original Government Bearing tree, so also was the Northeast and Southwest corners respectively, but no quarter posts on the lines between. These lines were established as right lines, with the courses indicated. The dimensions of Lots, Streets and Alleys, are given in feet and inches. Mag. Var.

In attestation of the laying-out of the Town Plat above described, the Proprietors thereof, Thomas R. Van Wert and Eliza J. Van Wert his wife and Leroy M. Dibble and Emma J. Dibble his wife, all of Alba Antim County, Michigan, and George E. Steele, as Surveyor, of Grand Traverse County Michigan, do hereby certify that the Lots, Streets, Alleys and Grounds here shown were surveyed in December 1881, and they verily believe that this Plat is a faithful representation of said survey.

Witness their hands and seals this 3rd day of February 1882

In presence of
Wm. Winegar
Dan E. Lugin
Thomas R. Van Wert
Eliza J. Van Wert
Leroy M. Dibble
Emma J. Dibble
Geo. E. Steele

14472

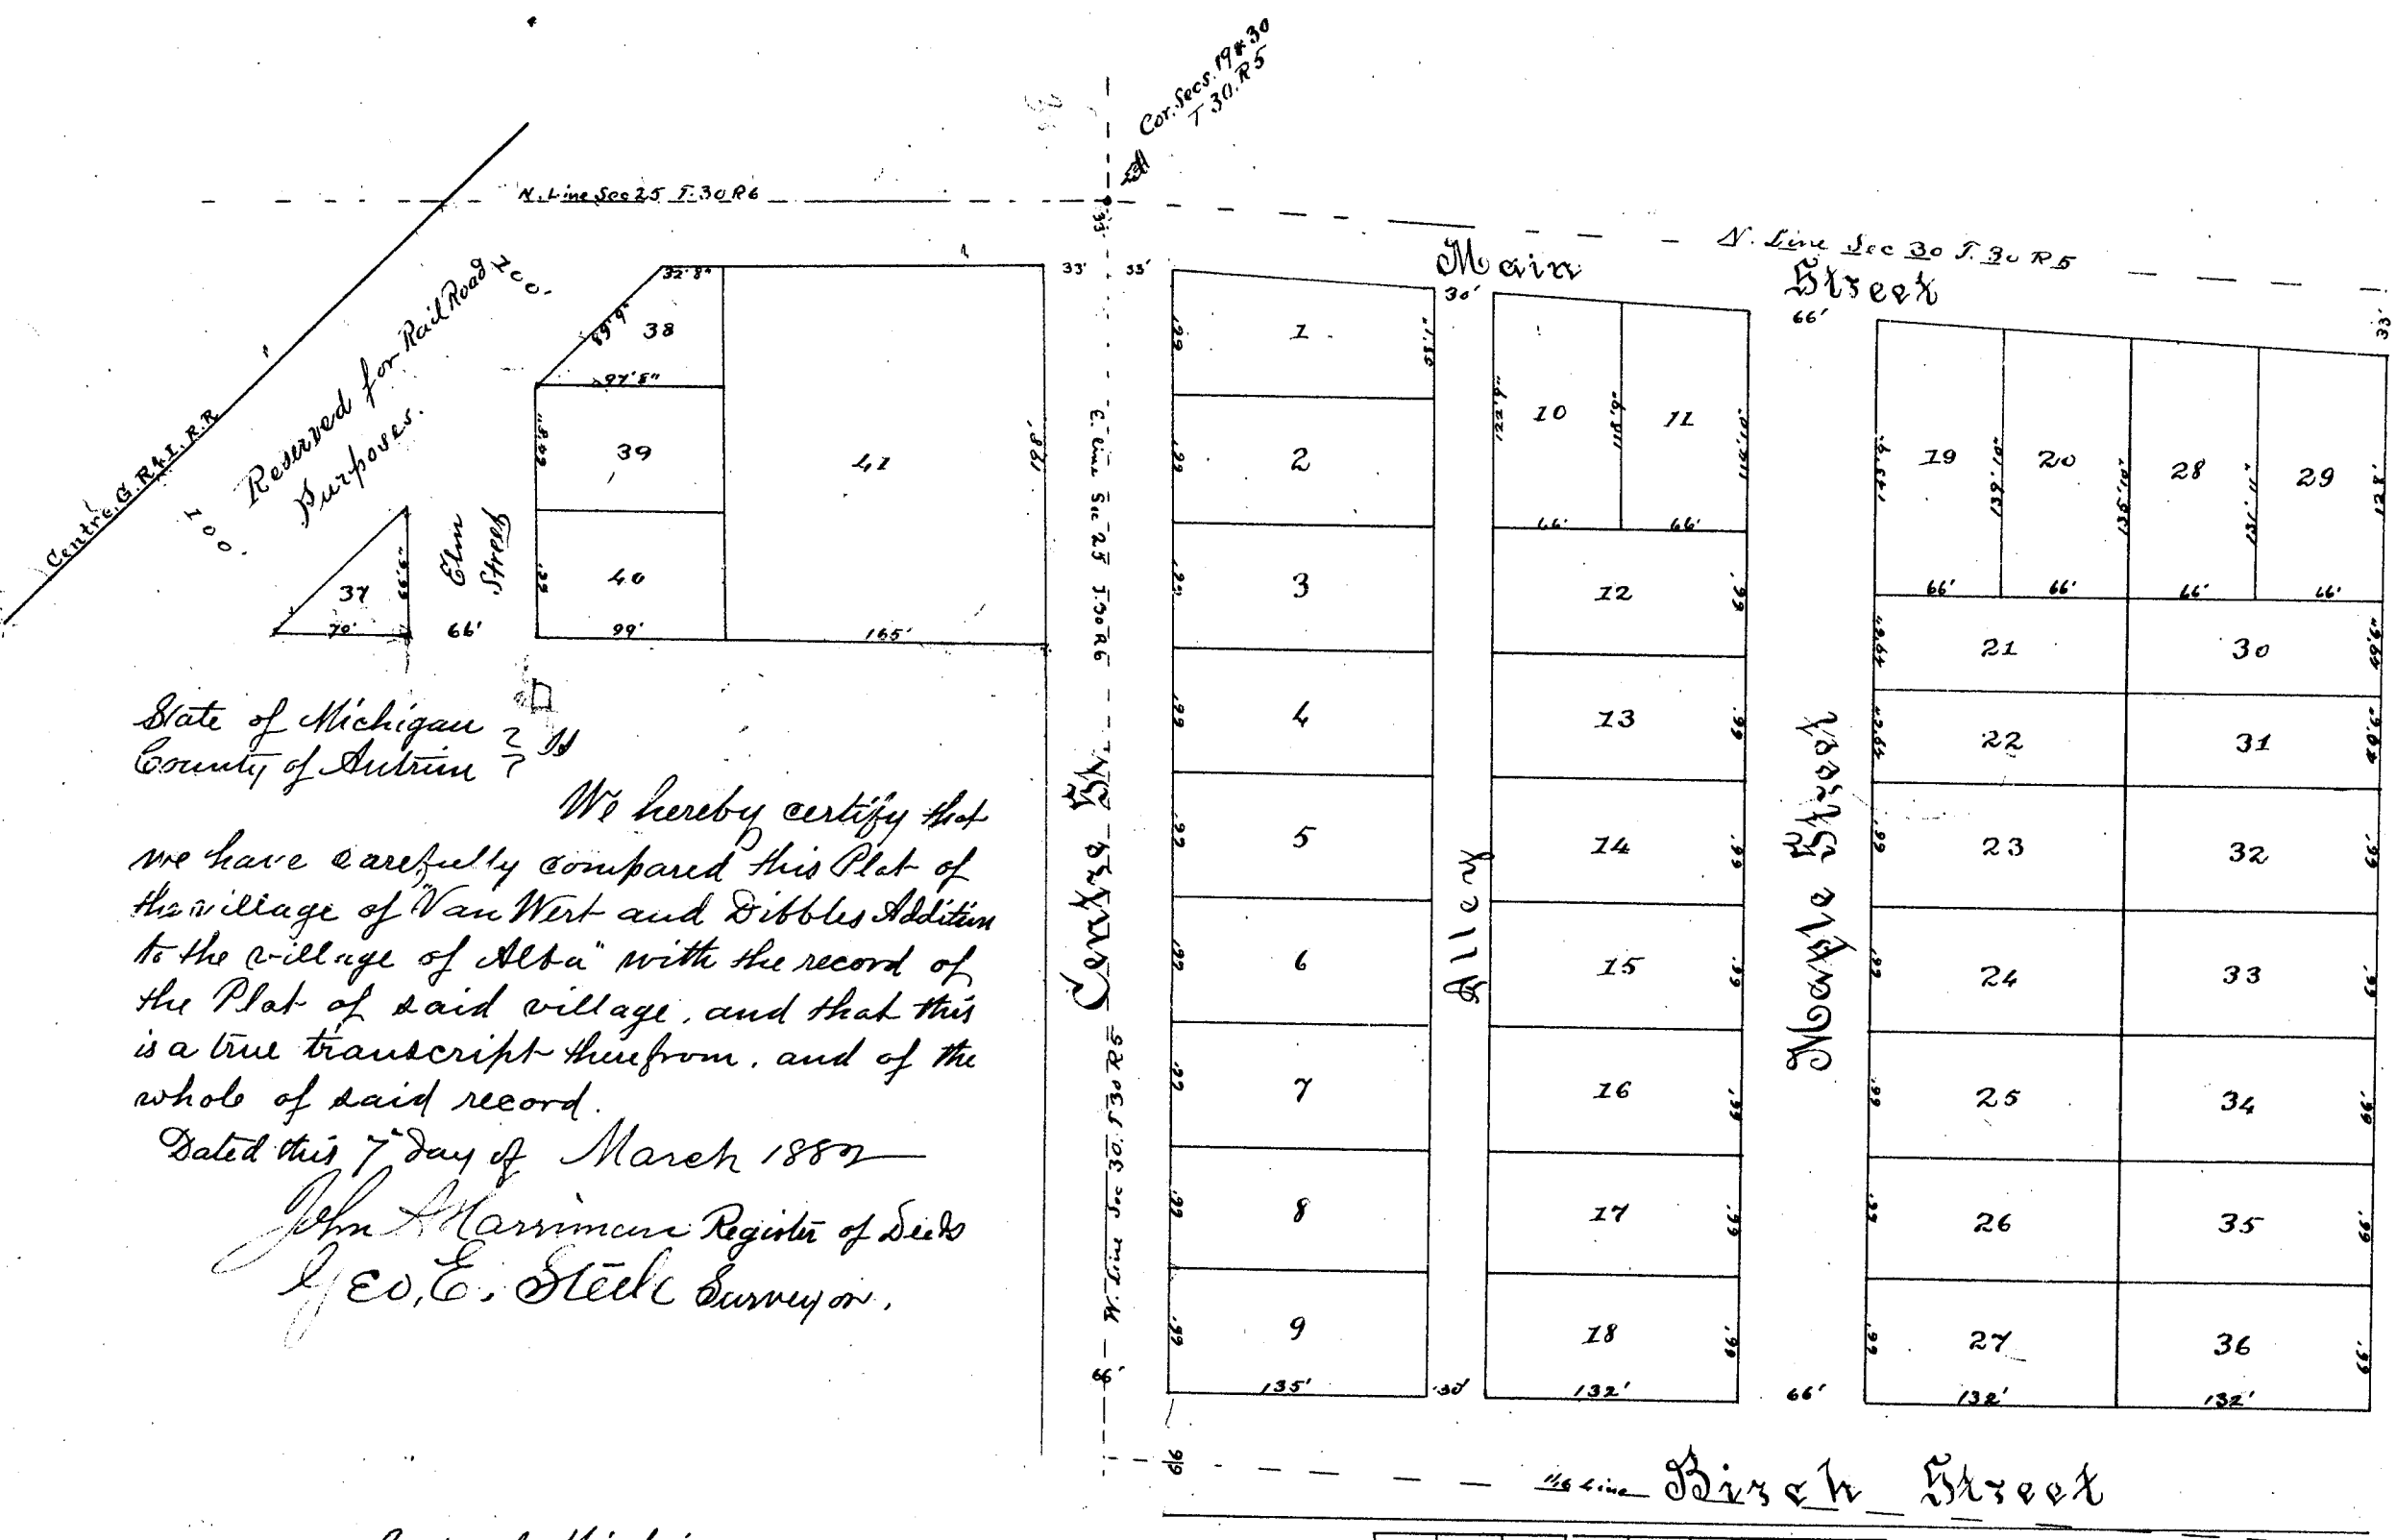

State of Michigan
County of Antim
We hereby certify that we have carefully compared this Plat of the village of Vannert and Dibble's Addition to the village of Alba with the record of the Plat of said village, and that this is a true transcript therefrom, and of the whole of said record.
Dated this 7th day of March 1882
John A. Hamman Register of Deeds
Geo. E. Steele Surveyor.

State of Michigan
County of Antim
On this 3rd day of February 1882 before me the subscriber a Justice of the Peace in and for said county, personally appeared Thomas R. Vannert and Eliza J. Van Wert his wife and Leroy M. Dibble and Emma J. Dibble his wife to me known to be the same persons described as proprietors in and who executed this instrument who severally acknowledged such execution to be their free act and deed and that they had laid out the Town Plat above described and dedicated the same to the use and purposes therein mentioned.
Given under my hand and seal the day and year first above written
Curtis S. Pinsky Justice of the Peace


Registers Office
Antim County
Received for record this 7 day of March 1882 at 9 o'clock A.M. and recorded in Liber A of Village Plats on page 18
John A. Hamman Register of Deeds

State of Michigan
County of Antim
We, John A. Hamman Register of Deeds for said county, and George E. Steele, the Surveyor and Esq. of Grand Traverse County, Michigan, do hereby certify that we have carefully compared this Plat of the village of Vannert and Dibble's Addition to the village of Alba with the original recorded Plat of said village, and that this is an exact duplicate thereof, and of the whole of said Plat.
Dated this 7th day of March 1882
John A. Hamman Register of Deeds
Geo. E. Steele

RECEIVED AND FILED
In Auditor General's Office
March 28, 1882
H.R. Pratt
Aud. Genl.

PLAT
OF
THE VILLAGE OF

Vannert & Dibble's
Addition to the Village
— OR —
ALBA,
Antrim County, Mich.

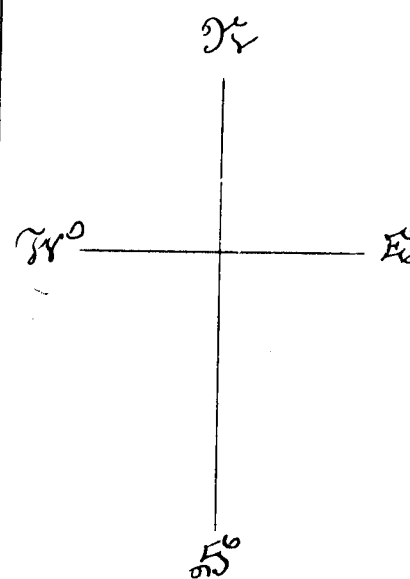

The village of Vannert and Dibble's Addition to the village of Alba is situated on the Northwest quarter of the Northwest quarter of Section Thirty (30) of Township Thirty (30) North of Range Five (5) West, Antrim County Michigan, and a small park is laid out on the adjoining North East quarter of the Northeast quarter of Section Twenty-five of Township Thirty North, Range Six West. The Northwest corner of Section Thirty was established from the original Government Bearing tree, as also was the Northeast and Southwest corners respectively, but no quarter posts on the lines between. These lines were established as right lines, with the courses indicated. The dimensions of Lots, Streets and Alleys, are given in feet and inches. Mag. Var.


In attestation of the laying-out of the Town Plat above described, the Proprietors thereof, Thomas R. Van Wert and Eliza J. Van Wert his wife and Leroy M. Dibble and Emma J. Dibble his wife, all of Alba Antrim County, Michigan, and George E. Steele, as Surveyor, of Grand Traverse County Michigan, do hereby certify that the Lots, Streets, Alleys and Grounds here shown were surveyed in December 1881, and they verily believe that this Plat is a faithful representation of said survey.

Witness their hands and seals this 3rd day of February, 1882

In presence of
W. J. Winegar
Dan E. Loger

Thomas R. Van Wert L.S.
Eliza J. Van Wert L.S.
Leroy M. Dibble L.S.
Emma J. Dibble L.S.
George E. Steele L.S.

14472

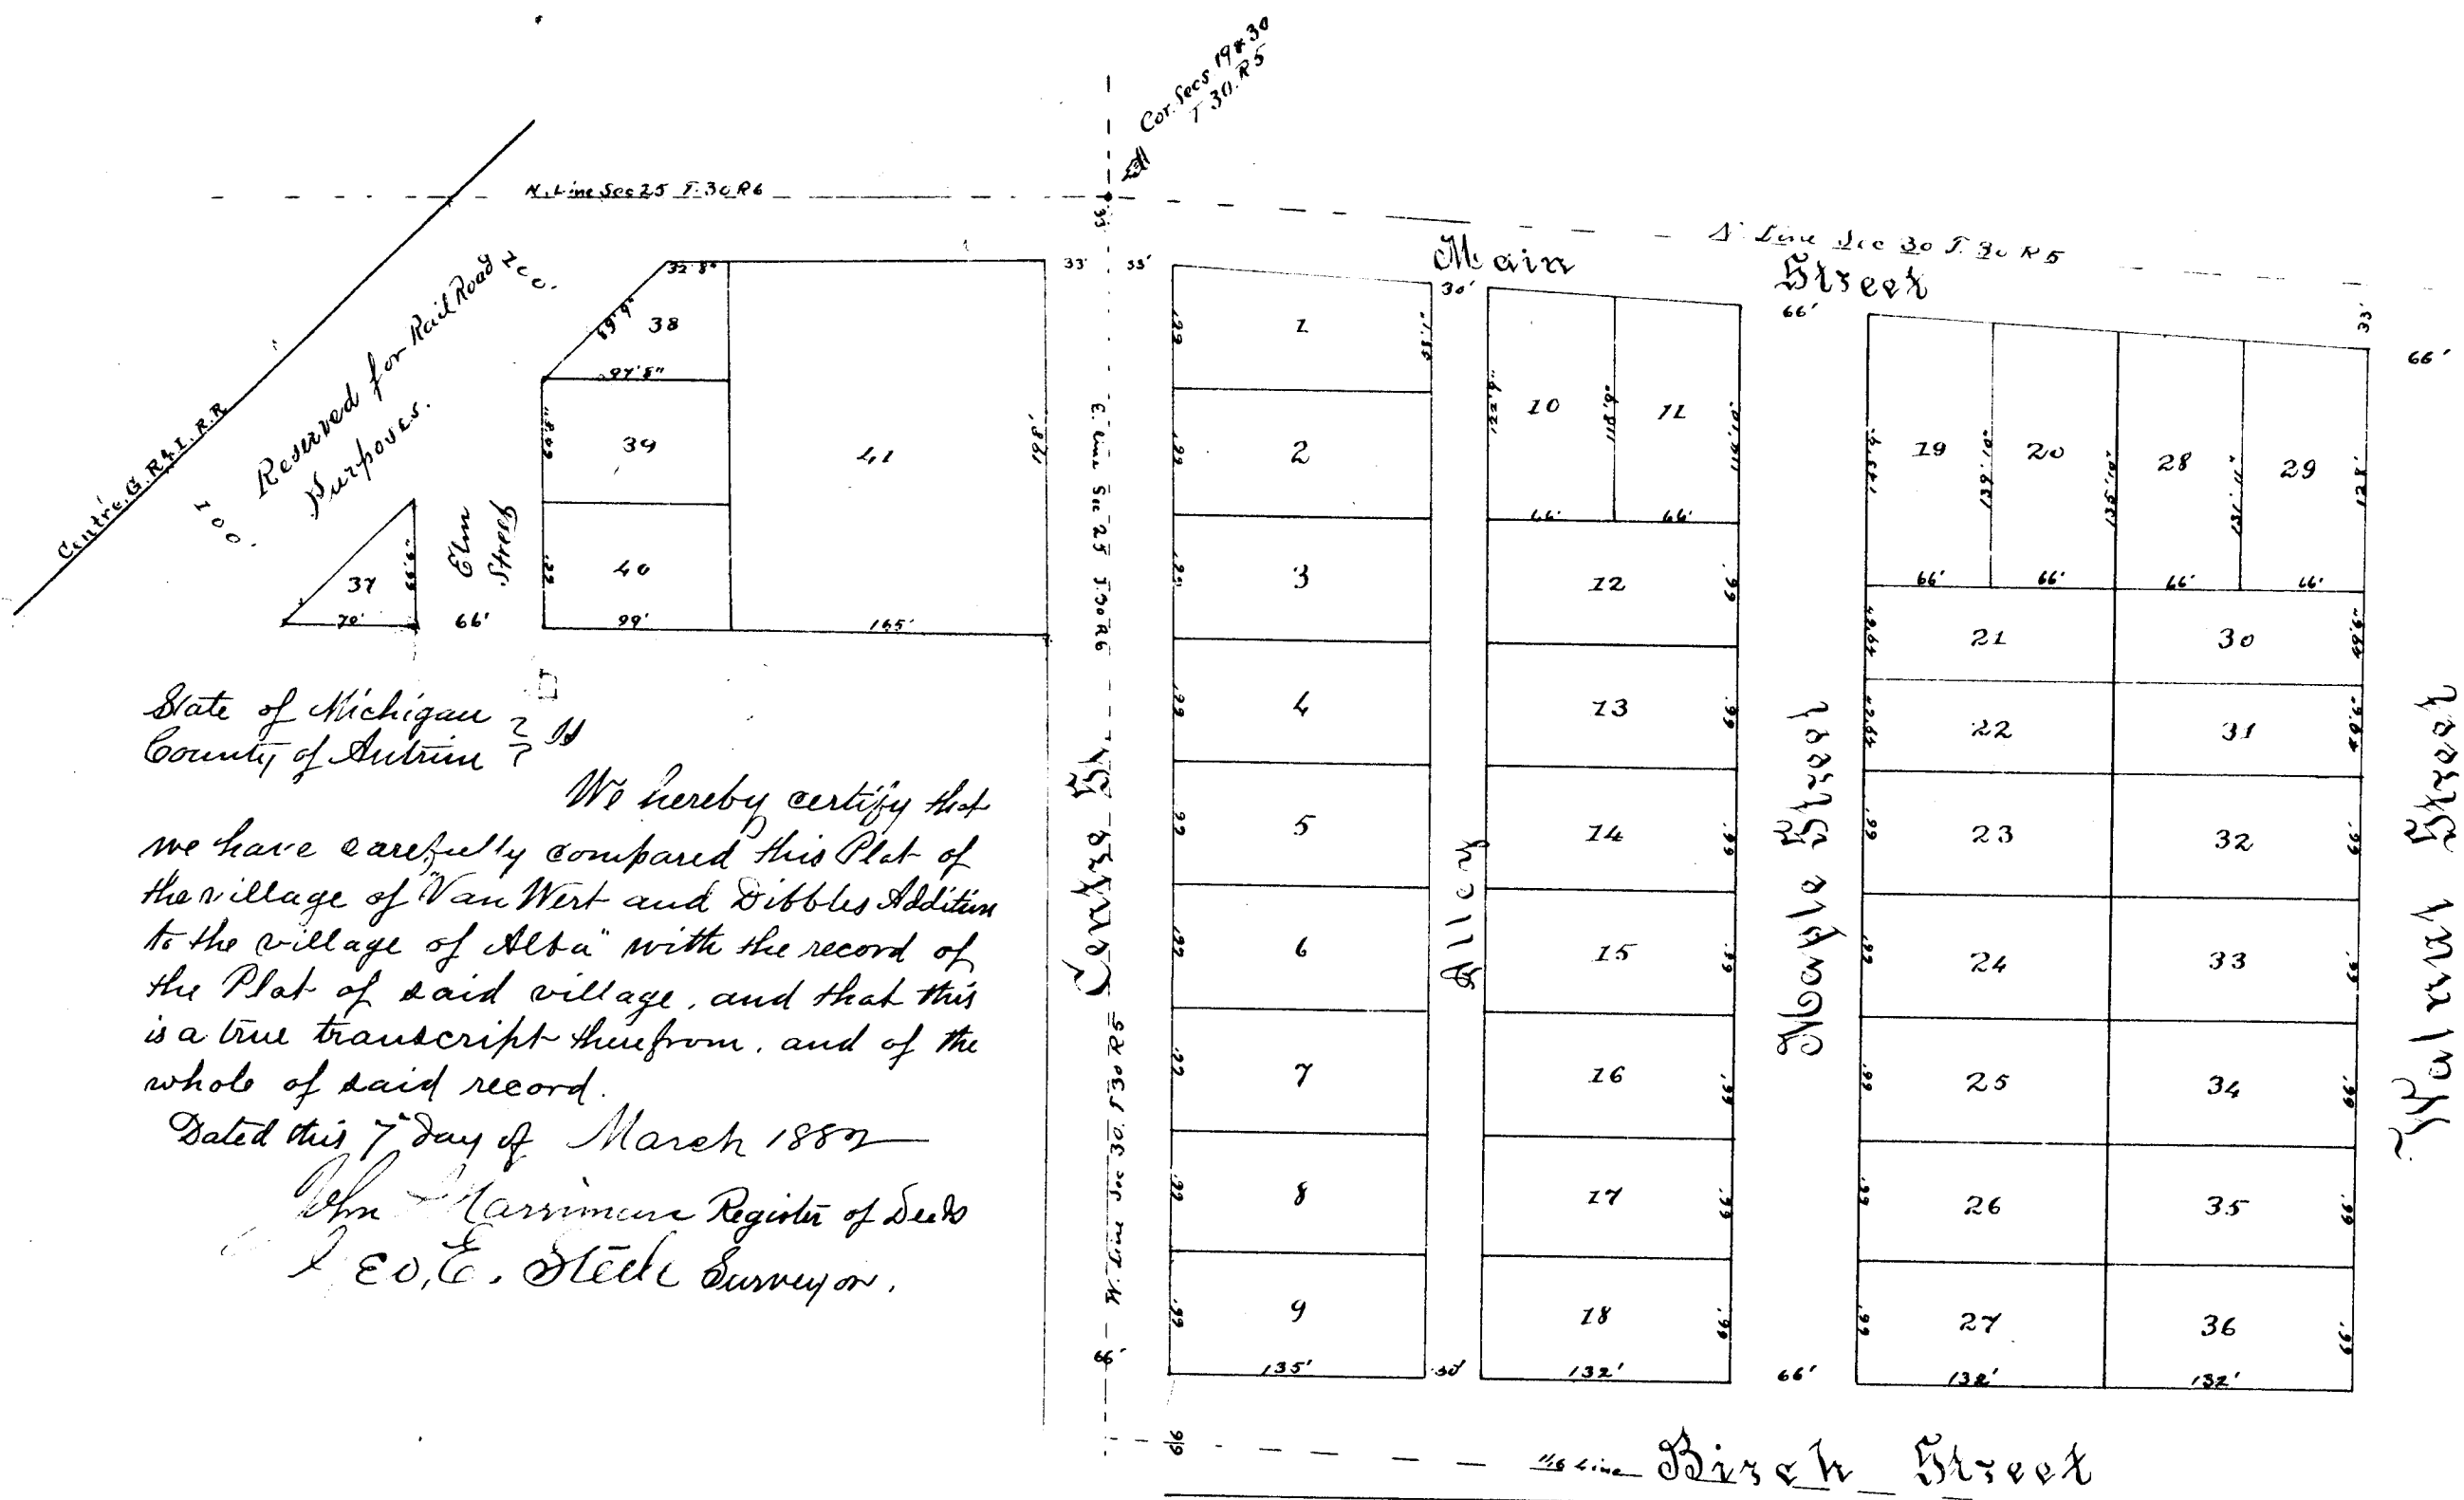

State of Michigan 2nd
County of Antrim 3rd
We hereby certify that we have carefully compared this Plat of the village of Van Wert and Dibble's Addition to the village of Alba with the record of the Plat of said village, and that this is a true transcript therefrom, and of the whole of said record.
Dated this 7th day of March 1882
John A. Harriman Register of Deeds
Geo. E. Steele Surveyor.

State of Michigan 2nd
County of Antrim 3rd
On this 3rd day of February 1882 before me the subscriber a Justice of the Peace in and for said county, personally appeared Thomas R. Van Wert and Eliza J. Van Wert his wife and Leroy M. Dibble and Emma J. Dibble his wife to me known to be the same persons described as proprietors in and who executed this instrument who severally acknowledged such execution to be their free act and deed and that they had laid out the Town Plat above described and dedicated the same to the uses and purposes herein mentioned.

Given under my hand and seal the day and year first above written

Carl S. S. Pinner Justice of the Peace

Registers Office 3rd
Antrim County 5th

Received for record this 7th day of March 1882 at 9 o'clock A.M. and recorded in Liber A of Village Plats on page 18

John A. Harriman Register of Deeds.

State of Michigan 2nd
County of Antrim 3rd
We, John A. Harriman Register of Deeds for said County, and George E. Steele, the Surveyor and Draughtsman of this Plat, hereby certify that we have carefully compared this Plat of the village of Van Wert and Dibble's Addition to the village of Alba with the original recorded Plat of said village, and that this is an exact duplicate thereof and of the whole of said Plat.

Dated this 7th day of March 1882
John A. Harriman, Register of Deeds
Geo. E. Steele

501