




Washington Street, 66.

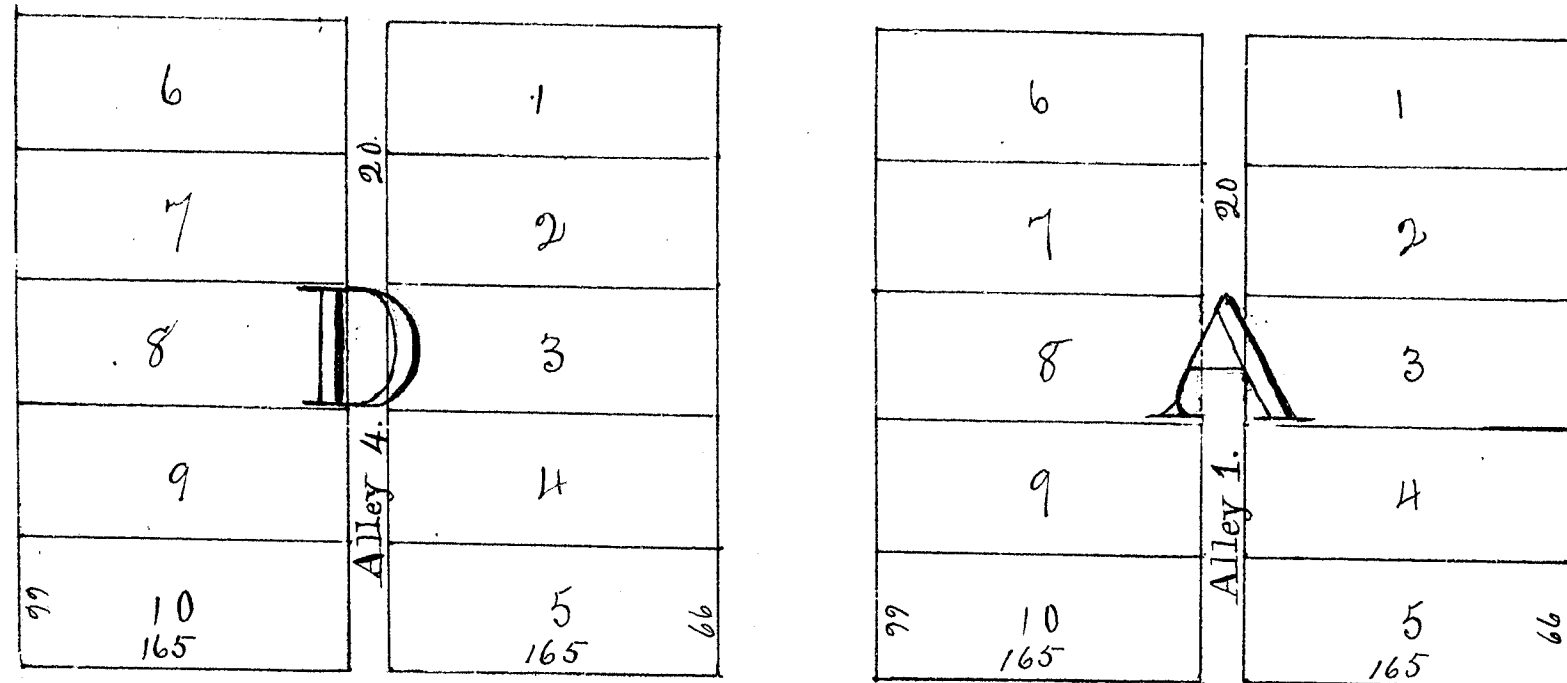


Franklin Street, 66.

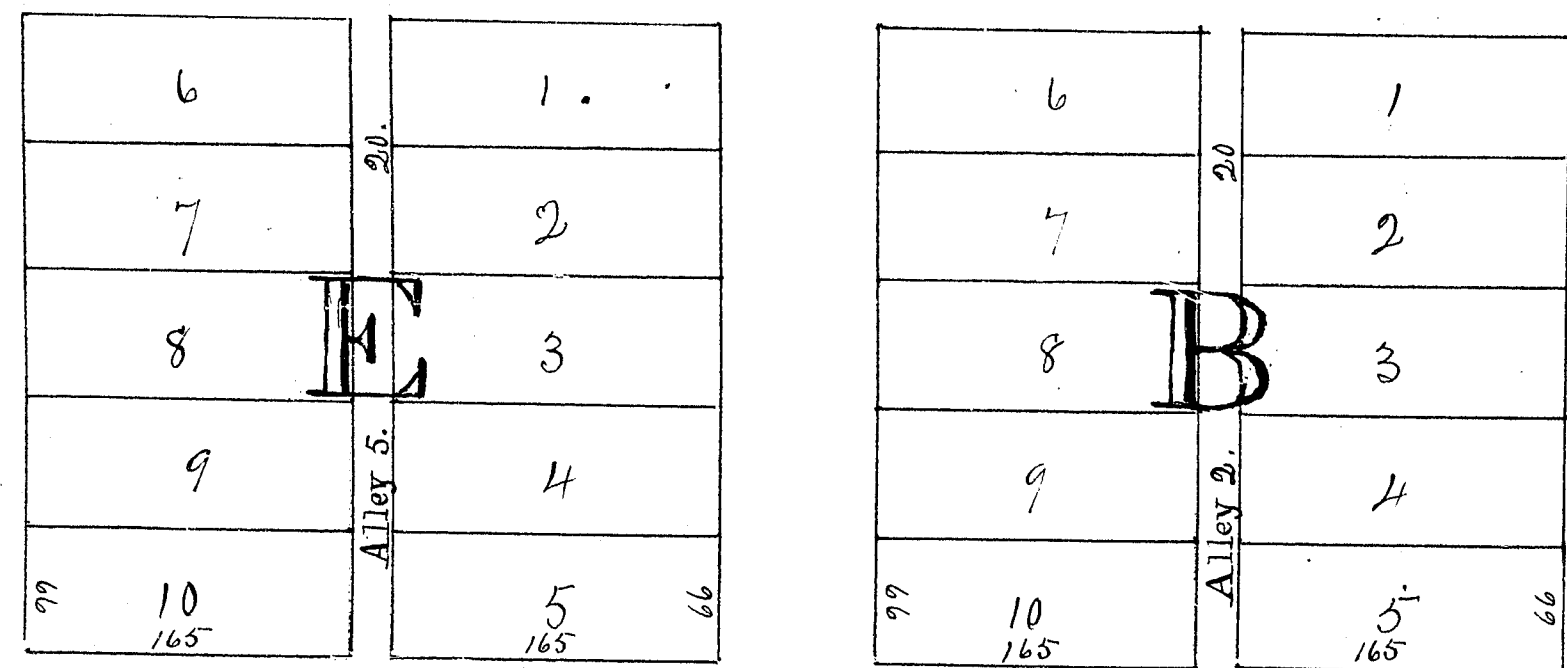


Hamilton Street, 66.

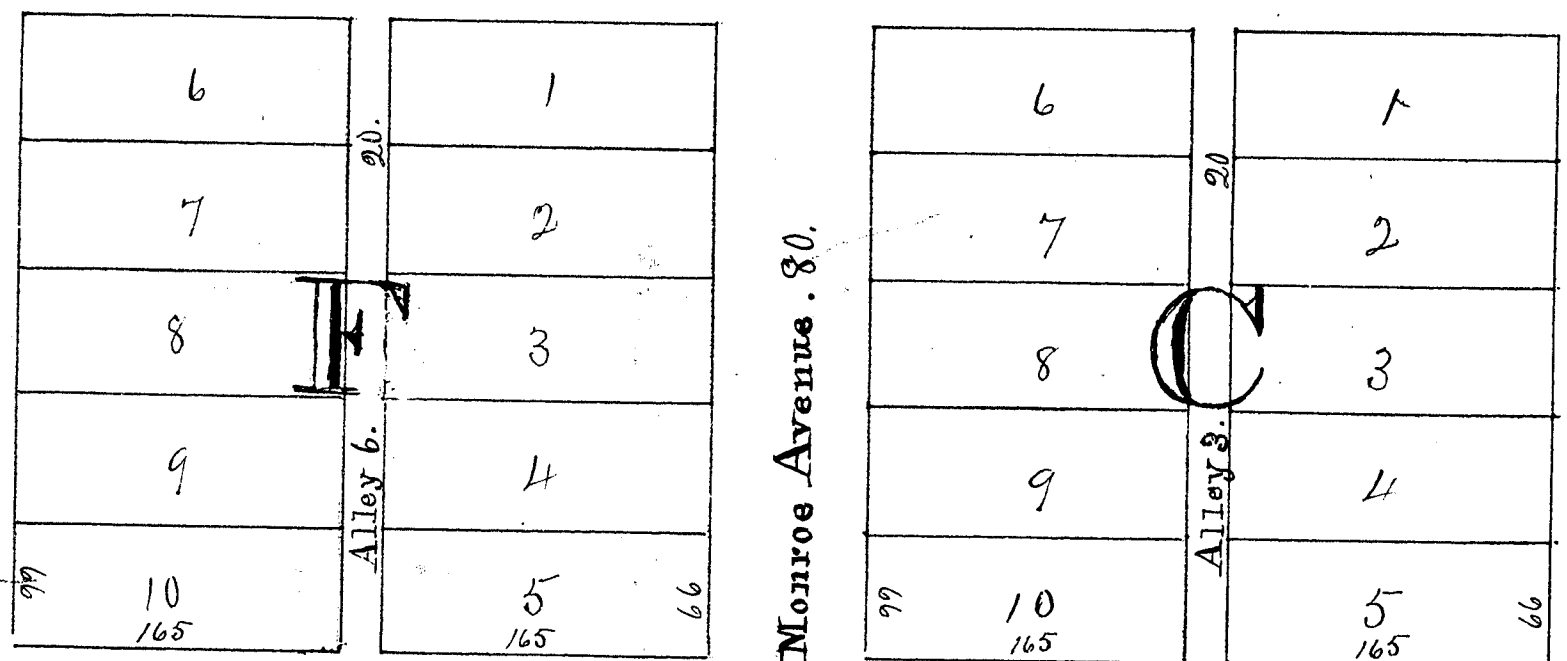


Washington Street, 66.

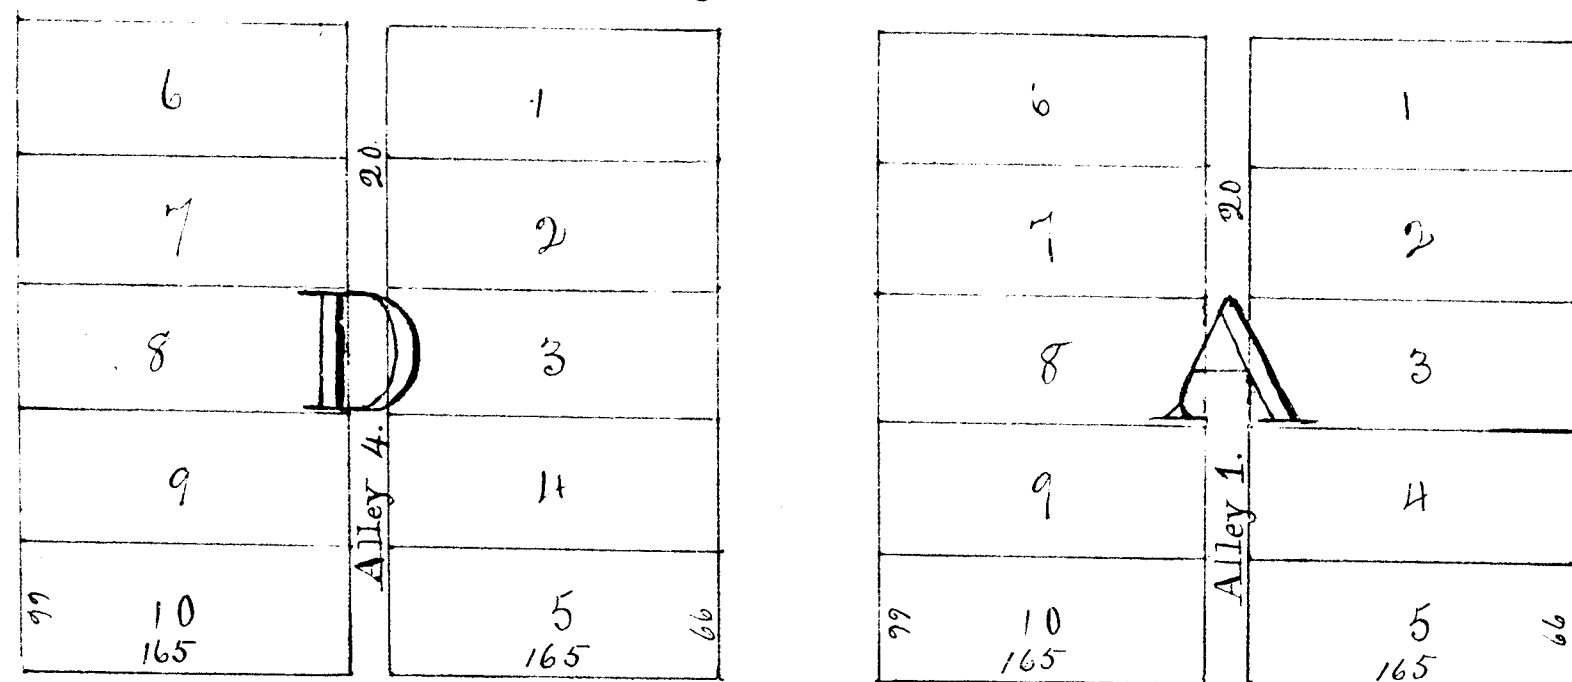


Franklin Street, 66.

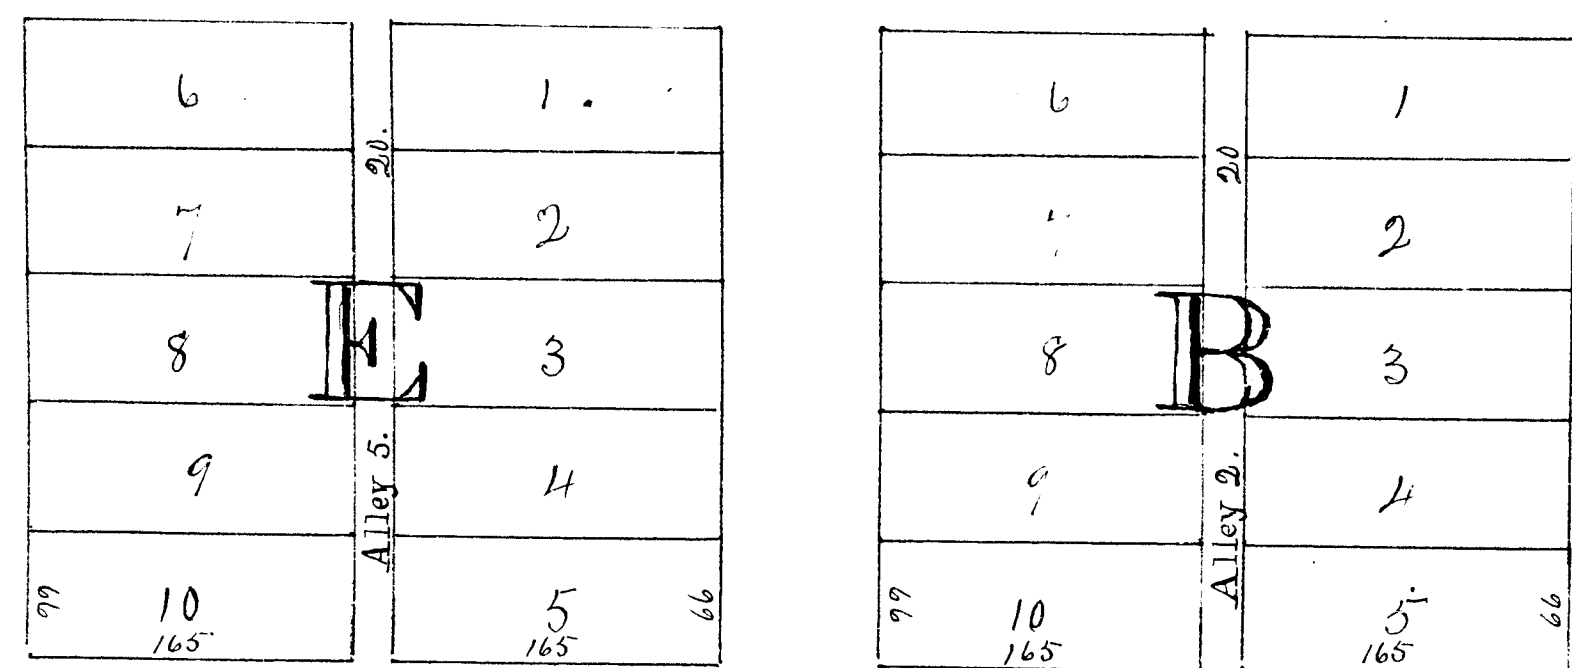

Hamilton Street, 66.

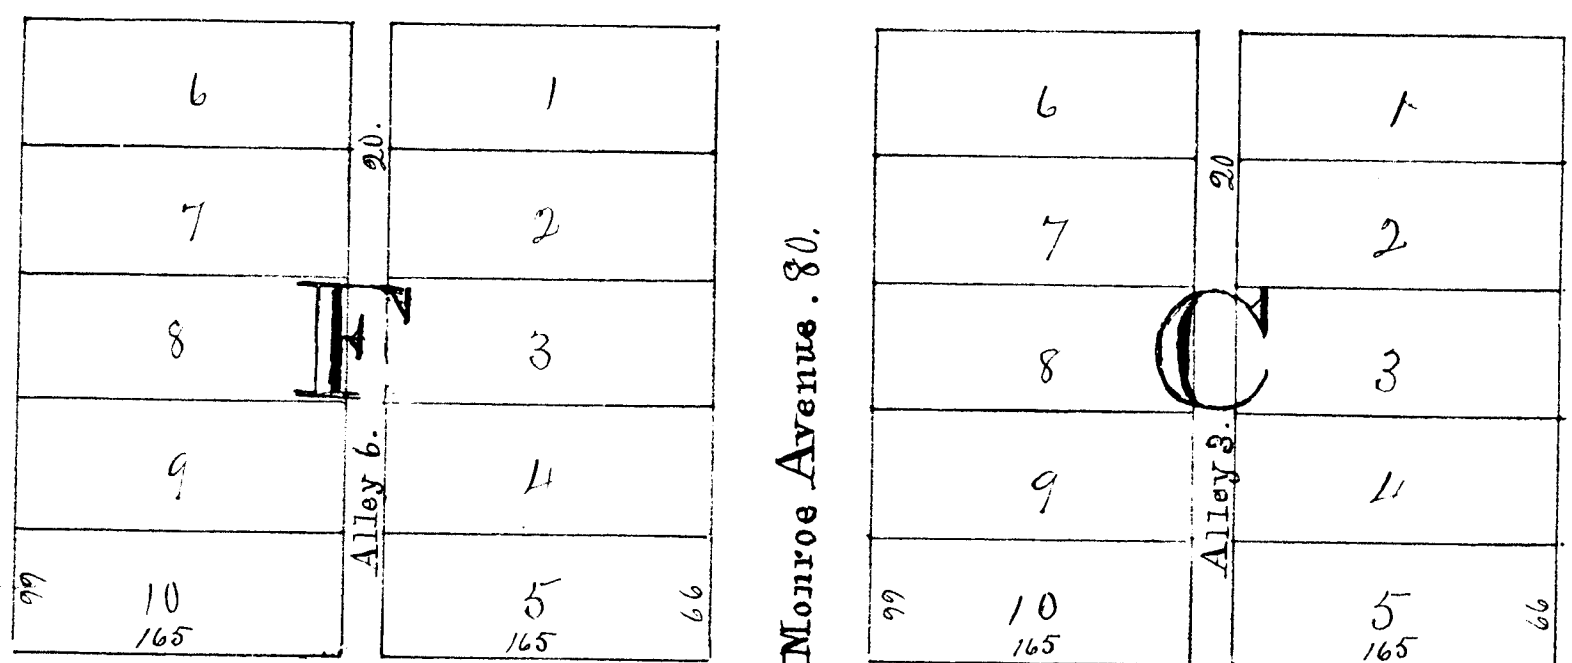

Hinman Street, 66.

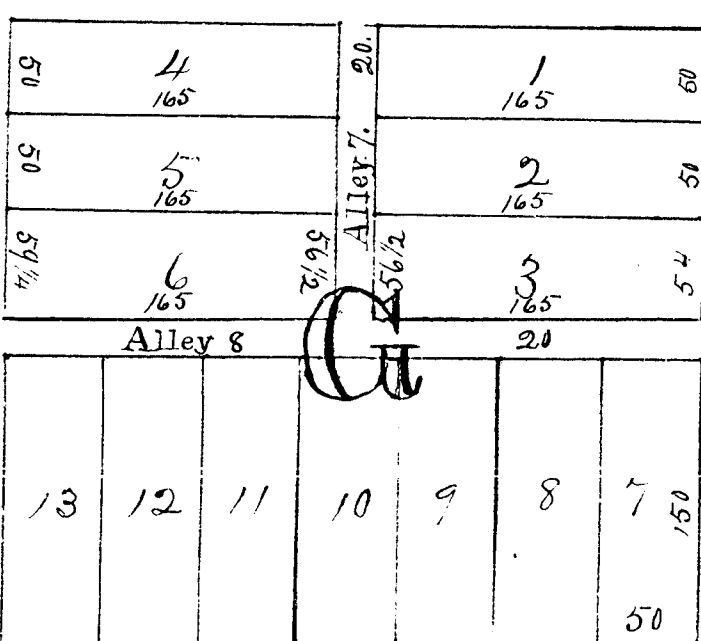

Sec line between Sec's 17 and 20

W.W. SWEETLAND'S Addition to the Village of MANCELONA.

County of Antrim State of Michigan.

That showing the size, form and number of lots, location name course and width of streets and alleys in this Sweetland's addition to the village of Mancelona, located in the east 1/2 of the southwest 1/4 of section 17 Town 29 north of range 6 west, County of Antrim State of Michigan, and bounded as follows. The southeast corner of lot number 5 in block C, is 419 feet north and 419 feet west of the quarter post between sections 17 and 20. Thence north parallel to the quarter line 1188 feet, thence west at right angle to the quarter line 860 feet, thence south parallel to the first-described line 1574 feet to the north line of State street, thence east along the north line of State street 510 feet, thence north parallel to the quarter line 336 feet, thence east 350 feet to the southeast corner of lot number 5 block C, the place of beginning. The north and south lines of lots in block C, facing on State street run parallel to State street, also the south lines of lots 6 and 3 in the same block. The boundary lines of all the other lots streets and alleys run parallel to or at a right angle to the quarter line.

Dedication. Know all men by these presents that we the undersigned Wm W Sweetland and Menora Sweetland his wife and the said parties do hereby dedicate to the use of the Public all the streets and alleys as shown in this plat.

In presence of
As to the husband
L. A. Hill

Heather A. Hill

In presence of
As to the wife
Frank Sweetland
Kores & Co

As Proprietors

Wm W Sweetland
Menora Sweetland
Wm W Sweetland

As maker of the Plat

State of Michigan } S.S. On this twenty-fourth day of April one thousand eight hundred and eighty-two, before me a Notary Public in and for said County of Antrim personally appeared Wm W Sweetland as proprietor and known to me to be the person who executed the above instrument and acknowledges the same to be his free act and deed.

State of Michigan } S.S. On this twenty-fourth day of April one thousand eight hundred and eighty-two, before me a Notary Public in and for said County of Antrim personally appeared Wm W Sweetland as proprietor and known to me to be the person who executed the above instrument and acknowledges the same to be his free act and deed.

Notary Public
L. A. Hill

State of Michigan } S.S. On this twenty-fourth day of April one thousand eight hundred and eighty-two, before me a Notary Public in and for said County of Antrim personally appeared Wm W Sweetland as proprietor and known to me to be the person who executed the above instrument and acknowledges the same to be his free act and deed.

Notary Public
Kores & Co

State of Michigan } S.S. We John A. Harriman Register of Deeds for said County and Wm W Sweetland who made the plat of Sweetland's addition to the village of Mancelona hereby certify that we have carefully compared this duplicate with said original plat of Sweetland's addition to the village of Mancelona and that it is an exact duplicate thereof, and of the whole of such map or plat.

John A. Harriman Register of Deeds
Wm W Sweetland

Registers Office } S.S. I hereby certify that this plat of Sweetland's addition to the village of Mancelona was received for record the 2nd day of May one thousand eight hundred and eighty-two at 2 o'clock P.M. and recorded in plat book Liber A page 19

John A. Harriman

State of Michigan } S.S. We John A. Harriman Register of Deeds and Wm W Sweetland who made this plat hereby certify that we have carefully compared the annexed plat with the plat of Sweetland's addition to the village of Mancelona on record in the office of said Register of Deeds, and that it is a true transcript therefrom and of the whole of such record.

John A. Harriman Register of Deeds
Wm W Sweetland, Maker of the Plat

RECEIVED AND FILED

In Auditor General's Office,

May 8 1882

A. B. Pratt

Dep. Aud. Genl.

The blocks are designated by large capitals in red ink. The figures in red ink give the number of the lots. All the alleys are twenty feet wide each. The streets running north and south are each eighty feet wide. The streets running east and west are each sixty-six feet wide.

14473