

State of Michigan } ss
 County of Antrim } We John A. Harriman
 Register of Deeds, and Edward Hobden
 Surveyor hereby certify that we have carefully
 compared the annexed Plat with the Plat of
 Ada. B. Foot addition to the village of Marcellona
 now of record in the office of said registers of
 Deeds and that it is a true transcript therefrom
 and of the whole of such record
 John A. Harriman Register of Deeds
 Edward Hobden Surveyor

Register Office } ss
 Antrim County }

Received for Record the 3rd day of June
 A.D. 1882 at 4 O'clock P.M. and recorded in Liber
 of Village Plats on page 21

John A. Harriman
 Register of Deeds

RECEIVED AND FILED


In Auditor General's Office,

June 26 1882

W. C. Pratt
 Dep. Aud. Genl.

the
 Plat
 of Ada. B. Foot
 Addition
 to the Village
 of Marcellona
 County of Antrim
 State of Michigan

Entire PLAT VACATED
 FOR VOL 1 OF VACATURE
 Page 24

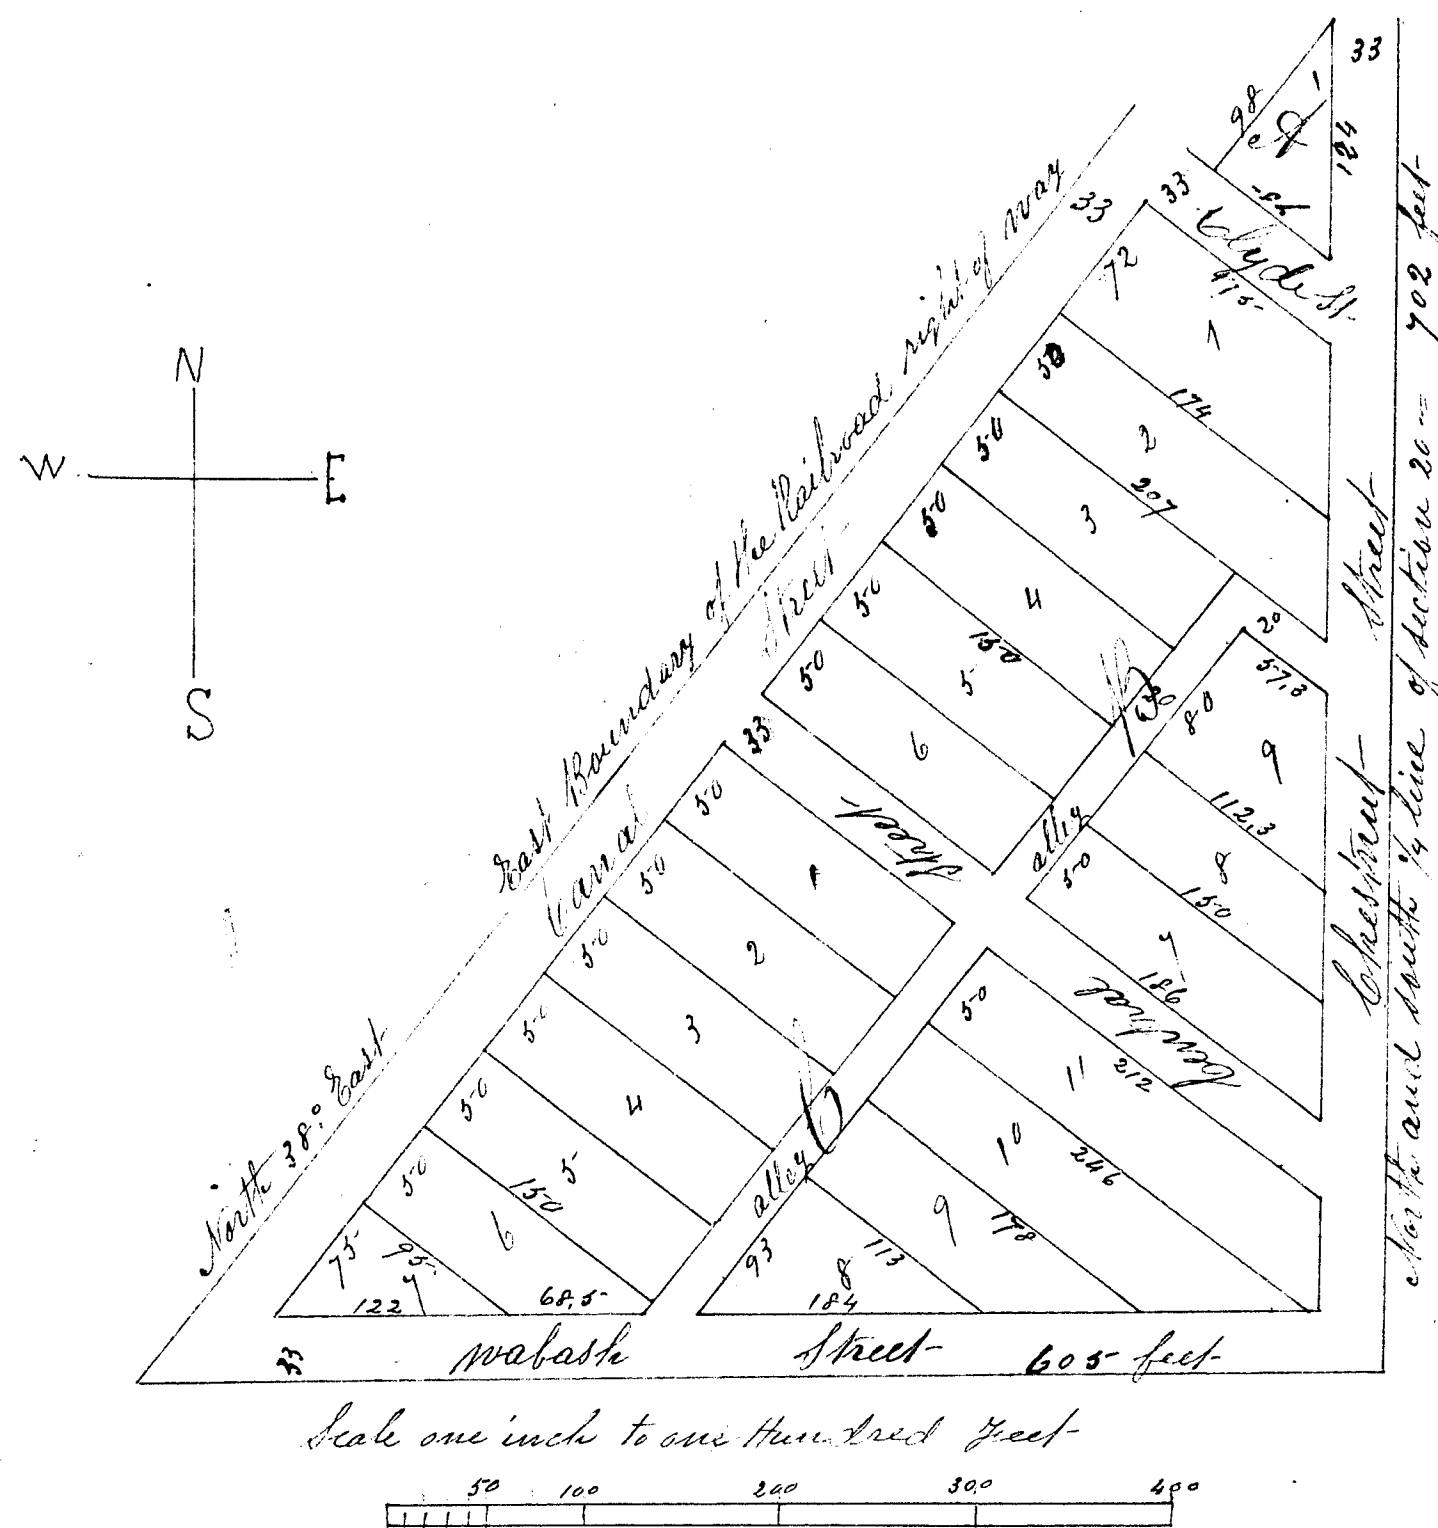

The Village of Foots Addition to the village of Marcellona as delineated by this Plat is situated on the North East one fourth of the North west one fourth of section No twenty township No twenty nine North of Range No six west. County of Antrim and State of Michigan, the North East corner of Lot one Block A is determined by measuring west thirty three feet thence South six hundred and seventeen feet from the North quarter stake of said section which government corner was established from unmistakable witnesses and perpetuated by being underlaid with broken glass and crockery the North and South quarter line being the east Boundary of Plat as a mag variation 12° East. The south line as a variation of 12° East. The line parallel with the line of Railroad North 38° East mag variation 12° East. Blocks are designated by large letters with red ink. Lot by small figures dimensions are marked in feet and tenths.

In attestation of the laying out of the town Plat above described the Proprietors thereof Ada. B. Foot of the village of Marcellona County of Antrim State of Michigan and Edward Hobden of Echo, in said County who surveyed the said Village do hereby certify that the Boundary lines of said Village and the Lot, Streets, alleys, and grounds thereof intended to be Platted and offered for sale, were actually surveyed and laid out in April 1882, and they truly believe that this Plat is a faithful representation of said survey.

Witness their hands this 9th day of May 1882

in presence of J. W. Edwards

State of Michigan } ss
 County of Antrim }

on this 19th day of May 1882 before me the Subscriber a Notary Public in and for said county personally appeared Ada. B. Foot to me known to be the same person described as Proprietor in and who executed this instrument, who acknowledged such execution to be their free act and deed and that they had laid out the town Plat above described and dedicated the same to the uses and purposes therein mentioned.

Given under my hand the day and year first above written

J. W. Edwards.

Notary Public

in and for Antrim County.

Ada. B. Foot } Proprietor
 Edward Hobden } Surveyor

State of Michigan } ss
 County of Antrim }

for said County, the same being a Court of Record do hereby certify that J. W. Edwards before whom the within acknowledgement was taken was at the time such an officer as he is represented to be and that I believe the signature of such person subscribed thereto to be genuine

Witness my hand and seal this 31st day of June A.D. 1882

John A. Harriman
 County Clerk

State of Michigan } ss
 County of Antrim } We John A. Harriman Register
 of Deeds for said County and Edward Hobden the Surveyor
 who made the original Plat of Foots Addition to the
 Village of Marcellona do hereby certify that we have carefully
 compared this duplicate with said original Plat of
 said Village and that it is an exact duplicate thereof and
 of the whole of said original Plat.

John A. Harriman Register of Deeds
 Edward Hobden Surveyor

14474

John A. Harriman, Register & Genl.
Edward H. Steen Survey


Account for record the 2nd day of June
1882 at 4 O'clock P.M. and recorded in the
set of battery plates on page 21

RECEIVED AND FILED
In Auditor General's Office.

June 26 1882
W. R. Pratt
Dep. Asst. Secy

the
N S R T
Addition
to the Village
of
Niancelona
County, Michigan
Made by Michigan

PLAT VAGUE
PLAT 1 C. VAGUE
Page 24

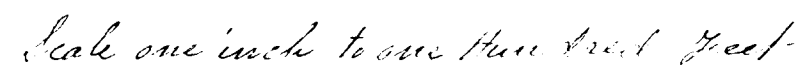

State of Michigan } ss
County of Lapeere }
We, John A. Cassiman Register
of Deeds for said County and Edward Webster the Surveyor
who made the original Plat of Lots a Addition to the
Village of Mancelona do hereby certify, that we have care-
fully compared this duplicate with said original Plat of
said Village and that it is an exact duplicate thereof and
of the whole of said original Plat.

John Hermann Esq. of Ind.
Edward Hebbden Surveyor

In attestation of the foregoing of the town that above described. The Register thereof, Ada B. Foot of the village of Sault Ste. Marie, County of Chippewa, State of Michigan and Estienne Robtson of Mich., in said County who surveyed the said village do hereby certify that the boundaries lines of said village and the Lot, Block, city, and ground there intended to be plotted and shown as shown, were actually surveyed and laid out in April 1892. and thereunto certify that this plat is a faithful representation of said survey.

in presence of J. W. Bayard, Nicholas B. Hunt, Esq. 27 day of May 1842

in presence of J. W. Edwards, Notary.

State of Michigan } ss
County of ... }

On this 9th day of Nov 1882 before me the Subscribed Justice of the Peace in and for said county personally appeared John P. Root to me known to be the same person described as Robert in and who executed this instrument, who acknowledged such execution to be their free act and deed and that they had said out the Town Plot upon a Survey and dedicated the same to the use and purposes therein mentioned.

If you can, let my heart be say and your first love written

J. H. Edwards.
Notary Public
in & for Adams County.

W. L. F. } die victor
Edmund Hobson } Sumner

State of Michigan }
County of Ontonagon }
County Clerk and Clerk of the Circuit Court
for said County, the same being a Court of
Record do hereby certify that J. W. Edwards
before whom the within acknowledgement was
taken was at the time such an officer as he
is represented to be and that I believe the
signature of such person subscribed
thereto to be genuine

Witness my hand and seal this
third day of June A D 1882

John W. W. W. W.
County Clerk

14474

PLAT-VILLAGE OF CENTRAL LAKE

Circuit Court Aug-7-1895

Miss Liber 1 page 124-

In re petition)
of John H. Mathers,
et al to vacate)
a part of Cherry Street

It is ordered, adjudged and decreed that all that part of Cherry Street lying just West of Lot known as School Lot of Block W in Thurston's Plat of the Village of Central Lake, Antrim County, Michigan, as same appears of record in the office of the Register of Deeds in and for Antrim County, State of Michigan, be and the same is hereby taken up, vacated and the title thereto shall revert and vest in the Several owners of the lots and parcels adjoining the same respectively free and clear from all right and title which the said County of Antrim has or may have therein by reason of the survey and platting thereof.

J. G. Ramsdell
Circuit Judge

Curtis A. Taylor
Plat Examiner

Vol-145, Page-11867 ✓

PLAT-OF ADA B. FOOT'S ADDITION TO THE VILLAGE OF MAUCELONA.

Recorded July 30, 1895
Miss Liber 1 page 205


In re petition)
of Elgin L. Chapman
and Edgar B. Rusk
for the Vacation
of Ada B. Foot's
Addition to the
Village of Maucelona.

It is therefore ordered, adjudged, and decreed by the Court now here that the PLAT of Ada B. Foot's Addition to the Village of Maucelona, Antrim County, State of Michigan, as same appears of record be and the same is hereby vacated and the title of the lots, streets and alleys shall revert to and vest in their right, free owners, except that the Street bordering on East side of said Additions and known and designated as Chestnut Street shall in no wise be altered or vacated by this order.

Russell L. Corbett
Circuit Judge

Curtis A. Taylor
Plat Examiner

Vol-179 Page 14474 ✓

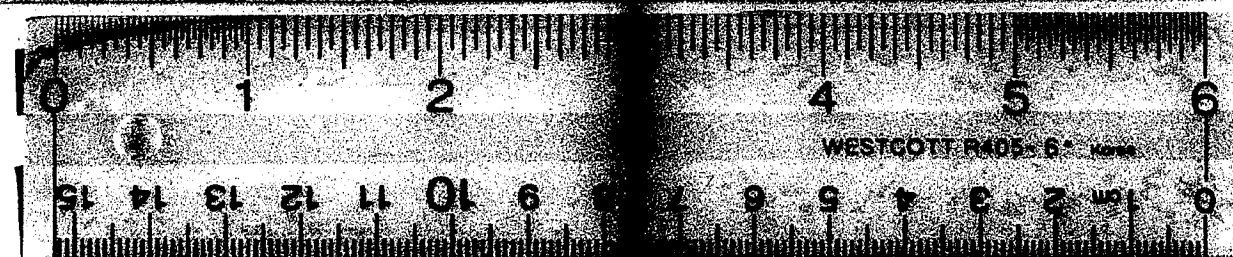

16 X