

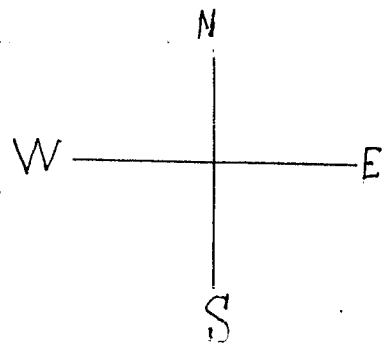


State of Michigan } ss
County of Antrim }
I, John A. Harrison Register
of Deeds for said county, and Edward Hobden the Surveyor
who made the original Plat of Besaws addition to the
Village of Mancelona, do hereby certify that we have
carefully compared this duplicate with said original
Plat of said Village and that it is an exact duplicate
Hereof and of the whole of said original Plat

John A. Harrison Register
Edward Hobden Surveyor

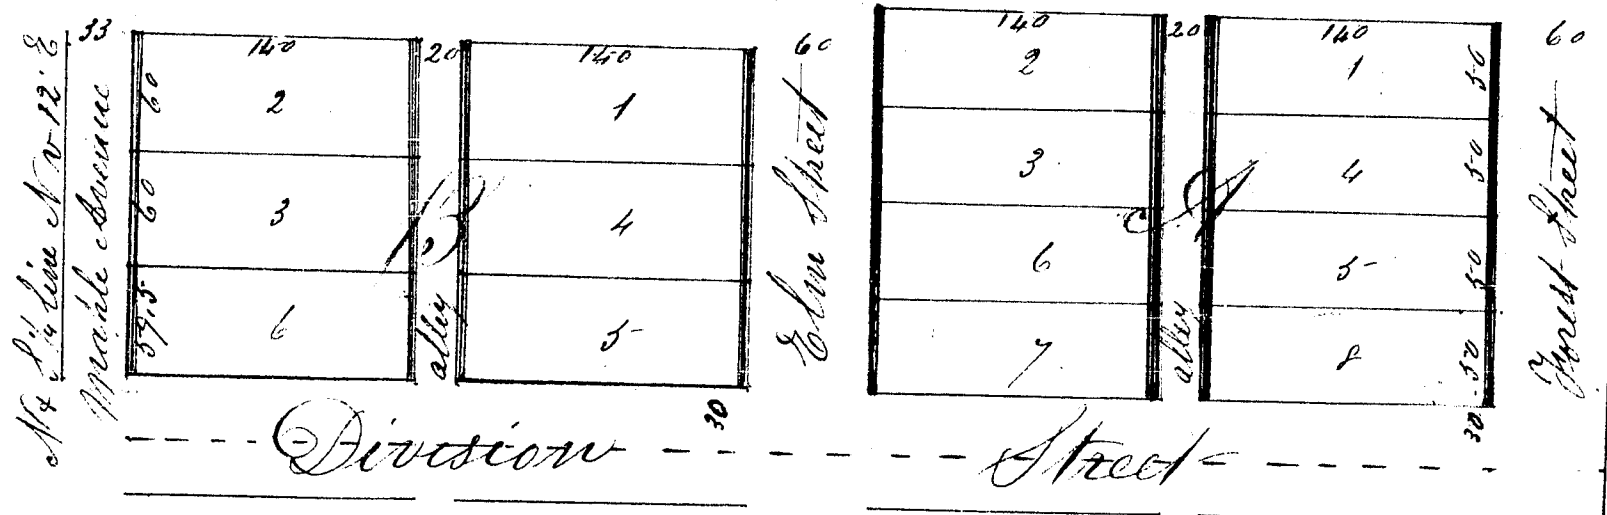

Scale one inch to one Hundred feet.

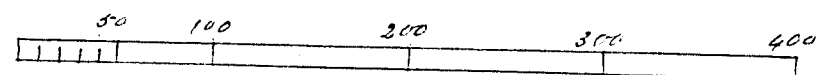

State of Michigan } ss
County of Antrim }
We John A. Harrison
Register of Deeds and Edward Hobden hereby
certify that we have carefully compared this duplicate
Plat with the Plat of Frank Besaw addition to the
Village of Mancelona now of record in the Office of said
Register of Deeds and that it is a true transcript therefrom
and of the whole of such record

John A. Harrison Register of Deeds
Edward Hobden Surveyor

Registers Office
Antrim County }

Received for Record the 3rd day of June
A.D. 1882 at 9 O'clock A.M. and Recorded in
Liber of Village Plats on page 20
John A. Harrison
Register of Deeds

RECEIVED AND FILED
in Auditor General's Office,

August 11, 1882
J. H. Hill
Dep. Aud. Genl.

the
V S H T
Frank Besaw
Addition
to the Village
Mancelona
County of Antrim
State of Michigan

The Village of Besaws Addition to the Village of Mancelona as delineated by this Plat is situated on the
west one half of the South East one fourth of section No. seventeen Township No. twenty nine North of Range No.
six west County of Antrim State of Michigan. The South west corner of Lot No. six Block B. is determined
by measuring East thirty three feet thence North Eleven Hundred and thirty nine feet from the South quarter
State of said section which government corner was established from unmistakable witnesses and perpetuated
by being underlaid with broken glass and crockery. The North and South lines have the same variation of the
North and South quarter line viz 12 East the East and west lines, 35 East. Blocks are designated by large
letters with red ink. Lots by small figures. dimensions are marked in feet and tenths.

In attestation of the laying out of the town Plat above described the Proprietors thereof
Frank Besaw and Amelia Besaw his wife of the Village of Mancelona County of Antrim and State
of Michigan, and Edward Hobden of Echo in said County who surveyed the said Village, do hereby
certify that the Boundary lines of said Village and the Lots, Street, alleys and grounds thereof intended
to be platted and offered for sale were actually surveyed and laid out in the month of April A.D. 1882
and they truly believe that this Plat is a faithful representation of said survey

Witness their hands this 22nd day of May 1882

in presence of } S. F. Hill
Kettie A. Hill

Frank Besaw
Amelia Besaw } Proprietors

Edward Hobden Surveyor

State of Michigan } ss
County of Antrim }



In this 22nd day of May 1882 before me the subscriber a Notary Public
in and for said county personally appeared Frank Besaw and Amelia Besaw his wife
to me known to be the same persons described before whom the within acknowledgement was taken
as Proprietors in and who executed this instrument was at the time such an officer as he is represented
who severally acknowledged such execution to be and that I believe the signature of such
be their free act and deed and that they had person subscribed thereto to be genuine
laid out the town Plat above described and witness my hand and seal this 31st day of May
dedicated the same to the uses and purposes A.D. 1882
therein mentioned
Given under my hand the day and year first above written
S. F. Hill
Notary Public

14475


John A. Harrison
Clerk of the Circuit Court

State of Michigan } ss
County of Auburn }
We John A. Harrison Register
of Deeds for said county, and Edward Hobbs the Surveyor
who made the original Plat of Besaw's addition to the
Village of Marcellona, do hereby certify that we have
carefully compared this duplicate with said original
Plat of said Village and that it is an exact duplicate
thereof and of the whole of said original Plat.

John A. Harrison Register
Edward Hobbs Surveyor

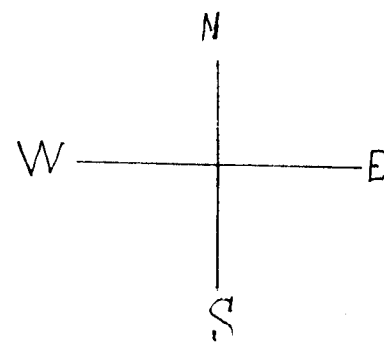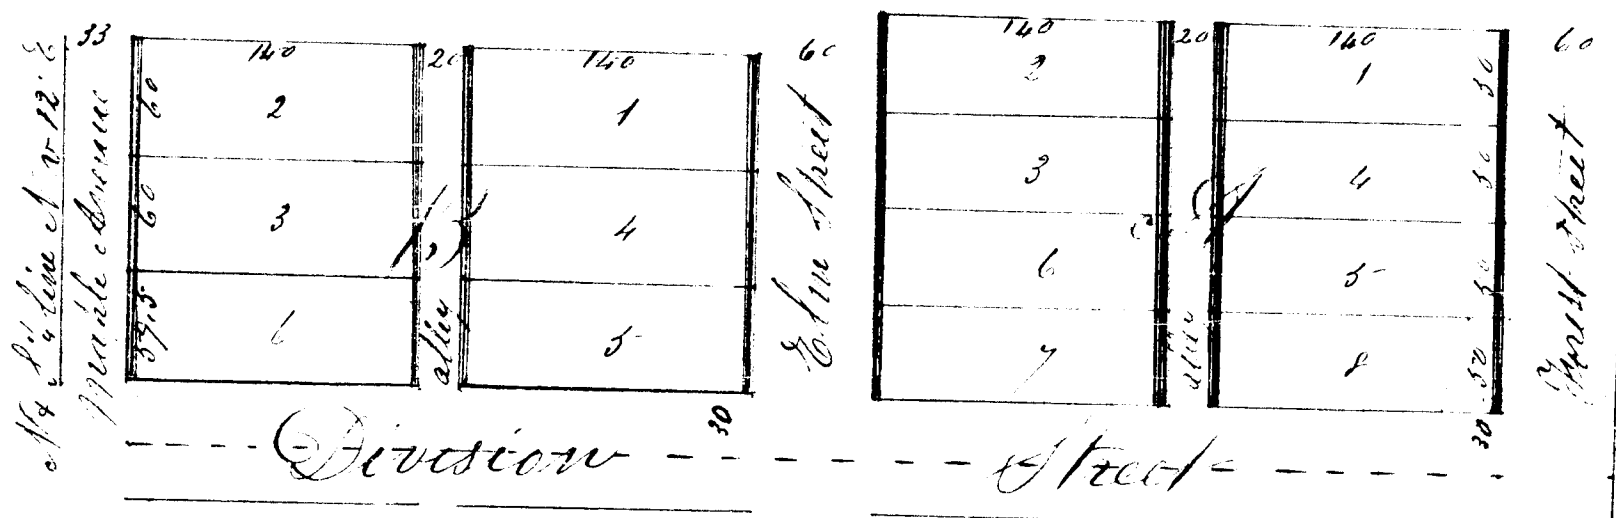

Scale one inch to one hundred feet

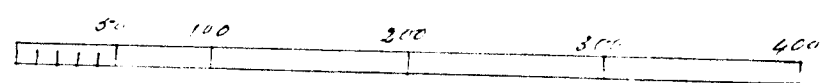

State of Michigan } ss
County of Auburn }
We John A. Harrison
Register of Deeds and Edward Hobbs the Surveyor
certify that we have carefully compared the original
Plat with the Plat of Frank Besaw's addition to the
Village of Marcellona now of record in the office of said
Register of Deeds and that it is a true transcript therefrom
and of the whole of such record.

John A. Harrison Register of Deeds
Edward Hobbs Surveyor

Register of Deeds
County of Auburn

Received for Record the 3rd day of June
A.D. 1882 at 9 o'clock A.M. and recorded in
Book of Deeds page 20
John A. Harrison
Register of Deeds

RECEIVED AND FILED

in Auditor General's Office.

August 11 1882
D. N. Aud. Gen.

the
W S H T
Frank Besaw
Addition
to the Village
Marcellona
County of Auburn
State of Michigan

The Village of Besaw's Addition to the Village of Marcellona as delineated by this Plat is situated on the
West end of the South East one fourth of section 36 township 36 North of Range 10
Six West County of Auburn State of Michigan. The South West corner of Lot No. Six Block B. is determined
by measuring East thirty three feet, thence North Eleven Hundred and thirty nine feet, from the South quarter
State of said section which government corner was established from unmistakable witnesses and perpetuated
by being underlain with broken glass and crockery. The North and South lines have the same variation of the
North and South quarter line viz 12' East the East and West lines, 35' East. Blocks are designated by large
letters with lot numbers by small figures. Dimensions are marked in feet and tenths.

The attestation of the laying out of the town Plat above described the Proprietors thereof
Frank Besaw, and Amelia Besaw his wife of the Village of Marcellona, County of Auburn and State
of Michigan, and Edward Hobbs of Auburn in said County who surveyed the said Village, do hereby
certify that the Boundary lines of said Village, and the Lots, Streets, alleys and grounds thereof intended
to be platted and offered for sale were actually surveyed and laid out in the month of April, A.D. 1882
and they jointly believe that this Plat is a faithful representation of said survey.

Witness their hands this 22nd day of May 1882

in presence of S. F. Hill
Katie L. Hill

Frank Besaw
Amelia Besaw } Proprietors

Edward Hobbs Surveyor

State of Michigan } ss
County of Auburn }

State of Michigan } ss
County of Auburn }

in this 22nd day of May 1882 before me the subscriber a Notary Public
in and for said county personally appeared Frank Besaw and Amelia Besaw his wife
known to me to be the same persons described before whom the within acknowledgment was taken
as Proprietors in and who executed this instrument, was at the time such an officer as he is represented
who severally acknowledged such execution to be and that I believe the signature of such
be their free act and deed and that they had person subscribed thereto to be genuine
said out the town Plat above described and indicated the same to the uses and purposes
therein mentioned.

Witness my hand and seal this 31st day of May
A.D. 1882

Given under my hand and seal this 31st day of May
S. F. Hill

John A. Harrison
Clerk of the Circuit Court

14475