


Register Office
Antrim County
Received for record the 5th day
of July 1882 at 2 o'clock P.M. and recorded in
Liber A of Village Plats on page 21
John A. Harriman Register

RECEIVED AND FILED
In Auditor General's Office
March 27 1883
H. R. Pratt
Dep. Aud. Genl.

PLAT
RICHARDI & BECHTOLD'S
ADDITION
To the Village of Bellaire
Antrim County Michigan

State of Michigan }
County of Antrim } ss. We John A. Harriman
Register of Deeds and Edward
Hobden Surveyor, hereby certify that
we have carefully compared the annexed
plat with the plat of Richardi and
Bechtold's Addition to the Village of
Bellaire now of record in the Office
of said Register of Deeds and that it is
a true transcript therefrom and of
the whole of such record.
John A. Harriman Register of Deeds
Edward Hobden Surveyor

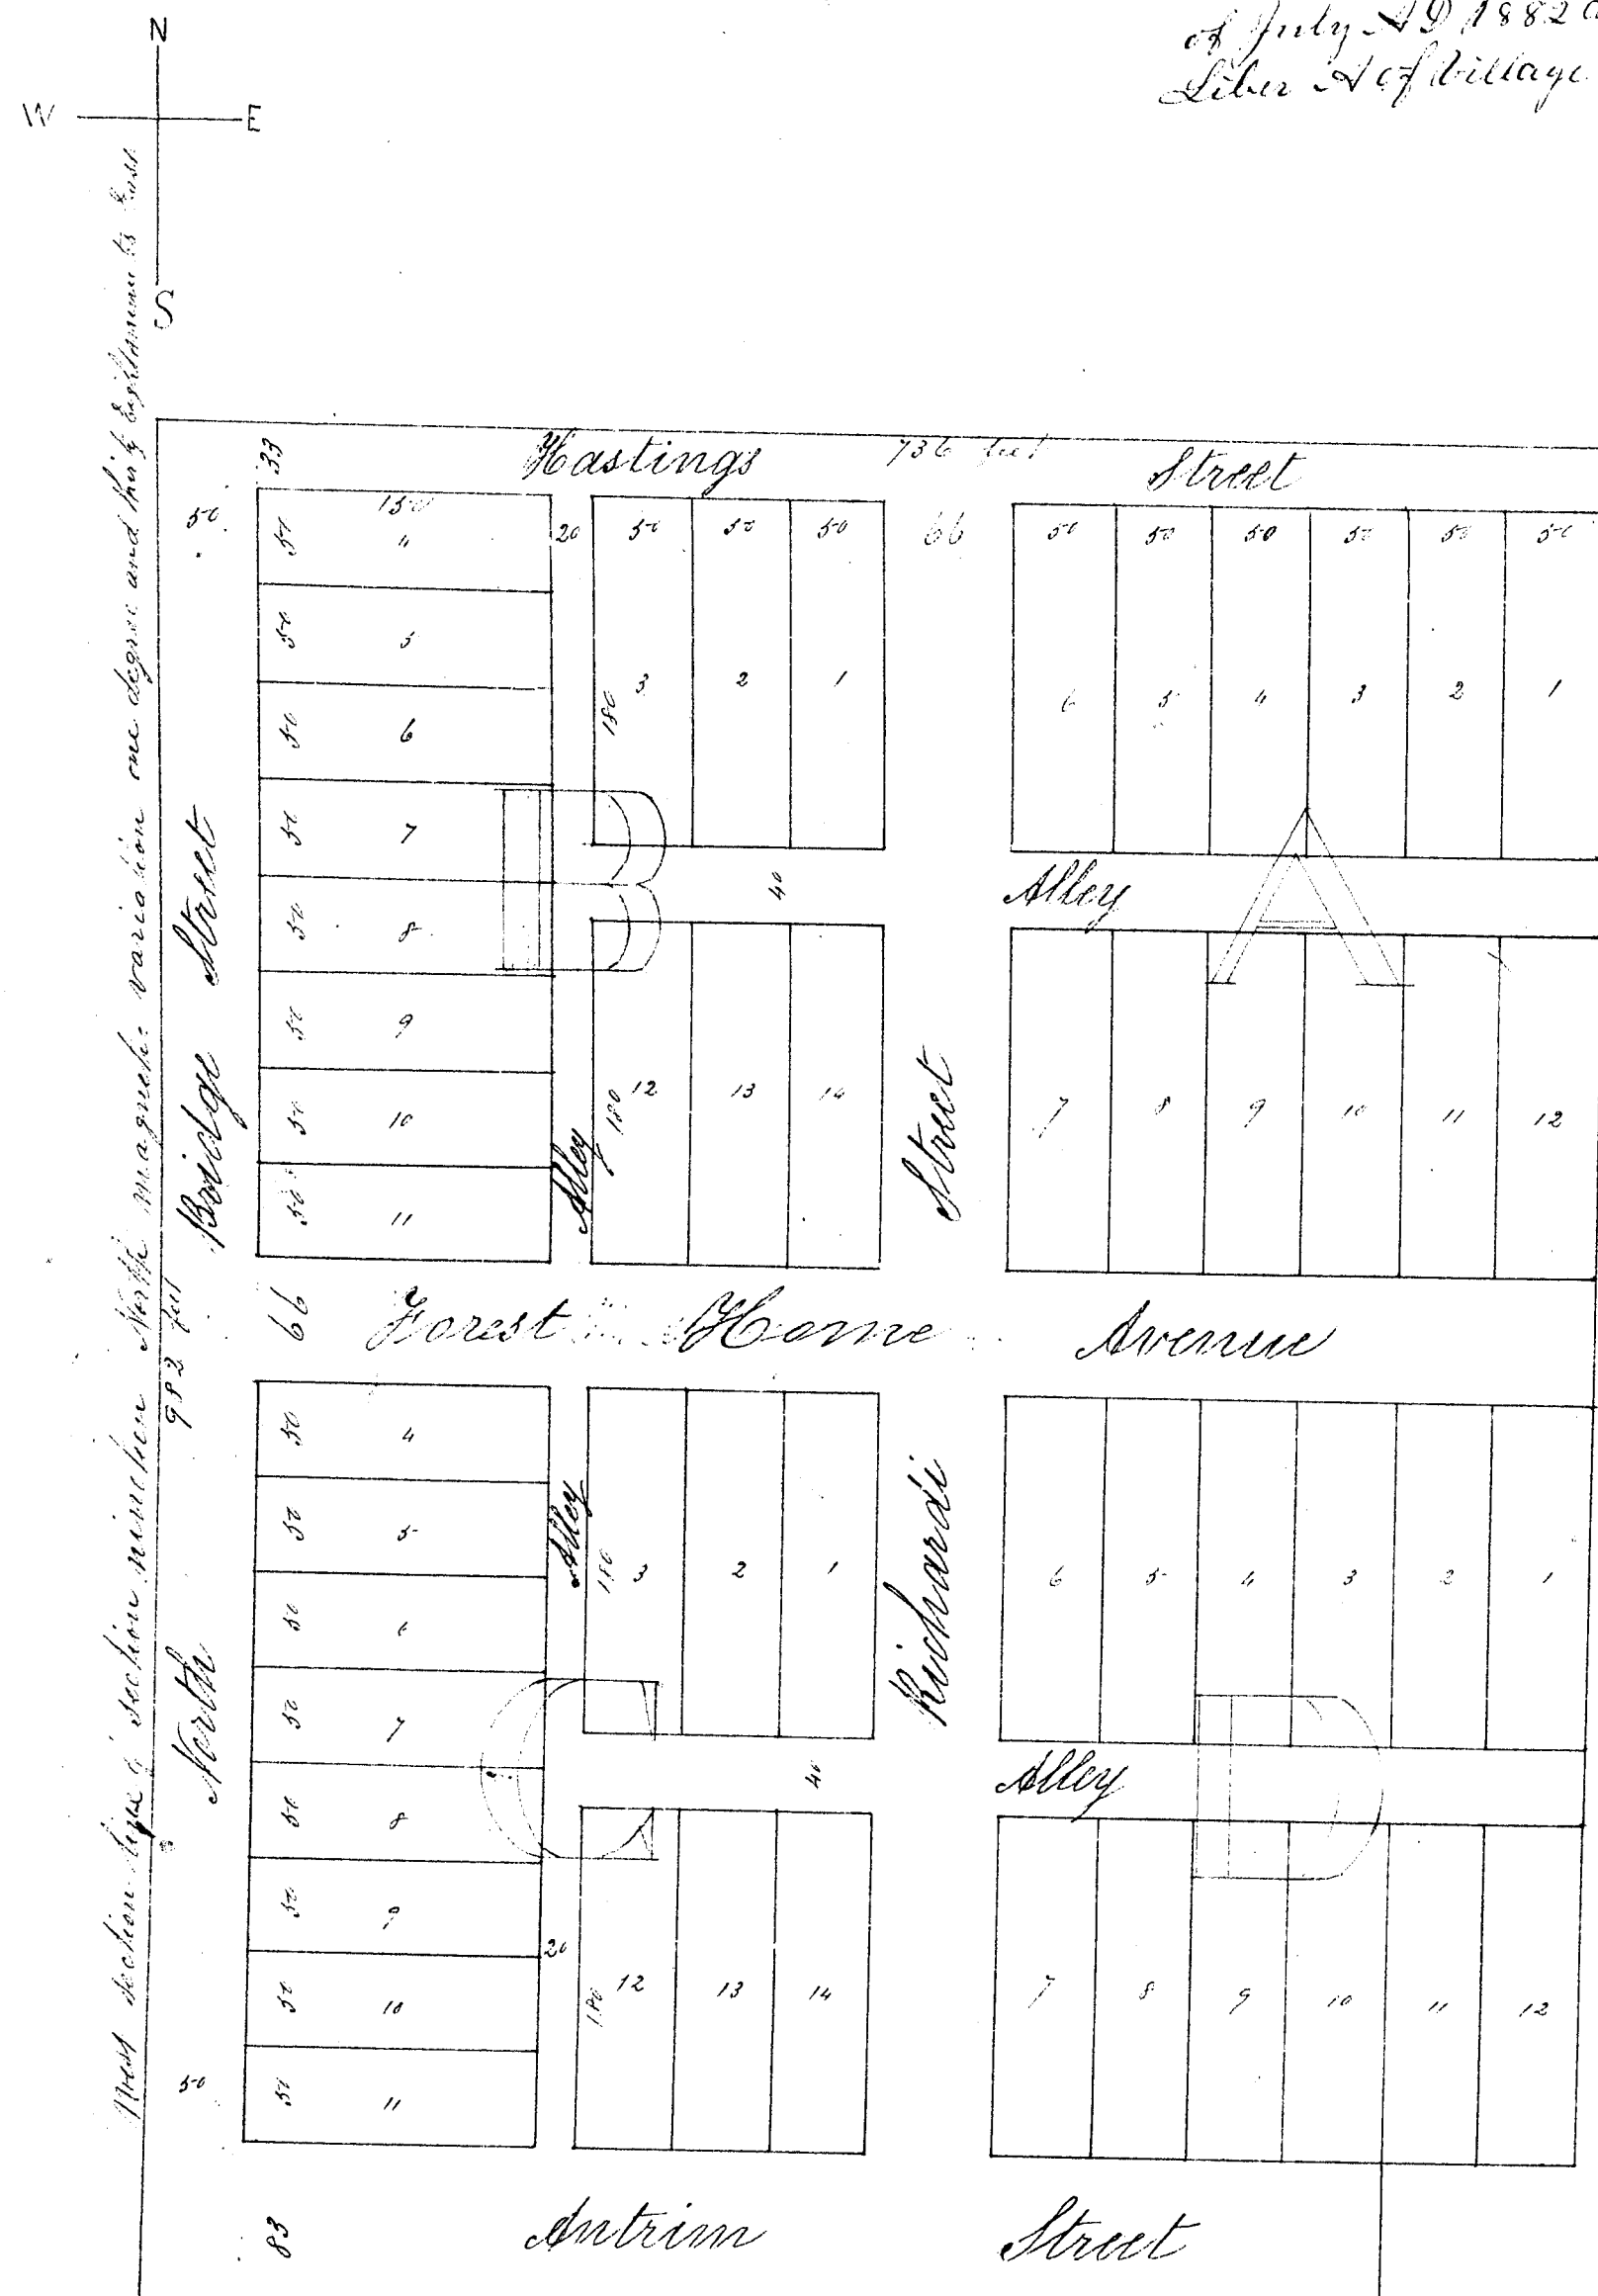

The Village of Richardi and Bechtold's Addition to the Village of Bellaire as delineated by this Plat is situated on the North Fraction of one half of the South west Fractional one fourth of Section No. nineteen in Township No. thirty North of Range No. seven west in the County of Antrim and State of Michigan. The North west corner of Lot No. four in Block B is determined by measuring South thirty three feet thence East fifty feet from the west quarter Post of said Section, which Government corner was established from one original witness and is perpetuated by being under laid with broken glass and crockery which a sugar tree thirteen inches in diameter bears North fifty eight and one half degrees East seventy three links distant. Boundaries of Lots have the same Magnetic variation as the west section being one degree and thirty eight minutes East. Blocks are designated by large letters with red ink. Lots by small figures. Dimensions are marked in feet; all Lots are right Parallelograms.

In attestation of the laying out of the town Plat above described the Proprietors thereof Robert Richardi and Louisa Richardi his wife and Frederick W. Bechtold and Maximiliana Bechtold his wife all of Antrim County State of Michigan and Edward Hobden in County aforesaid who surveyed the said Village do hereby certify that the Boundary lines of said Village and the Lots, Streets, alleys and grounds thereof intended to be Platted and offered for sale were actually surveyed and laid out in June 1882 and they verily believe that this Plat is a faithful representation of said Survey.

Witness their hands this 5th day of July A.D. 1882


Robert Richardi, Louisa Richardi, Frederick W. Bechtold, Maximiliana Bechtold
in presence of }
State of Michigan } ss. Edward Hobden Surveyor
County of Antrim }

on this 5th day of July before me the undersigned a Justice of the Peace in and for said County of Antrim
County personally appeared Robert Richardi and Louisa Richardi his wife, Frederick W. Bechtold and Maximiliana Bechtold his wife to me known that Albert S. Abbott before whom he within to be the same persons described as Proprietors in and acknowledgment was taken, was at the time such who executed this instrument who severally acknowledged an officer as he is represented to be and that I believed such execution to be their free act and deed believe the signature of such person subscribed and that they had laid out the town Plat above described and dedicated the same to the uses and purposes therein mentioned.

Witness my hand the day and year first above written
Albert S. Abbott
Justice of the Peace

John A. Harriman
Clerk of the Circuit Court

Scale one inch to one Hundred feet

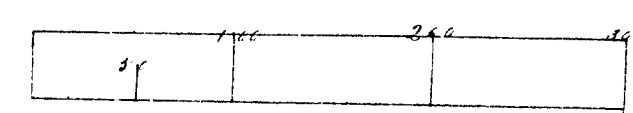

State of Michigan }
County of Antrim } ss. We John A. Harriman Register of
Deeds for said County and Edward Hobden Surveyor
do hereby certify that we have carefully compared this
duplicate with the original Plat of Richardi and Bechtold's
addition to the Village of Bellaire and that it is an exact
duplicate thereof and of the whole of said original Plat.
John A. Harriman Register of Deeds
Edward Hobden Surveyor

Register of Deeds
 Anttrim County, Mich.
 Received for record the 5th day
 of July 1882 at 2 o'clock P.M. and recorded in
 Liber 14 of Deeds, Plate on page 21
 John A. Harriman, Register

1882

RICHARD BECHTOLD'S

March 27 83
 H. R. Pratt

ADDITION
 To the Village of Bellaire
 Anttrim County, Michigan

State of Michigan
 County of Anttrim
 We the John A. Harriman
 Register of Deeds and Edward
 Hedden Surveyor, hereby certify that
 we have carefully examined the original
 plat with the plat of Richard and
 Bechtold's Addition to the Village of
 Bellaire now of record in the office
 of said Register of Deeds and that it is
 a true transcript herefrom and of
 the whole of such record
 John A. Harriman Register of Deeds
 Edward Hedden Surveyor



The Village of Bellaire and Bechtold's addition to the village of Bellaire as delineated by this Plat is situated on the
 south west corner of the South west fractional one fourth of section 16 township 36 north range 12 east
 of Range 12 east in the County of Anttrim and State of Michigan. The South west corner of lot 16 in Block
 16 is determined by measuring south three and three fourths feet thence East fifty feet from the west quarter Post of said
 section, which corner was established from one original witness and is perpetuated by being under
 said with broken glass and a rock which is a turn two thirteen inches in diameter bears both fifty eight and one
 half degrees east twenty three links distant. Boundaries of lots have the same magnetic variation as the north section
 being one degree and thirty eight minutes East. Lots are delineated by large letters with run and. Lots by small
 figures. Conventions are marked in italics. All lots are right parallelograms.

The addition here laying out the town Plat above described the Subscribers Joseph Robert Richardi and
 Louisa Bechtold his wife and Frederick W. Bechtold and Maximiliana Bechtold his wife all of
 Anttrim County Michigan and Edward Hedden in County aforesaid who surveyed the said
 village do hereby certify that the Boundary lines of said village and the lots, streets, alleys and grounds
 hereof intended to be Platted and added to said town actually surveyed and laid out in June 1882 and
 now verify to them that this Plat is a faithful representation of said survey.

Witness this 5th day of July 1882
 Joseph Robert Richardi, Junr
 Louisa Bechtold his wife
 Frederick W. Bechtold
 Maximiliana Bechtold his wife
 Edward Hedden
 Subscribers
 State of Michigan
 County of Anttrim
 on this 5th day of July before me the State of Michigan
 County of Anttrim
 County Clerk of the Peace in and for said County
 County Clerk of the Circuit Court for said County
 Joseph Robert Richardi and
 Louisa Bechtold his wife
 Frederick W. Bechtold
 Maximiliana Bechtold his wife
 Albert S. Abbott
 before whom he within
 to be sworn persons described as Subscribers in and a Acknowledgement was taken, was at the time such
 were executed this instrument were severally at law an officer as he is represented to be and that I
 judged such execution to be true free act and deed believe the signature of such person subscribed
 and that they had laid out the town Plat above described and dedicated the same to the uses and purposes herein provided
 John A. Harriman
 Clerk of the Circuit Court

State of Michigan
 County of Anttrim
 We the John A. Harriman Register of
 Deeds and Edward Hedden Surveyor
 do hereby certify that we have carefully examined this
 duplicate with the original Plat of Richard and Bechtold's
 addition to the Village of Bellaire and that it is an exact
 duplicate thereof and a true copy of said original Plat.
 John A. Harriman Register of Deeds
 Edward Hedden Surveyor