


1279
Plat of the Eastern Addition
To the Village of Mancelona
Antrim Co Michigan

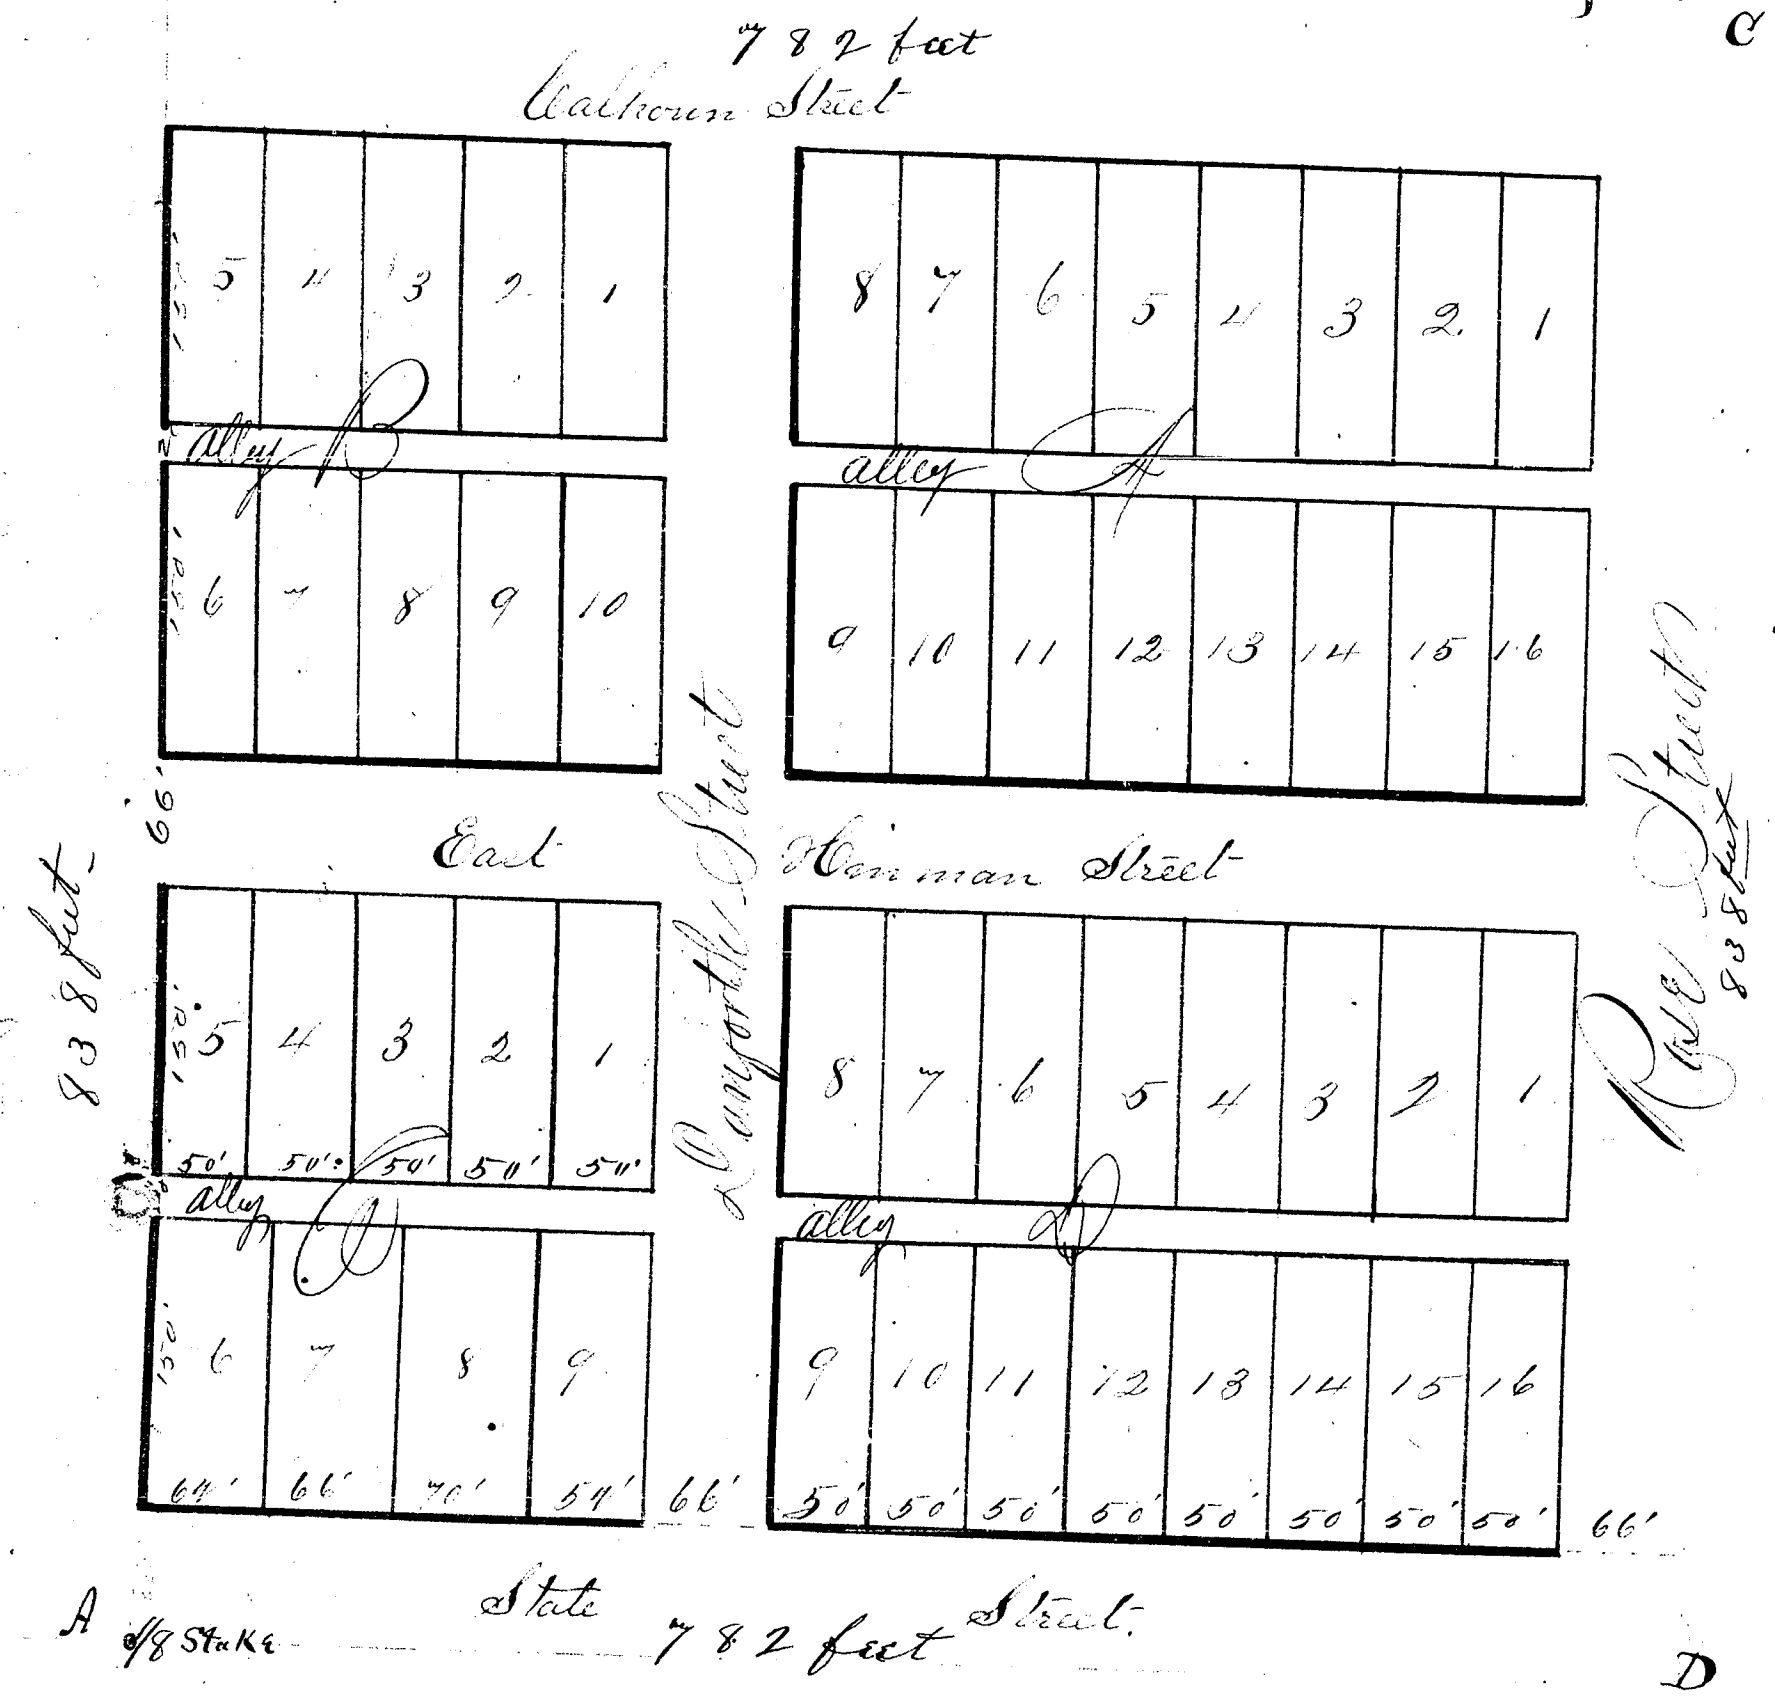

Plat showing the size, name and No of lots, location, name and width of streets and alleys in this Plat of the Eastern Addition to the Village of Mancelona, located in the South East of the South East Quarter of Section 36, Township 36 North of Range 3 West. Commencing at the one right stake at the South West Corner of the above described piece of land thence North from (A) to (B) 838 feet from (B) to (C) 782 feet from (C) to (D) 838 feet from (D) to (A) the place of beginning 782 feet -
 Feet in Plat are designated thus: (1) Fig in Black refer to dist. those in Red to 1/2 of lots.

RECEIVED AND FILED
 In Auditor General's Office
 March 27 1883
 H. R. Smith
 Dep. Aud. Genl.

Dedication

Know all men by these presents that ~~the~~ the undersigned
 J. Sophia Bryant proprietor and David E. McLean as Surveyor have
 platted the above piece of land to be known as Eastern Addition to the
 Village of Mancelona and the same party does hereby Dedicate to
 the public all the streets and alleys as shown on the Plat.

Witness our hands and seals this 25th day of
 September 1882 -

In presence of -
 J. B. Bryant
 J. C. Hubbard

As proprietor { J. Sophia Bryant
 As Surveyor { David E. McLean

State of Michigan }
 County of Calhoun } ss.

On this 25th day of September One thousand
 Eight hundred and Eighty Two, before me a Notary
 Public for said County, personally appeared J. Sophia Bryant proprietress
 known to me to be the person who executed the above instrument and
 acknowledged the same to be her free act and deed.

J. C. Hubbard
 Notary Public
 for Calhoun County.

State of Michigan }
 County of Antrim } ss.

We John A. Harriman Register of Deeds for said County and David E. McLean
 the Surveyor who made this Plat hereby certify that we have carefully compared
 this duplicate with said original Plat of Eastern Addition to the Village of Mancelona
 and that it is an exact duplicate thereof.

John A. Harriman Register of Deeds
 David E. McLean Surveyor

State of Michigan }
 County of Antrim } ss.

We John A. Harriman Register of Deeds and David E. McLean Surveyor
 hereby certify that we have compared this copy with the original and
 find it to be an exact copy.

John A. Harriman Register of Deeds
 David E. McLean Surveyor

State of Michigan }
 County of Antrim } ss.


We John A. Harriman Register of Deeds and David E. McLean Surveyor
 hereby certify that we have carefully compared
 the annexed plat with the plat of the Eastern Addition
 to the Village of Mancelona now of record in the office
 of said Register of Deeds and that it is a true transcript
 therefrom and of the whole of such record.

John A. Harriman Register of Deeds
 David E. McLean Surveyor

Register Office
 Antrim County

I hereby certify that this Plat of the
 Eastern Addition to Mancelona was recorded for record the 11th
 day of October 1882 at 8 o'clock A.M. and recorded in
 Plat Book Liber A Page 21.
 John A. Harriman
 Register

Plat of the Eastern Addition to the Village of Manacelona Antrim Co Michigan

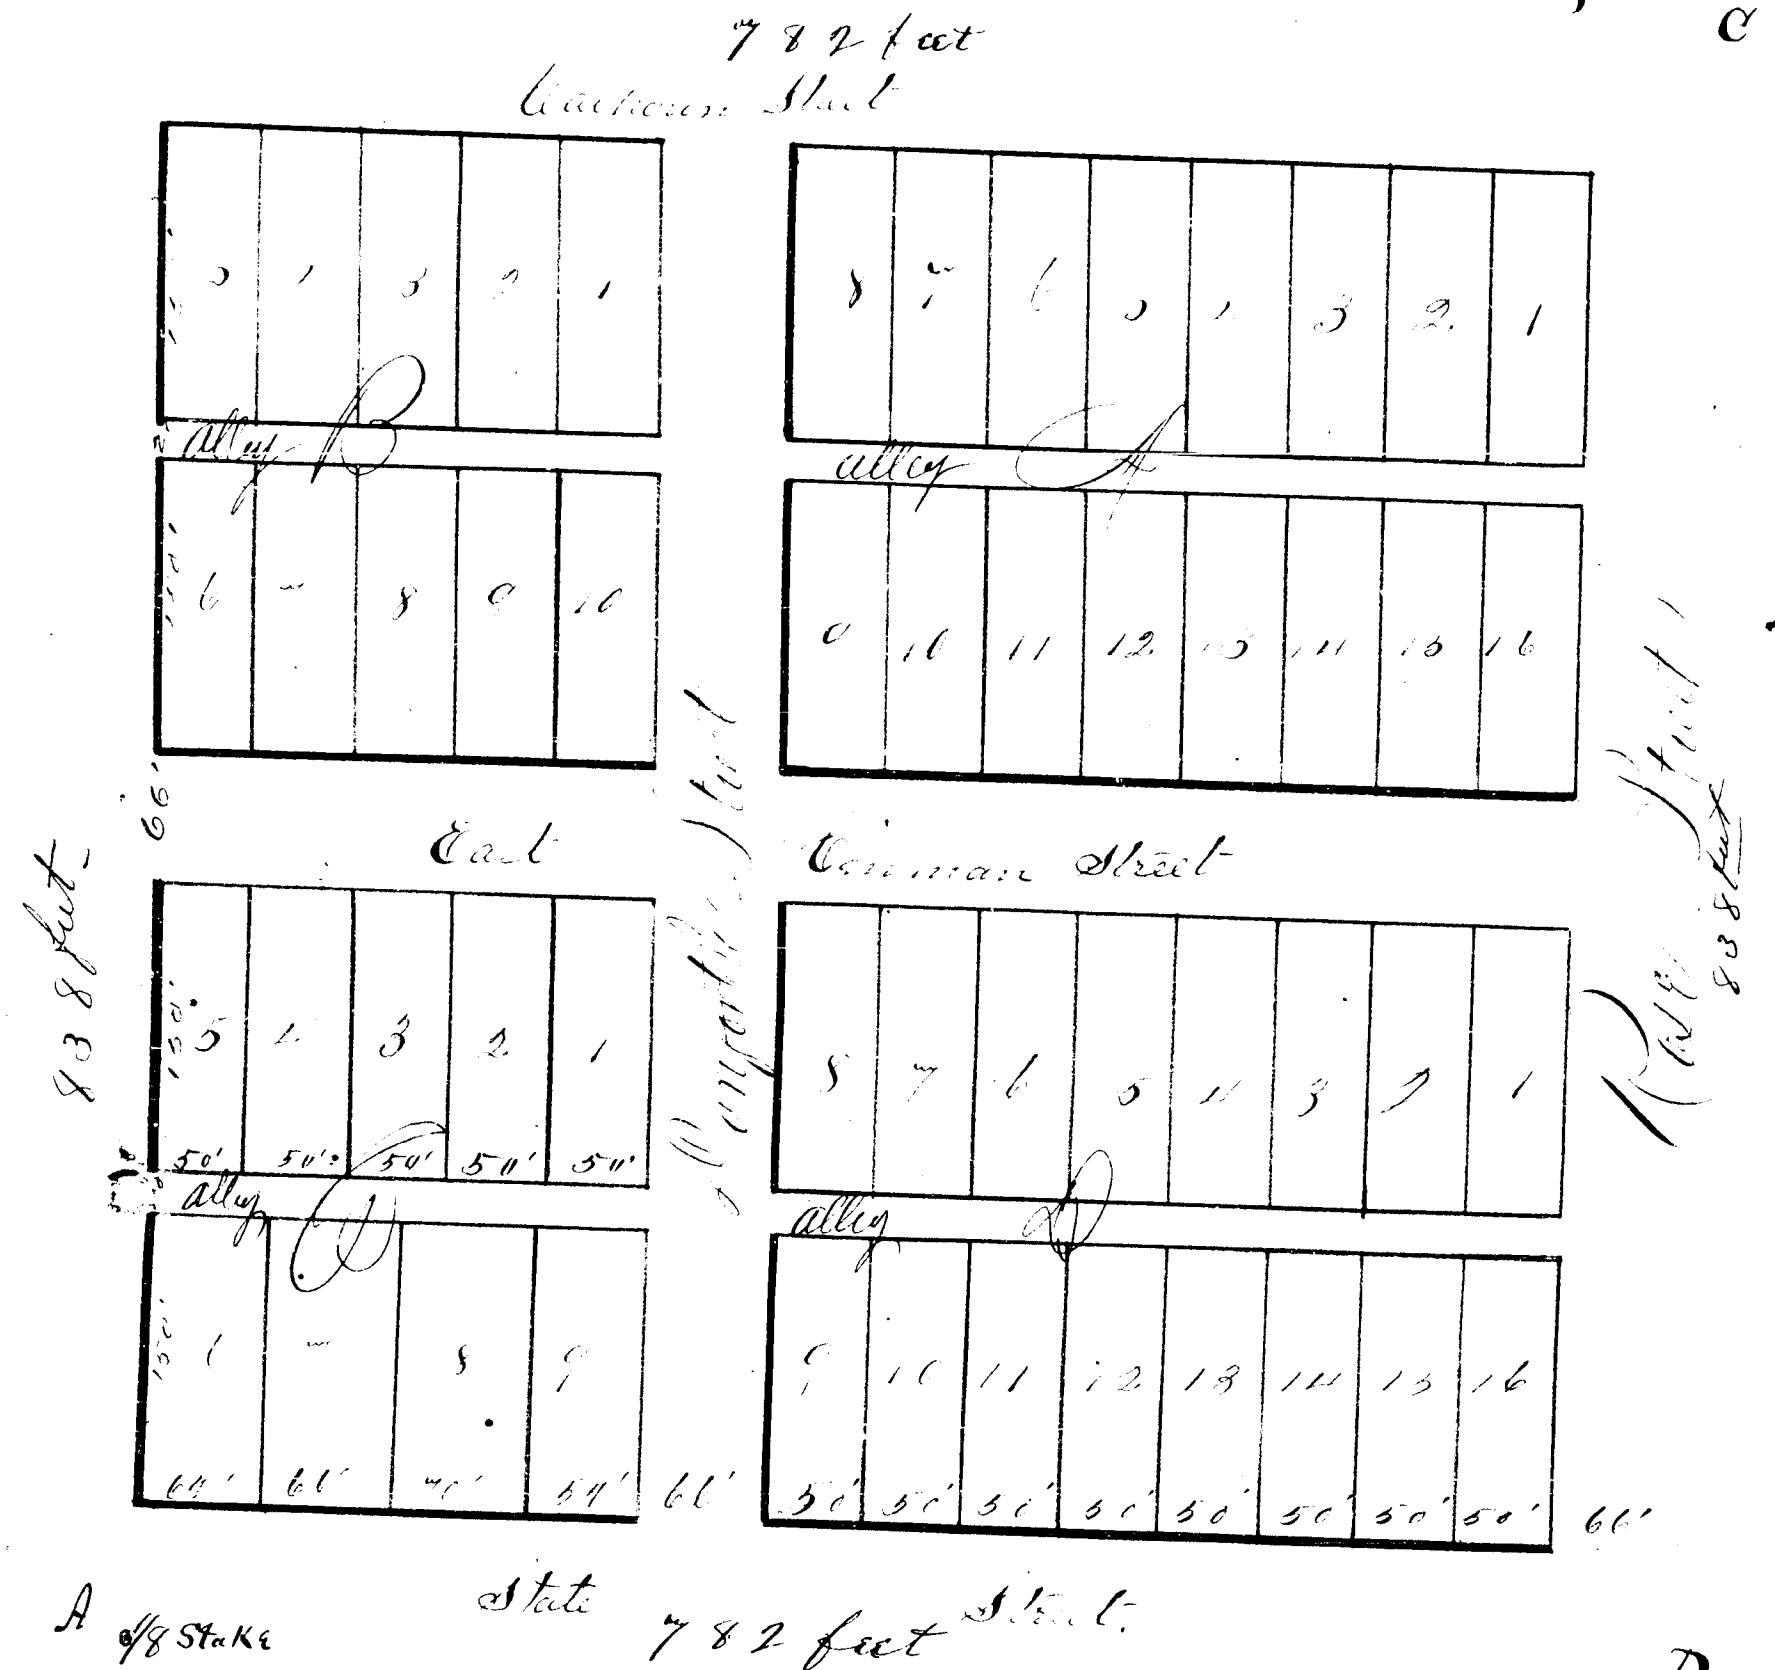

Plat showing the size, form, lot No. of lots, location, name and width of streets and alleys in this Plat of the Eastern Addition to the Village of Manacelona, located in the South East of the South East Quarter of Section 36, Township 9 North of Range 5 West. Commencing at the one right stake at the South West corner of the above described piece of land thence North from (A) to (B) 838 feet from (B) to (C) 782 feet from (C) to (D) 838 feet from (D) to (E) the place of beginning 782 feet. Feet on Plat are designated thus, (') in Black refer to dist. those in Red to No. of lots.

RECORDED AND FILED
March 27 1883
J.H. Pratt
Deputy Reg.

Dedication

Know all men by these presents that the undersigned, J. Sophia Bryant proprietor and David E. McVean as Surveyor have placed the above piece of land to be known as Eastern Addition to the Village of Manacelona and the same party does hereby dedicate to the public all the streets and alleys as shown on the Plat.

Witness our hands and seals this 25th day of September 1882 -

In presence of -
J. H. Bryant
David E. McVean

As proprietor { J. Sophia Bryant
As Surveyor { David E. McVean

State of Michigan
County of Calhoun

On this 25th day of September One thousand Eight hundred and Eighty Two, before me a Notary Public for said County, personally appeared J. Sophia Bryant known to me to be the person who executed the above instrument and acknowledged the same to be her free act and deed.

Henry H. Hubbard
Notary Public
for Calhoun County.

State of Michigan
County of Antrim

We John A. Harriman Register of Deeds for said County and David E. McVean the Surveyor who made this Plat hereby certify that we have carefully compared this duplicate with said original Plat of Eastern Addition to Village of Manacelona and that it is an exact duplicate thereof.

John A. Harriman Register of Deeds
David E. McVean Surveyor

State of Michigan
County of Antrim

We John A. Harriman Register of Deeds and David E. McVean Surveyor, hereby certify that we have compared this copy with the original Plat and find it to be an exact copy.

John A. Harriman Register of Deeds
David E. McVean Surveyor

Register Office
Antrim County

I hereby certify that this Plat of the Eastern Addition to Manacelona was recorded for record the 11th day of October 1882 at 8 o'clock A.M. and recorded in Plat Book Liber A Page 21.

State of Michigan
County of Antrim
We John A. Harriman Register of Deeds and David E. McVean Surveyor, hereby certify that we have carefully compared the annexed plat with the plat of the Eastern Addition to the Village of Manacelona now of record in the office of said Register of Deeds and that it is a true transcript therefrom and of the whole of such record.