


Plat of Lybarkers Addition To The Village of Manzelona 1883

RECEIVED AND FILED
In Auditor General's Office,
June 26, 1883
A. R. Smith
Dep. Aud. Genl.

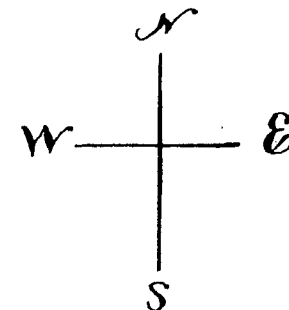

State

50	50	60	50	50	50	50	50	50	50	78
11	10	9	8	7	6	5	4	3	2	1
12	13	14	15	16	17	18	19	20	21	22

1632 feet from A to B - Street

66	66	66	66	66	70
6	5	4	3	2	1
7	8	9	10	11	12

Section line between section 17 & 20

66	66	66	66	66	66	58	58
8	7	6	5	4	3	2	1
9	10	11	12	13	14	15	16

Main

66	66	66	66	66	66	66	66	91
7	6	5	4	3	2	1		

Street

66	66	66	66	66	71
6	5	4	3	2	1

Street

66	66	66	66	66	66	58	58
8	7	6	5	4	3	2	1

1632 feet from C to D

State of Michigan)
County of Antwerp)
and David E. McLean Surveyor hereby certify that we have carefully compared the annexed Plat with the Plat of Lybarkus Addition to the Village of Manzelona on Record in the Office of said Register of Deeds and that it is a true Transcript Therefrom of the whole of such Record

John A. Carriman Register Deeds
David E. McLean Surveyor

State of Michigan)
County of Antwerp)
and David E. McLean Surveyor hereby certify that we have carefully compared the annexed Plat with the Plat of Lybarkus Addition to the Village of Manzelona on Record in the Office of said Register of Deeds and that it is a true Transcript Therefrom of the whole of such Record

John A. Carriman Register Deeds
David E. McLean Surveyor

Registers Office
Antwerp County)
I hereby certify that this Plat of Lybarkus Addition to the Village of Manzelona was Received for Record the 7th Day of June 1883 at 12 O'clock A.M. and Recorded in Liber A of Village Plats at page 25
John A. Carriman, Register of Deeds

Plat showing the size form and location of lots located in the Township of Lybarkus Addition to the Village of Manzelona located in the North East Quarter of Section 20 Town 34 North Range 6 West Clinton County State of Michigan (Commenced as follows to wit: Commencing 93 feet South 33 feet West of the North East corner of Section 20 Thence West 1632 feet Thence South 400 feet Thence East 1632 feet Thence North 400 feet to place of beginning) (Plat are designated thus: (1) Original in Red Ink refers to no. of blocks no distance in Black Ink to no. of lots)

Dedication

Know all men by these presents that we the undersigned hereby Lybarkus Lybarkus & Lybarkus his wife Profletta Lybarkus & McLean as Surveyor have donated the above piece of land to be known as the Lybarkus Addition to the Village of Manzelona and the said parties do hereby Dedicate to the use of the Public all the Space and Alley and Public Grounds shown on this Plat

Witness our hands and seals this 5th day of June 1883
In Presence of
N. J. Musick, } As Profletta
Charles B. Broom } as Surveyor
N. J. Musick, }
Charles B. Broom }



State of Michigan)
County of Antwerp)

On this 5th day of June 1883
Thence and Eight Hundred and Eighty Three
Before me a Notary Public in and for said County
Personally appeared Asbury Lybarkus Julia E. Lybarkus
his wife Profletta Lybarkus and David E. McLean as Surveyor
known to me to be the persons who executed the
above instrument and acknowledged the same to be their free act and deed

William A. Musick
Notary Public,
Antwerp County,
Michigan.

Plat of To The Village of Manacelona 1883

RECEIVED AND FILED
In Auditor General's Office
June 26 1883
M. H. Smith
Dep. Auditor

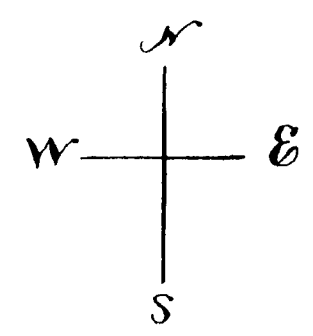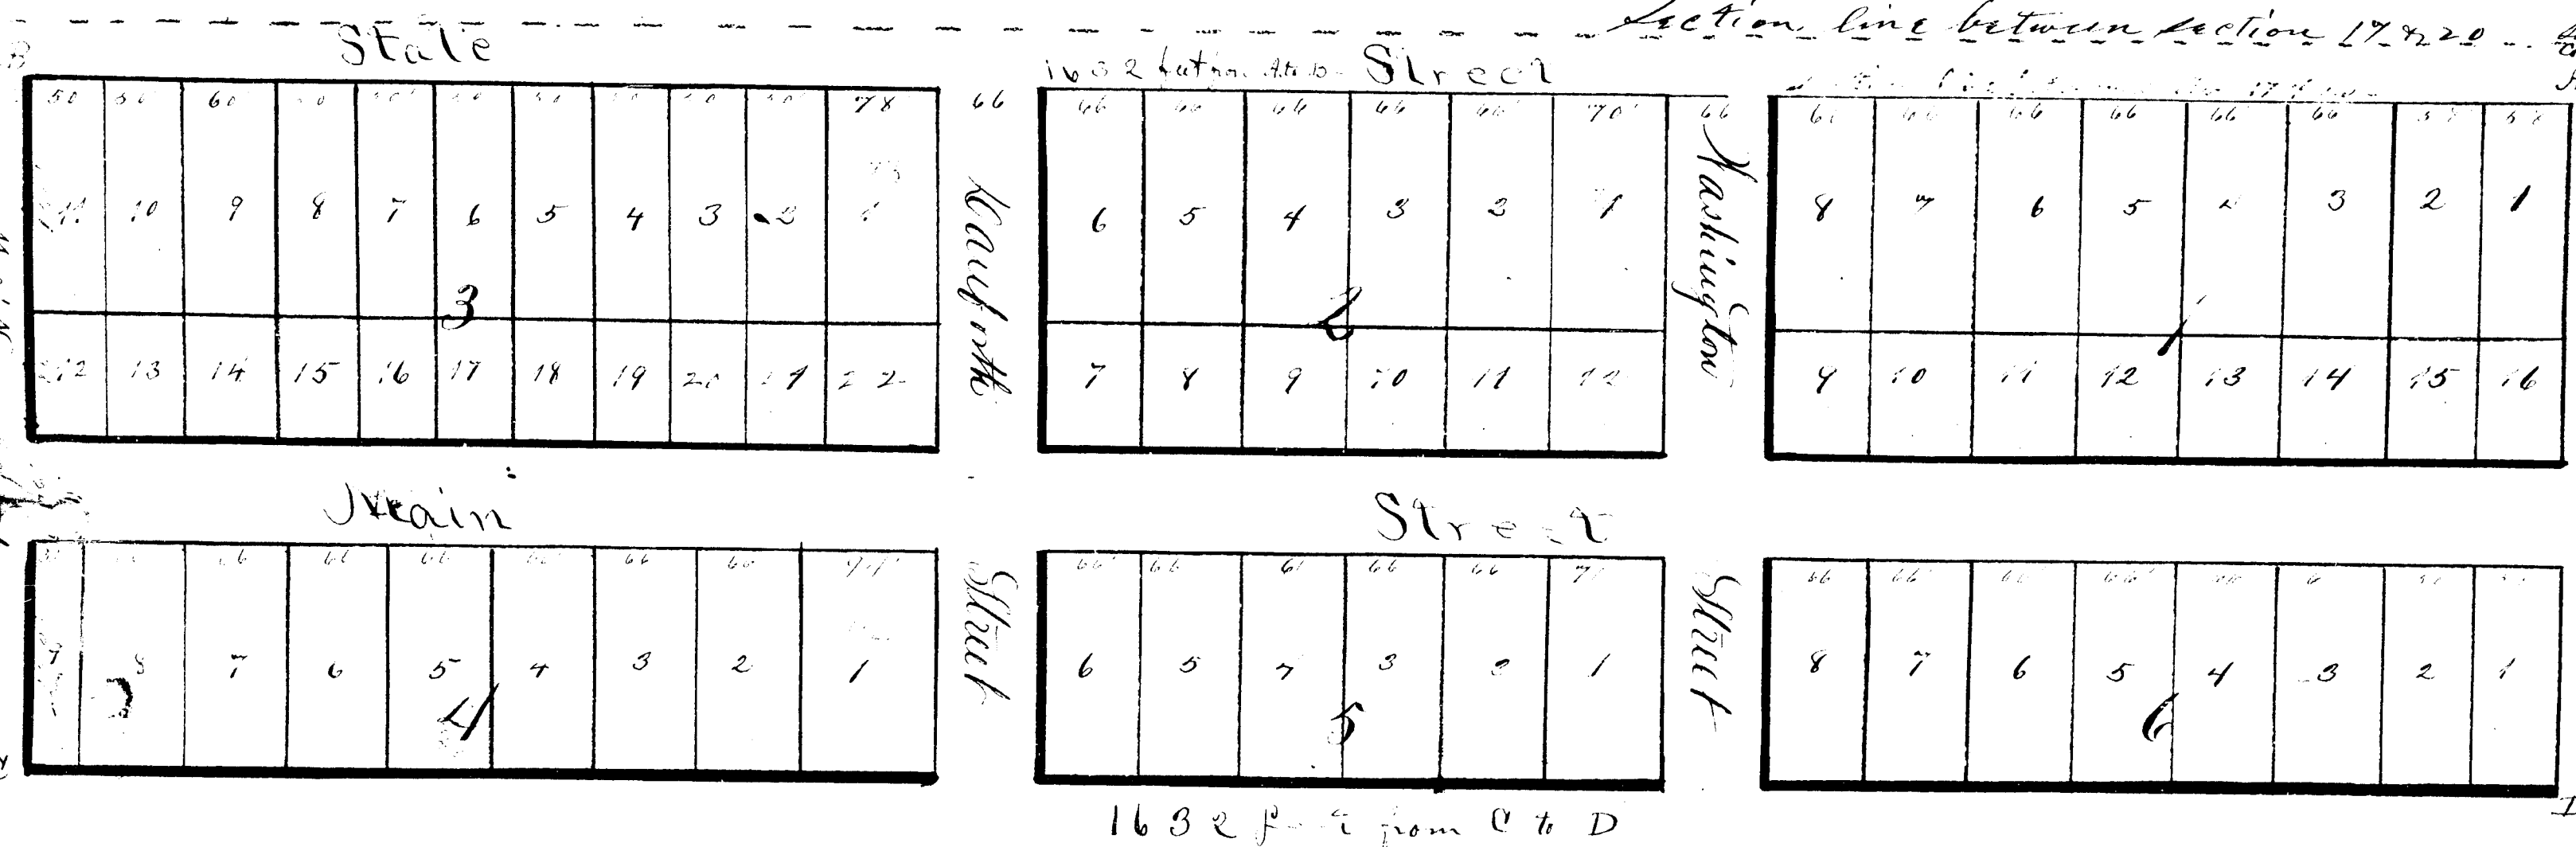

Plat showing the size form and no. of lots located in
County of Antioch, Ill. in the Plat of
Sylvester Addition to the Village of Manacelona
located in the North East Quarter of Section 20
Town 24 North Range 6 West Clinton County
State of Michigan (Said) is found to be
Commencing 33 feet South 33 feet West of the
North East Corner of Section 20 Thence West 1632 ft
Thence South 400 ft Thence East 1632 ft
Thence North 400 ft to place of beginning
Plat are designated thus (1)
Original in Red Ink refers to no. of Blocks
in distance, in Black Ink to no. of Lots

Dedication
Know all men by these presents that
we the undersigned Ashby Sylvester Julia E. Sylvester
Sylvester Producers and David E. McVean Surveyor
have divided the above piece of land to be known
as Sylvester Addition to the Village of Manacelona
and the said parties do hereby Dedicate
to the use of the Public all the State and
County grounds as shown on this Plat
Witness our hands and seals this 5th day of June 1883
In Presence of
A. H. Nussick, } As Professor
Charles I. Beam }
A. H. Nussick, } As Surveyor
Charles I. Beam }

State of Michigan)
County of Antioch) ss We John A. Harriman Register Deeds
and David E. McVean Surveyor hereby certify that we have
carefully compared the annexed Plat with the Plat
of Sylvester Addition to the Village of Manacelona on record
in the Office of said Register of Deeds and that it is
a true Transcript thereof from the whole of
such record
John A. Harriman Register Deeds
David E. McVean Surveyor

State of Michigan)
County of Antioch) ss We John A. Harriman Register Deeds
and David E. McVean Surveyor hereby certify that we have
carefully compared the annexed Plat with the Plat
of Sylvester Addition to the Village of Manacelona on record
in the Office of said Register of Deeds and that it is
a true Transcript thereof from the whole of
such record
John A. Harriman Register Deeds
David E. McVean Surveyor

State of Michigan)
County of Antioch) ss On this 5th day of June 1883
I Thomas Eight Hundred Eighty Three
before me a Notary Public in and for said County
personally appeared Ashby Sylvester Julia E. Sylvester
Sylvester Producers and David E. McVean Surveyor
known to me to be the persons who executed the
above instrument and acknowledged the same to
be their free act and deed
William A. Nussick
Notary Public,
Clinton County
Michigan

Registers Office
Clinton County) ss I hereby certify that this Plat of
Sylvester Addition to the Village of Manacelona was
received for record the 7th day of June 1883 at 12 o'clock
and recorded in Liber of Village Plats at page 25
John A. Harriman Register of Deeds