

For more of the Village of Central Lake see Vol. 30 page 1813. Consider both plats as the Village proper when so returned Plats A to K inclusive

6/30/08
H. M.

1708' 4" From quarter post to 1050' to center post. Quarter Section Line.

From quarter post to corner post 4177' 4" South 88° 58' East.

Center post.

Ms. John A. Harriman, Register of Deeds for said County, and Frederic L. Church, Surveyor, hereby certify that we have carefully compared this duplicate with said original plat of said village, and that this is a true and correct copy of the original plat of said village.



State of Michigan }
County of Antrim } S.S.

We, John A. Harriman, Register of Deeds for said County, and Frederic L. Church, the Surveyor, who made the Plat of Central Lake, hereby certify that we have carefully compared the annexed Plat with the Plat of said village on record in the office of said Register of Deeds and that this is a true transcript therefrom and of the whole of such record.

John A. Harriman Register of Deeds
Frederic L. Church, Surveyor.

State of Michigan }
County of Antrim } S.S.

I, John A. Harriman, County Clerk, do hereby certify that the above acknowledged signature was taken, was at the time such an officer as he is represented to be; and that I believe such signature of such person subscribed thereto to be genuine.

Witness my hand and seal this day of May, 1883

John A. Harriman, County Clerk

Registers Office
Antrim County

Received for record the 11th day of May A.D. 1883 at 8 o'clock P.M. and recorded in Liber 4 of Village Plats, on page 14480

RECEIVED AND FILED
in Auditor General's Office
June 20 1883
M. H. A.
Dep. Aud. Genl.

Plat of
Central Lake.

Description. See 1813 Vol 30

The village, represented by this plat, is situated on Lot the Third, Section Twenty-three, Township Thirty-one North, Range Eight West, where crossed by the Torch Lake and Alpena State Road. Angle eleven of said State Road is marked on the plat thus. It is marked by a cedar post driven in the ground. It is determined from the quarter post west of the above-named section, by measuring south along the section line eight chains and eighteen links (8,180 links). Thence North 89° East, thirty chains and forty six feet north of the above-named angle post. Magnetic variation 1° 2' East, ascertained from a meridian line in the Township of Banks, corrected by rerun. Feet are indicated on the Plat by prime and inches by seconds. State Street is the Torch Lake and Alpena State Road; and North Street is a public highway. Measurements were made in chains and links, and reduced to feet, and inches.

Attestation.

In attestation of the laying out of the Townplat above described, the proprietors thereof Thomas Rushton, and Margaret Rushton, his wife, Thomas M. Rushton and Laura C. Rushton, his wife, and John Green and Green his wife, of the Township of Central Lake, County of Antrim, and State of Michigan; and Frederic L. Church, of the Township of Banks, County and State above-named, who surveyed said village, do hereby certify that the boundary lines of said village, and the Lots, Streets and Grounds, thereof, were actually surveyed and laid out in January 8th April 28th and May 7th and 8th A.D. 1883. And they verily believe that this plat is a faithful representation of said survey.

Witness their hands this 11th day of May, A.D. 1883.

In presence of
Laura Smith
Thomas W. Clark

Thomas Rushton
Margaret Rushton

J. M. Rushton
Laura C. Rushton

Frederic L. Church, Surveyor.

State of Michigan }
County of Antrim } S.S.

On this 11th day of May, 1883, before me, the subscriber, a Justice of the Peace, in and for said County, personally appeared Thomas Rushton, and Margaret Rushton, his wife, Thomas M. Rushton and Laura C. Rushton, his wife, and John Green and Green his wife, to me known to be the same persons described as proprietors in, and who executed this instrument, who severally acknowledged such execution to be their free act and deed, and that they had laid out the Townplat above described, and devoted the same to the uses and purposes therein mentioned. Given under my hand the day and year first above written.


14480

1702' 4" from quarter post to center post. Quarter Section Line.

For more of the *Central Lake* see Vol. 30 page 1813. Consider both plats as the village proper when so returned. Blank it to be inclusive.

6/30/08

J. A. Harriman

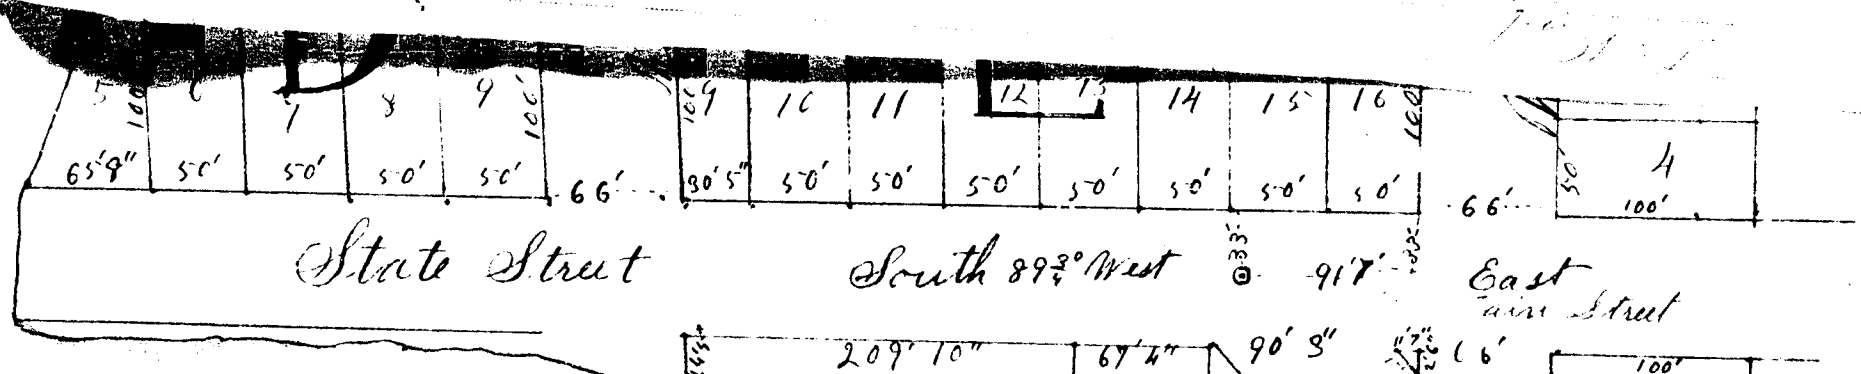

State of Michigan }
County of Antrim } S.S.

We, John A. Harriman, Register of Deeds for said County, and Frederic L. Church, the Surveyor, who made the Plat of Central Lake, hereby certify that we have carefully compared the annexed Plat with the Plat of said village on record in the office of said Register of Deeds and that this is a true transcript therefrom and of the whole of such record.

John A. Harriman, Register of Deeds
Frederic L. Church, Surveyor.

State of Michigan }
County of Antrim } S.S.

I, John A. Harriman, County Clerk, do hereby certify that the above acknowledgment was taken, was at the time such an officer as is represented to be; and that I believe the signature of such person subscribed therein to be genuine.

Witness my hand and seal this day of May, 1883. John A. Harriman, County Clerk

Scale 1 inch equals 100 feet.



Register of Deeds
Antrim County

Recorded for record the 11th day of May A.D. 1883 at 3 o'clock P.M. and recorded in Vol. 30 of Village Plats, on page 1813. J. A. Harriman

Plat of Central Lake.

RECEIVED AND FILED
June 20 83
J. A. Harriman
County Clerk

Description.

See 1813 Vol. 30

The village represented by this plat is situated on Lot No. Three, Section Twenty-three, Township Thirty-one North, Range Eight West, where crossed by the Torch Lake and Alpena State Road. Angle eleven of said State Road is marked on the plat thus. It is marked by a cedar post driven in the ground. It is determined by eight chains and sixteen links (3,120 ft.) Thence North 89° East, thirty chains and forty six feet North of the above named angle post. Magnetic variation 1° 2' East, ascertained from a meridian line in the Township of Banks, corrected by vernier. Feet are indicated on the Plat by prime and inches for seconds. State Street is the Torch Lake and Alpena State Road, and North Street is a public highway. Measurements were made in chains and links, and reduced to feet, and inches.

Attestation.

In attestation of the laying out of the Townplat above described, the proprietors thereof Thomas Rushton, and Margaret Rushton, his wife, Thomas M. Rushton and Laura C. Rushton, his wife, and John Green and Green's wife, of the Township of Central Lake, County of Antrim, and State of Michigan; and Frederic L. Church, of the Township of Banks, County of Antrim, who surveyed said village, do hereby certify that the boundary lines of said village, and the lot, streets and grounds thereof, were actually surveyed and laid out on January 8th April 28th and May 7th and 8th A.D. 1883. And they verily believe that this plat is a faithful representation of said survey.

In presence of
Laura Smith
Thomas W. Clark

Thomas Rushton
Margaret Rushton

J. M. Rushton
Laura C. Rushton

Frederic L. Church, Surveyor.

State of Michigan }
County of Antrim } S.S.

On this 11th day of May, 1883, before me, the subscriber, a Justice of the Peace, in and for said County, personally appeared Thomas Rushton, and Margaret Rushton, his wife, Thomas M. Rushton, and Laura C. Rushton, his wife, and John Green and Green's wife, to me known to be the same persons described as proprietors in the Townplat above described, and declared to me that they had laid out the village in mentioned. Given under my hand the day and year first above said.