14482

PLAT

of

Cook and Wadsworth's Addition to the Village of

BELLAIRE.

RECEIVED AND FILED
In Auditor General's Office,
August 8 1883
H. H. Pratt
Dep. Aud. Gen.

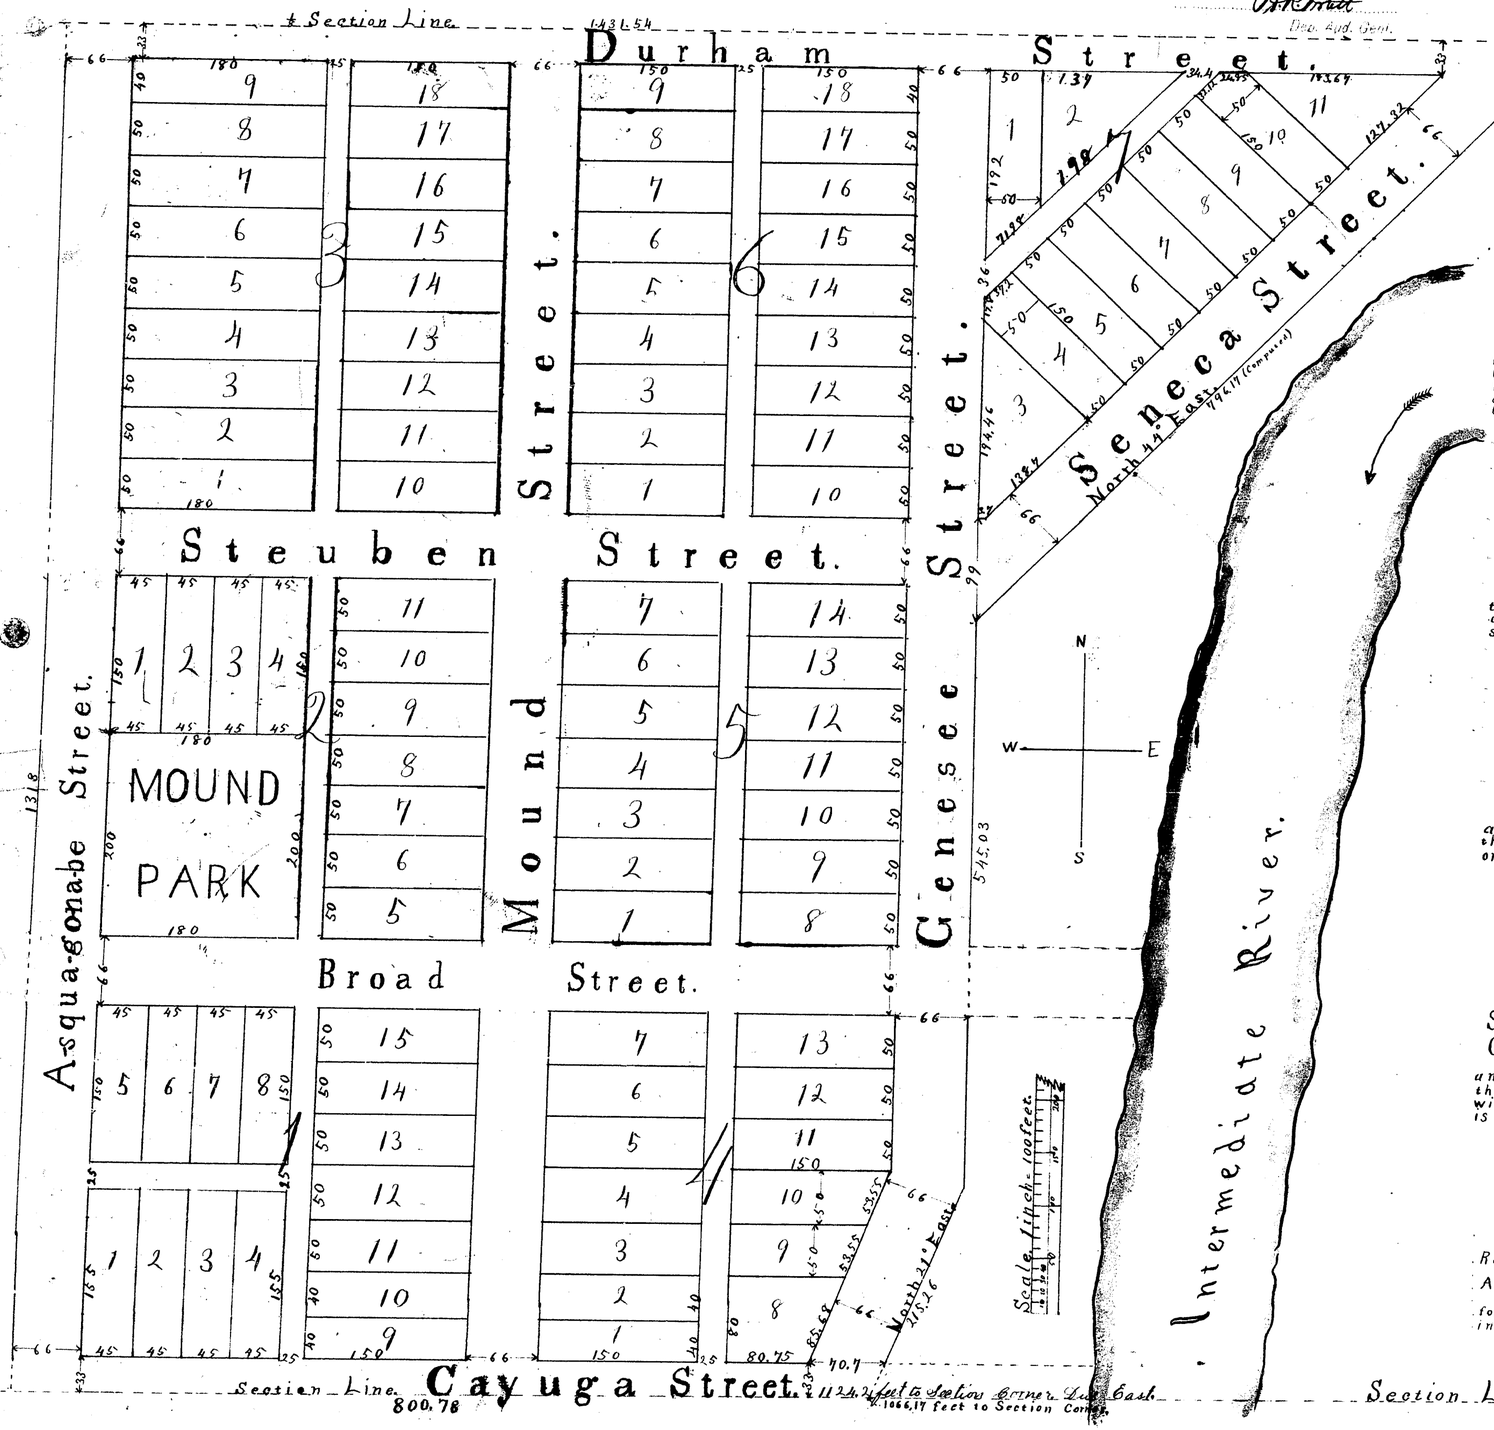

Description.

Cook and Wadsworth's Addition to the Village of Bellaire is situated on the South one half of the Southeast one fourth of Section Twenty four, Township Thirty North, of Range Eight West, and is bounded as follows: Beginning at a point of the section line, on the South side of said Section Twenty four, 1066.17 feet West of the Southeast corner post; Running thence West along the section line, 800.78 feet; Thence North 1318 feet to the one eighth section line; Thence East along the one-eighth section line, 1431.54 feet; Thence South 44° West 194.17 feet; Thence South 545.03 feet; Thence South 21° West 215.26 feet to place of beginning; and containing 30.25 acres.

The South-east corner of Lot eight Block Four is 1124.2 feet West and 33 feet North of the post at the Southeast corner of the above-named Section. The entire lots are all rectangles, with their boundaries running North and South, or East and West; except in Block Seven in which the lines of entire lots run North 44° East, or North 46° West. Measures are marked in feet and decimals of a foot. Blocks are numbered, and marked with large figures in red ink. Lots, with smaller figures in red ink.

Attestation.

In attestation of the laying out of the Village Plat above described the proprietors thereof, Eliza Cook, and James M. Wadsworth and Retta B. Wadsworth, his wife, all of Bellaire, Antrim County, Michigan, and Frederic L. Church, of Lanks Antrim County, Michigan, who surveyed said village, do hereby certify that the Lots, Streets, Alleys and Grounds were actually surveyed and laid out in May and June in the year 1883, and they verily believe that this Plat is a faithful representation of said survey, and they do hereby dedicate them to the uses and purposes indicated

Witness their hands this twenty first day of June A.D. 1883.

In presence of
E.W. Coulter.
A. M. Covert

James M. Wadsworth {L.S.}
Retta B. Wadsworth {L.S.}
Eliza Cook {L.S.}
Frederic L. Church. Surveyor.

State of Michigan } S.S.
County of Antrim }

On this twenty second day of June 1883, before me the subscriber a Notary Public in and for said County, personally appeared, Eliza Cook, and James M. Wadsworth and Retta B. Wadsworth his wife, to me known to be the same persons described as proprietors in, and who executed this instrument, who severally acknowledged such execution to be their free act and deed, and that they had laid out the Village Plat above described, and dedicated the same to the uses and purposes therein mentioned.

Given under my hand the day and year first above written.

Roswell Leavitt
Notary Public

State of Michigan } S. S.
County of Antrim. }

I, John A. Harriman, County Clerk, do hereby certify that Roswell Leavitt, before whom the above acknowledgement was taken, was at the time, such an officer as he is represented to be, and that I believe the signature of such person subscribed thereto to be genuine.

Witness my hand and seal this ~~ninth~~ 9th day of July 1883.

John A. Harriman
County Clerk

State of Michigan }
County of Antrim. }

We, John A. Harriman, Register of Deeds for said County, and Frederic L. Church, the Surveyor who made the Plat of Cook and Wadsworth's Addition to the Village of Bellaire, hereby certify that we have carefully compared this duplicate with said original Plat of said Village, and that this is a true copy thereof, and of the whole of such record.

John A. Harriman
Register of Deeds
Frederic L. Church, Surveyor.

State of Michigan }
County of Antrim, } S. S.

We, John A. Harriman, Register of Deeds for said County, and Frederic L. Church, the Surveyor who made the Plat of Cook and Wadsworth's Addition to the Village of Bellaire, hereby certify that we have carefully compared the annexed Plat with the Plat of said Village on record in the office of said Register of Deeds, and that this is a true transcript therefrom and of the whole of such record.

John A. Harriman
Register of Deeds

Frederic L. Church,
Surveyor.

Register's Office, }
Antrim County, } S.S.

I hereby certify that this Plat was received for record the 26th day of July A.D. 1883, at ten 30m O'clock A.M., and recorded in Liber A of Plats, on page 27

John A. Harriman
Register of Deeds

14482

PLAT

of

Cook and Wadsworth's Addition to the Village of

BELLAIRE.

RECEIVED AND FILED
August 8 1883
H. R. Pratt
Register of Deeds

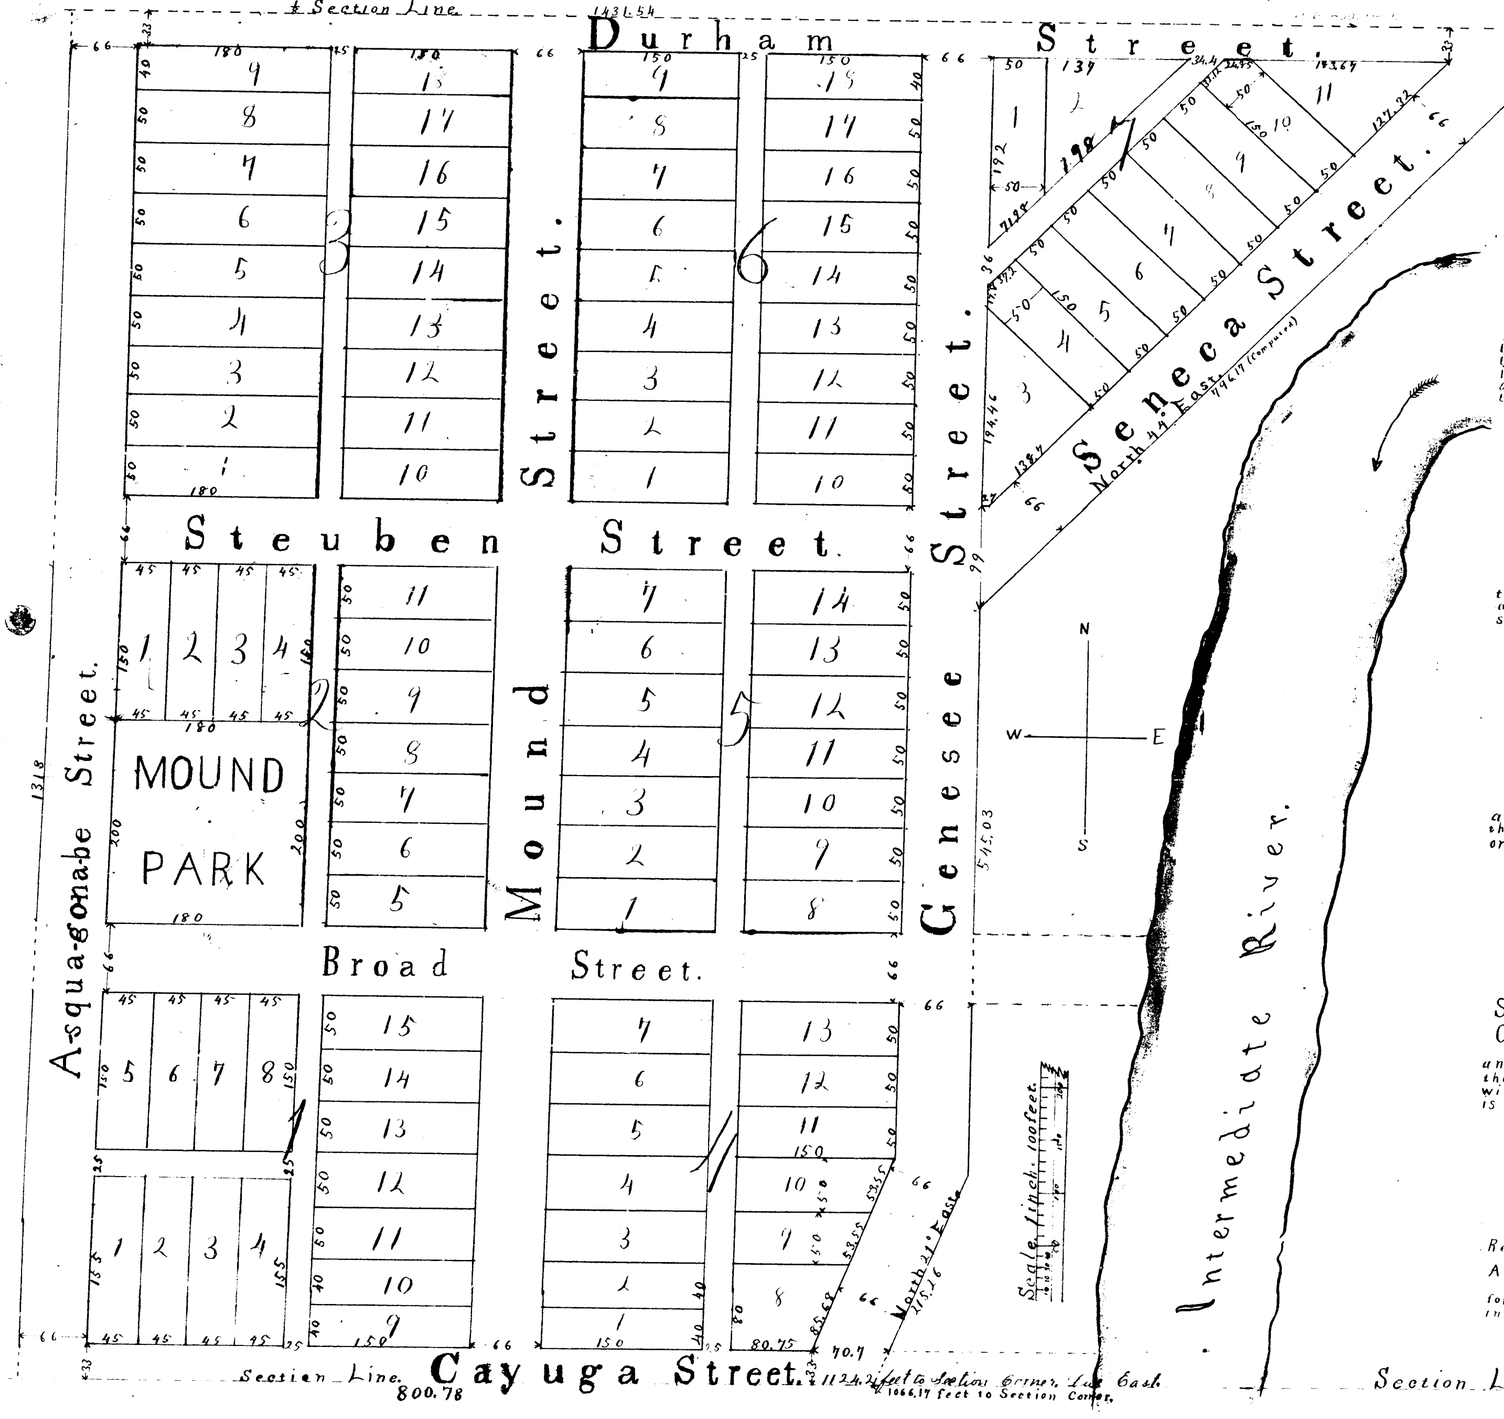

Description.

Cook and Wadsworth's Addition to the Village of Bellaire is situated on the South one half of the Southeast one fourth of Section Twenty four, Township Thirty North, of Range Eight West, and is bounded as follows: Beginning at a point of the section line, on the South side of said Section Twenty four, 1066.17 feet West of the South East corner post; Running thence West along the section line, 800.78 feet; Thence North 1318 feet to the one eighth section line; Thence East, along the one-eighth section line, 1431.54 feet; Thence South 44° West 974.19 feet; Thence South 541.03 feet; Thence South 21° West 215.26 feet to place of beginning, and containing 30.25 acres.

The Southeast corner of Lot eight Block Four is 1124.2 feet West, and 33 feet North of the post at the Southeast corner of the above named Section. The entire lots are all rectangles, with their boundaries running North and South, or East and West; except in Block Seven in which the lines of entire lots run North 44° East, or North 46° West. Measures are marked in feet and decimals of a foot. Blocks are numbered, and marked with large figures in red ink. Lots, with smaller figures in red ink.

Attestation.

In attestation of the laying out of the Village Plat above described, the proprietors thereof, Eliza Cook, and James M. Wadsworth and Retta B. Wadsworth, his wife, all of Bellaire, Antrim County, Michigan, and Frederic L. Church, of Yanks Antrim County, Michigan, who surveyed said Village, do hereby certify that the Lots, Streets, Alleys and Grounds were actually surveyed and laid out in May and June, in the year 1883, and they verily believe that this Plat is a faithful representation of said survey, and they do hereby dedicate them to the uses and purposes indicated Witness their hands this twenty first day of June A.D. 1883.

In presence of
E. M. Coulter,
A. McDonald

James M. Wadsworth {L.S.}
Retta B. Wadsworth {L.S.}
Eliza Cook {L.S.}
Frederic L. Church. Surveyor.

State of Michigan } S.S.
County of Antrim }

On this twenty second day of June 1883, before me the subscriber a Notary Public in and for said County, personally appeared Eliza Cook and James M. Wadsworth and Retta B. Wadsworth his wife, to me known to be the same persons described as proprietors in, and who executed the instrument, who severally acknowledged such execution to be their free act and deed, and that they had laid out the Village Plat above described, and dedicated the same to the uses and purposes therein mentioned.

Given under my hand the day and year first above written.

Roswell Leavitt
Notary Public

State of Michigan } S. S.
County of Antrim. }

I, John A. Harriman, County Clerk, do hereby certify that Roswell Leavitt, before whom the above acknowledgement was taken, was at the time, such an officer as he is represented to be; and that I believe the signature of such person subscribed thereto to be genuine.

Witness my hand and seal this ~~ninth~~ 9th day of July 1883.

John A. Harriman
County Clerk

State of Michigan }
County of Antrim, } S. S.

We, John A. Harriman, Register of Deeds for said County, and Frederic L. Church, the Surveyor who made the Plat of Cook and Wadsworth's Addition to the Village of Bellaire, hereby certify that we have carefully compared this duplicate with said original Plat of said Village, and that this is a true copy thereof, and of the whole of such record.

John A. Harriman
Register of Deeds
Frederic L. Church, Surveyor.

State of Michigan, }
County of Antrim, } S. S.

We, John A. Harriman, Register of Deeds for said County, and Frederic L. Church, the Surveyor who made the Plat of Cook and Wadsworth's Addition to the Village of Bellaire, hereby certify that we have carefully compared the annexed Plat with the Plat of said Village on record in the office of said Register of Deeds, and that this is a true transcript therefrom and of the whole of such record.

John A. Harriman
Register of Deeds

Frederic L. Church,
Surveyor.

Register's Office, }
Antrim County, } S.S.

I hereby certify that this Plat was received for record the 26th day of July A.D. 1883, at ten o'clock A.M., and recorded in Liber A of Plats, on page 24

John A. Harriman
Register of Deeds