


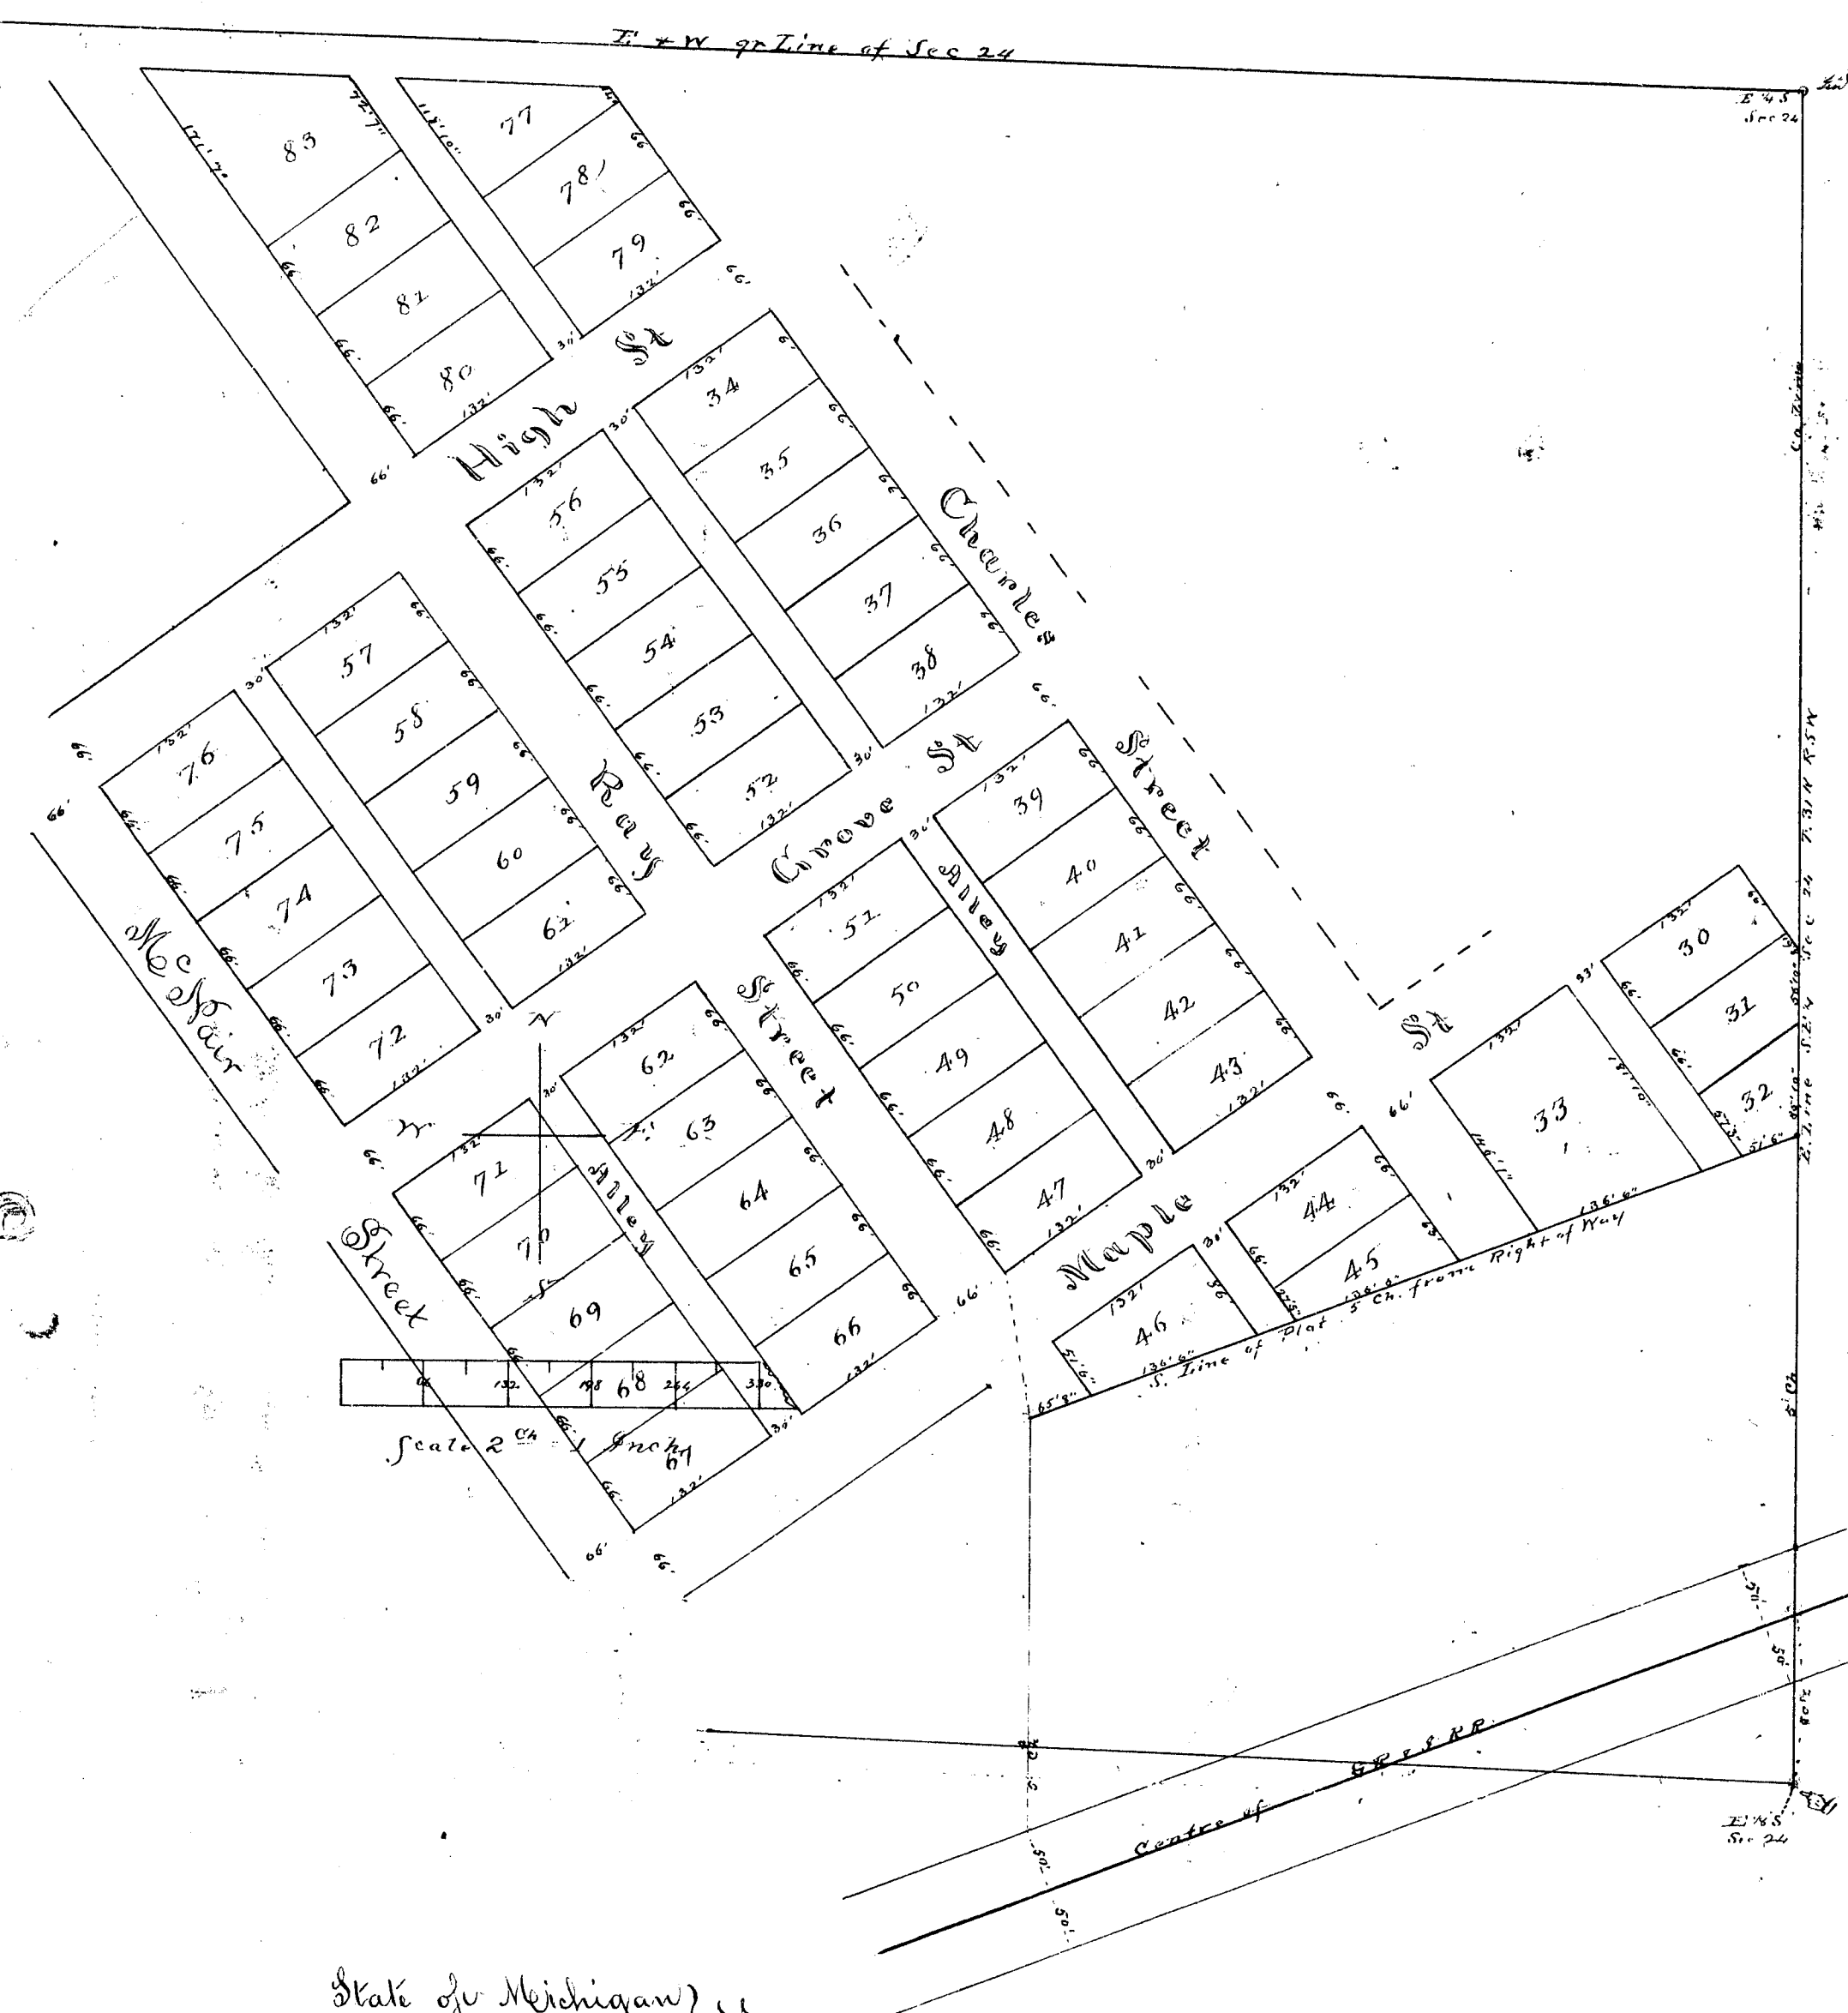

RECORDED AND FILED
 In the Register's Office
 Sept 8 1883
 H. R. Pratt
 Reg. of Deeds

PLAT of Coats' 2nd Addition To Elmira, Otsego County, MICH.

The lands included in this Plat, and hereby dedicated as Coats' 2nd addition to Elmira, Otsego County Michigan, are situated on the Northeast quarter of the Southeast quarter of Section Twenty four (24) of Township Thirty-one (31) North of Range Five (5) West in Antrim Co. Mich. and are indicated by the red line bounding them: the same being adjacent to Charles and Maple streets of Coats' Addition to Elmira as recorded Feb 5th 1883. The dimensions of lots, streets and alleys are shown in feet and inches and the courses are taken with magnetic bearings.

In attestation of the laying out of the Town Plat above described the Proprietor thereof Eliza B. Coats of Otsego County, Michigan, and George E. Steele, as Surveyor of Grand Traverse County Michigan, do hereby certify that the lots, streets, alleys and grounds here shown were surveyed in May 1883 and they verily believe that this Plat is a faithful representation of said survey.

Witness their hands and seals this 28th day of July 1883

In presence of
L. J. Cant
W. S. Hartnell

Eliza B. Coats
Geo. E. Steele

Proprietor
 Surveyor

State of Michigan }
 Otsego County }

On this 28th day of July 1883 before me the subscriber a Notary Public in and for said County personally appeared Eliza B. Coats, to me known to be the same person described as Proprietor in and who executed this instrument who acknowledged such execution to be her free act and deed and that she had laid out the Town Plat above described, and dedicated the same to the uses and purposes therein mentioned.

Given under my hand and seal the day and year first above written

W. S. Hartnell L.S.
 Notary Public

Registers Office }
 Antrim County }

Received for record this 3rd day of September 1883 at 11 o'clock A.M. and recorded in the
 book of Village Plats on page 29

State of Michigan }
 Antrim County }

We hereby certify that we have carefully compared this Plat of the village of Coats' 2nd Addition to Elmira, Otsego County, Mich. with the record of the Plat of said village and that this is a true transcript therefrom, and of the whole of said record.

Dated this 3rd day of September 1883

John A. Harriman
Geo. E. Steele

Reg. of Deeds
 Surveyor

State of Michigan }
 Antrim County }

We, John A. Harriman, Register of Deeds for said County, and George E. Steele, the Surveyor and Draughtsman of this Plat, hereby certify that we have carefully compared this Plat of the village of Coats' 2nd Addition to Elmira, Otsego County, Mich. with the original recorded Plat of said village, and that this is an exact duplicate thereof, and of the whole of said Plat.


Dated this 3rd day of September 1883

John A. Harriman
Geo. E. Steele

Reg. of Deeds
 Surveyor

1387

14485

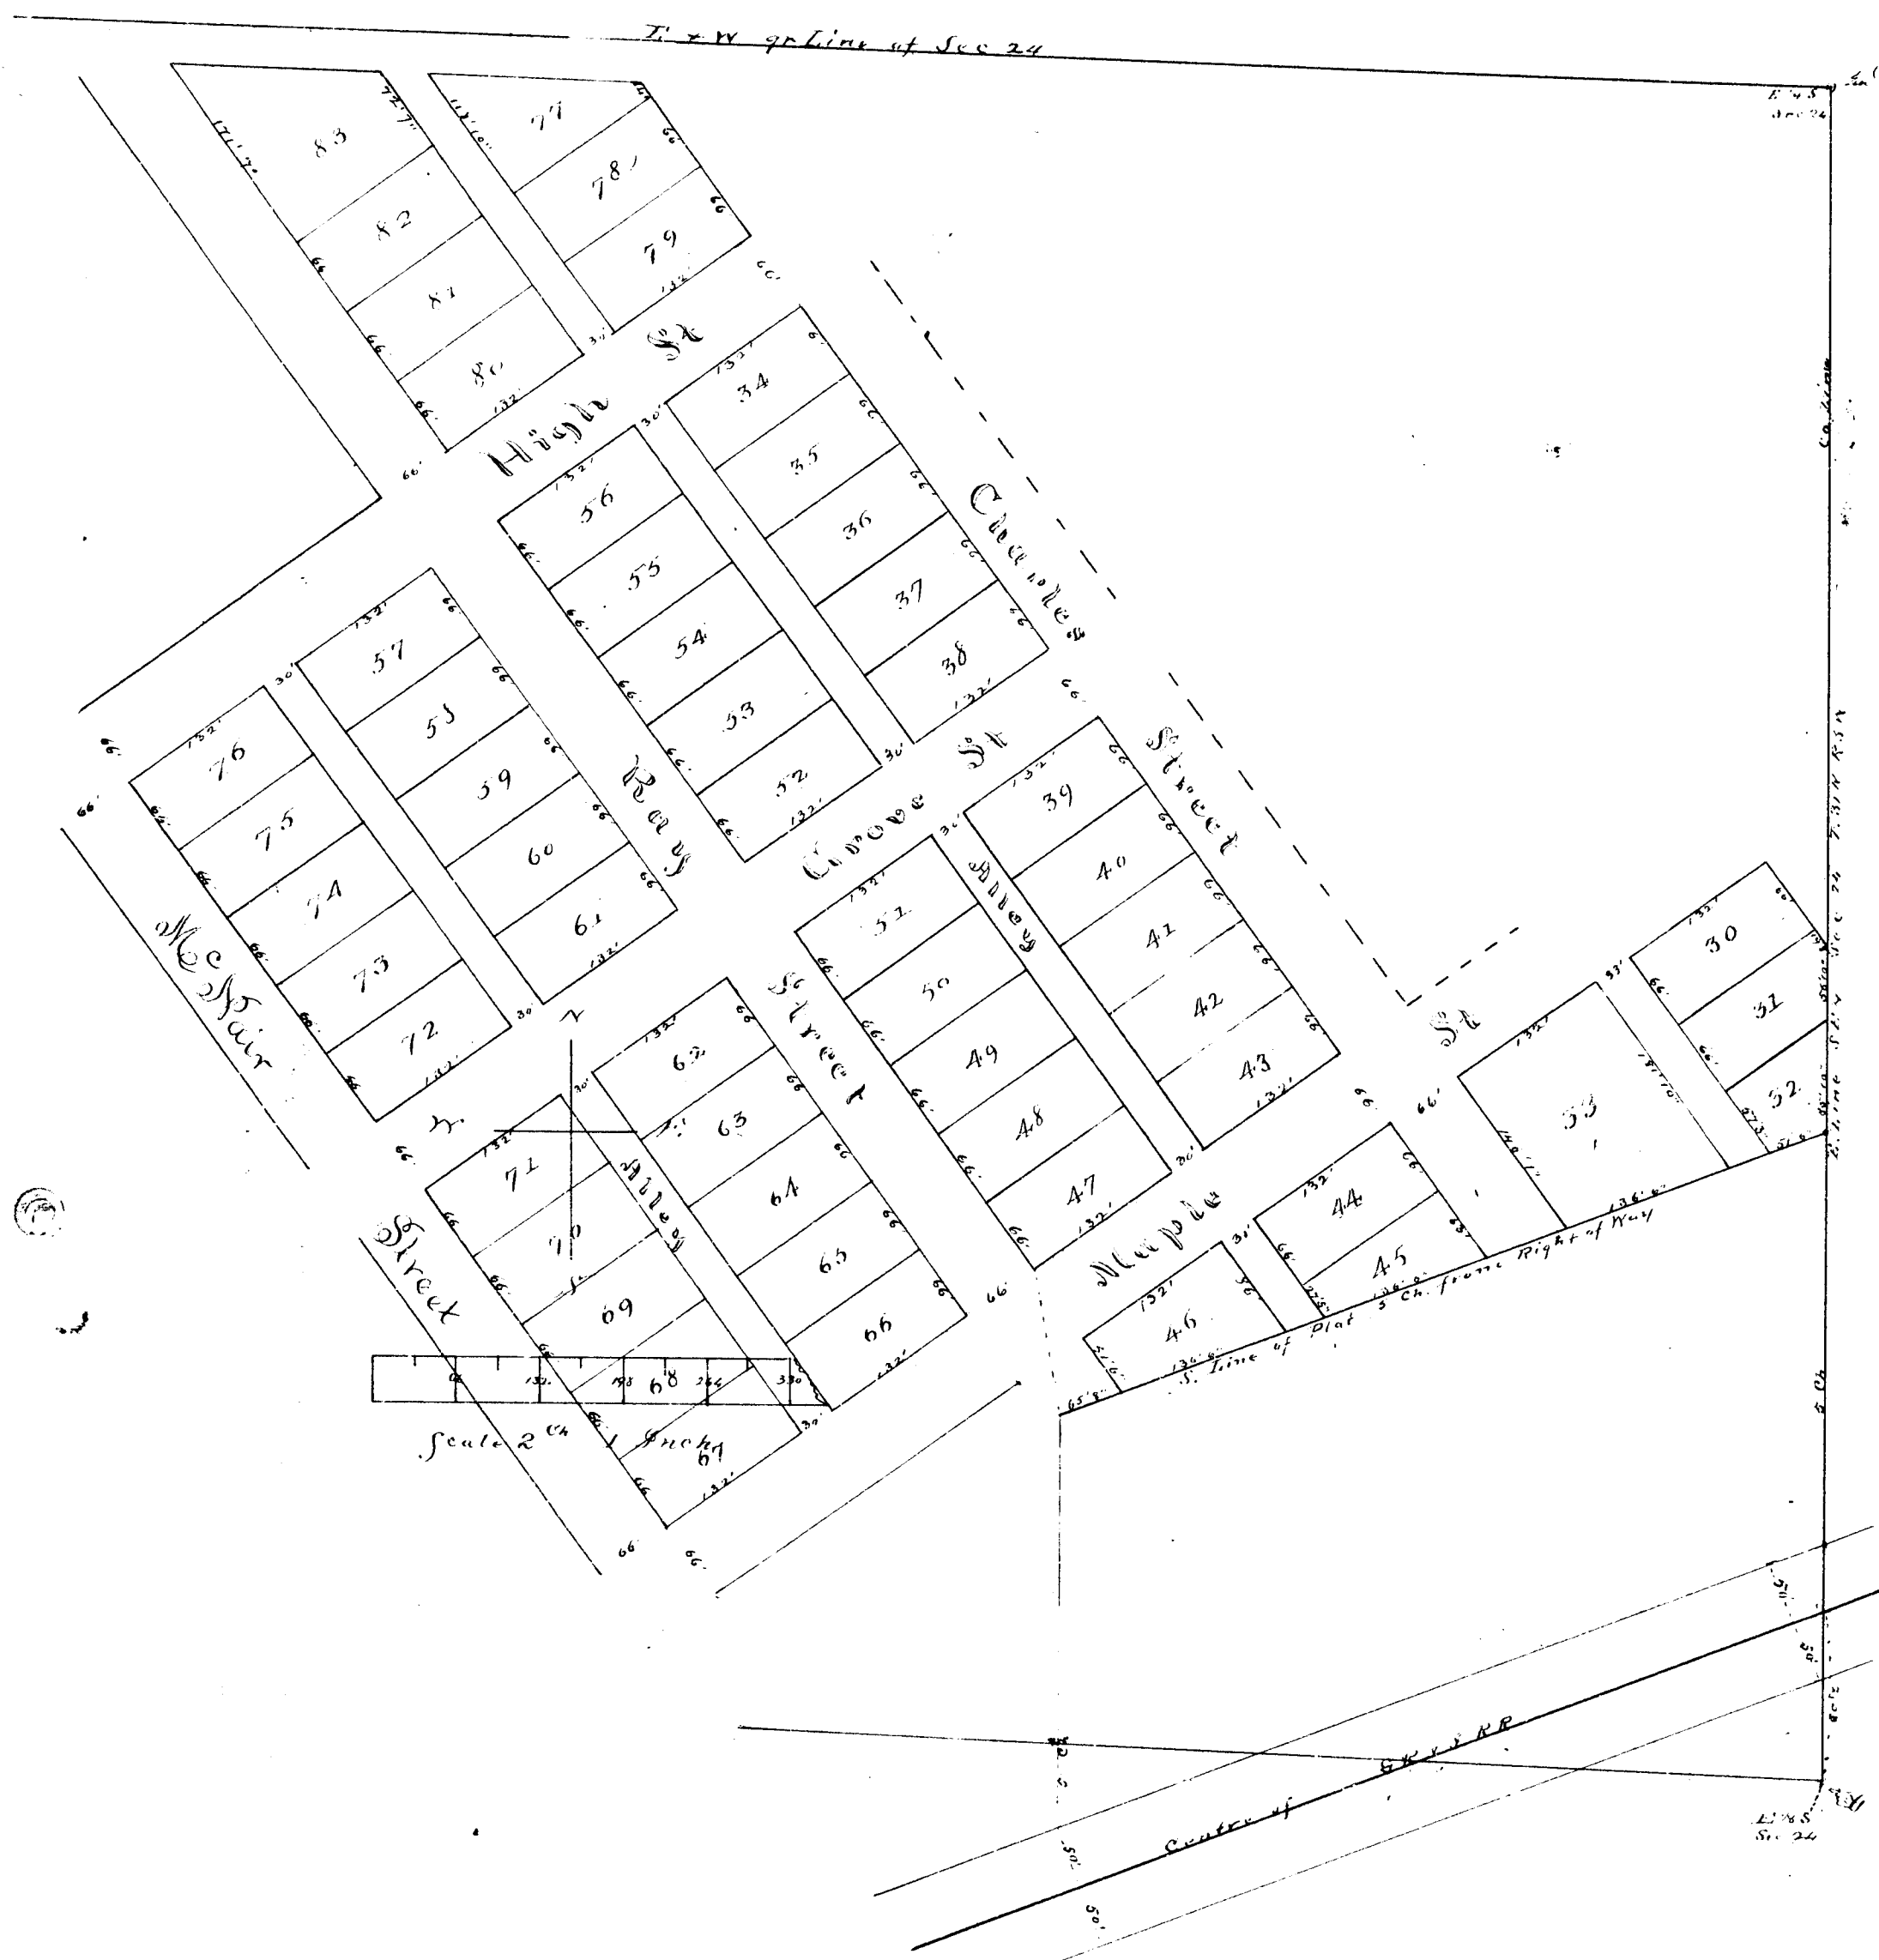

Sept 8 83
H. R. Pratt

PLAT of Coats' 2nd Addition To Elmira, Otsego County, MICH.

The lands included in this Plat, and hereby dedicated as Coats' 2nd Addition to Elmira, Otsego County Michigan, are situated on the Northeast quarter of the Southeast quarter of Section Twenty four (24) of Township Thirty one (31) North of Range Five (5) West in Auburn Co. Mich. and are indicated by the red line bounding them: the same being adjacent to Charles and Maple streets of Coats' Addition to Elmira as recorded Feb 5th 1883. The dimensions of lots, streets and alleys are shown in feet and inches and the courses are taken with magnetic bearings. In attestation of the laying out of the Town Plat above described, the Proprietor thereof Eliza B. Coats of Otsego County, Michigan, and George C. Steele, as Surveyor of Grand Traverse County Michigan, do hereby certify that the lots, streets, alleys and grounds here shown were surveyed in May 1883 and they verily believe that this Plat is a faithful representation of said survey.

Witness their hands and seals this 25th day of July 1883
In presence of
W. J. Coats, Eliza B. Coats, Proprietor
W. B. Martrell, Geo. C. Steele, Surveyor

State of Michigan }
Otsego County }
On this 25th day of July 1883 before me the subscriber a Notary Public in and for said County personally appeared Eliza B. Coats, to me known to be the same person described as Proprietor in and who executed this instrument, who acknowledged such execution to be her free act and deed and that she had laid out the Town Plat above described, and dedicated the same to the uses and purposes therein mentioned.
Given under my hand and seal the day and year first above written
W. B. Martrell, Notary Public

Registers Office }
Auburn County }
Received for record this 3rd day of September 1883 at 11 o'clock A M and recorded in the
Vol. 4 of Village Plats on page 29
John A. Harriman, Register of Deeds.

State of Michigan }
Auburn County }
We hereby certify that we have carefully compared this Plat of the village of Coats and Addition to Elmira, Otsego County, Mich. with the record of the Plat of said village and that this is a true transcript therefrom, and of the whole of said record.
Witness our hands and seals this 3rd day of September 1883
John A. Harriman, Geo. C. Steele, Regs of Deeds, Surveyor

State of Michigan } S.S.
Auburn County }
We, John A. Harriman, Register of Deeds for said County, and George C. Steele, the Surveyor and Traightsman of this Plat hereby certify that we have carefully compared this Plat of the village of Coats' 2nd Addition to Elmira Otsego County, Mich. with the original recorded Plat of said village, and that this is an exact duplicate thereof, and of the whole of said Plat.
Dated this 3rd day of September 1883

John A. Harriman, Reg. of Deeds
Geo. C. Steele, Surveyor

1387

14485