State of Michigan } ss
County of Antrim }

Received for Record the 16th day of November A.D. 1883 at 12 Oclock P.M. and recorded in Liber 1475 of Village Plats on page 32.

John A. Carriman
Register of Deeds

14487

RECEIVED AND FILED
In Auditor General's Office.
Dec 1 1883
H. B. Pratt
Dep. Aud. Genl.

Hudson, Dowling & Bailey and Campbell's Addition To the Village of Mancelona.

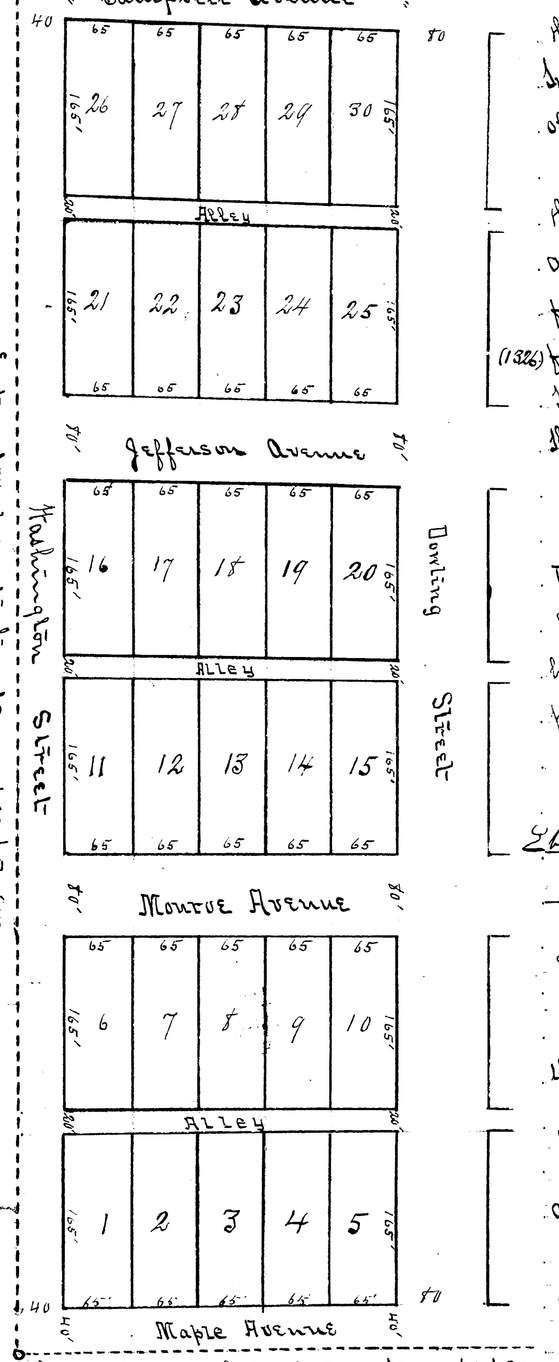

The land intended to be shown and platted by the accompanying map or plat of Hudson Dowling & Bailey, and Campbell's Addition to the Village of Mancelona is a part of the South East Quarter of the North West Quarter of Section Seventeen (17) Town twenty-nine North of Range Six (6) West - in the County of Antrim and State of Michigan, and more particularly described as follows, to wit:

Commencing at the center of said Section Seventeen (17) and running thence west on the quarter line thirteen hundred and twenty-six (1326) feet and four (4) inches - thence North on the one eighth line four hundred and forty-five (445) feet - thence east parallel to quarter line thirteen hundred and twenty-six (1326) feet and four (4) inches - thence South on quarter line four hundred and forty-five (445) feet to the place of beginning -

The dimensions of lots Streets and Alleys are given in feet and inches -

In attestation of the laying out of the Village Plat above described the proprietors Robert Campbell and Jessie Campbell his wife all of Mancelona - and Benton L. Cautin, as surveyor do hereby certify that the lots Streets - Alleys and Grounds here shown were surveyed in October A.D. 1883 and they verily believe that this plat is a faithful representation of said survey -

Witness their hands and seals this 31st day of October A.D. 1883 -

In presence of
Ebenezer L. Kellogg
L. L. Bailey

Robert Campbell [L.S.]
Jessie Campbell [L.S.]
Benton L. Cautin [L.S.]

State of Michigan } ss.
County of Antrim }

On this 31st day of October 1883 before me the Subscriber a Justice of the Peace in and for said County personally appeared Robert Campbell and Jessie Campbell his wife to me known to be the same persons described as proprietors - and Benton L. Cautin said surveyor - who have severally executed this instrument and acknowledged the same to be their free act and deed and that they have laid out the Village plat above described - and said proprietors that they have dedicated the same to the uses and purposes therein mentioned -

Given under my hand and seal the day and year first above mentioned -

Ebenezer L. Kellogg [L.S.]
Just. of the Peace

Entire Plat Vacated
Vol 1 Page 17

State of Michigan
County of Antrim }

We John A. Harriman Register of Deeds of said County and Benton L. Cautin the Surveyor who made the Plat of Hudson Dowling & Bailey and Campbell's Addition to the Village of Mancelona do hereby Certify that we have Carefully Compared this duplicate with the Original Plat of Hudson Dowling & Bailey and Campbell's Addition to Mancelona and it is an exact duplicate thereof and of the whole of such original

John A. Harriman Register of Deeds
Benton L. Cautin Surveyor

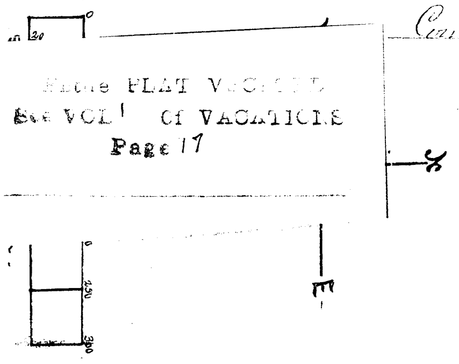

State of Michigan
County of Antrim }

We John A. Harriman Register of Deeds of said County and Benton L. Cautin the Surveyor who made the Plat of Hudson Dowling & Bailey and Campbell's Addition to the Village of Mancelona do hereby Certify that we have Carefully Compared this Copy with the Record of the Plat of Hudson Dowling & Bailey and Campbell's Addition to the Village of Mancelona as the same appears of Record in the Office of the Register of Deeds in and for the County of Antrim State of Michigan and that it is an Exact Copy thereof and of the whole of such Record

John A. Harriman Register of Deeds
Benton L. Cautin Surveyor

State of Michigan
County of Antrim } ss

Received for Record the 16th day of November
A.D. 1883 at 12 Oclock P. M. and recorded in Liber
of Village Plat on page 32.
John A. Morriman
Register of Deeds

1495

14487

Hudson, Dowling & Bailey and Campbell's Addition To the Village of Mancelona.

RECEIVED AND FILED
In Auditor General's Office.
Dec 1 1883
Dep. Aud. Gen.

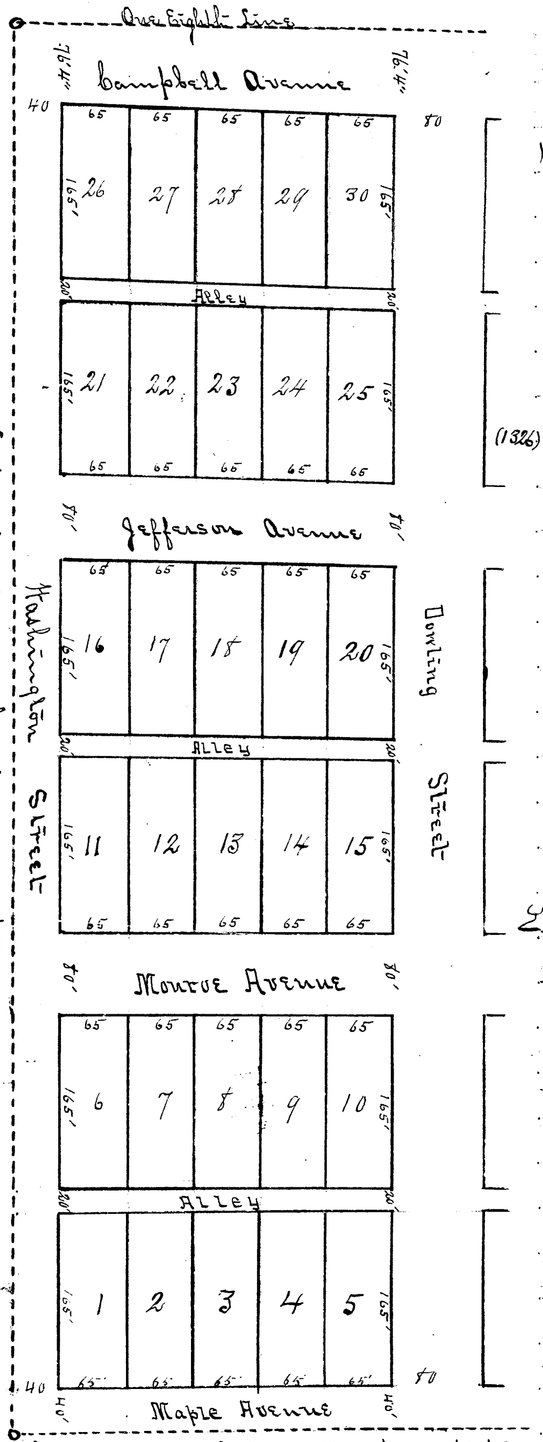

Entire Plat Vacated
Vol 1 Page 17

The land intended to be shown and platted by the accompanying map or plat of Hudson, Dowling & Bailey, and Campbells Addition to the Village of Mancelona is a part of the South East Quarter of the North West Quarter of Section Seventeen (17) Town Twenty-nine North of Range Six (6) West - in the County of Antrim and State of Michigan, and more particularly described as follows, to wit:

Commencing at the center of said Section Seventeen (17) and running thence west on the quarter line Thirteen hundred and Twenty-six (1326) feet and four (4) inches - Thence North on the one eighth line four hundred and forty-five (445) feet - Thence east parallel to quarter line Thirteen hundred and twenty-six (1326) feet and four (4) inches - Thence South on quarter line four hundred and forty-five (445) feet to the place of beginning -

The dimensions of Lots Streets and Alleys are given in feet and inches -

In attestation of the laying out of the Village Plat above described the proprietors Robert Campbell and Jessie Campbell his wife all of Mancelona - and Benton L. Caukin, as surveyor do hereby certify that the Lots Streets - Alleys and Grounds here shown were surveyed in October A.D. 1883 and they verily believe that this plat is a faithful representation of said survey -

Witness their hands and seals this 31st day of October A.D. 1883 -

In presence of
Ebenezer L. Kellogg
C. L. Bailey

Robert Campbell {L.S.}
Jessie Campbell {L.S.}
Benton L. Caukin {L.S.}

State of Michigan } s.s.
County of Antrim }

On this 31st day of October 1883 before me the Subscriber a Justice of the Peace in and for said County personally appeared Robert Campbell and Jessie Campbell his wife to me known to be the same persons described as proprietors - and Benton L. Caukin said surveyor - who have severally executed this instrument and acknowledged the same to be their free act and deed and that they have laid out the Village plat above described - and said proprietors that they have dedicated the same to the uses and purposes therein mentioned -

Given under my hand and seal the day and year first above mentioned -

Ebenezer L. Kellogg {L.S.}
Just. of the Peace

State of Michigan
County of Antrim }

We John A. Morriman Register of Deeds of said County and Benton L. Caukin the Surveyor who made the Plat of Hudson Dowling & Bailey and Campbell's Addition to the Village of Mancelona do hereby Certify that we have Carefully Compared this duplicate with the Original Plat of Hudson Dowling & Bailey and Campbell's Additions to Mancelona and it is an exact duplicate thereof and of the whole of such original

John A. Morriman Register of Deeds
Benton L. Caukin Surveyor

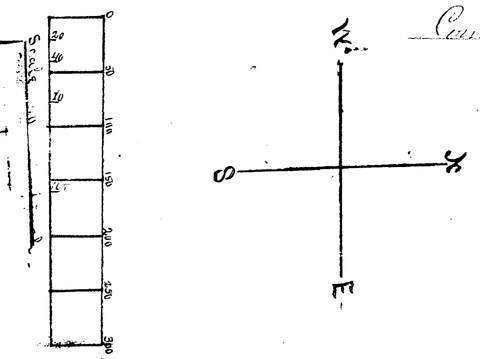

State of Michigan
County of Antrim

We John A. Morriman Register of Deeds of said County and Benton L. Caukin the Surveyor who made the Plat of Hudson Dowling & Bailey and Campbell's Addition to the Village of Mancelona do hereby Certify that we have Carefully Compared Copy with the Record of the Plat of Hudson Dowling & Bailey and Campbell's Addition to the Village of Mancelona as the same appears of Record in the Office of the Register of Deeds in and for the County of Antrim State of Michigan and that it is an Exact Copy thereof and of the whole of such Record

John A. Morriman Register of Deeds
Benton L. Caukin Surveyor

14487

Hudson, Dowling & Bailey and Campbell's Addition To the Village of Mancelona.

RECEIVED AND FILED
In ... Office
Dec 1 1883
... Dep. Aud. Genl.

Recorded & recorded the 16 day of November A.D. 1883 at 2 o'clock P.M. and recorded in Liber ... of Village Plat on page 32.
John Wagginan
Register of Deeds

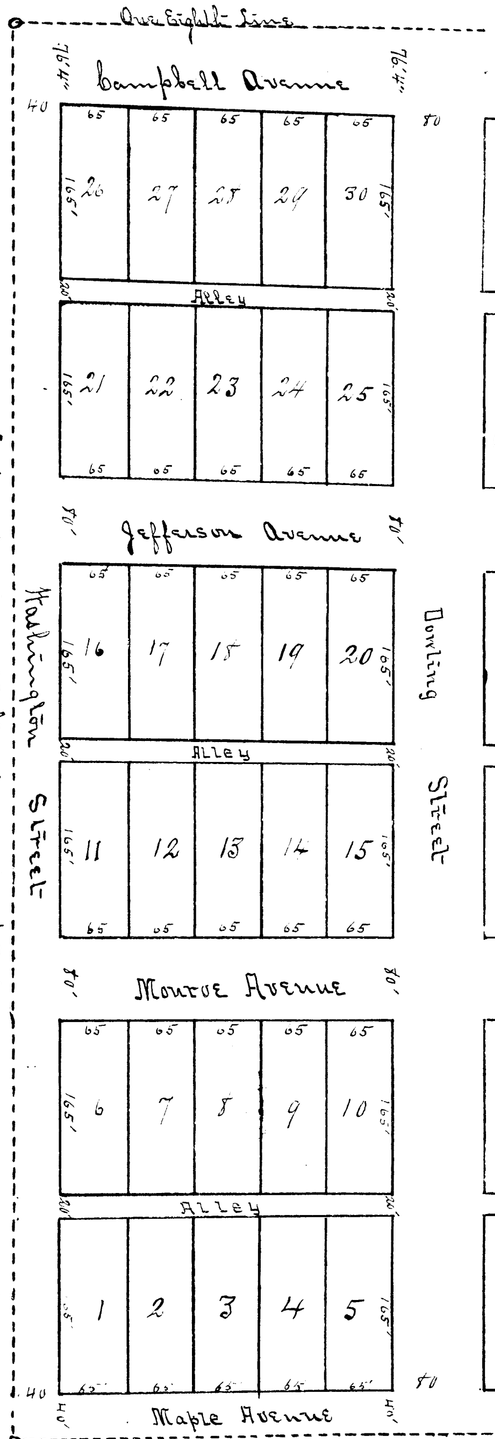

The land intended to be shown and platted by the accompanying map or plat of Hudson, Dowling & Bailey, and Campbells Addition to the Village of Mancelona is a part of the South East Quarter of the North West Quarter of Section Seventeen (17) Town Twenty-nine North of Range Six (6) West - in the County of Antrim and State of Michigan, and more particularly described as follows, to wit:

Commencing at the center of said Section Seventeen (17) and running thence west on the quarter line - Thirteen hundred and twenty-six (1326) feet and four (4) inches - Thence North on the one eighth line four hundred and forty-five (445) feet - Thence east parallel to quarter line thirteen hundred and twenty-six (1326) feet and four (4) inches - Thence South on quarter line four hundred and forty-five (445) feet to the place of beginning -

The dimensions of Lots Streets and Alleys are given in feet and inches -

In attestation of the laying out of the Village Plat above described We proprietors Robert Campbell and Jessie Campbell his wife all of Mancelona - and Benton L. Cantin, as surveyor do hereby certify that the Lots Streets - Alleys and Grounds here shown were surveyed in October A.D. 1883 and We verily believe that this plat is a faithful representation of said survey.

Witness Our hands and seals this 31st day of October A.D. 1883.

In presence of
Ebenezer L. Kellogg
L. L. Bailey

Robert Campbell [L.S.]
Jessie Campbell [L.S.]
Benton L. Cantin [L.S.]

State of Michigan } s.s.
County of Antrim }

On this 31st day of October 1883 before me the Subscriber a Justice of the Peace in and for said County personally appeared Robert Campbell and Jessie Campbell his wife to me known to be the same persons described as proprietors - and Benton L. Cantin said surveyor - who have severally executed this instrument and acknowledged the same to be their free act and deed and that they have laid out the Village plat above described - and said proprietors that they have dedicated the same to the uses and purposes therein mentioned -

Given under my hand and seal the day and year first above mentioned -

Ebenezer L. Kellogg [L.S.]
Justice of the Peace

State of Michigan }
County of Antrim }

We John Wagginan Register of Deeds of said County and Benton L. Cantin the Surveyor who made the Plat of Hudson Dowling Bailey and Campbell's Addition to the Village of Mancelona do hereby Certify that we have carefully compared this Copy with the Original Plat of Hudson Dowling Bailey and Campbell's Addition and find it an exact duplicate thereof & therefore of such original

John Wagginan Register of Deeds
Benton L. Cantin Surveyor

State of Michigan }
County of Antrim }

We John Wagginan Register of Deeds of said County and Benton L. Cantin the Surveyor who made the Plat of Hudson Dowling & Bailey and Campbell's Addition to the Village of Mancelona do hereby Certify that we have carefully compared this Copy with the Record of the Plat of Hudson Dowling Bailey and Campbell's Addition to the Village of Mancelona as the same appears of record in the Office of the Register of Deeds in and for the County of Antrim State of Michigan and that it is an Exact Copy thereof and of the whole of such Record

John Wagginan Register of Deeds
Benton L. Cantin Surveyor

PLAT - HUDSON DOWLING BAILEY & CAMPBELLS ADDITION TO VILLAGE OF MAUCELONIA

Received for
record May 14-1900
Miss Liber 1 pagw 434

In re petition)
of Robert Campbell
for the vacation of Plat.

It is ordered and adjudged by the Court now here that the plat of Hudson, Dowling, Bailey, and Campbell's Addition to the village of Maucelonia, Antrim County, Michigan, as the same appears,of record be and the same is hereby vacated, in the entirety and the title thereto, as far, as the alleys and streets are hereby vested and revert to the owner or owner of the lot or lots, abutting thereon.

Tra A Adams

Clerk of Circuit
Court

Seal
of Court.

Curtis & Taylor
Plat Examiners

Vol- 179. Page 14487.

CRAWS -2nd ADDITION TO VILLAGE OF ELK RAPIDS

C Court October 27-1902

Received for re-
cord November 12-1902

Miss Liber 1 page 579

In re petition
of School District No i of the Township
of Elk Rapids .

ORDERED:

1st; That School Street and so much of a certain alley as lies between village lots numbered Twenty seven (27) and twenty eight(28) of Craws Second Addition to the village of Elk Rapids, in said County be and the same is hereby vacated.

2nd; That a street Twenty (20) feet in width east and west with its Eastern side coinciding with tthe eastern boundary line of said lots numbere twenty seven and twenty eight and extending from the Grand Traverse and Emmet State road, on the north to Buckley Street on the South all within said platted town of Craw's Second Addition to the village of Elk Rapids, Antrim County, Michigan, be and the same hereby is laid out and established be known andaesignated as School Street.

3rd; That the land occupied by the Street and part of Alley so vacated, revert to the said School District and attach to in due proportion to said lots numbered Twenty seven (27) and Twenty eight(28) bordering thereon.

Curtis & Taylor
Plat Examiners

Vol- 179 Page 14499

17

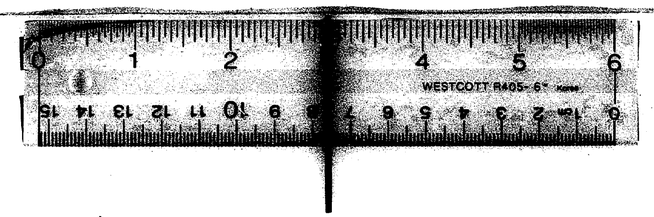

16 X

ClibPDF - www.fastio.com