


TREPPAS SUBDIVISION OF BLOCK ONE

SPRAGUE AND VIGGERS SUBDIVISION
IN REAR CONCESSION OF P.C. 152
DETROIT, WAYNE CO. MICHIGAN.

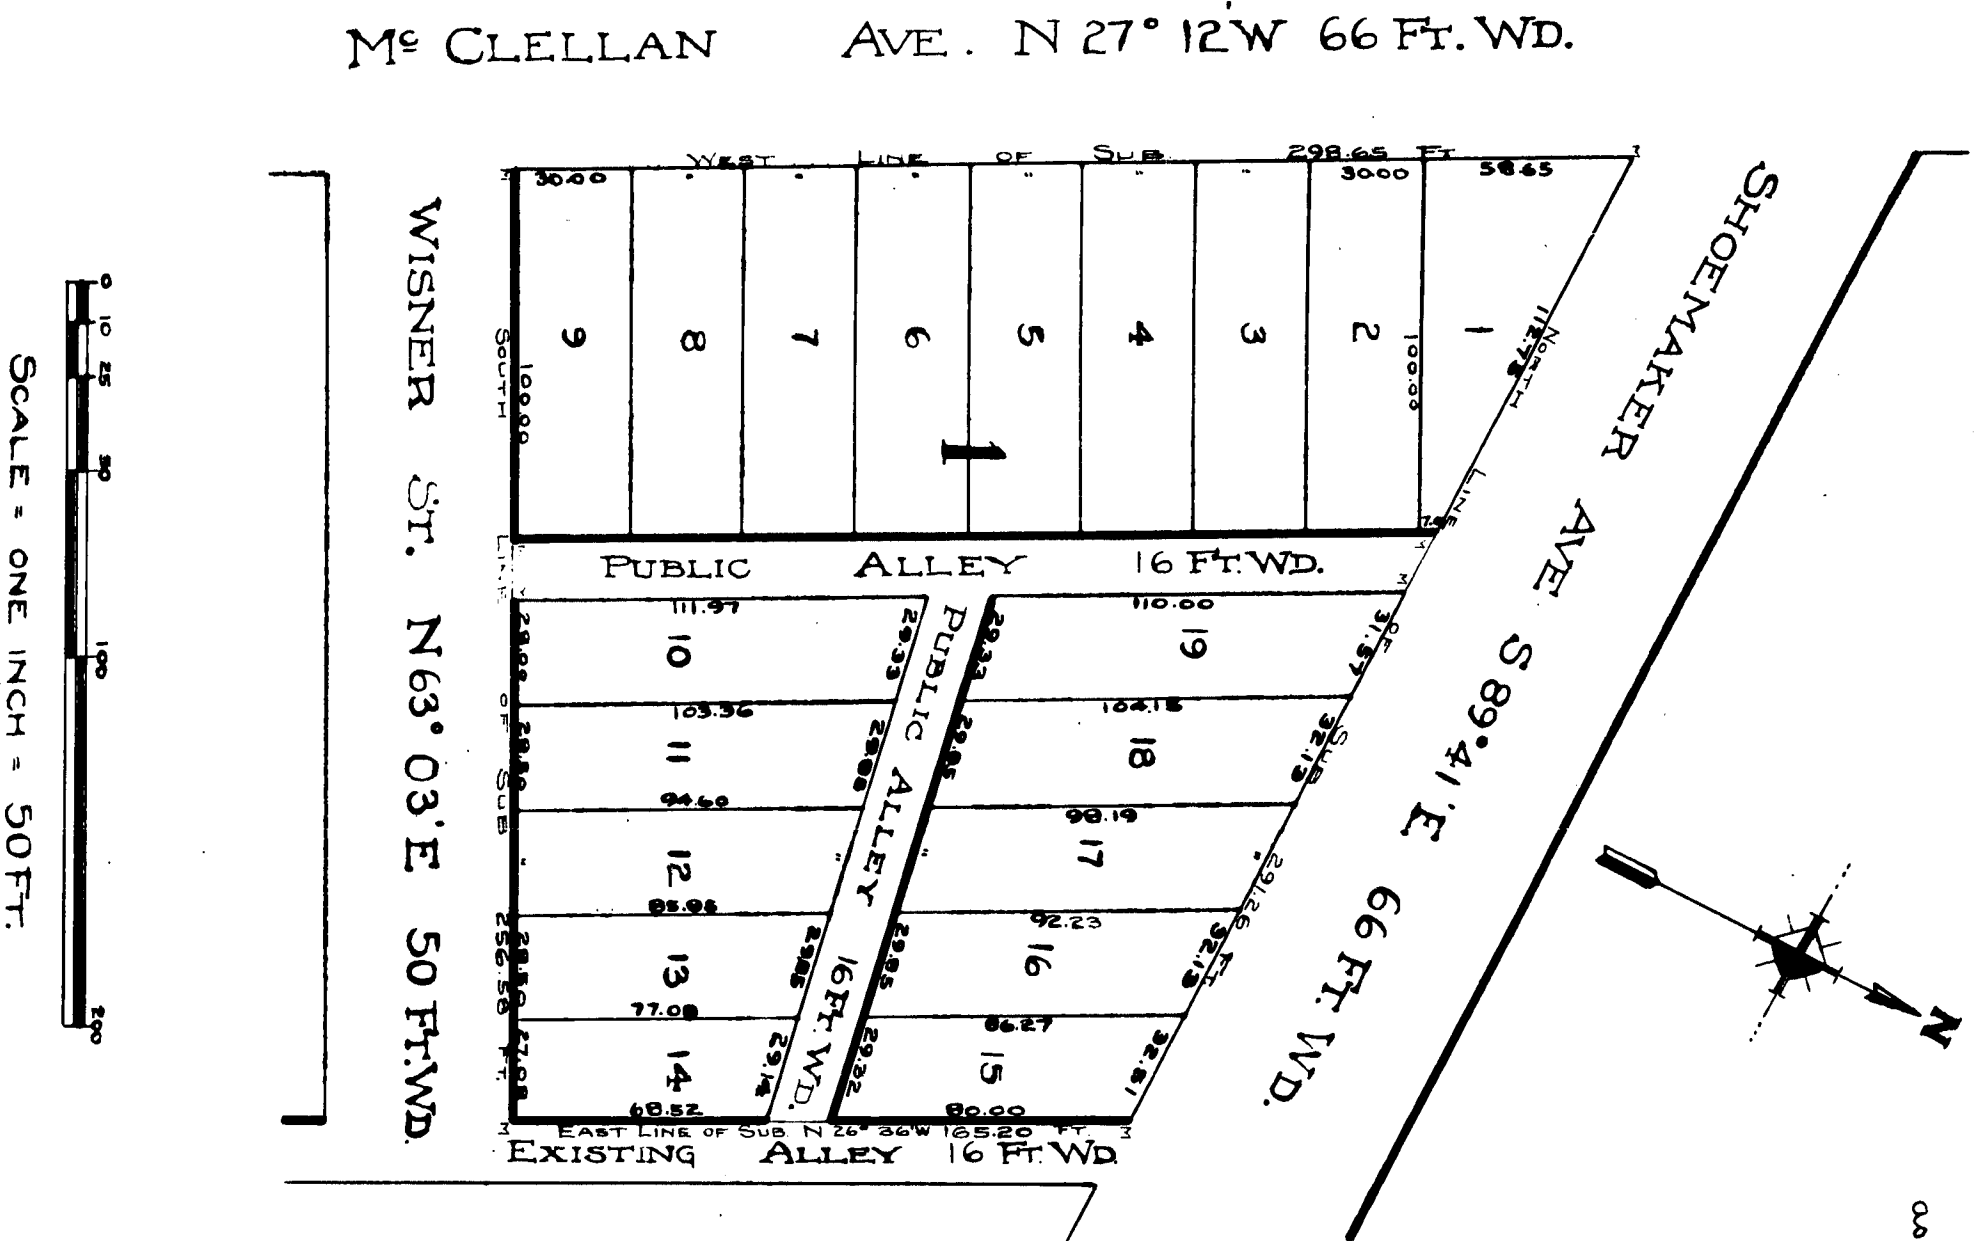

Know All Men By These Presents, That I Bernardino Treppas, as proprietor, caused the land embraced in the annexed plat to be surveyed, laid out and platted, to be known as Treppas Subdivision of Block One of Sprague and Viggers Subdivision in Rear Concession of P.C. 152 Detroit Wayne Co, Michigan and that the streets and alleys as shown on said plat are hereby dedicated to the use of the public.

Signed and Sealed in Presence of Bernardino Treppas
John W. Hubbard
Jesse Raymond Riley

State of Michigan } S.S.
County of Wayne }

On this 2nd day of March 1908, before me, a Notary Public in and for said county, personally came the above named Bernardino Treppas known to me to be the person who executed the above dedication and acknowledged the same to be his free act and deed.

Witness My Hand and Notary Public Office in Michigan
My Commission Expires March 31st 1910

Filed in Auditor General's Dep't
FEB 7-1910

George P. Kelly
Deputy Auditor General.

State of Michigan } S.S.
County of Wayne }

We O. G. Kelly, Register of Deeds, and George Jerome Surveor, hereby certify that we have each carefully compared this copy with the original plat of Treppas Subdivision of Block One of Sprague and Viggers Subdivision in Rear Concession of P.C. 152 Detroit, Wayne Co, Michigan, and that it is an exact copy thereof and the effect of such original map on plat.

O. P. Kelly Register of Deeds
George Jerome Surveor.

State of Michigan } S.S.
County of Wayne }

We O. G. Kelly, Register of Deeds, and George Jerome Surveor, hereby certify that we have each carefully compared the annexed copy with the plat of Treppas Subdivision of Block One of Sprague and Viggers Subdivision in Rear Concession of P.C. 152 Detroit Wayne Co, Michigan, and that it is a true transcript therefrom and of the effect of such record.

O. P. Kelly Register of Deeds
George Jerome Surveor.

Examined and Approved
March 7, 1908
John F. Wilkinson
Deputy Auditor General.

CITY TREASURER'S OFFICE.

Detroit, Mich. March 10, 1908
I hereby certify that coming to this 12th day of March 1908, the original plat of Treppas Subdivision of Block One of Sprague and Viggers Subdivision in Rear Concession of P.C. 152 Detroit Wayne Co, Michigan, and that it is a true transcript thereof and of the effect of such record.

Max. C. Koch
City Treasurer.

The Streets on the annexed plat conform to the general plan of the City.

City Engineer

Commissioner of Public Works

Approved March 11th 1908

City Engineer

REGISTER OF DEEDS OFFICE
WAYNE COUNTY, MICHIGAN
1898. Instrument was received for record this 10th day of March 1908 at 10:00 a.m.
O. G. Kelly, Register of Deeds.
1898. on page 27, as proper certificate was furnished in compliance with Sec. 156 of Chapter 121 No. 12, Act of 1907.
O. G. Kelly, Register of Deeds.

12 March 1908


10 March 1908

Max. C. Koch
City Treasurer.

TREPPAS

SUBDIVISION OF BLOCK ONE

SPRAGUE AND VISGERS SUBDIVISION
IN REAR CONCESSION OF P.C. 152
DETROIT, WAYNE CO., MICHIGAN.

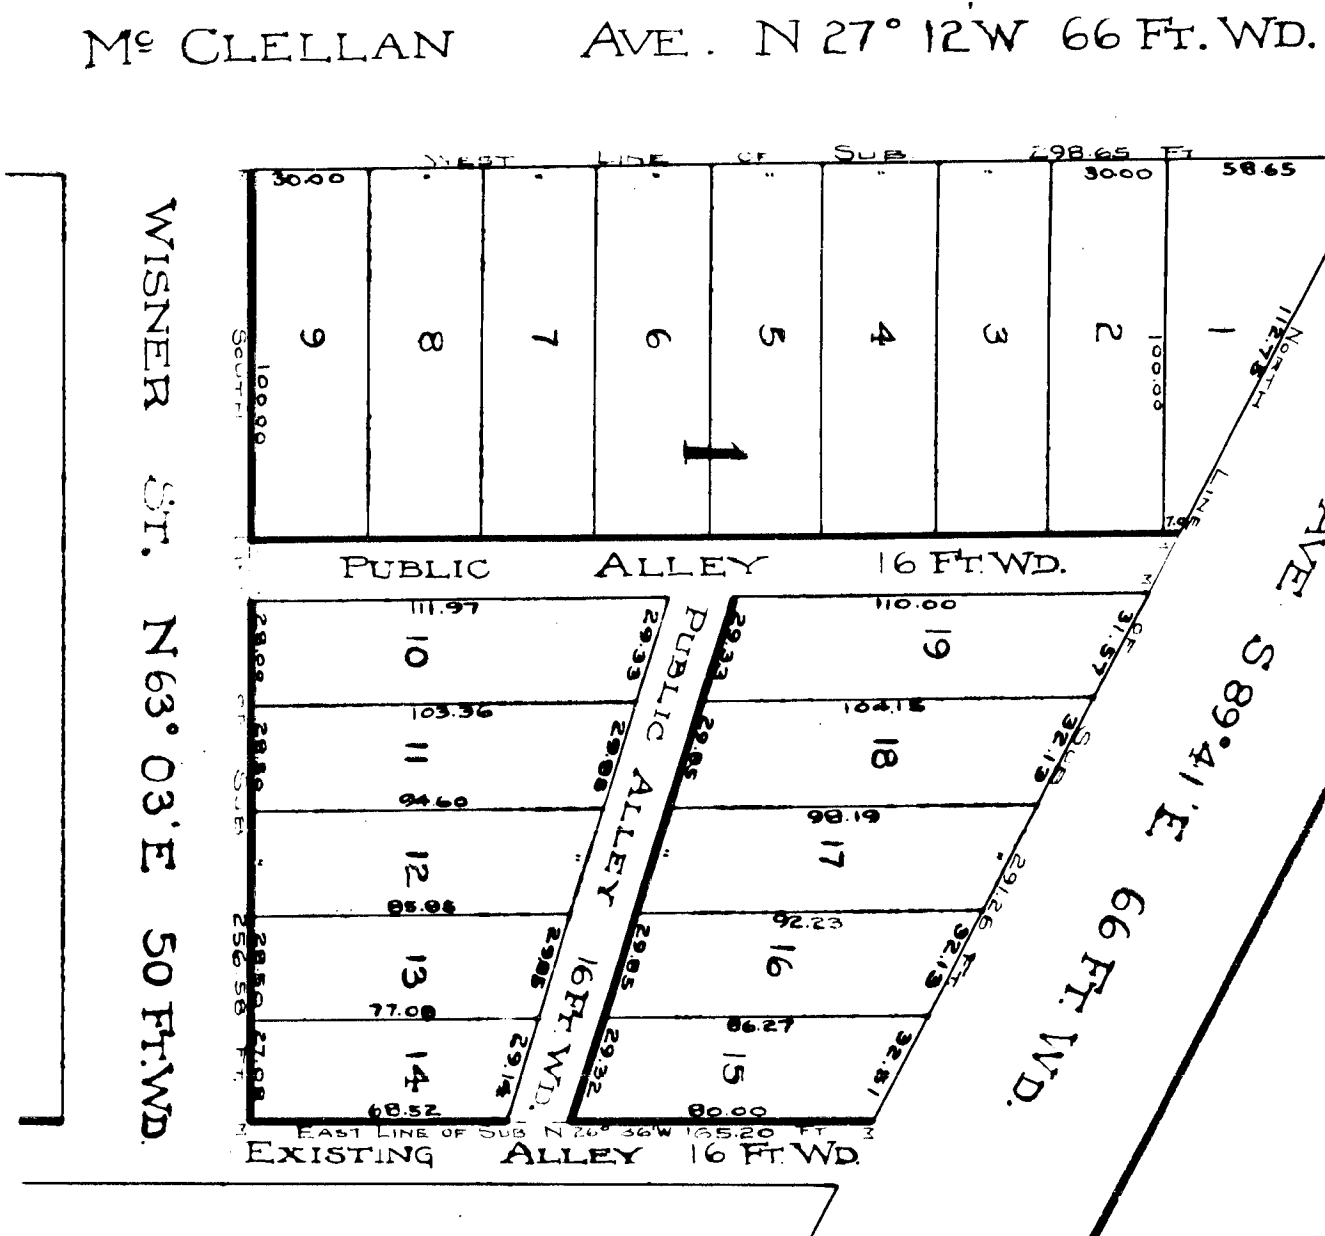

SCALE = ONE INCH = 50 FT.

I hereby certify that the plat of Treppas Subdivision is correct and that the same is a true and correct copy of the original plat of Treppas Subdivision as shown to me by the City Engineer of Detroit, Michigan, and that the same is a true and correct copy of the original plat of Treppas Subdivision as shown to me by the City Engineer of Detroit, Michigan.

George Jerome, Surveyor

Approved: *March 11, 1908*

Commissioner of Public Works

Examined and Approved
March 7, 1908
John F. Wilkinson
Deputy Auditor General

CITY TREASURER'S OFFICE,

Refers to City Engineer's Office

I hereby certify that according to the records of this office, the Treppas Subdivision and Special Concession of Block One of Sprague and Vigers Subdivision, in Rear Concession of P.C. 152, Detroit, Wayne Co., Michigan, and that the same is a true and correct copy of the original plat of Treppas Subdivision as shown to me by the City Engineer of Detroit, Michigan.

March 10, 1908
City Treasurer

Know All Men By These Presents, That I Bernardino Treppas, as proprietor, caused the land embraced in the annexed plat to be surveyed, located and platted, to be known as Treppas Subdivision of Block One of Sprague and Vigers Subdivision in Rear Concession of P.C. 152, Detroit, Wayne Co., Michigan, and that the streets and alleys as shown on said plat are hereby dedicated to the use of the public.

Signed and Sealed in Presence of Bernardino Treppas, his wife, and a Notary Public in and for said County of Wayne, Michigan.

State of Michigan } S.S.
County of Wayne }

On this 2nd day of March, 1908, before me, a Notary Public in and for said county, personally came the above named Bernardino Treppas known to me to be the person who executed the above declaration and acknowledged the same to be his free act and deed.

My Commission Expires, and 31, 1910

State of Michigan } S.S.
County of Wayne }

We, C. G. Kelley, Register of Deeds, and George Jerome, Surveyor, hereby certify that we have each carefully compared this copy with the original plat of Treppas Subdivision of Block One of Sprague and Vigers Subdivision, in Rear Concession of P.C. 152, Detroit, Wayne Co., Michigan, and that it is a true and correct copy thereof and the whole of such original map or plat.

March 10, 1908
George Jerome, Surveyor

Filed in Auditor General's Dept.
FEB 7-1910
George F. H. Kelley
Deputy Auditor General

March 10, 1908
C. G. Kelley, Register of Deeds

Examined and Approved
March 7, 1908
John F. Wilkinson
Deputy Auditor General

Commissioner of Public Works

CITY TREASURER'S OFFICE,

Refers to City Engineer's Office

I hereby certify that according to the records of this office, the Treppas Subdivision and Special Concession of Block One of Sprague and Vigers Subdivision, in Rear Concession of P.C. 152, Detroit, Wayne Co., Michigan, and that the same is a true and correct copy of the original plat of Treppas Subdivision as shown to me by the City Engineer of Detroit, Michigan.

March 10, 1908
City Treasurer