

The land intended to be platted as the Second Eastern Addition to the Village of Mancelona, in the Township of Mancelona in the County of Antrim & State of Michigan is a part of the S.E. 1/4 of the S.E. 1/4 of Section 18 in Township Twenty Nine North of Range Six West, and more particularly described as follows: Commencing at S.E. Corner of said Section 18 and running West on South line of said section 546 1/2 feet, thence North at a right angle to said Section Line 885 feet, thence West and parallel to said Section Line 533 feet, thence North at a right angle to said Section Line 515 feet to 1/8 Section Line, thence East on said 1/8 Section Line 532 feet, thence South at a right angle to the 1/8 Section Line 515 feet, thence East and parallel to said Section Line 551 feet to East line of said Section, thence South on said East line 805 feet to place of beginning.

The width of streets and length of lines of lots and of their equal opposite lines in feet and fractions of a foot, is indicated by figures in black upon the streets and lines of lots respectively. Lots are numbered progressively from 1 to 64, inclusive, by figures in red at or near the center of each lot respectively.

Be it remembered, that J. F. Sophia Bryant, Proprietor of the above described land, for the purpose of executing the accompanying plat, do hereby set off and forever dedicate for the use set forth in said plat, the land above described and shown by said plat as the Second Eastern Addition to the Village of Mancelona.

In witness whereof I have hereunto set my hand and seal this 12th day of June 1884

In presence of

J. P. Bryant

Notary

State of Michigan }
County of Calhoun }

State of Michigan }
County of Antrim }

J. F. Sophia Bryant Proprietor

Benton L. Bankin Surveyor

On this 16th day of June in the year one thousand eight hundred and eighty four, before me the undersigned a Notary Public in and for said County, personally appeared J. F. Sophia Bryant known to me to be the person who executed the above instrument and plat, who acknowledged the same to be her free act and deed.

Notary Public

Notary Public

State of Michigan }
County of Antrim }

The John A. Harriman Register of Deeds, and Benton L. Bankin, the Surveyor who made the Plat of the Second Eastern Addition to the Village of Mancelona, hereby certify that we have carefully compared this copy with the record in the office of Register of Deeds in and for the County of Antrim State of Michigan, and that this is an exact transcript therefrom and the whole of such record.

State of Michigan }
County of Antrim }

I hereby certify that this Plat was received for record the 16th day of June 1884 at 3 o'clock P.M. and recorded.

John A. Harriman Register of Deeds
Benton L. Bankin Surveyor

John A. Harriman Register of Deeds

64	63	62	61	60	59	58	57	56
----	----	----	----	----	----	----	----	----

Division St.

49	50	51	52	53	54	55	56
----	----	----	----	----	----	----	----

Alley

48	47	46	45	44	43	42	41
----	----	----	----	----	----	----	----

Sanford St.

Rose St.


RECEIVED AND FILED

In Auditor General's Office

March 3 1885

H. R. Pratt

Dep. Aud. Genl.

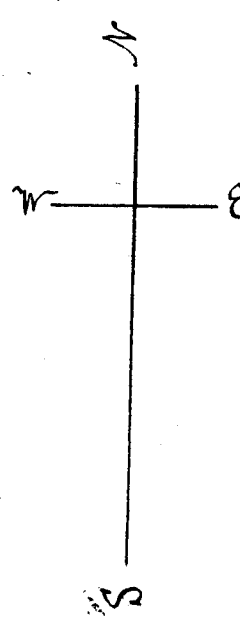

Calhoun St.

40	39	38	37	36	35	34	33	32	31
----	----	----	----	----	----	----	----	----	----

Alley

21	22	23	24	25	26	27	28	29	30
----	----	----	----	----	----	----	----	----	----

East Winman St.

20	19	18	17	16	15	14	13	12	11
----	----	----	----	----	----	----	----	----	----

Alley

1	2	3	4	5	6	7	8	9	10
---	---	---	---	---	---	---	---	---	----

State St.

Sec. Corner

Plat
of the
Second Eastern Addition
to the
Village of Mancelona
J. Sophia Bryant Proprietor

Scale 100 feet to an inch

1884

State of Michigan }
County of Antrim }

The John A. Harriman Register of Deeds, and Benton L. Bankin, the Surveyor who made the Plat of the Second Eastern Addition to the Village of Mancelona hereby certify that we have carefully compared this Plat with said original Plat and that this is an exact transcript thereof and the whole of such original.

John A. Harriman Register of Deeds
Benton L. Bankin Surveyor

14491

The land intended to be platted as the Second Eastern Addition to the Village of Manvelona, in the Township of Manvelona in the County of Antwerp State of Michigan is a part of the S.E. 1/4 of the S.E. 1/4 of Section 25 in Township 20 North Range 11 West and more particularly described as follows: Commencing at S.E. Corner of said Section 25 and running South line of said Section 546 1/2 feet thence North at a right angle to said Section Line 805 feet thence West and parallel to said Section Line 532 feet thence North at a right angle to said Section Line 515 feet to 1/8 Section Line thence East on said 1/8 Section Line 532 feet thence South at a right angle to the 1/8 Section Line 515 feet thence East and parallel to said Section Line 551 feet to East line of said Section thence South on said East line 805 feet to place of beginning.

The width of streets and length of lines of lots and of their equal opposite lines in feet and fractions of a foot is indicated by figures in black upon the sheets and lines of lots respectively. Lots are numbered progressively from 1 to 64, inclusive by figures in red at or near the center of each lot respectively.

Be it remembered that J. F. Sophia Bryant Proprietor of the above described land for the purpose of executing the accompanying plat do hereby set off and forever dedicate for the use set forth in said plat the land above described and shown by said plat as the Second Eastern Addition to the Village of Manvelona.

In witness whereof I have hereunto set my hand and seal this 12th day of June 1884

In presence of
 J. C. Bryant }
 C. A. Bryant }
 State of Michigan }
 County of Antwerp }
 J. F. Sophia Bryant Proprietor


Benton L. Cankin }
 State of Michigan }
 County of Antwerp }
 on this 16th day of June in the year one thousand eight hundred and eighty four before me the undersigned a Notary Public in and for said County personally came J. F. Sophia Bryant known to me to be the person who executed the above instrument and plat who acknowledged the same to be her free act and deed.

In this 12th day of June 1884 before me a Notary Public in and for said County personally came J. F. Sophia Bryant known to me to be the same person who executed the above instrument and plat who acknowledged the same to be her free act and deed.


State of Michigan }
 County of Antwerp }
 Notary Public

The John A. Harriman Register of Deeds and Benton L. Cankin the Surveyor who made the Plat of the Second Eastern Addition to the Village of Manvelona, hereby certify that we have carefully compared this copy with the record in the office of Register of Deeds in and for the County of Antwerp State of Michigan and that there is an exact transcript therefrom and the whole of such record.

John A. Harriman Register of Deeds
 Benton L. Cankin Surveyor
 State of Michigan }
 County of Antwerp }
 John A. Harriman Register of Deeds
 Benton L. Cankin Surveyor

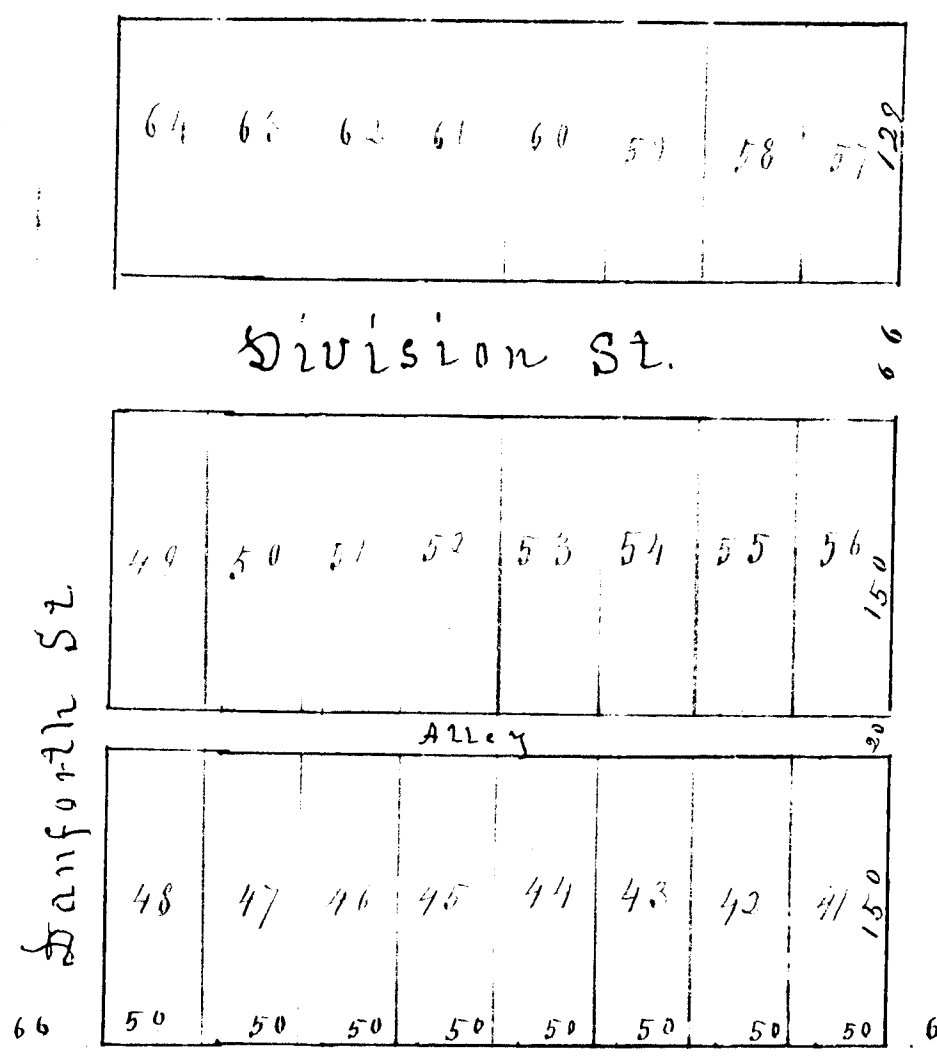


RECEIVED AND FILED
 In Auditor General's Office
 March 3 1885
 H. R. Pratt
 Dep. Aud. Genl.

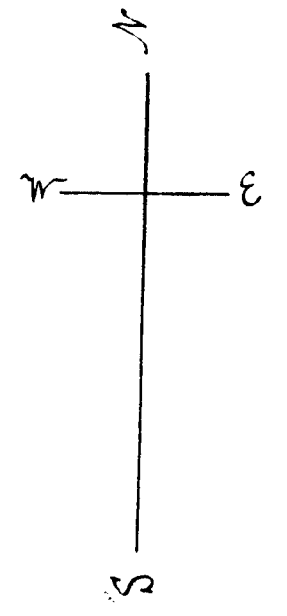

Plat
 of the
 Second Eastern Addition
 to the
 Village of Manvelona
 J. F. Sophia Bryant Proprietor

Scale 100 feet to an inch
 1884

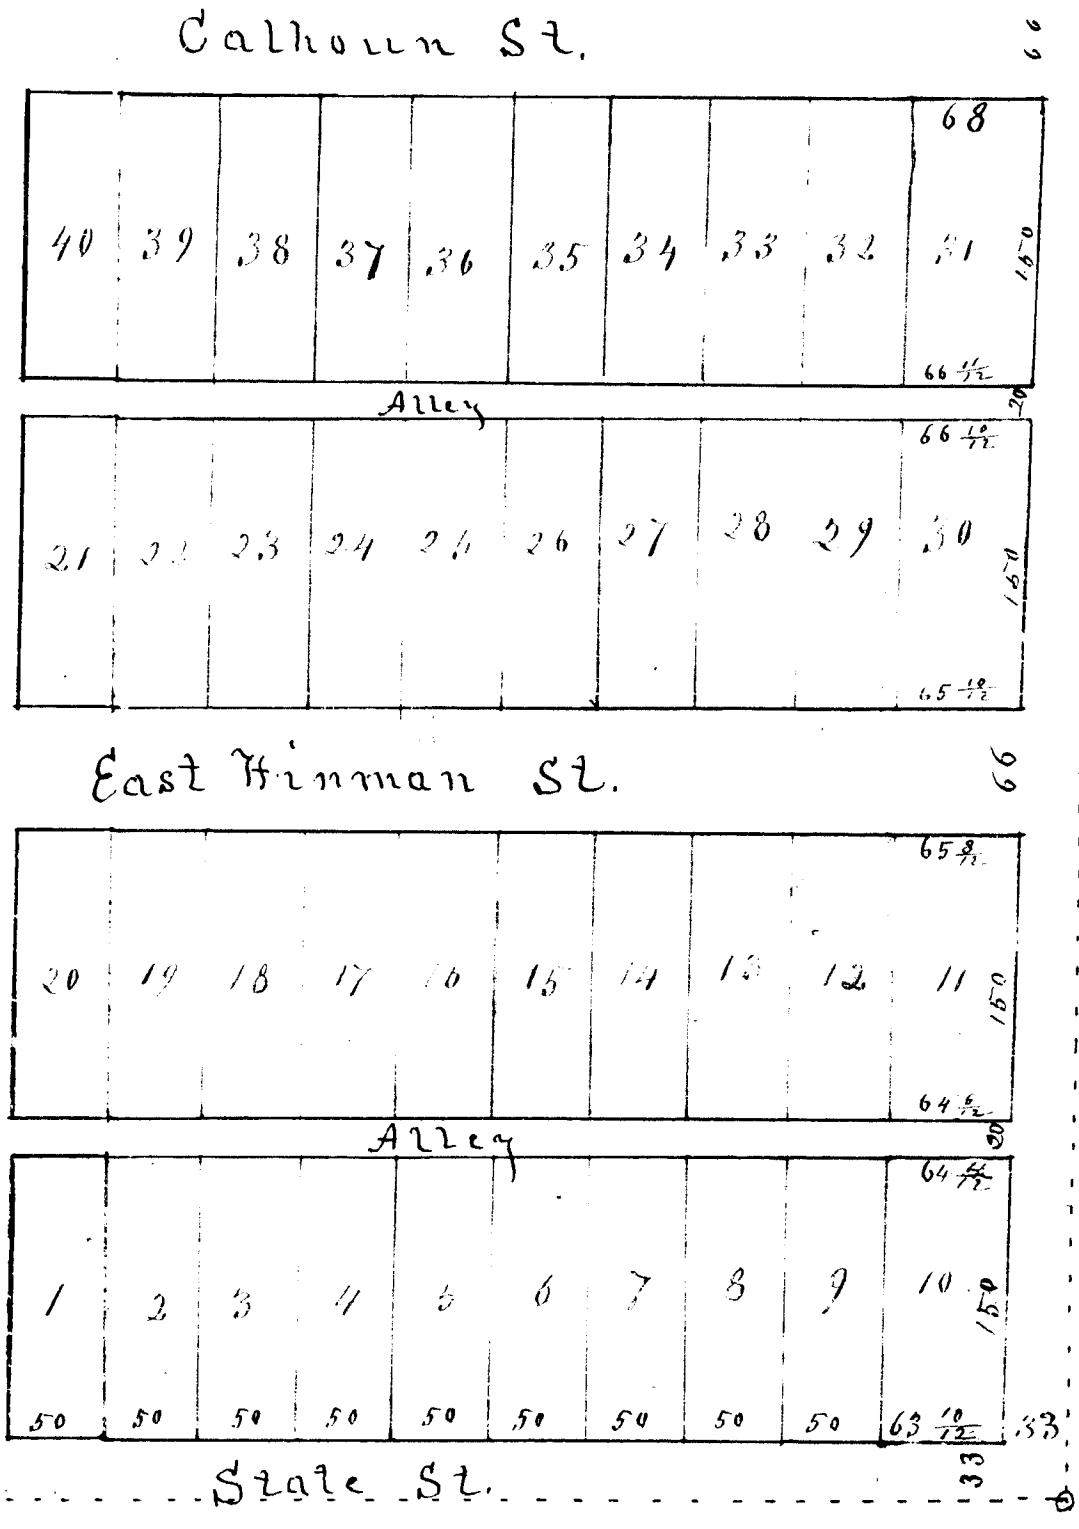

State of Michigan }
 County of Antwerp }
 The John A. Harriman Register of Deeds and Benton L. Cankin the Surveyor who made the Plat of the Second Eastern Addition to the Village of Manvelona hereby certify that we have carefully compared this copy with the original Plat and that there is an exact transcript therefrom and the whole of such record.

John A. Harriman Register of Deeds
 Benton L. Cankin Surveyor

14491