

PLAT

OF

ELDERS ADDITION

To the Village of

Spencer Creek

Antrim County

Mich.

RECEIVED AND FILED

In Auditor General's Office

July 22 1884

H.R. Pratt

Dep. Aud. Genl.

State of Michigan } ss.
County of Antrim

On this 21st day of May 1884 before me the subscriber a Notary Public in and for said County personally came Martin M. Elder and his wife Elizabeth Elder of Antrim County Michigan to me known to be the same persons described as Proprietors in and who executed this instrument who severally acknowledged such execution to be their free act and deed, and that they had laid out the Town Plat above described for the uses and purposes therein set forth.

Given under my hand and seal the day and year first above written.

Ruben W. Coy

Notary Public.

State of Michigan } ss.
County of Antrim

On this 2nd day of July 1884 before me the subscriber a Notary Public in and for said County personally came Benton F. Cautin to me known to be the person described as Surveyor and who executed this instrument and acknowledged the same to be his free act and deed.

John A. Harriman
Notary Public.

State of Michigan } ss.
County of Antrim

We John A. Harriman Register of Deeds for said County and Geo. E. Steele the draughtsman of Elders Addition to the village of Spencer Creek hereby certify that we have carefully compared this duplicate with the original plat of the same, and that this is an exact duplicate thereof and of the whole of said Plat.

John A. Harriman

Register of Deeds

Geo. E. Steele

Draughtsman

State of Michigan } ss.
County of Antrim

We John A. Harriman Register of Deeds for said County and Geo. E. Steele the draughtsman of Elders Addition to the village of Spencer Creek hereby certify that we have carefully compared the annexed Plat with the Plat of Elders Addition to the village of Spencer Creek on record in the office of said Register of Deeds and that this Plat is a true transcript therefrom and of the whole of such record.

John A. Harriman

Register of Deeds

Geo. E. Steele

Draughtsman

The village of Elders Addition to the village of Spencer Creek Antrim County Mich. is situated on the South part of Lot Two (2) of Section Twenty-eight (28) of Township Twenty-nine (29) North of Range Eight (8) West, and is bounded as follows beginning at the quarter post at the Southeast corner of said Lot Two (2) thence West on quarter section line eleven hundred and thirty feet (1130'), thence North one hundred and ninety eight (198) feet, thence East eleven hundred and thirty (1130') feet, thence South on Section line one hundred and ninety eight (198) feet to beginning. Lots are 66 x 165 feet except Lot 16 which is 74 x 165 feet.

In attestation of this Plat the Proprietors Martin M. Elder and his wife Elizabeth Elder of Antrim County Michigan in dedication hereof, hereby certify that the same has been actually surveyed and staked out by Surveyor B. F. Cautin, and that this Plat is a correct representation of said survey.

In testimony whereof we have hereunto set our hands and seals this 21st day of May A.D. 1884.

In presence of.

Proprietors { Martin M. Elder L.S.

Elizabeth Elder L.S.

A. M. Park

Draughtsman { Geo. E. Steele L.S.



V. J. Jenba

Surveyor { B. F. Cautin L.S.

Registers Office } ss.
Antrim County

Received for record this 2nd day of July 1884 at 8 o'clock A.M. and recorded in Liber A of village Plats on page 37.

John A. Harriman
Register of Deeds.

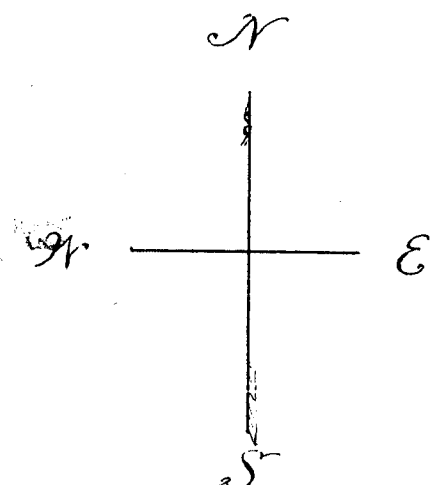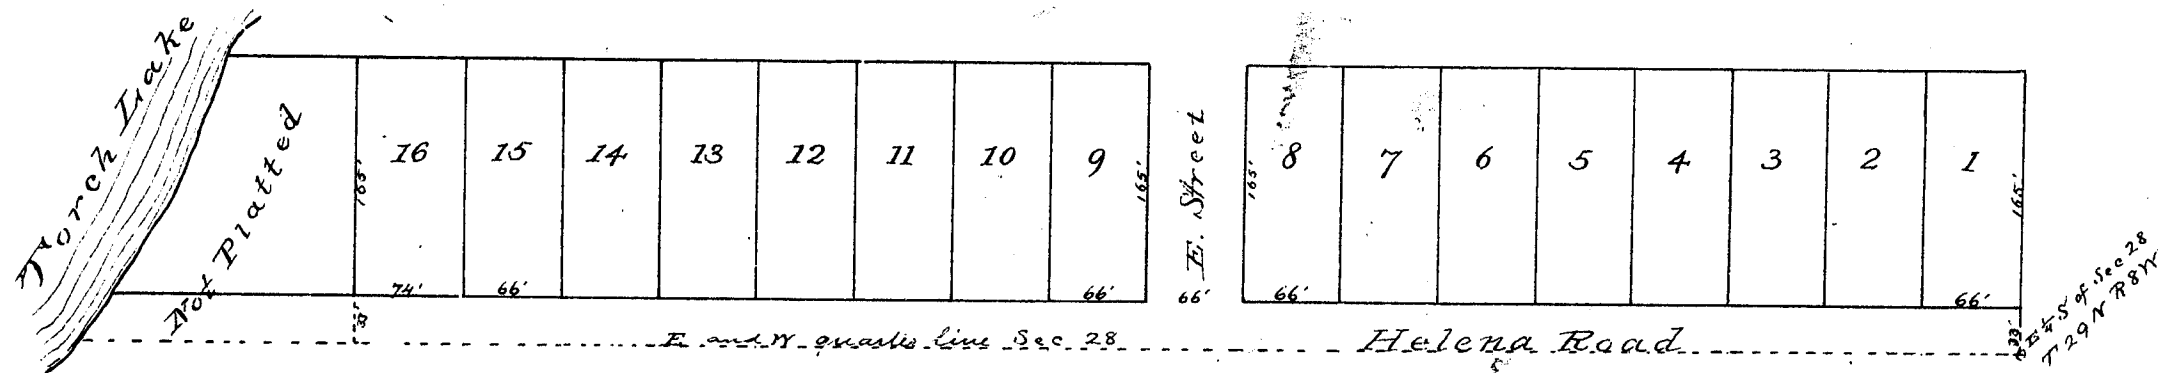

Scale, 132 Feet to 1 Inch

1607

1607

14492

PLAT

OF

ELDERS ADDITION

To the Village of

Spencer Creek

Antrim County

Mich.

RECORDED AND FILED

July 22 84
H.R. Pratt

State of Michigan } ss.
County of Antrim

On this 21st day of May 1884 before me the subscriber a Notary Public in and for said County personally came Martin W. Elder and his wife Elizabeth Elder of Antrim County Michigan to me known to be the same persons described as Proprietors in and who executed this instrument who severally acknowledged such execution to be their free act and deed, and that they had laid out the Town Plat above described for the uses and purposes therein set forth.

Given under my hand and seal the day and year

State of Michigan } ss.
County of Antrim

On this 2nd day of July 1884 before me the subscriber a Notary Public in and for said County personally came Martin W. Elder and his wife Elizabeth Elder of Antrim County Michigan to me known to be the same persons described as Proprietors in and who executed this instrument and acknowledged the same to be their free act and deed.

Ruben W. Coy

Notary Public.

State of Michigan } ss.
County of Antrim

We John A. Harriman Register of Deeds for said County and Geo. E. Steele the draughtsman of Elders Addition to the village of Spencer Creek hereby certify that we have carefully compared this duplicate with the original plat of the same, and that this is an exact duplicate thereof and of the whole of said Plat.

John A. Harriman

Register of Deeds

Geo. E. Steele

Draughtsman

State of Michigan } ss.
County of Antrim

We John A. Harriman Register of Deeds for said County and Geo. E. Steele the draughtsman of Elders Addition to the village of Spencer Creek hereby certify that we have carefully compared the annexed Plat with the Plat of Elders Addition to the village of Spencer Creek on record in the office of said Register of Deeds and that this Plat is a true transcript therefrom and of the whole of such record.

John A. Harriman

Register of Deeds

Geo. E. Steele

Draughtsman

The village of Elders Addition to the village of Spencer Creek Antrim County Mich. is situated on the South part of Lot Two (2) of Section Twenty-eight 28, of Township Twenty-nine (29) North of Range Eight (8) West and is bounded as follows beginning at the quarter post at the Southeast corner of said Lot Two (2) thence West on quarter Section line eleven hundred and thirty feet (1130') thence North one hundred and ninety eight (198) feet thence East eleven hundred and thirty (1130') thence South on Section line one hundred and ninety eight (198) feet to beginning. Lots are 66 x 165 feet except Lot 16 which is 74 x 165 feet.

In attestation of this Plat the Proprietors Martin W. Elder and his wife Elizabeth Elder of Antrim County Michigan in dedication hereof, hereby certify that the same has been actually surveyed and staked out by Surveyor B. F. Cankin, and that this Plat is a correct representation of said survey.

In testimony whereof we have hereunto set our hands and seals this 21st day of May A.D. 1884.

In presence of.

A. M. Park

V. J. Jenks

Proprietors { Martin W. Elder L.S.

Elizabeth Elder L.S.

Draughtsman { Geo. E. Steele L.S.




Surveyor B. F. Cankin L.S.

Registers Office } ss.
Antrim County

Received for record this 2nd day of July 1884 at 8 o'clock A.M. and recorded in Liber A of village Plats on page 57

John A. Harriman

Register of Deeds.

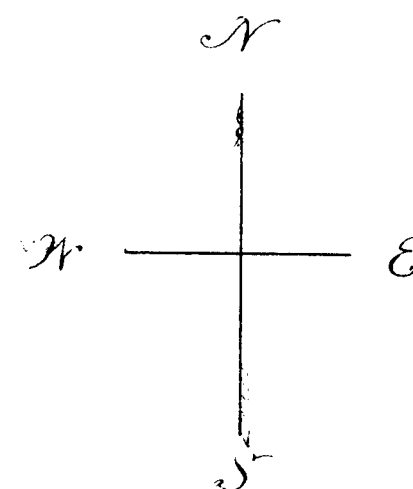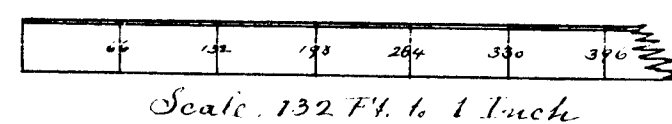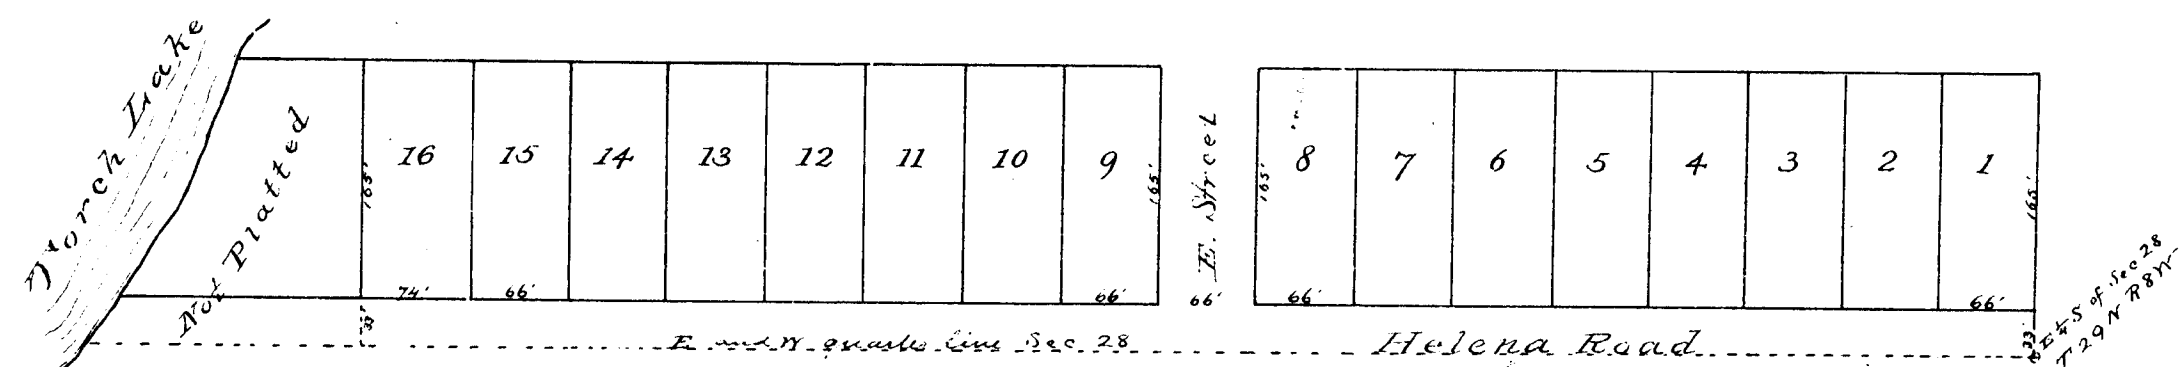

1884

14492