



East 1/4 S. Section 22.
T31 N. R. 5. W.

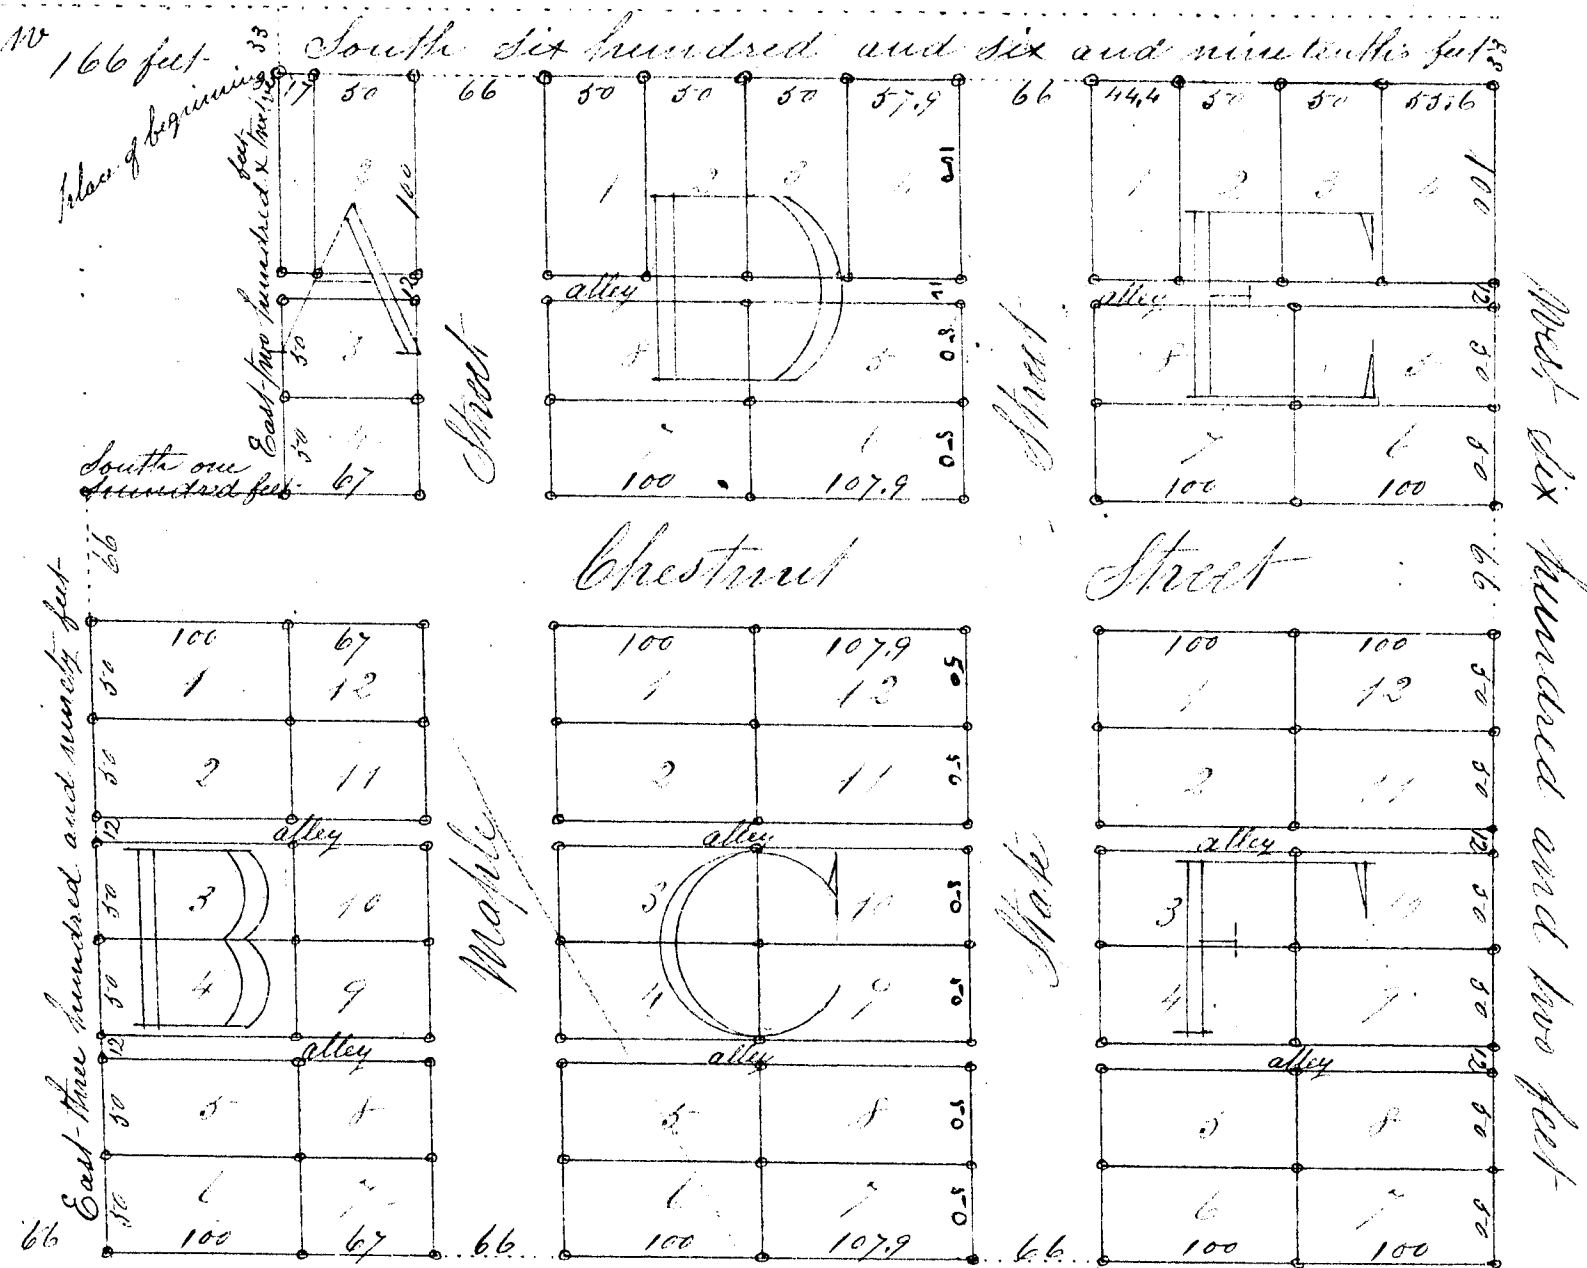

Look one inch to one hundred feet

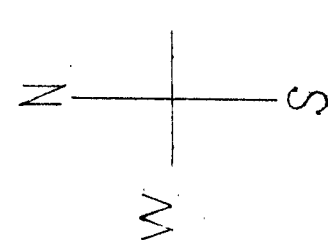

I hereby certify that the plot heron delineated is a correct one and that permanent monuments, consisting of Cedar stakes two inches square, have been planted at points marked thus o as thereon shown at all angles in the boundaries of the land plotted, and at intersections of streets, or streets and alleys

Edward Hobden
Surveyor

Examined and approved
October 22, 1891

H. R. Pratt
Deputy Auditor General

Register Office
Antrim County Received for Record this
30th day of April 1891 at 7 o'clock p.m.
and recorded in Book B of plots at page 117

M. V. Newkirk
Register

The Plot of Elizabeth Sisson
addition to the village of Central Lake
Antrim County, Michigan

RECEIVED AND FILED
IN AUDITOR GENERAL'S OFFICE
November 7 1891
H. R. Pratt
Deputy Auditor General.

The land embraced in the annexed plot of Elizabeth Sisson addition to the village of Central Lake, Antrim County, Michigan, is described as follows: and is situated on the North East one fourth of the South East one fourth of section twenty two, in town thirty one North of Range. Eight west Michigan; and is bounded as follows commencing at the East quarter stake of said section, thence South one hundred and sixty six feet, thence west thirty three feet, to the place of beginning, thence South six hundred and six and nine tenths feet, thence west six hundred and two feet, thence North seven hundred and six and nine tenths feet, thence East three hundred and ninety feet, thence South one hundred feet, thence East two hundred and twelve feet, to the place of beginning; magnetic variation forty five minutes East. The blocks are lettered, the lots are numbered in each block with red ink dimensions of lots are marked on the plot in feet and tenths

Know all men by these presents, that I, Elizabeth Sisson as proprietor, have caused the land embraced in the annexed plot to be surveyed, laid out and plotted, to be known as Elizabeth Sisson addition to the village of Central Lake Antrim County Michigan and that the streets and alleys as shown on said plot are hereby dedicated to the use of the public

Witness her hand and seal this 26th day of September A.D. 1891

Signed and sealed in presence of

Senora, M. Thurston

George F. Thurston

State of Michigan }
County of Antrim }

Elizabeth Sisson

on this 26th day of September 1891 before me,
a Notary Public in and for said county, personally came the above named Elizabeth Sisson, known to me to be the person who executed the above dedication and acknowledged the same to be her free act and deed

George F. Thurston
Notary Public Antrim County Michigan

State of Michigan }
County of Antrim }

W. M. W. Newkirk Register of Deeds, and Edward Hobden Surveyor, hereby certify that we have each carefully compared this copy with the original plot of Elizabeth Sisson addition to the village of Central Lake, Antrim County Michigan and that it is an exact copy thereof and of the whole of such original map or plot.


M. V. Newkirk Register of Deeds
Edward Hobden Surveyor

State of Michigan }
County of Antrim }

W. M. W. Newkirk, Register of Deeds, and Edward Hobden Surveyor, hereby certify that we have each carefully compared the annexed plot of Elizabeth Sisson addition to the village of Central Lake, Antrim County Michigan, now of record in the Office of said Register of Deeds, and that it is a true transcript thereof and of the whole of such record.


M. V. Newkirk Register of Deeds
Edward Hobden Surveyor

East 4 S. Section 22.
T. 31 N. R. 1 E. 11th

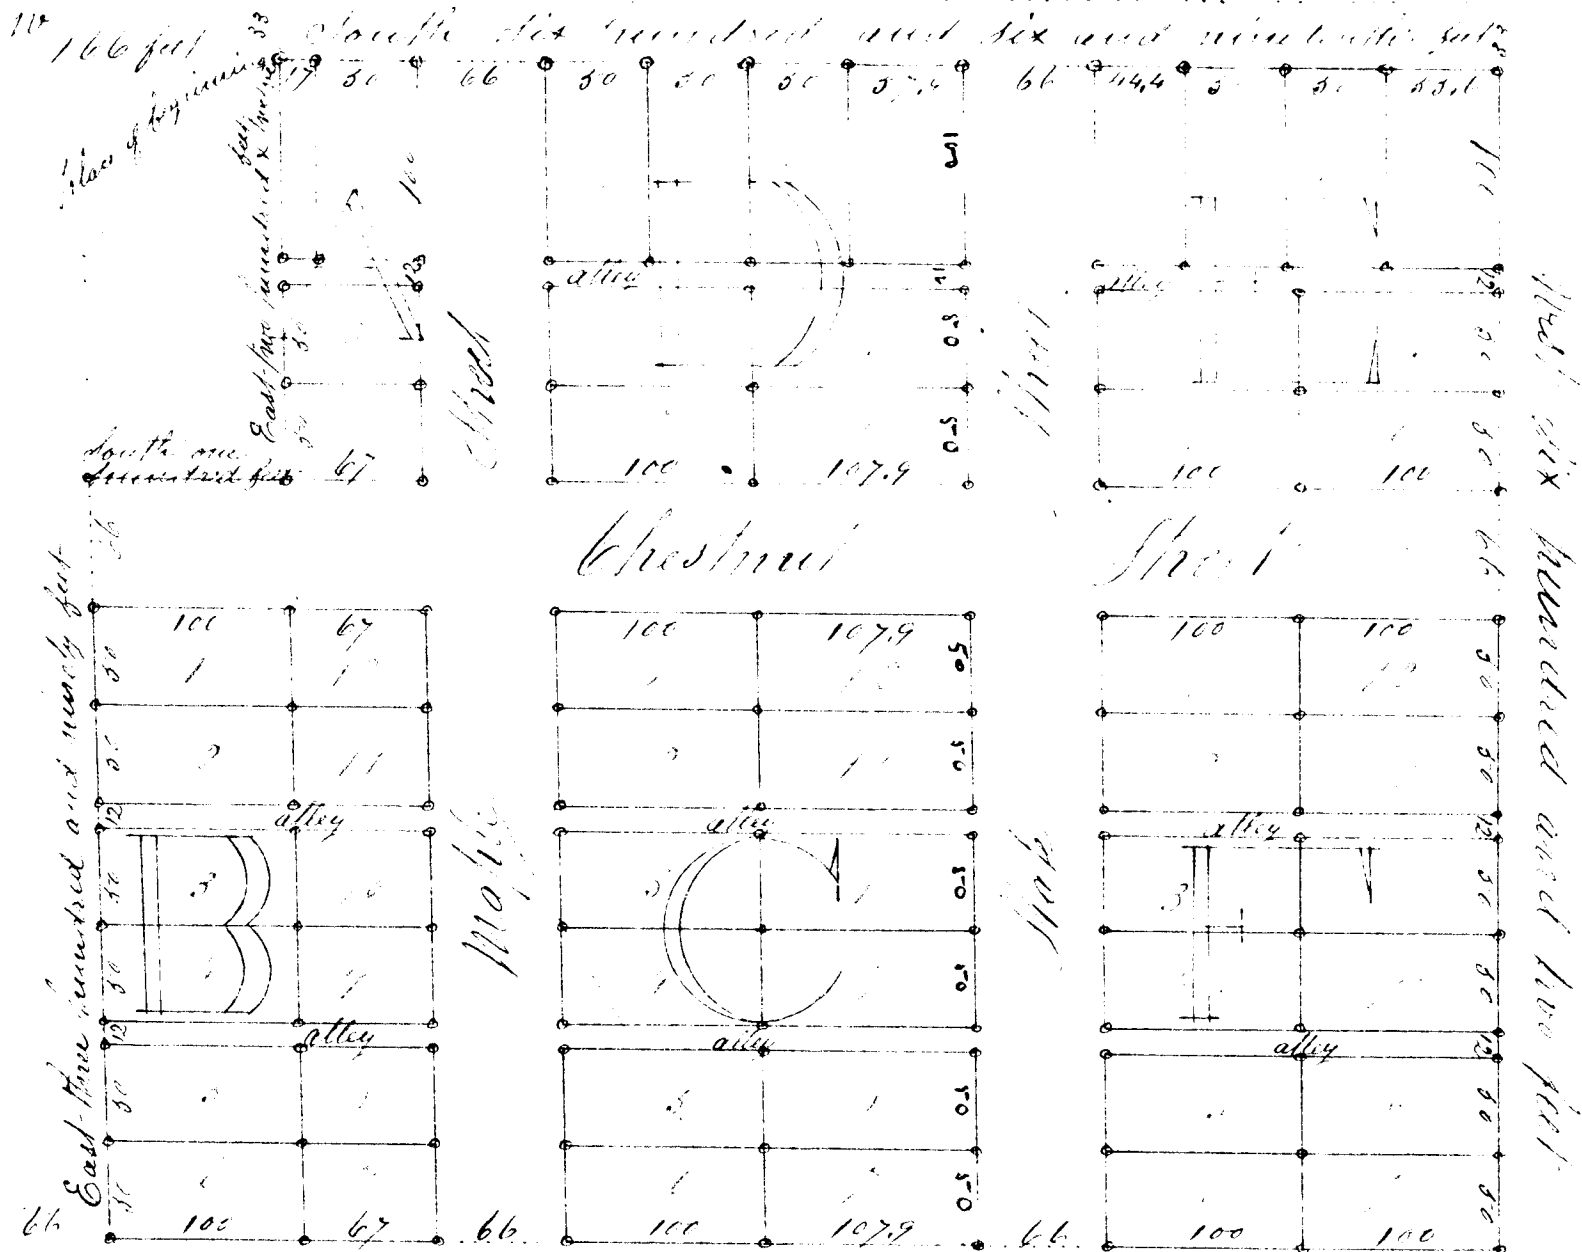

North seven hundred and six and nine tenths feet

Scale one inch to one hundred feet

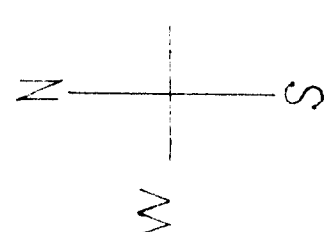

I hereby certify that the plat herein submitted is a correct one and that permanent monuments consisting of cedar stakes two inches square have been planted at point, quarter, three corners shown at the angles in the boundaries of the land plotted, and at intersections of streets, or streets and alleys.

Edward Holden

Surveyor

Examined and approved
October 22, 1891

A. R. Pratt

Deputy Auditor General

Register Officials:

Clinton County I Received for Record this
30th day of April 1891 at 7 o'clock p.m.
and recorded in Liber B of Records page 117

M. W. Newkirk
Register

To the Honorable Assessor

addition to the Village of Central Lake

a thin survey, preliminary

RECEIVED AND FILED

IN AUDITOR GENERAL'S OFFICE

November 7, 1891

A. R. Pratt
Deputy Auditor General

The land embraced in the annexed plat of Elizabeth Sisson addition to the Village of Central Lake, Auburn County, Michigan is described as follows, and is situated on the south east one fourth of the south east one fourth of section twenty two, in town thirty one north of Range, Eight west Michigan and is bounded as follows commencing at the East quarter stake of said section, thence south one hundred and sixty six feet, thence west thirty three feet to the place of beginning, thence south six hundred and six and nine tenths feet, thence west six hundred and two feet, thence north seven hundred and six and nine tenths feet, thence east three hundred and ninety feet, thence south one hundred feet, thence east two hundred and twenty feet, to the place of beginning; magnetic variation forty five minutes East. The blocks are lettered, the lots are numbered in each block with red ink dimensions of lots are marked on the plat in feet and inches.

Now all men by these presents, that E. Elizabeth Sisson as proprietor, have caused the land embraced in the annexed plat to be surveyed, laid out and plotted, to be known as Elizabeth Sisson addition to the Village of Central Lake, Auburn County, Michigan and that the streets and alleys as shown on said plat are hereby dedicated to the use of the public.

Witness her hand and seal this 20th day of September A.D. 1891

Signed and sealed in presence of
James M. Thurston
George A. Thurston

Elizabeth Sisson

State of Michigan ss
County of Auburn

on this 20th day of September 1891 before me,
a Notary Public in and for said county, personally came the above named Elizabeth Sisson, known to me to be the person who executed the above dedication and acknowledged the same to be her free act and deed.

George A. Thurston
Notary Public Auburn County Michigan

State of Michigan ss
County of Auburn

We, M. W. Newkirk, Register of Deeds, and Edward Holden, Surveyor, hereby certify that we have each carefully compared this copy with the original plat of Elizabeth Sisson addition to the Village of Central Lake, Auburn County, Michigan and that it is an exact copy thereof and of the whole of such original map or plat.

M. W. Newkirk Register of Deeds
Edward Holden, Surveyor

State of Michigan ss
County of Auburn

We, M. W. Newkirk, Register of Deeds, and Edward Holden, Surveyor, hereby certify that we have each carefully compared the annexed plat of Elizabeth Sisson addition to the Village of Central Lake, Auburn County, Michigan now placed in the Office of said Register of Deeds, and that it is a true transcript thereof and of the whole of such record.

M. W. Newkirk Register of Deeds
Edward Holden Surveyor