


Mancelona

Mrs Mary Nold's add.
inside corporate limits,
See letter 41892 12/27 98

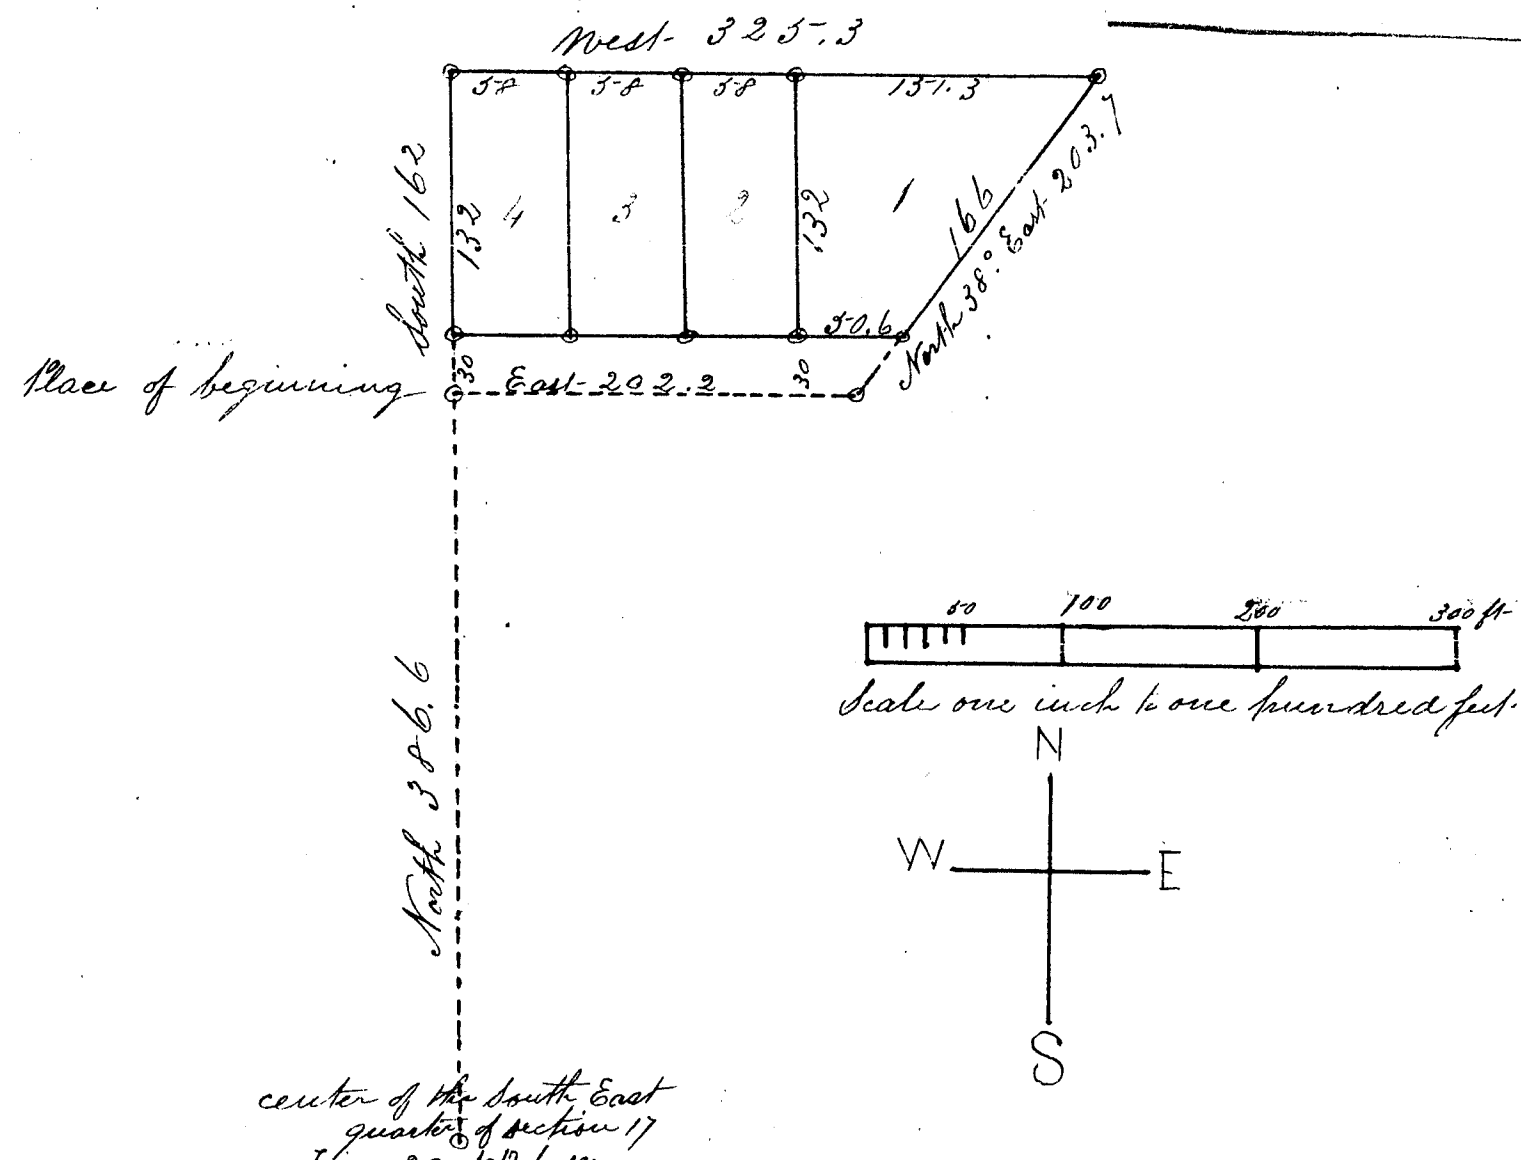

center of the South East
quarter of section 17
T29N R6W

I hereby certify that the plat heron delineated is a correct one and that permanent monuments, consisting of Hemlock stakes two inches square, have been planted at points marked thus, o, as thereon shown at all angles in the boundaries of the land plotted, and at all intersections of streets, or streets and alleys

Edward Hobden
Surveyor

State of Michigan }
County of Ontonagon } ss

We, M. W. Newkirk Register of Deeds, and Edward Hobden, Surveyor, hereby certify that we have each carefully compared this copy with the original plat of Mrs Mary Nold addition to the village of Mancelona and that it is an exact copy thereof and of the whole of such original map or plat

M. W. Newkirk Register of Deeds
Edward Hobden - Surveyor

Register's Office
Ontonagon County
The 19th day of August A.D. 1891
at 1 o'clock p.m. and Record
in Book "B" of plats at page 105-
M. W. Newkirk Register of Deeds

Examined and approved
August 8th 1891
H. R. Pratt
Deputy Auditor General

The Plot of
Mrs Mary Nold
addition
to the village of Mancelona
Ontonagon to Michigan

RECEIVED AND FILED
IN AUDITOR GENERAL'S OFFICE
September 2 1891
H. R. Pratt
Deputy Auditor General

The village of Mrs Mary Nold addition to the village of Mancelona as delineated by this Plat is situated on the North East one fourth of the South East one fourth of section seventeen, in town twenty nine North of Range No six west, and is bounded as follows: Commencing at a point on the East one eighth line of said section: ^{seventeen} Three hundred and Eighty six feet and six inches, North of the quarter corner, or center corner of the South East one fourth of said section. Thence East, two hundred and two feet and two inches thence North, thirty eight degrees East, and parallel with the Grand Rapids and Indiana Rail Road, two hundred and three feet and seven inches, thence west three hundred and twenty five feet and three inches, thence South on the East one eighth line one hundred and sixty two feet to the place of beginning, the Lots are numbered with Red Ink. Dimensions are marked on the Plat in feet and inches

An attestation of the laying out of the town Plat above described the Proprietor thereof Mrs Mary Nold of Mancelona Ontonagon County Michigan and Edward Hobden of Echo, in said County, who surveyed said village do hereby certify that the boundary lines of said village, and the Lots, Streets and Grounds thereof intended to be Platted and offered for sale were actually surveyed and laid out in May A.D. 1891 and dedicated to and for the purposes thereon mentioned and they verily believe that this plat is a faithful representation of said Survey

witness their hands and seals this 15th day of June A.D. 1891

H. B. Hudson
In presence of P. W. Zipp

Mrs Mary Nold Proprietor
Edward Hobden Surveyor

State of Michigan }
County of Ontonagon } ss

on this 15th day of June A.D. 1891

Before me a Notary Public in and for said County, personally appeared Mrs Mary Nold, and Edward Hobden who severally acknowledged the above proceedings to be their free act and deed

H. B. Hudson
Notary Public Ontonagon Co. Michigan

State of Michigan }
County of Ontonagon } ss

We, M. W. Newkirk Register of Deeds and Edward Hobden, Surveyor, hereby certify that we have each carefully compared the annexed copy with the plat of Mrs Mary Nold addition to the village of Mancelona now of record in the office of said Register of Deeds, and that it is a true transcript therefrom and of the whole of such record

M. W. Newkirk Register of Deeds
Edward Hobden Surveyor


Paragon

Mauselona

Mrs Mary Nold's add
inside corporate limits,
Sec. 4 to 41 & 12 1/2 48

The Plot of
Mrs Mary Nold's
addition
to the village of Mauselona
Outtrim Co Michigan

RECEIVED AND FILED
IN AUDITOR GENERAL'S OFFICE
September 2 1891
H. R. Patt
Deputy Auditor General.

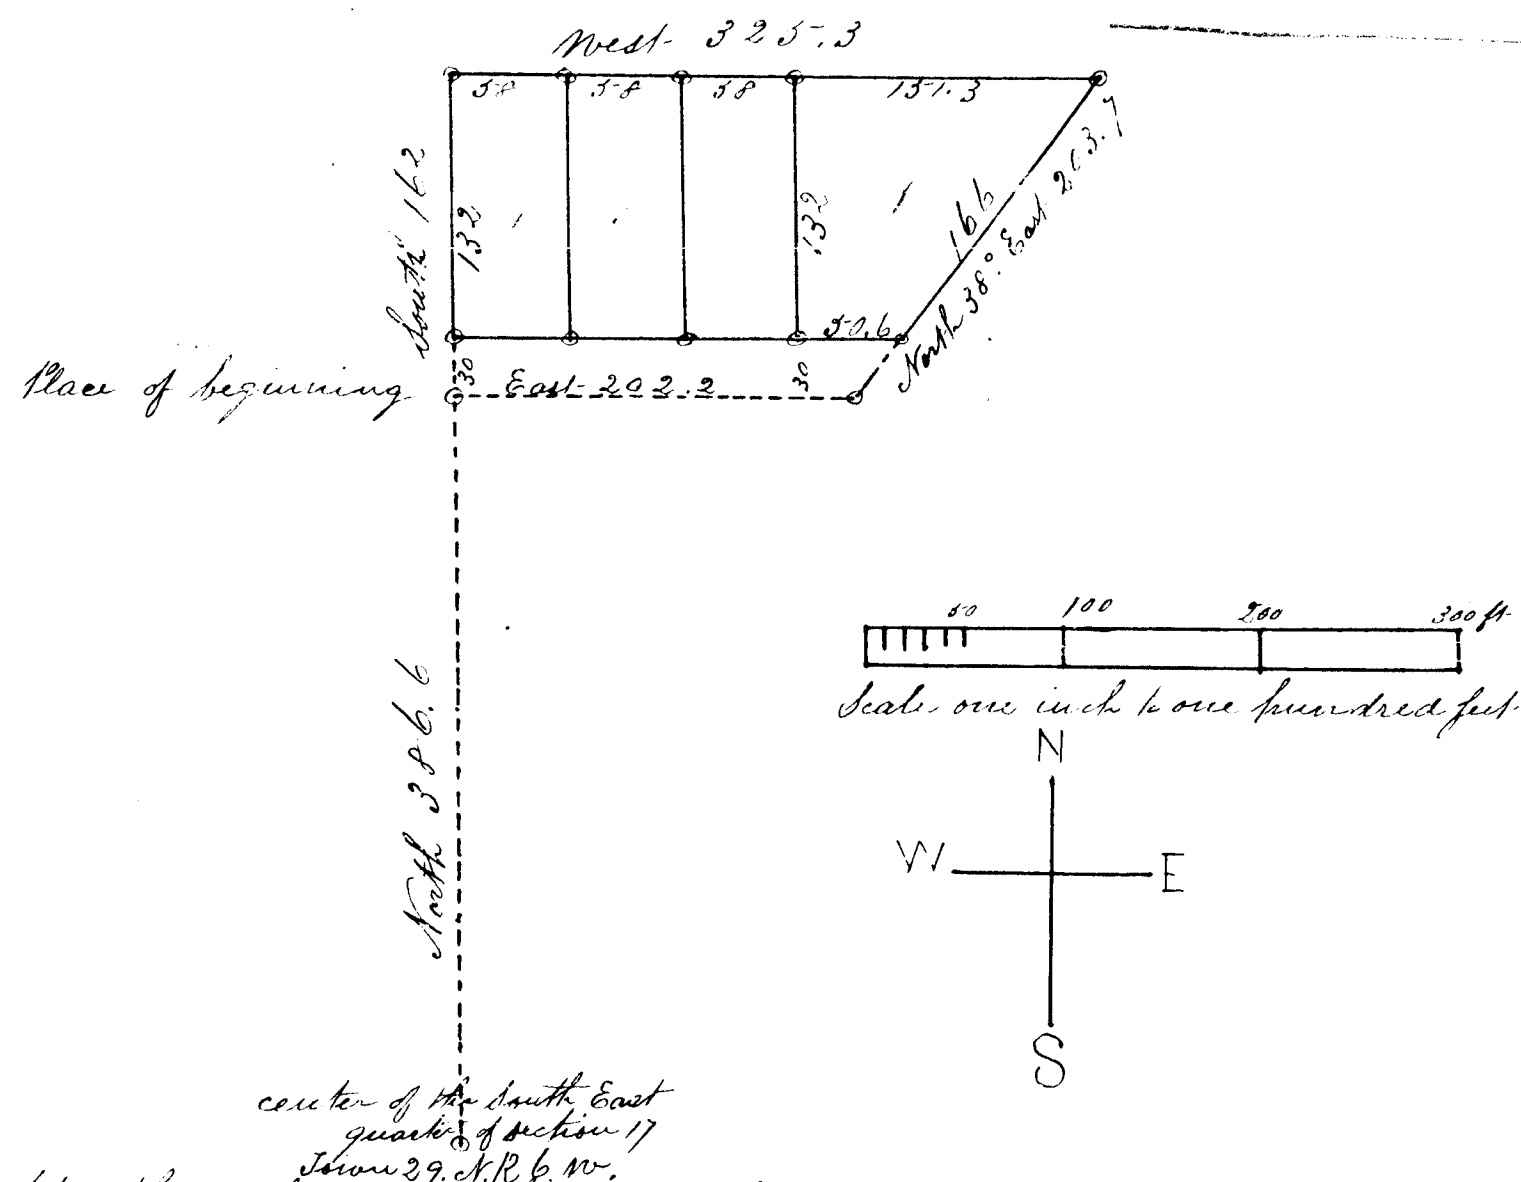

I hereby certify that the plat herein delineated is a correct one and that permanent monuments, consisting of Hemlock stakes two inches square, have been planted at points marked thus, o, as thereon shown at all angles in the boundaries of the land plotted, and at all intersections of street, or street and alley.

Edward Hobden
Surveyor

State of Michigan } ss
County of Outtrim }

we, M. W. Newkirk Register
of Deeds, and Edward Hobden, Surveyor,

hereby certify that we have each carefully compared this copy with the original plat of Mrs Mary Nold addition to the village of Mauselona and that it is an exact copy thereof and of the whole of such original map or plat

M. W. Newkirk Register of Deeds
Edward Hobden Surveyor

Register's Office
Antonia Corns, Secy
The 19th day of August A.D. 1891
at 1 o'clock P.M. and Received
in Room "B" of plats at page 105-
M. W. Newkirk Register of Deeds

Examined and approved
August 8th 1891
H. R. Patt.
Deputy Auditor General

The land of Mrs Mary Nold's addition to the village of Mauselona as delineated by this plat is situated on the North East one fourth of the South East one fourth of section fourteen in town twenty nine North of Range No six west, and is bounded as follows. Commencing at a point on the East one eighth line of said section, ^{seventeen} three hundred and eighty six feet and six inches, North of the corner of the South East one fourth of said section, thence East, two hundred and two feet and two inches thence North, thirty eight degrees East, and parallel with the Grand Rapids and Indiana Rail Road, two hundred and three feet and seven inches, thence west three hundred and twenty five feet and three inches, thence South on the East one eighth line one hundred and sixty two feet to the place of beginning, the lot are numbered with red ink. Dimensions are marked on the plat in feet and inches.

An attestation of the laying out of the town plot above described the Proprietor thereof Mrs Mary Nold of Mauselona Outtrim County Michigan and Edward Hobden of Echo, in said County, who surveyed said village do hereby certify that the boundary lines of said village, and the lots, streets and grounds thereof intended to be plotted and offered for sale were actually surveyed and laid out in May A.D. 1891 and dedicated land in fee simple hereto mentioned and they verily believe that this plat is a faithful representation of said survey.

Witness their hands and seals this 15th day of June A.D. 1891

H. B. Hudson
In presence of P. W. Zipp

Mrs Mary Nold Proprietor
Edward Hobden Surveyor

State of Michigan } ss
County of Outtrim }

on this 15th day of June A.D. 1891

Before me a Notary Public in and for said County, personally appeared Mrs Mary Nold, and Edward Hobden who severally acknowledged the above proceedings to be their free act and deed.

H. B. Hudson
Notary Public Outtrim Co. Michigan

State of Michigan } ss
County of Outtrim }

we, M. W. Newkirk Register of Deeds

and Edward Hobden, Surveyor, hereby certify that we have each carefully compared the annexed copy with the plat of Mrs Mary Nold addition to the village of Mauselona now of record in the office of said Register of Deeds, and that it is a true transcript therefrom and of the whole of such record

M. W. Newkirk Register of Deeds
Edward Hobden Surveyor