


The Plat of
Frank Besaw 3rd
addition to the Village of
Mancelona
Aurium Co Michigan

RECEIVED AND FILED
IN AUDITOR GENERAL'S OFFICE
September 2 1891
H. R. Pratt
Deputy Auditor General.

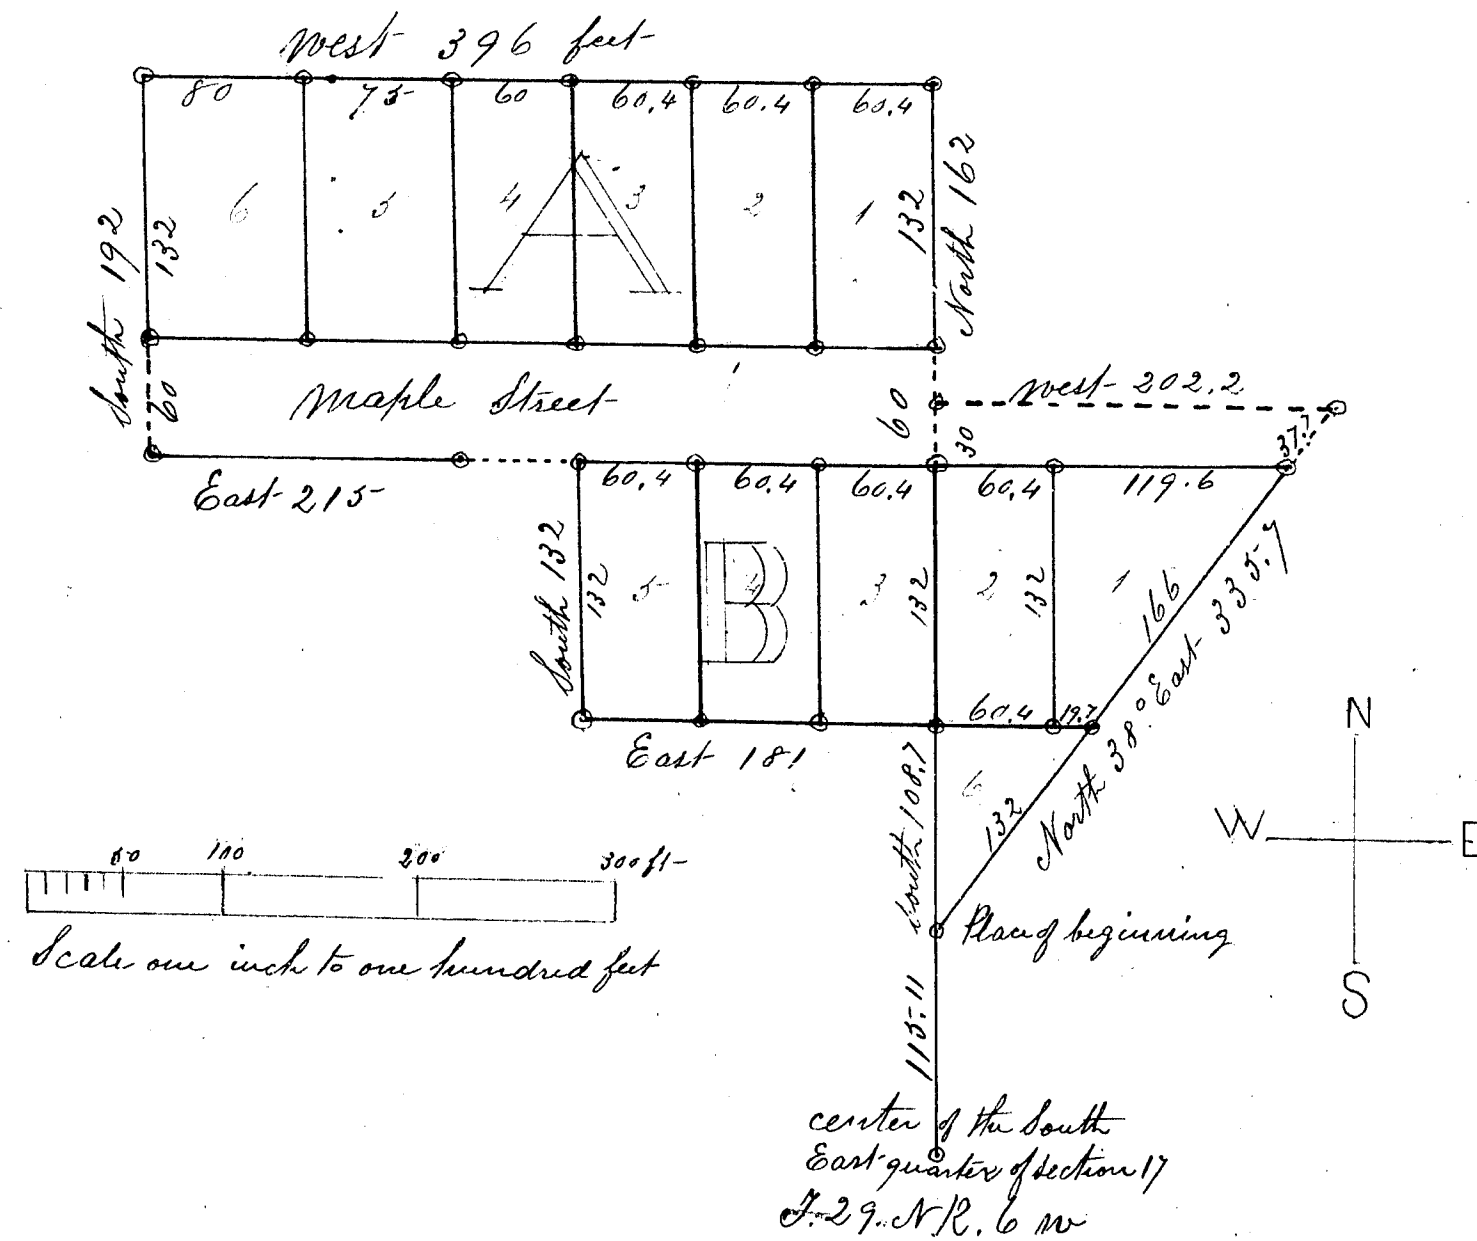

The Village of Frank Besaw 3rd addition to the Village of Mancelona as delineated by this Plat is situated on the North one half of the South East one fourth of section seventeen town twenty nine North of Range Six west; and is bounded as follows; Commencing at a point on the East one eighth line of said section seventeen, thence North thirty eight degrees East, and parallel with the Grand Rapids and Indiana Rail Road three hundred and thirty five feet, and seven inches, thence West two hundred and two feet and two inches, thence North and on the East one eighth line one hundred and sixty two feet; thence West three hundred and ninety six feet; thence South one hundred and ninety two feet; thence East two hundred and fifteen feet; thence South one hundred and thirty two feet; thence East one hundred and eighty one feet; thence South on the East one eighth line one hundred and eighty feet, and seven inches, to the place of beginning. The lots are numbered with red ink. Dimensions are marked on the Plat, in feet and inches. Blocks are lettered in black.

In attestation of the laying out of the town plat above described the Proprietors thereof, Frank Besaw and Amelia Besaw his wife of Mancelona Aurium County, Michigan and Edward Hebdem of Echo in said County, who surveyed the said village do hereby certify that the boundary lines of said village and the lots, streets, and grounds thereof intended to be plotted and offered for sale were actually surveyed and laid out in May A.D. 1891, and dedicated to and for the purposes therein specified and they verily believe that this Plat is a faithful representation of said survey. Witness their hands and seals this 15th day of June A.D. 1891.

In presence of
H. B. Hudson
P. W. Gipp

Frank Besaw } Proprietor
Amelia Besaw }
Edward Hebdem } Surveyor

State of Michigan }
County of Aurium } ss

on this 15th day of June A.D. 1891
Before me a Notary Public in and for said
County personally appeared Frank Besaw, and Amelia Besaw
his wife, and Edward Hebdem Surveyor, who severally acknowledged
the above proceedings to be their free act and deed
H. B. Hudson
Notary Public Aurium Co Michigan

State of Michigan }
County of Aurium } ss

We, M. W. Newkirk, Register of Deeds and
Edward Hebdem Surveyor, hereby certify that we have each
carefully compared the annexed copy with the plat of Frank Besaw 3rd
addition to the Village of Mancelona now of record in the office of said Register of Deeds
and that it is a true transcript therefrom and of the whole of such record.

M. W. Newkirk Register of Deeds
Edward Hebdem Surveyor

14505

I hereby certify that the Plat hereon delineated
is a correct one and that permanent monuments
consisting of Hemlock stakes two inches square
have been plaited at points marked (o) as thereon

Examined and approved shown at all angles in the boundaries of the Land
Aug 8th 1891 Platted, and at all intersections of streets, or streets and alleys
H. R. Pratt
Deputy Auditor General

State of Michigan }
County of Aurium } ss


We, M. W. Newkirk Register of
Deeds and Edward Hebdem Surveyor, hereby
certify that we have each carefully compared this copy with
the original plat of Frank Besaw 3rd addition to the Village of
Mancelona, and that it is an exact copy thereof, and of the whole
of such original map or plat

M. W. Newkirk Register of Deeds
Edward Hebdem Surveyor

Registers Office } ss
Aurium County }
This 19th day of August A.D. 1891
at one o'clock p.m. and Recorded
in Liber "B" of page 103
M. W. Newkirk Register of Deeds

The Plat of
Frank Besaw &
addition to the village of
Mauncelana
within to Michigan

RECEIVED AND FILED
IN AUDITOR GENERAL'S OFFICE
September 2 1891
H. R. Pratt
Deputy Auditor General.

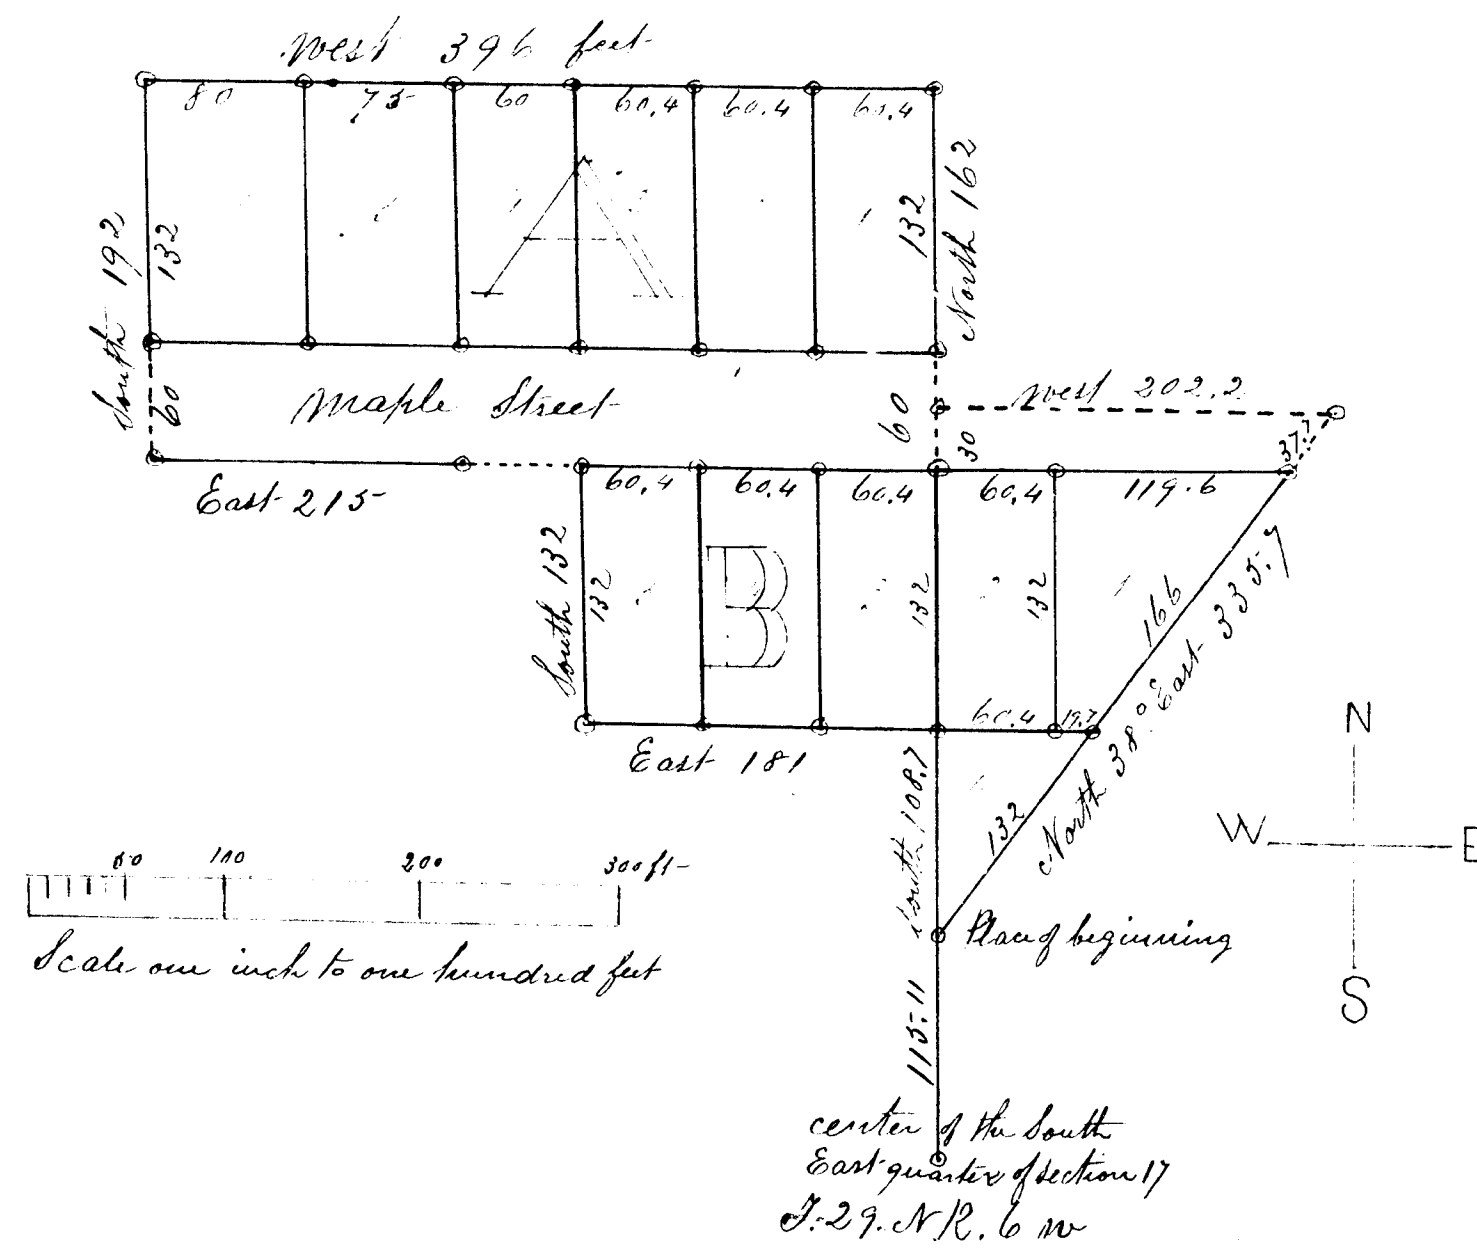

The village of Frank Besaw & addition to the village of Mauncelana as delineated by this Plat is situated on the North one half of the South East one eighth of Section seventeen town twenty north of Range six west, and is bounded as follows: Commencing at a point on the East one eighth line of said Section seventeen one hundred and fifteen feet and eleven inches, North of the quarter quarter, or center corner of the South East one fourth of said Section seventeen, thence North thirty eight degrees East, and parallel with the Grand Rapids and Indiana Rail Road three hundred and thirty five feet, and seven inches, thence West two hundred and two feet and two inches, thence North and on the East one eighth line one hundred and sixty two feet, thence West three hundred and ninety six feet, thence South one hundred and ninety two feet, thence East two hundred and fifteen feet, thence South one hundred and thirty two feet, thence East one hundred and eighty one feet, thence South on the East one eighth line one hundred and eighty feet, and seven inches, to the place of beginning. The lots are numbered with red ink. Dimensions are marked on the Plat, in feet and inches. Rocks are set in black.

In attestation of the laying out of the town plat above described the Subscribers thereof, Frank Besaw and Amelia Besaw his wife of Mauncelana within County, Michigan and Edward Hobden of Echa in said County who surveyed the said village do hereby certify that the boundary lines of said village and the lots, streets, and grounds thereof intended to be plotted and offered for sale were actually surveyed and laid out in May A.D. 1891, and dedicated to and for the purposes therein specified and they verily believe that this Plat is a faithful representation of said survey.

Witness their hands and seals this 15th day of June A.D. 1891

Frank Besaw (S.D.) Subscribers
Amelia Besaw (S.D.)
Edward Hobden (S.D.) Surveyor

State of Michigan
County of within

On this 15th day of June A.D. 1891
Before me a Notary Public in and for said County personally appeared Frank Besaw, and Amelia Besaw his wife, and Edward Hobden Surveyor, who solemnly acknowledged the above proceedings to be their free act and deed.

H. B. Hudson
Notary Public within to Michigan

State of Michigan
County of within

We, M. W. Newkirk, Register of Deeds and Edward Hobden Surveyor, hereby certify that we have each carefully compared the annexed copy with the plat of Frank Besaw's 3rd addition to the village of Mauncelana now of record in the office of said Register of Deeds and that it is a true and correct transcript thereof and of the whole of such record.

M. W. Newkirk Register of Deeds
Edward Hobden Surveyor

14505

I hereby certify that the Plat hereon delineated is a correct one and that permanent monuments consisting of Hemlock stakes two inches square have been planted at points marked (S) and thereon

Examined and approved shown at all angles in the boundaries of the Land Aug 8th 1891
H. R. Pratt
Deputy Auditor General

State of Michigan
County of within

We, M. W. Newkirk Register of Deeds and Edward Hobden Surveyor, hereby certify that we have each carefully compared this copy with the original plat of Frank Besaw's 3rd addition to the village of Mauncelana, and that it is an exact copy thereof, and of the whole of such original map or plat.

M. W. Newkirk Register of Deeds
Edward Hobden Surveyor

Register's Office
Ann Arbor
This 19th day of August A.D. 1891
at one o'clock P.M. and Recorded
in Liber "B" of page 103
M. W. Newkirk Register of Deeds

3455