

The Post of
Mrs. Margaret M. Kellogg's
addition to the village
of Manzelma
Antrim County Michigan

North 78.2° East 30'

East 138.6 feet

North line of Block A

33 ft. 26 30 38 54.6

Place of beginning

33 ft.

West line of Block A

11 3 2 1

178.2 feet

26 30 22.33 22.6

occupied as an alley

111.8

East line of Block A

South 37.34° East 22.6 feet

33 ft.

33'

35'

50'

100'

150'

Scale one inch to fifty feet

Edward Holden
Surveyor

Mr. M. M. Newbirk Register
and Edward Hobden Surveyor.

W. H. Newbirk
Edward Hadden

U. N. Hawkins
Register of Deeds

The attestation of the laying out of the town plat above described the Proprietor thereof Mrs. Margaret M. Kellogg of Macleombus antrim County Michigan, and Edward Holden of Echo, in said County, who surveyed said Village, do hereby certify that the boundary lines of said Village and the Lot, streets, and grounds thereof intended to be platted and offered for sale, were actually surveyed and laid out in August A. D. 1891, and dedicated to and for the purposes therein mentioned and they will believe that this plat is a faithful representation of said survey.

In presence of

State of Michigan }
County of Ingham }

before me a Notary Public in and for said County,
personally appeared, Mrs Margaret M. Kellogg, and Edward Hobden
surveyors who severally acknowledged the above proceedings to be their
free act and deed

C L Bailey

B. L. Bailey

Notary Public

In and for Outtrim County Mich

State of Michigan } S.
County of autism }

and Edward Hoban, Surveyor, hereby certify that we
 have each carefully compared the annexed copy with the Plat of
 Mrs. Margaret M. Kellogg's addition to the village of Muncieland, now of
 record in the Office of said Register of Deeds, and that it is a true transcript
 therefrom and of the whole of such record


U. M. Jenkins Register of Deeds
Edward Holden Surveyor

14507

This Plot is a Resurvey of Block A
of the original Survey of the Village
of Maumelane

To wit of
Mrs. Margaret M. Kellogg
Addition to the Village
of Maumelane
within County Michigan

RECEIVED AND FILED
IN AUDITOR GENERAL'S OFFICE
October 22 1891
H. R. Pratt
Deputy Auditor General.

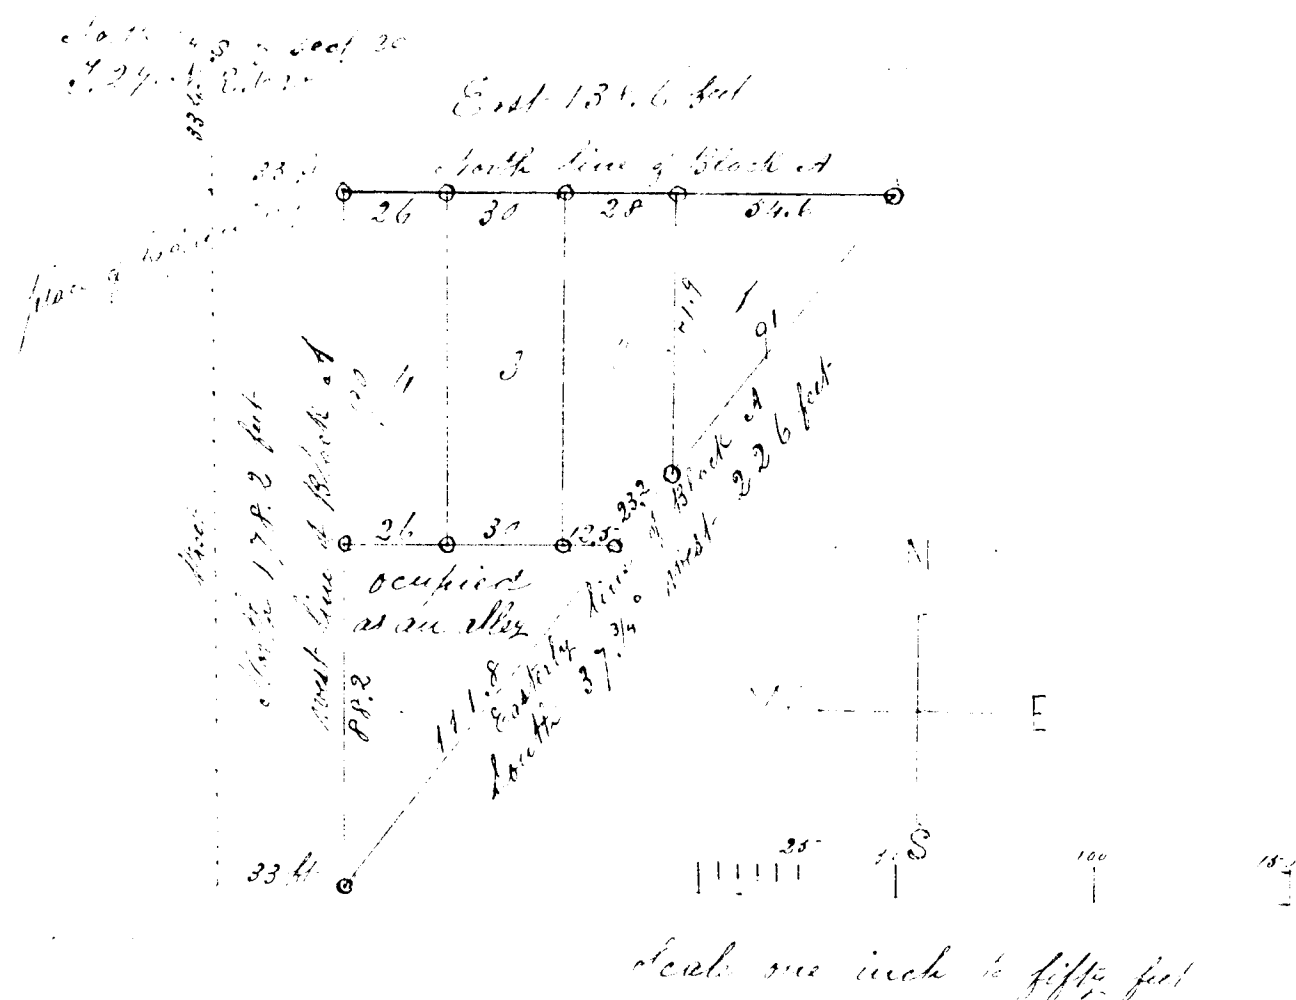

Whereby certify that the plot here delineated is a
correct one and that permanent monuments,
consisting of hardwood stakes two inches square, have
been placed at points marked thus & as there shown
at all angles in the boundaries of the land plotted, and
at all intersections of street, or street and alley.

Edward Holden
Surveyor

State of Michigan
County of Oakland

W. M. W. Smith Register
of Deeds and Edward Holden Surveyor.

Whereby certify that we have each carefully compared
this copy with the original plot of Mrs. Margaret M.
Kellogg's addition to the Village of Maumelane and that it is
an exact copy thereof and of the whole of such original map or map.

W. M. W. Smith Register of Deeds
Edward Holden Surveyor

Register's Office
Oakland County
This 21st day of September 1891 at
2 o'clock P.M. and recorded in Liber
13 of plate page 104.

H. R. Pratt
Deputy Auditor General

Examined and Approved
September 21st 1891
H. R. Pratt
Deputy Auditor General

This Village of Mrs. Margaret M. Kellogg's addition to the Village of Maumelane
as delineated by this plot is situated on the North West one fourth of the South East one
fourth of Section 36, Township 36 North, Range 6 West, 4th Meridian,
and is bounded as follows: Commencing at the North quarter stake of Section 36,
thence South thirty three feet thence East thirty three feet to the place of beginning, thence
East one hundred and thirty eight feet and six tenths thence South thirty seven and
five eighths degrees West and parallel with the Grand Rapids and Indiana Railroad two
hundred and twenty six feet thence North one hundred and twenty eight feet and
five tenths to the place of beginning; the lots are numbered with red ink; dimensions
are marked on the plot in feet and tenths.

In attestation of the laying out of the town plot above described the Proprietor thereof
Mrs. Margaret M. Kellogg of Maumelane within County Michigan, and Edward
Holden of Oak in said County, who surveyed said Village, do hereby certify
that the boundary lines of said Village and the lots, streets, and grounds therein indicated
to be plotted and offered for sale, were actually surveyed and laid out in August
A.D. 1891, and dedicated to and for the purposes therein mentioned and they verify
before that this plot is a faithful representation of said survey.

Witness their hands and seals this 27th day of August A.D. 1891

In presence of
L. P. Bailey
J. C. Handy

Margaret M. Kellogg Proprietor
Edward Holden Surveyor

State of Michigan
County of Oakland

On this 27th day of August A.D. 1891

before me a Notary Public in and for said County,
personally appeared Mrs. Margaret M. Kellogg, and Edward Holden
Surveyor who severally acknowledged the above proceedings to be their
free act and deed.

L. P. Bailey
Notary Public

State of Michigan
County of Oakland

In and for Oakland County Mich

W. M. W. Smith Register of Deeds
and Edward Holden, Surveyor, hereby certify that we
have each carefully compared the annexed copy with the plot of
Mrs. Margaret M. Kellogg's addition to the Village of Maumelane, now of
record in the office of said Register of Deeds, and that it is a true and correct
thereof and of the whole of such record.

W. M. W. Smith Register of Deeds
Edward Holden Surveyor

14507