

P L A T

of
Smalley's Addition

SPENCER CREEK.



Situated on the N.W. quarter of the S.W. quarter of section 27 Town 29 North Range 8 West.

RECEIVED AND FILED
IN AUDITOR GENERAL'S OFFICE

October 22 1891

H. Pratt
Deputy Auditor General.

Antrim County, Michigan.

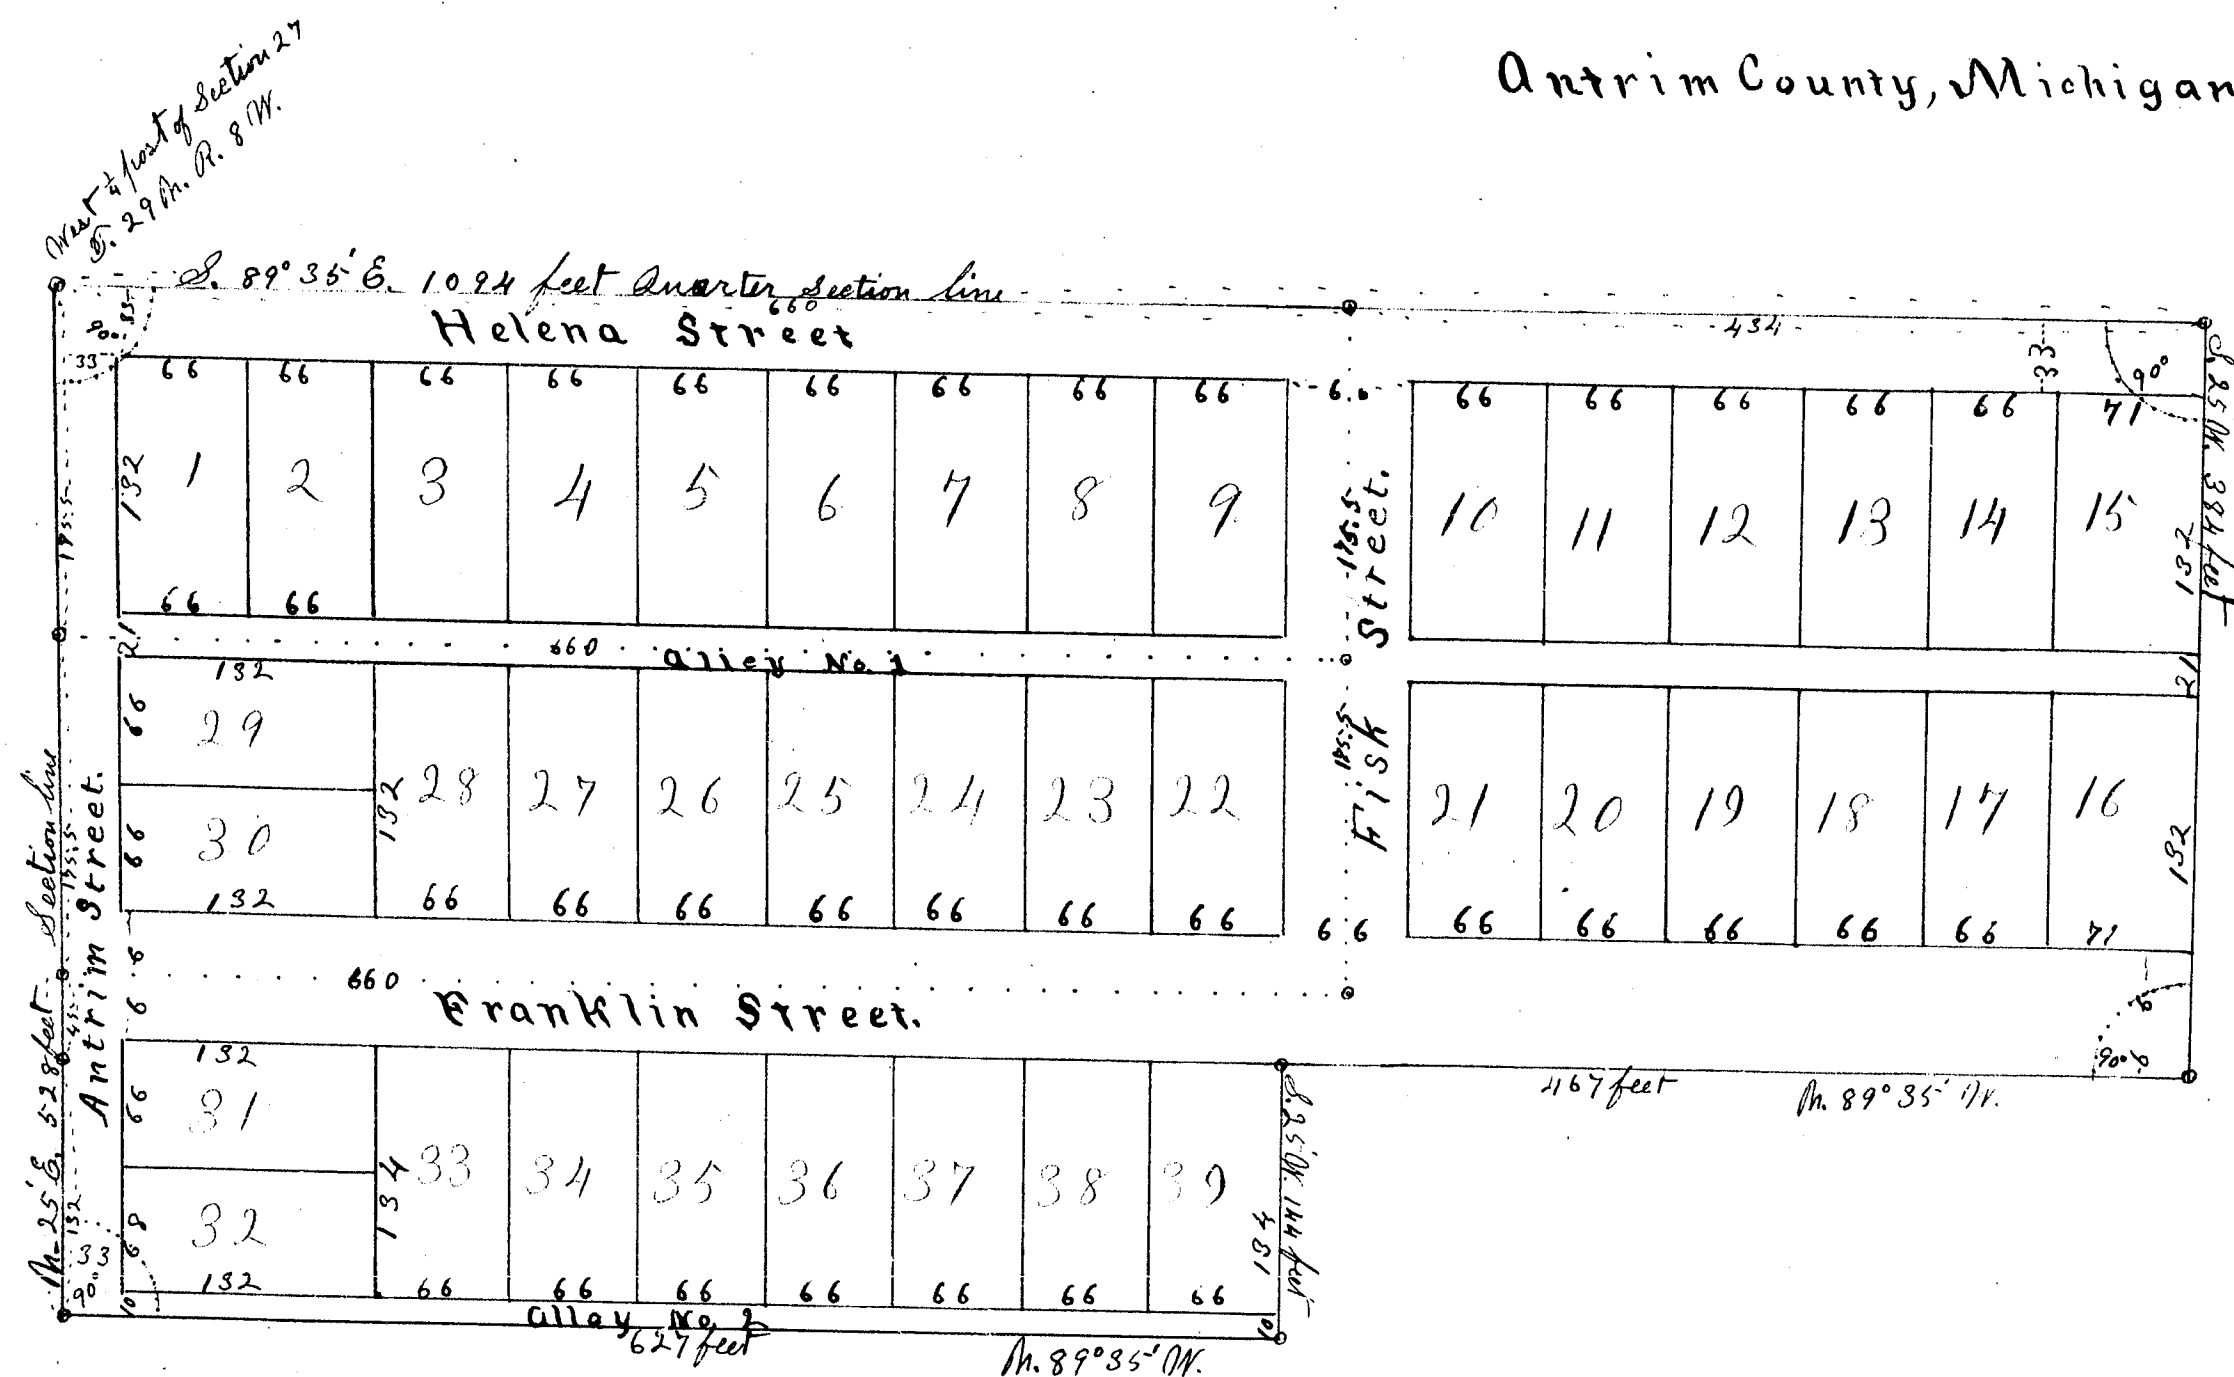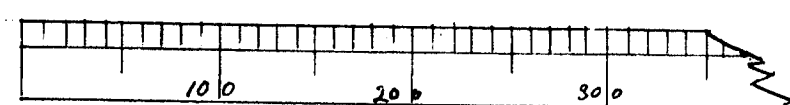

Scale, one inch = 100 feet. $\frac{1}{100}$

The land embraced in the annexed plat of Smalley's Addition to Spencer Creek is described as follows: Commencing at the quarter section post on the west side of Section 27 Town 29 North Range 8 West, and running thence South 89° 35' East, along the quarter section line 1094 feet; Thence South 25° West 384 feet; Thence North 89° 35' West 467 feet; Thence South 25° West 144 feet; Thence North 89° 35' West 627 feet to section line; Thence North 25° East 528 feet, to place of beginning.

Know all men by these presents, That we Orlando P. Smalley as proprietor, and Bora L. Smalley, his wife, have caused the land embraced in the annexed plat to be surveyed, laid out and platted, to be known as Smalley's Addition to Spencer Creek and that the streets and alleys as shown on said plat are hereby dedicated to the use of the public.

Signed and sealed in presence of
Lara L. Wilbur
Lewis Way

Orlando P. Smalley [L.S.]
Bora L. Smalley [L.S.]

State of Michigan }
County of Antrim } s.s. On this 4th day of September 1891 before me a Notary Public in and for said county, personally came the above named Orlando P. Smalley and Bora L. Smalley, his wife, known to me to be the persons who executed the above dedication and acknowledged the same to be their free act and deed.

Lewis Way
Notary Public

I hereby certify that the plat hereon delineated is a correct one and that permanent monuments consisting of gaspipe driven down to the surface of the ground have been planted at points marked thus: as thereon shown at all angles in the boundaries of the land platted, and at all intersections of streets or streets and alleys.

Examined and Approved

Sept 9th 1891

H. Pratt

Deputy Auditor General.

Registers Office }
Antrim County } s.s. Received for record this 10 day of October 1891 at 1 o'clock & P.M. and recorded in Liber 13 of Plats on page 111
M. W. Newkirk
Register of Deeds.

State of Michigan }
County of Antrim } s.s. We Milton W. Newkirk Register of Deeds and Frederic L. Church Surveyor, hereby certify that we have each carefully compared this copy with the original plat of Smalley's Addition to Spencer Creek and that it is an exact copy thereof and of the whole of such original map or plat.
M. W. Newkirk Register of Deeds
Frederic L. Church Surveyor.

State of Michigan }
County of Antrim } s.s. We Milton W. Newkirk Register of Deeds and Frederic L. Church Surveyor, hereby certify that we have each carefully compared the annexed copy with the plat of Smalley's Addition to Spencer Creek, now of record in the office of said Register of Deeds, and that it is a true transcript thereof and of the whole of such record.
M. W. Newkirk Register of Deeds
Frederic L. Church Surveyor.

P L A T

of Smalley's Addition to SPENCER CREEK.



Situated on the N.W. quarter of the S.W. quarter of section 27 Town 29 North Range 8 West.

RECEIVED AND FILED
IN AUDITOR GENERAL'S OFFICE

October 22 1891

H. Pratt
Deputy Auditor General.

Antrim County, Michigan.

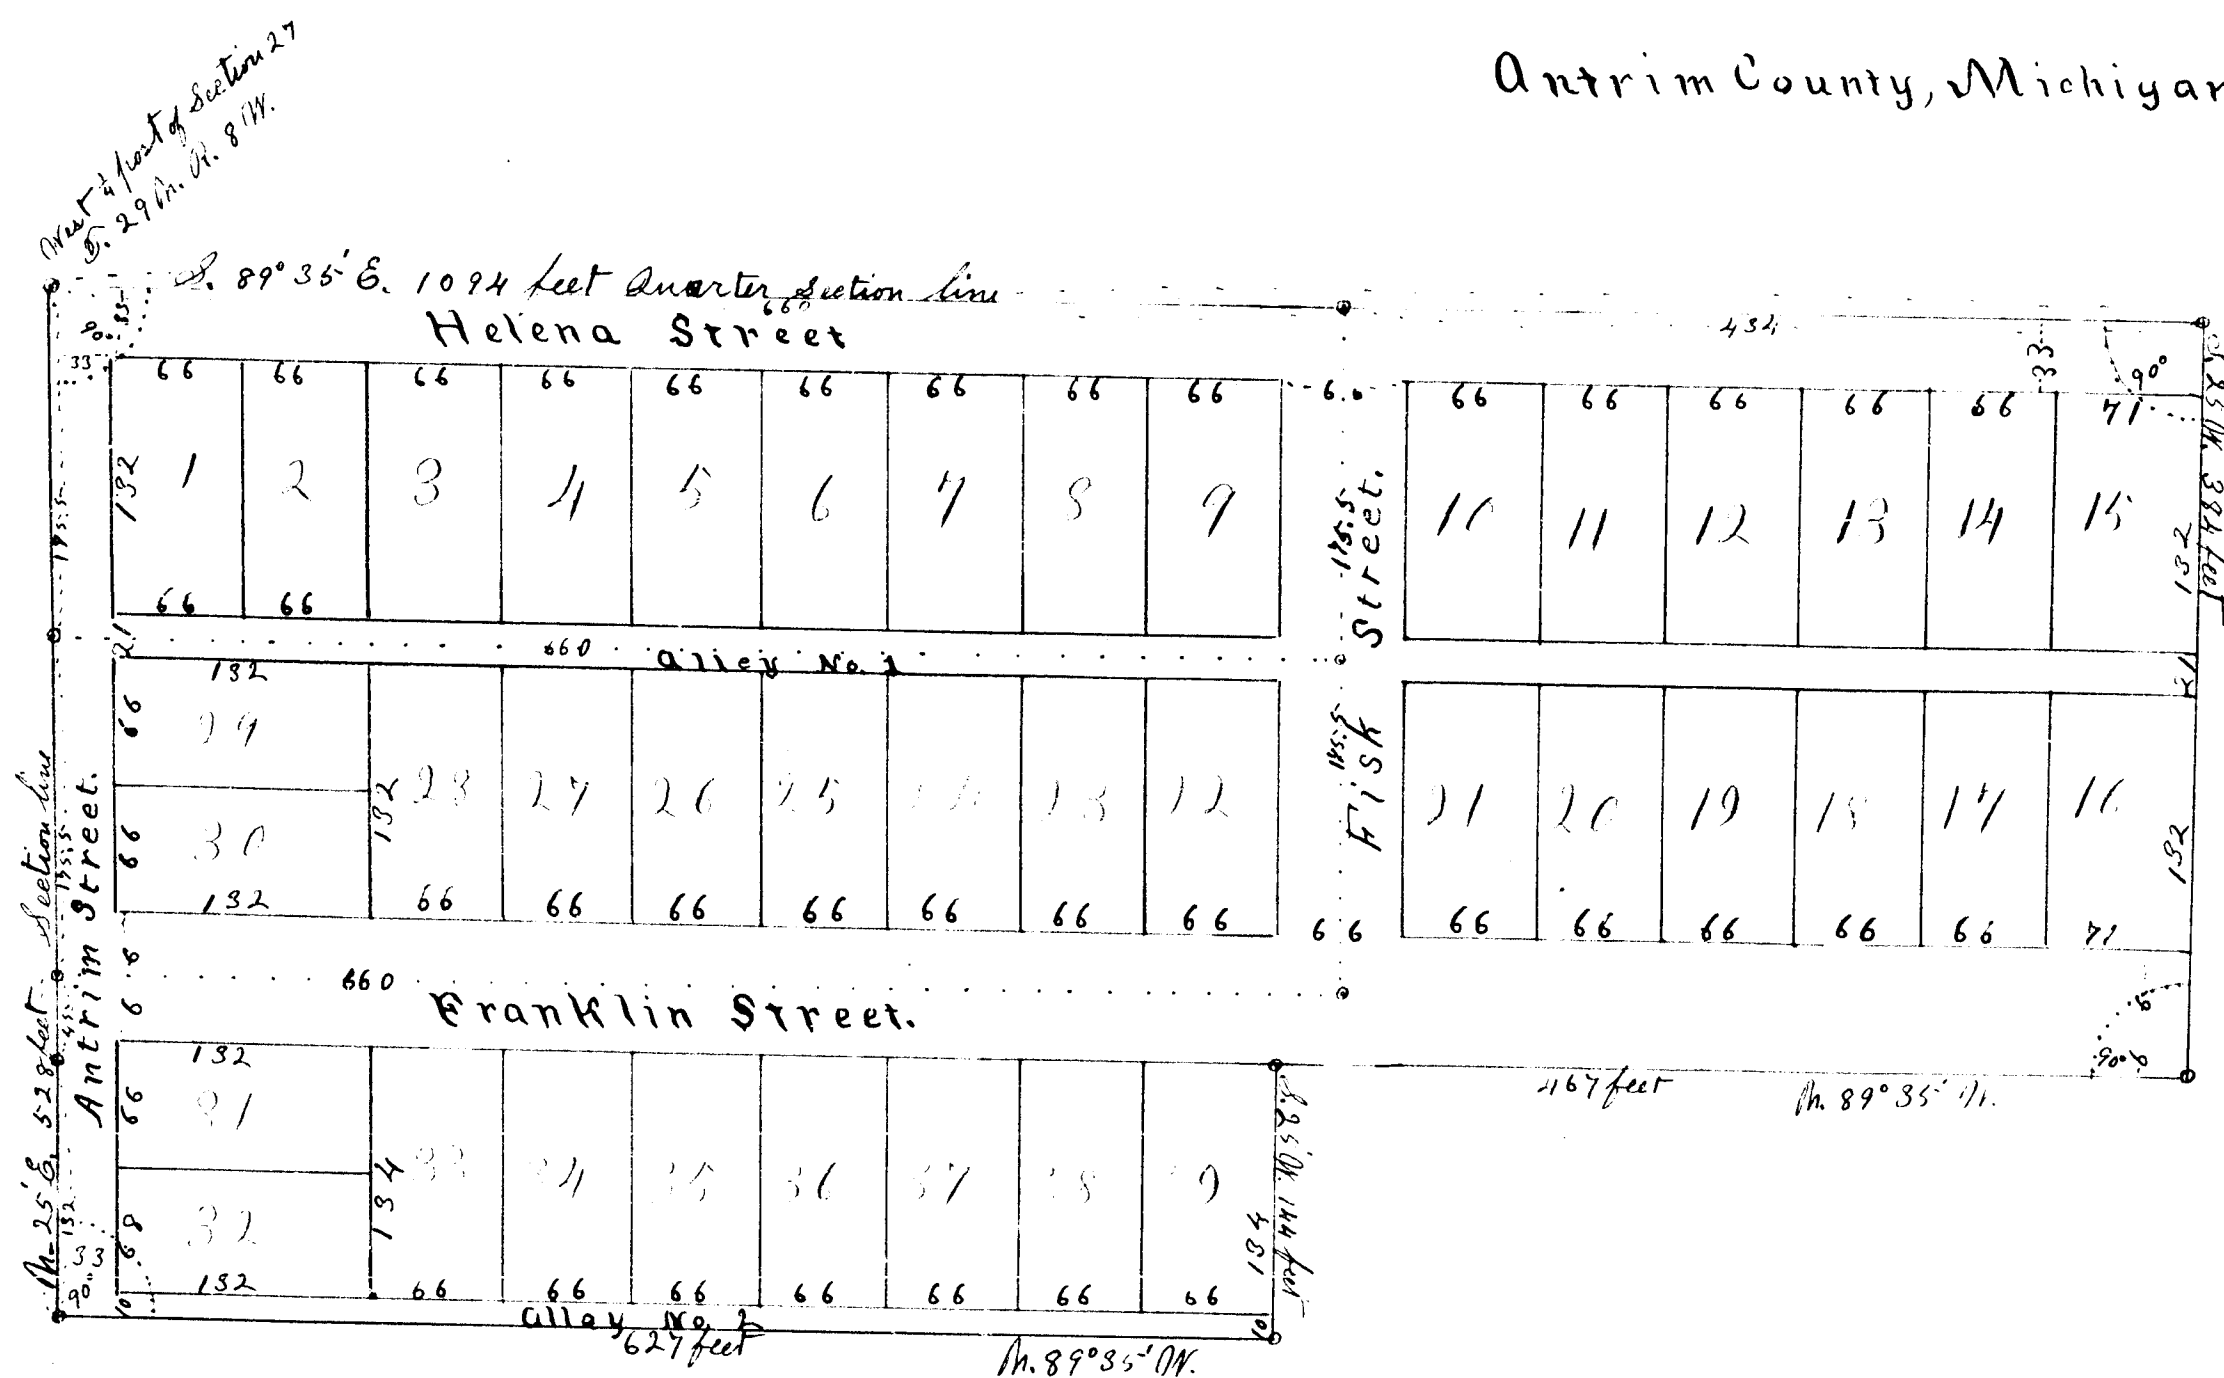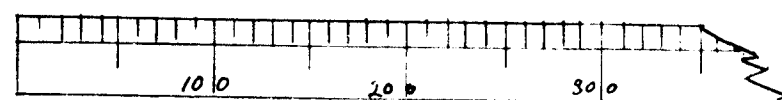

Scale, one inch = 100 feet.

The land embraced in the annexed plat of Smalley's Addition to Spencer Creek is described as follows: Commencing at the quarter section post on the west side of Section 27 Town 29 North Range 8 West, and running thence South 89° 35' East, along the quarter section line 1094 feet; thence South 25° 14' West 384 feet; thence North 89° 35' West 467 feet; thence South 25° 14' West 144 feet; thence North 89° 35' West 627 feet to section line; thence North 25° 14' East 528 feet, to place of beginning.

Know all men by these presents, that we Orlando P. Smalley as proprietor, and Cora L. Smalley his wife, have caused the land embraced in the annexed plat to be surveyed, laid out and plotted, to be known as Smalley's Addition to Spencer Creek and that the streets and alleys as shown on said plat are hereby dedicated to the use of the public.

Signed and sealed in presence of

Lura S. Wilbur
Lewis Way

Orlando P. Smalley [L.S.]
Cora L. Smalley [L.S.]

State of Michigan }
County of Antrim } s.s. On this 4th day of September 1891 before me a Notary Public in and for said county, personally came the above named Orlando P. Smalley and Cora L. Smalley his wife, known to me to be the persons who executed the above dedication and acknowledged the same to be their free act and deed.

Lewis Way
Notary Public

I hereby certify that the plat hereon delineated is a correct one and that permanent monuments consisting of gaspipe driven down to the surface of the ground have been planted at points marked thus: as thereon shown at all angles in the boundaries of the land plotted, and at all intersections of streets and alleys.

Frederic L. Church,
Surveyor.

Examined and Approved

Sept 9th 1891

H. Pratt

Deputy Auditor General.

Registers Office }
Antrim County } s.s. Received for record this 10 day of October 1891 at 8 o'clock A.M. and recorded in Liber 13 of Plats on page 111
M. M. Newkirk
Register of Deeds.

State of Michigan }
County of Antrim } s.s. We Milton W. Newkirk Register of Deeds and Frederic L. Church Surveyor, hereby certify that we have each carefully compared this copy with the original plat of Smalley's Addition to Spencer Creek and that it is an exact copy thereof and of the whole of such original map or plat.
M. M. Newkirk Register of Deeds
Frederic L. Church Surveyor.

State of Michigan }
County of Antrim } s.s. We Milton W. Newkirk Register of Deeds and Frederic L. Church Surveyor, hereby certify that we have each carefully compared the annexed copy with the plat of Smalley's Addition to Spencer Creek, now of record in the office of said Register of Deeds, and that it is a true transcript therefrom and of the whole of such record.
M. M. Newkirk Register of Deeds
Frederic L. Church Surveyor.