Resurvey

Township No. 41 Range No. 8 E. Mer.

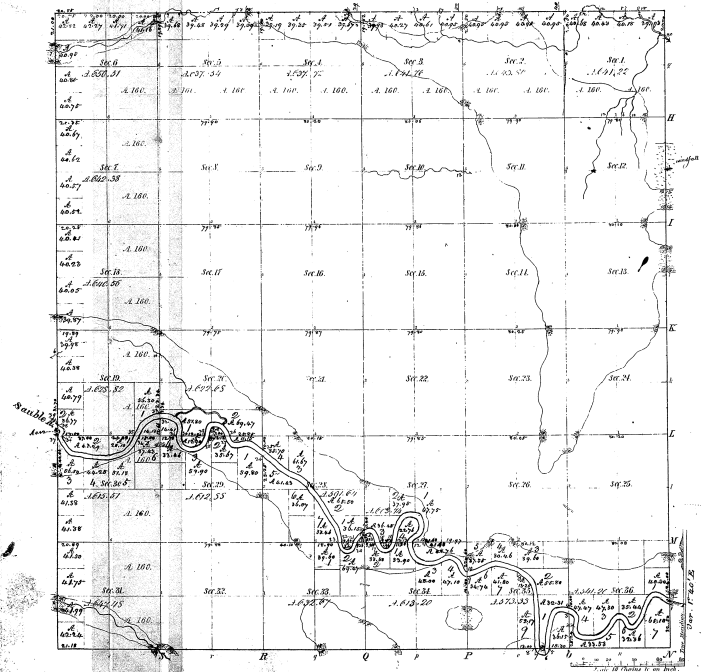

Meanders of								
Posts	Courses	Ch. Lks.	Posts	Courses	Ch. Lks.	Posts	Courses	Ch. Lks.

22-28

Total number of Acres 22,703.04

Surveys Designated	By Whom Surveyed	Date of Contract	Amount of Surveys	When Surveyed	When Rec'd for and Ad'd to the Surv. Gen'l's ord.
Township	Thos. Fleeton	July 10. 1843	3 M. 67 Ch. 73 Lks.	2d qr. 1838	1 qr. 1839
Subdivisions	M. H. Elliott	May 27. 1843	79 44 04	2nd qr. 1843	4th qr. 1843

The above Map of Township No. 24 N. of Range No. 8 East of the Principal Meridian, Michigan, is strictly conformable to the field notes of the survey thereof on file in this Office which have been examined and approved.

Surveyor General's Office
Cincinnati Nov. 25. 1843

William Johnston
Surv. Gen'l